
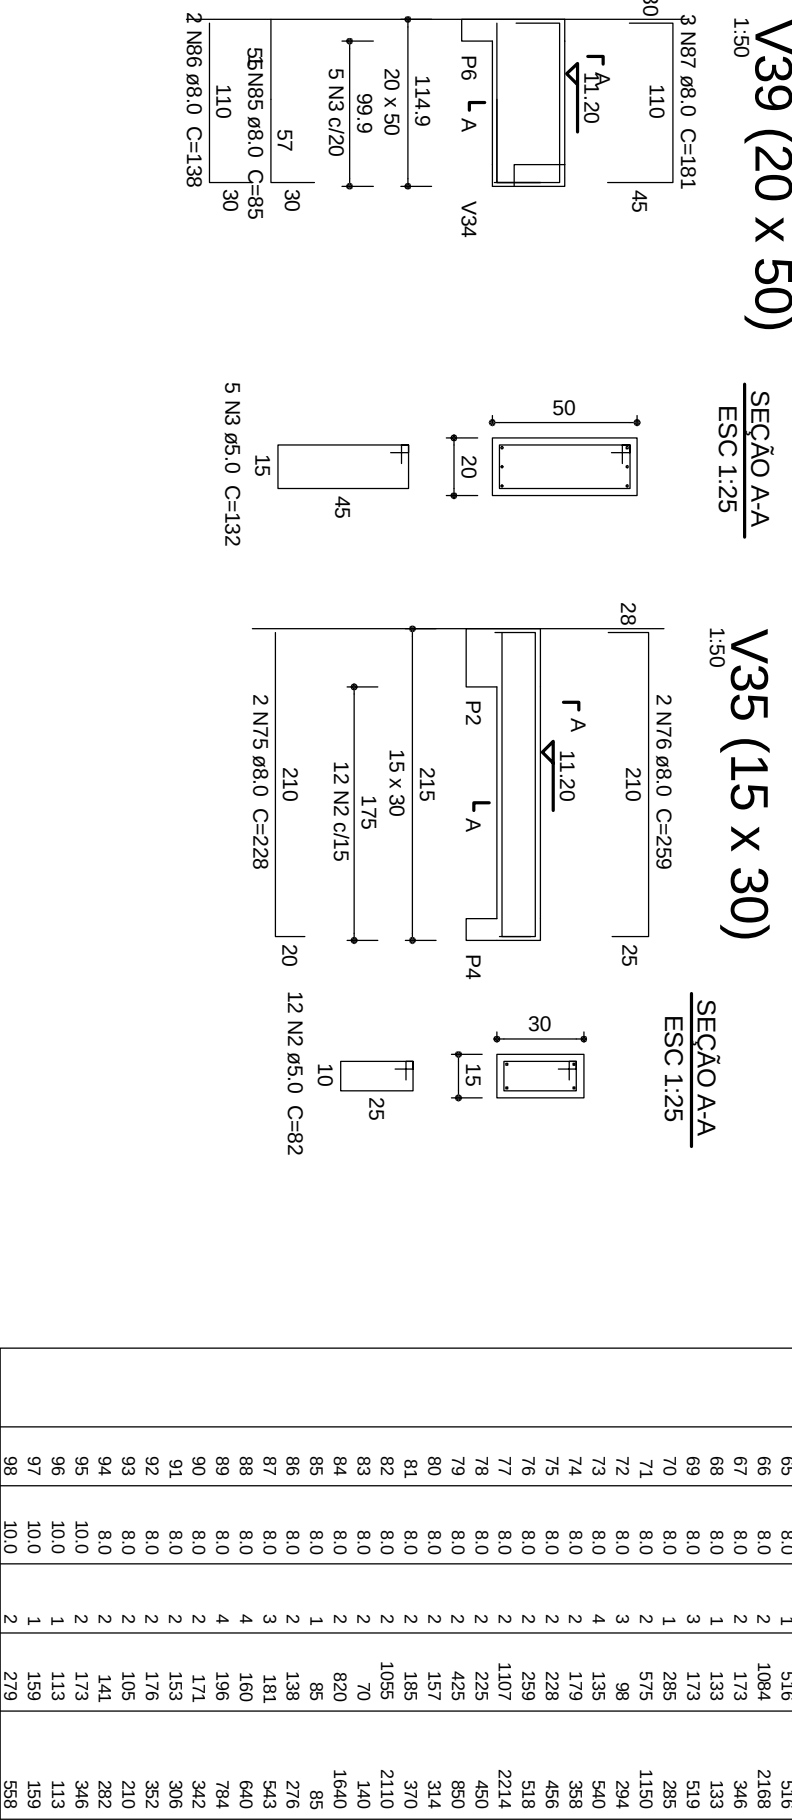
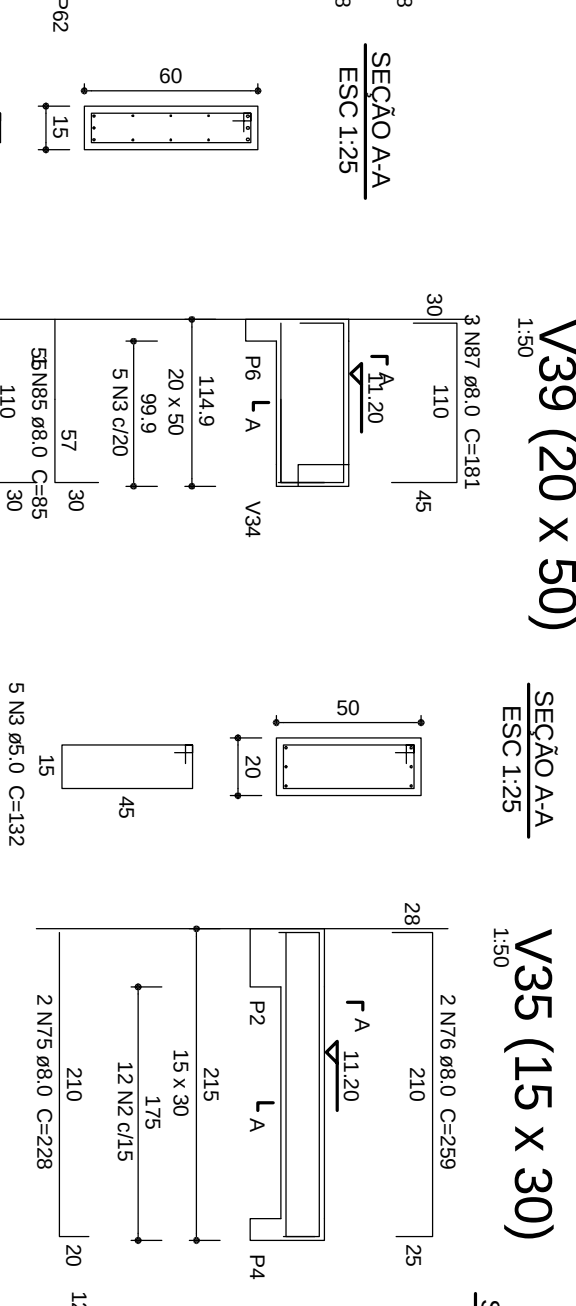
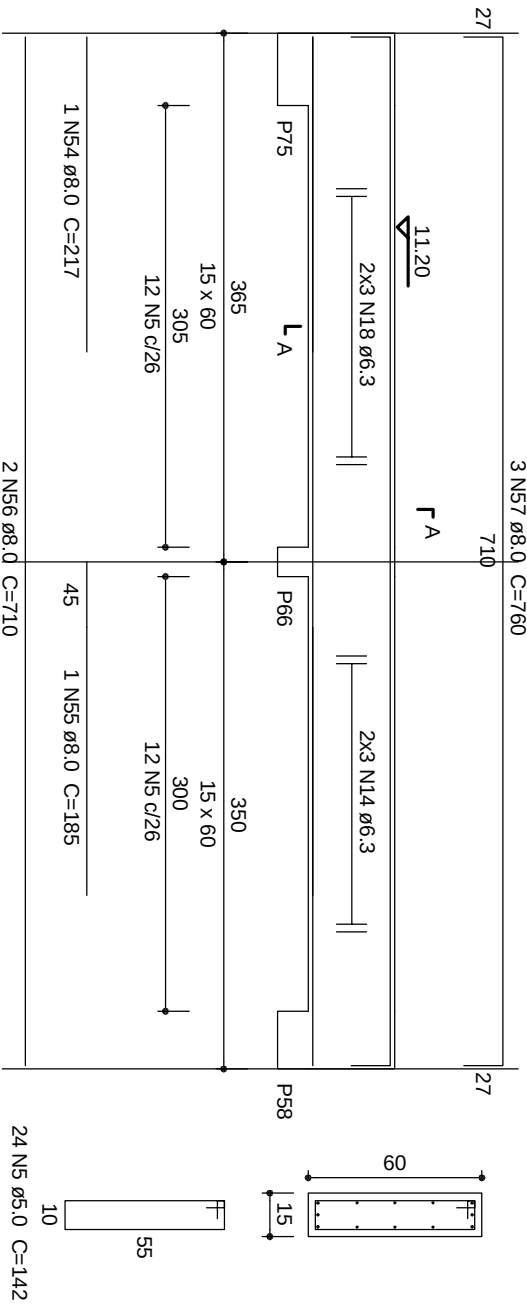
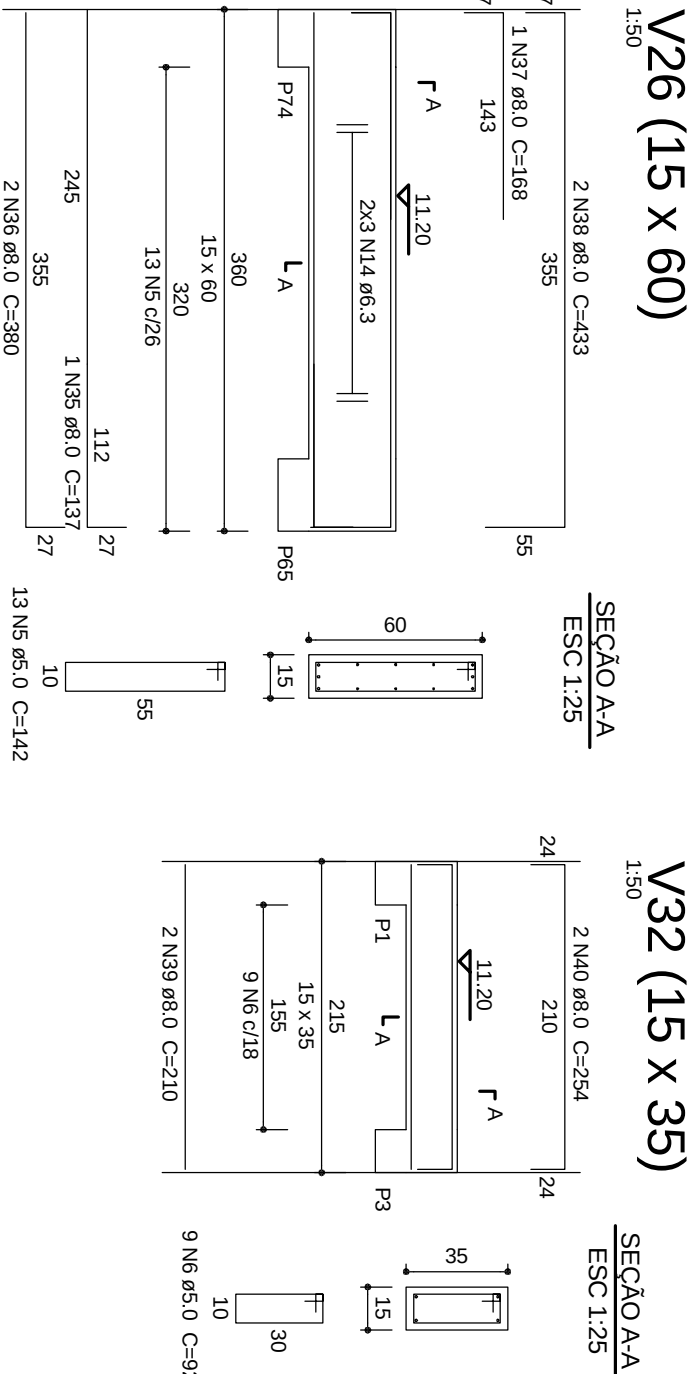
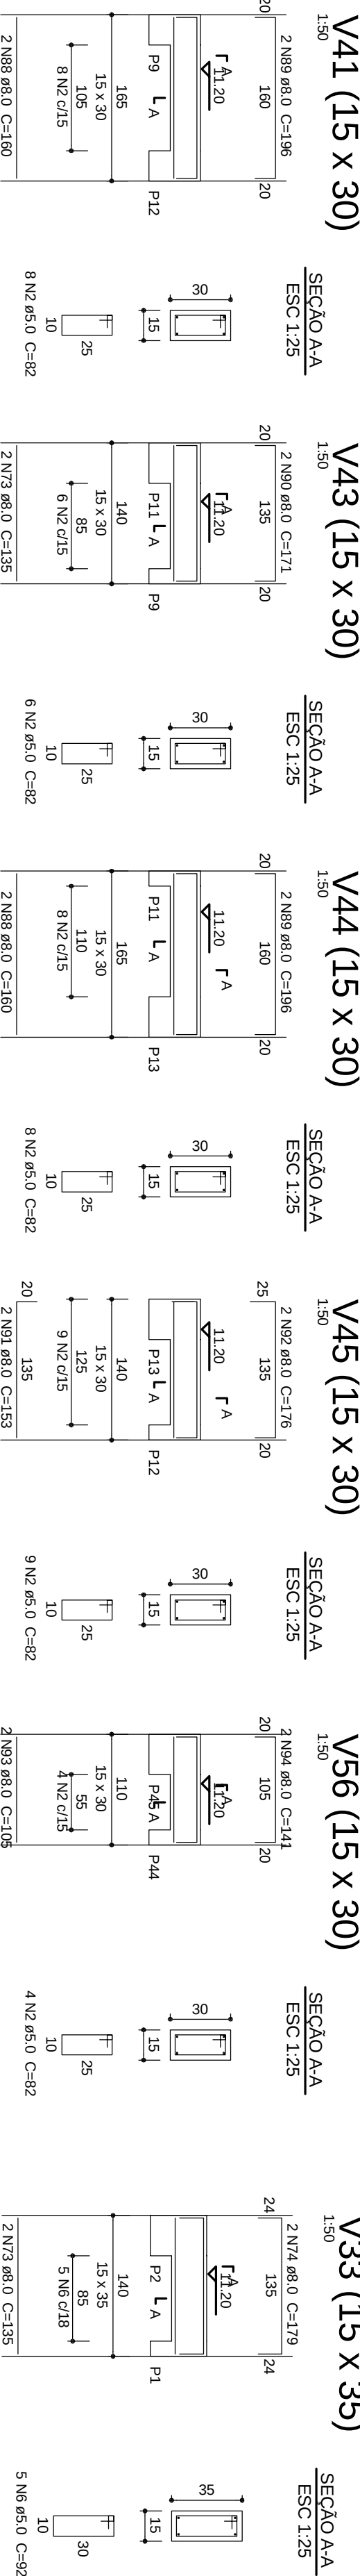
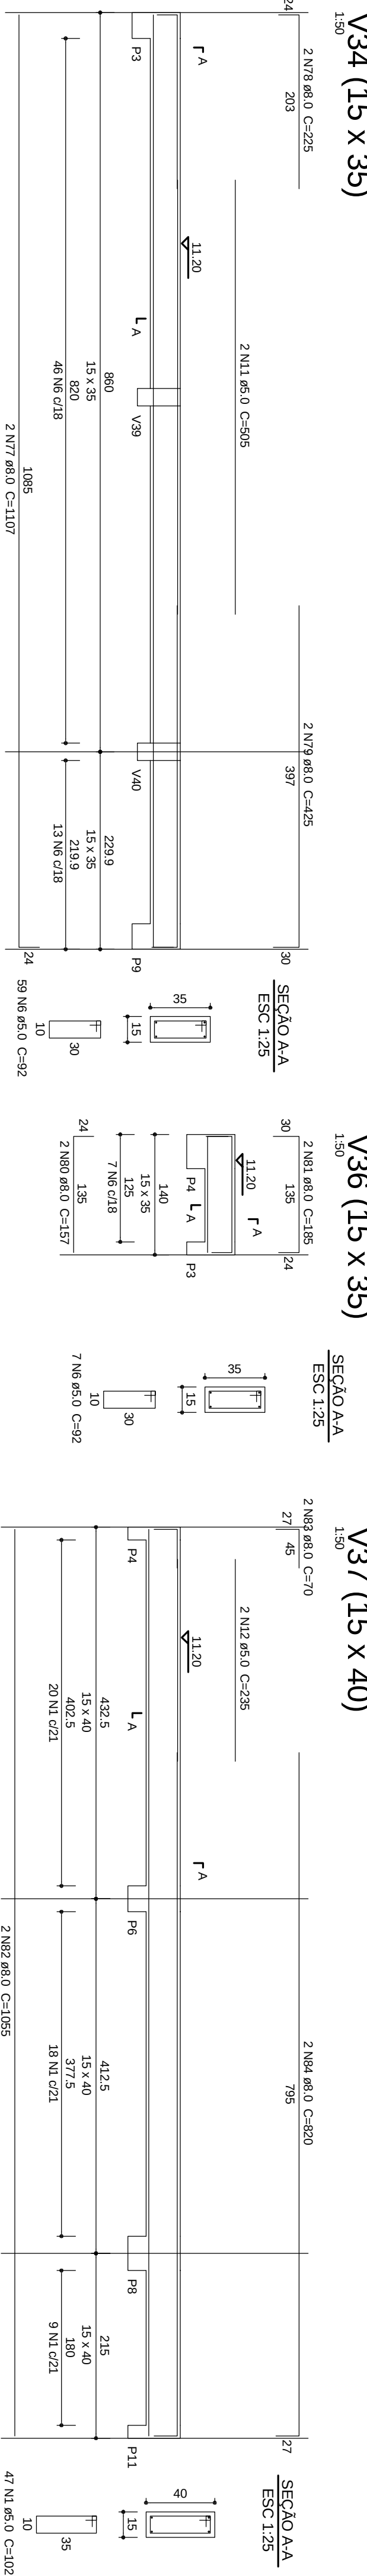
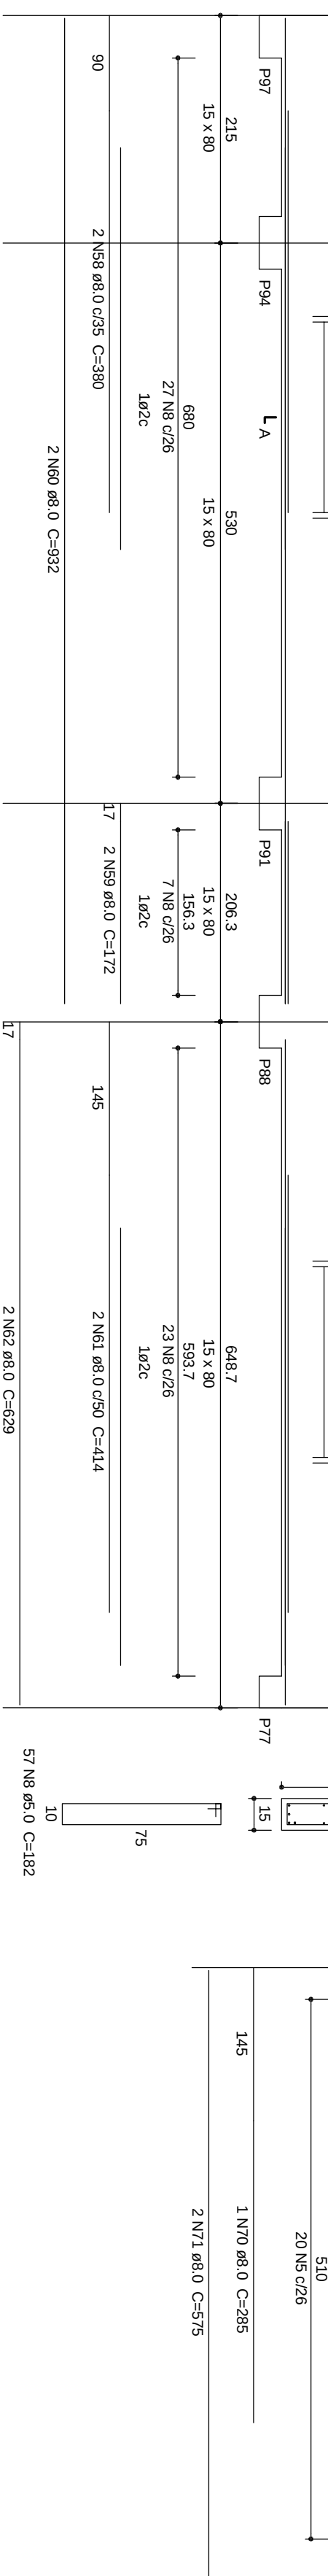
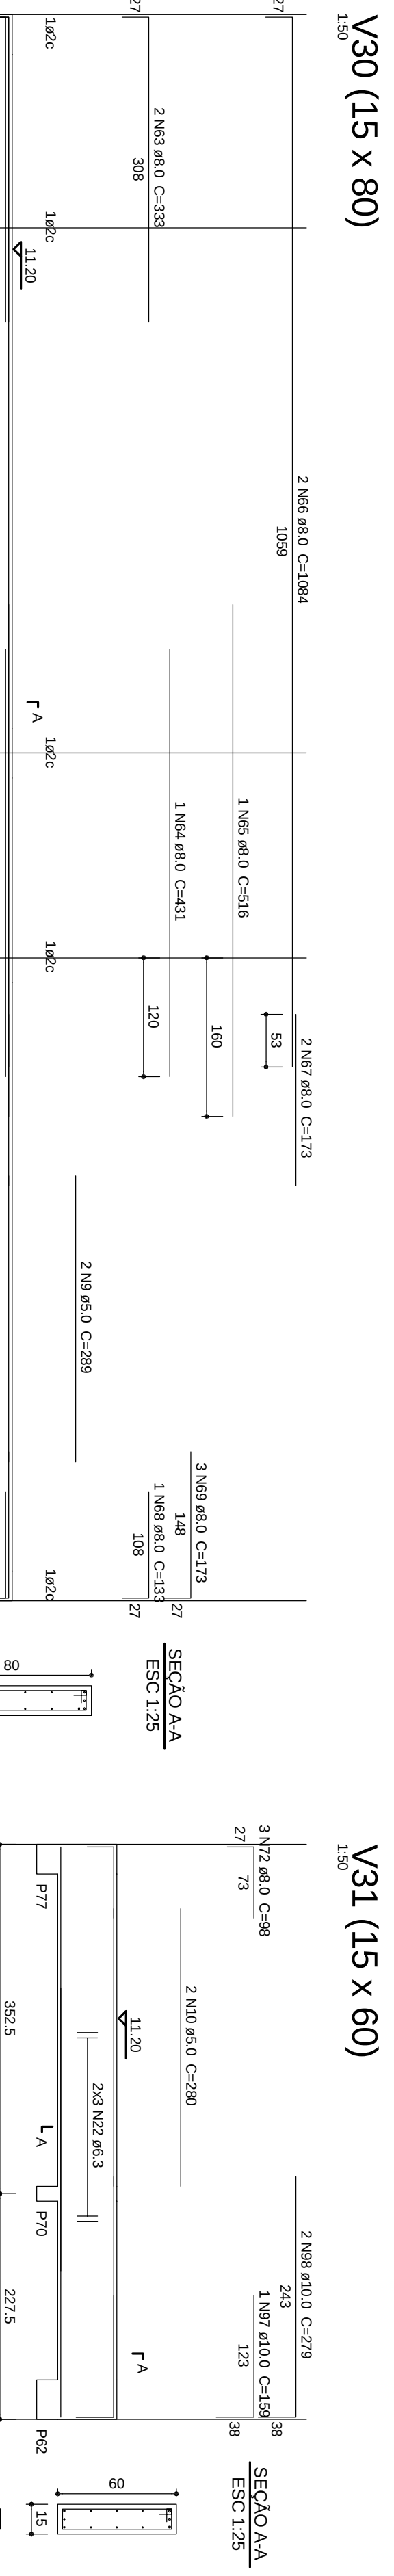
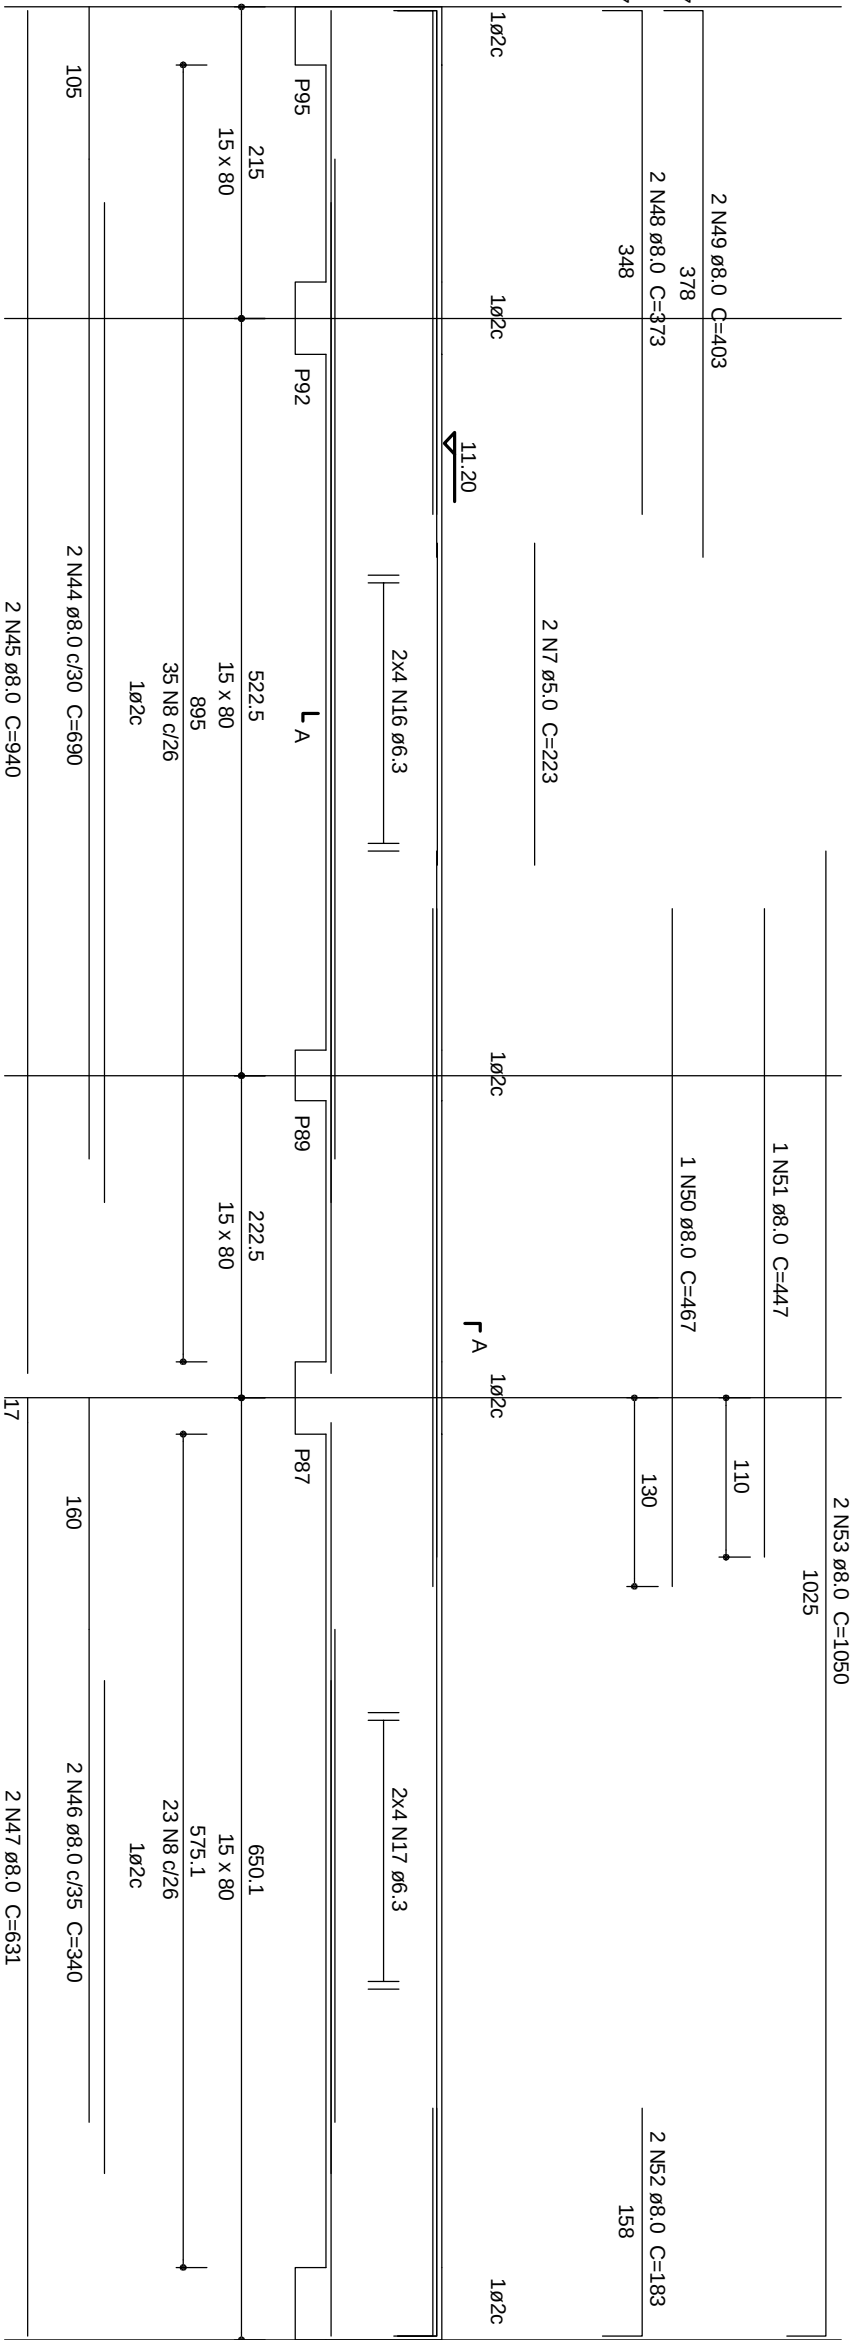
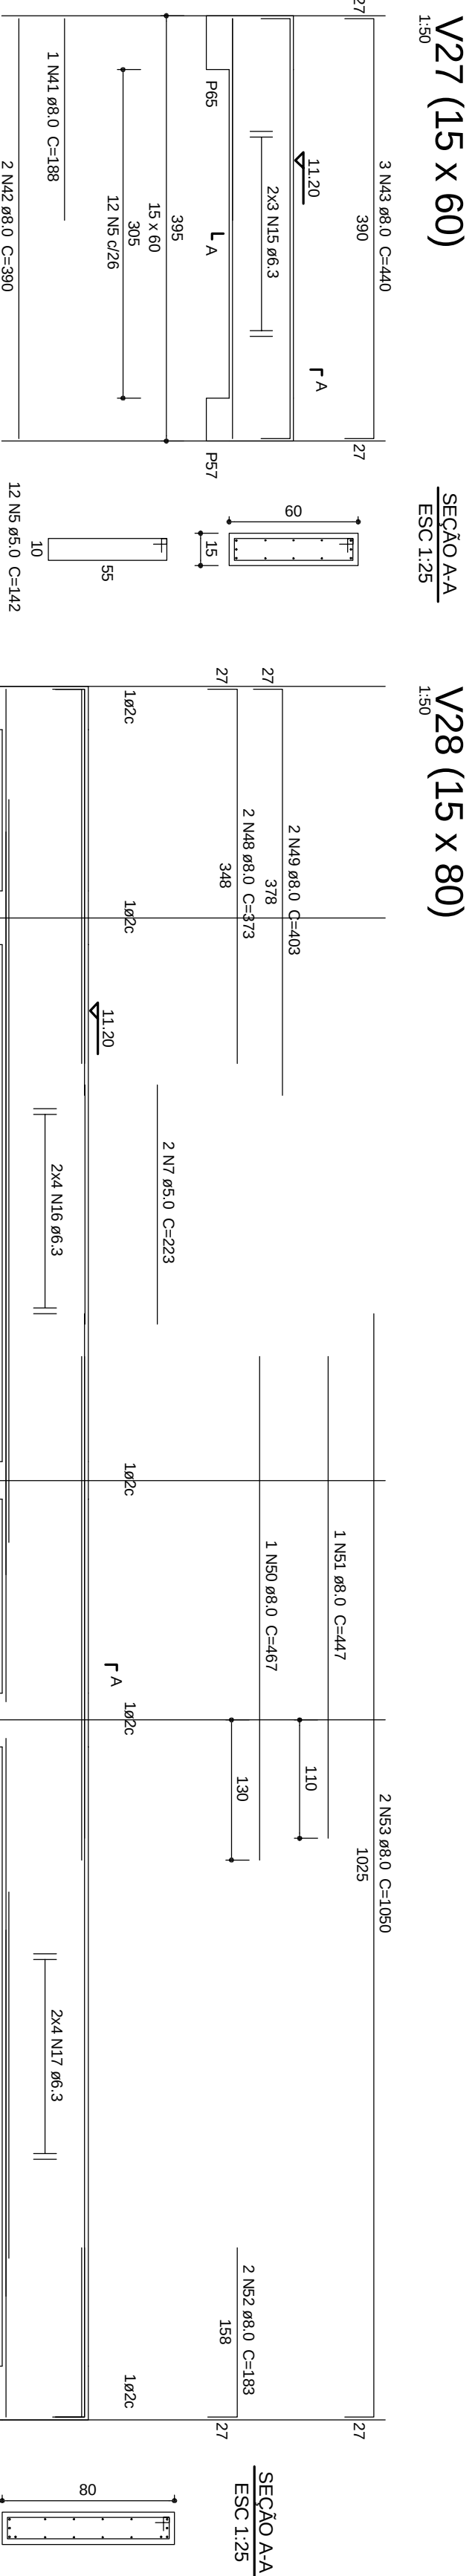
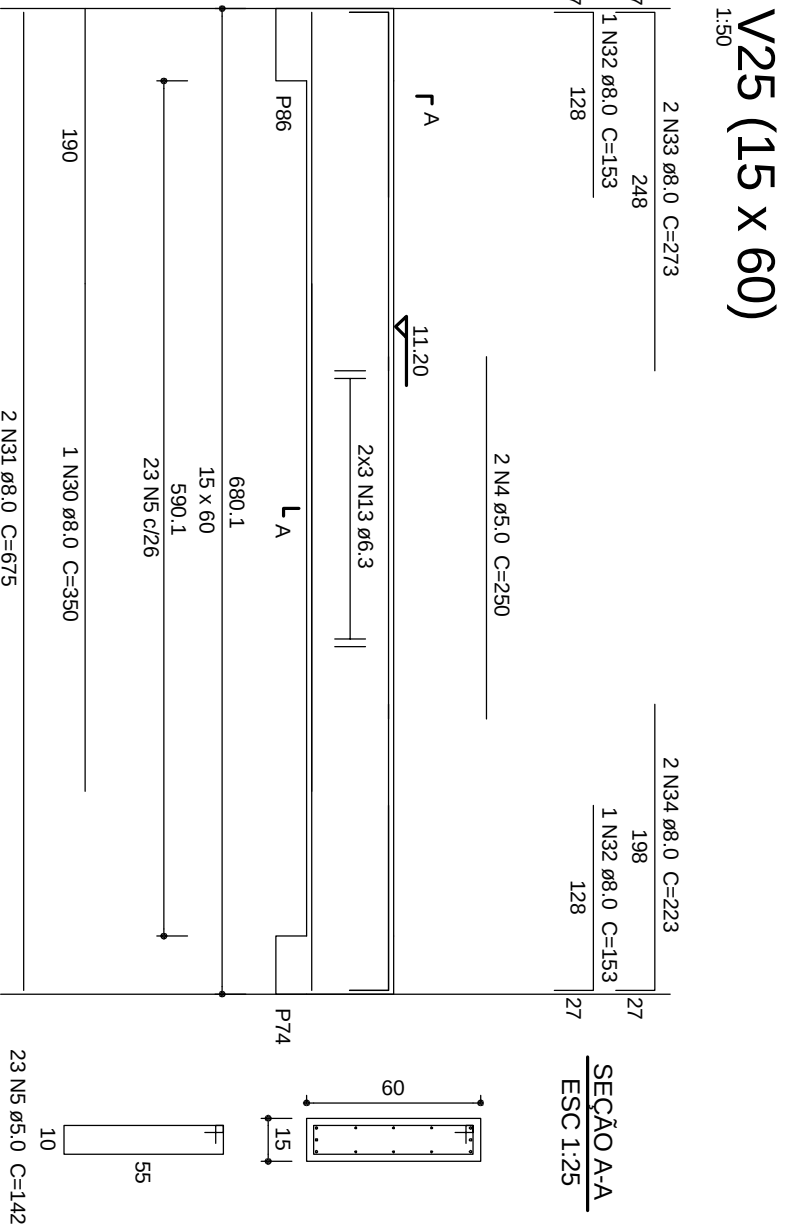


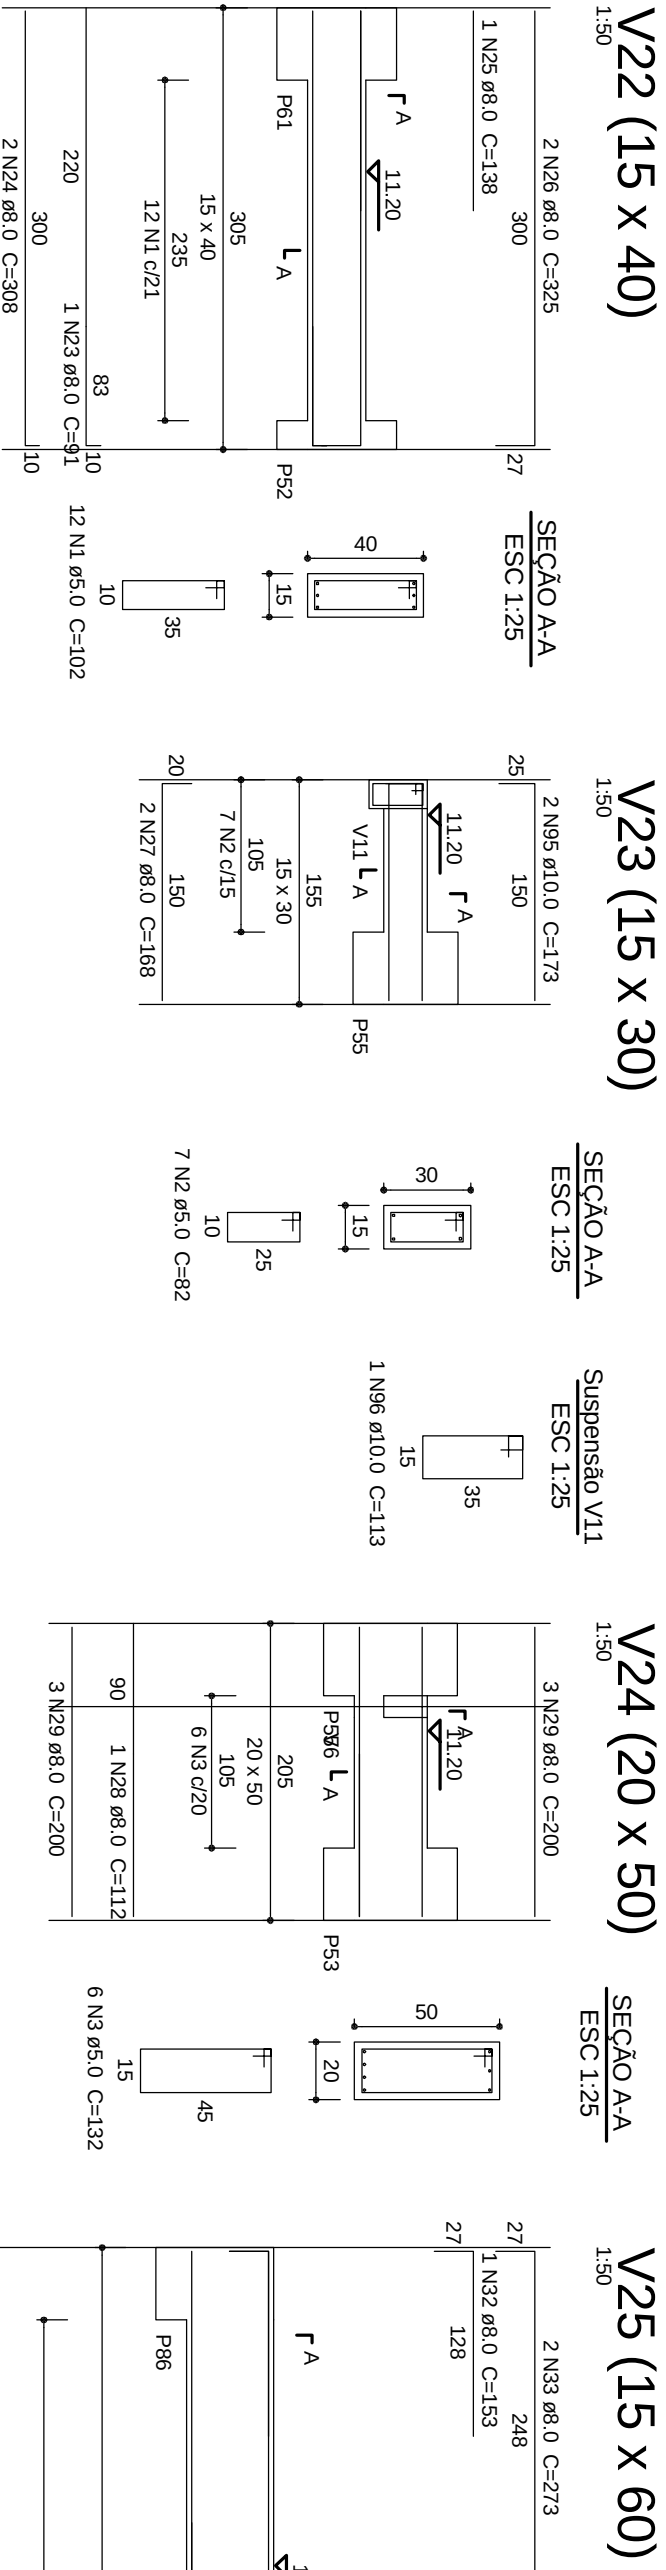

ACO	DAM	C TOTAL	PESO + 10 %
		(m)	(kg)
CA50	6.3	430	115.7
	8.0	509.7	220.8
	10.0	11.8	0
CA60	5.0	586.2	96.3
PESO TOTAL			
CA50	344.5		
CA60	96.3		

Vol de concreto total (C-25) = 8.77 m³
Área de forma total = 131.48 m²