




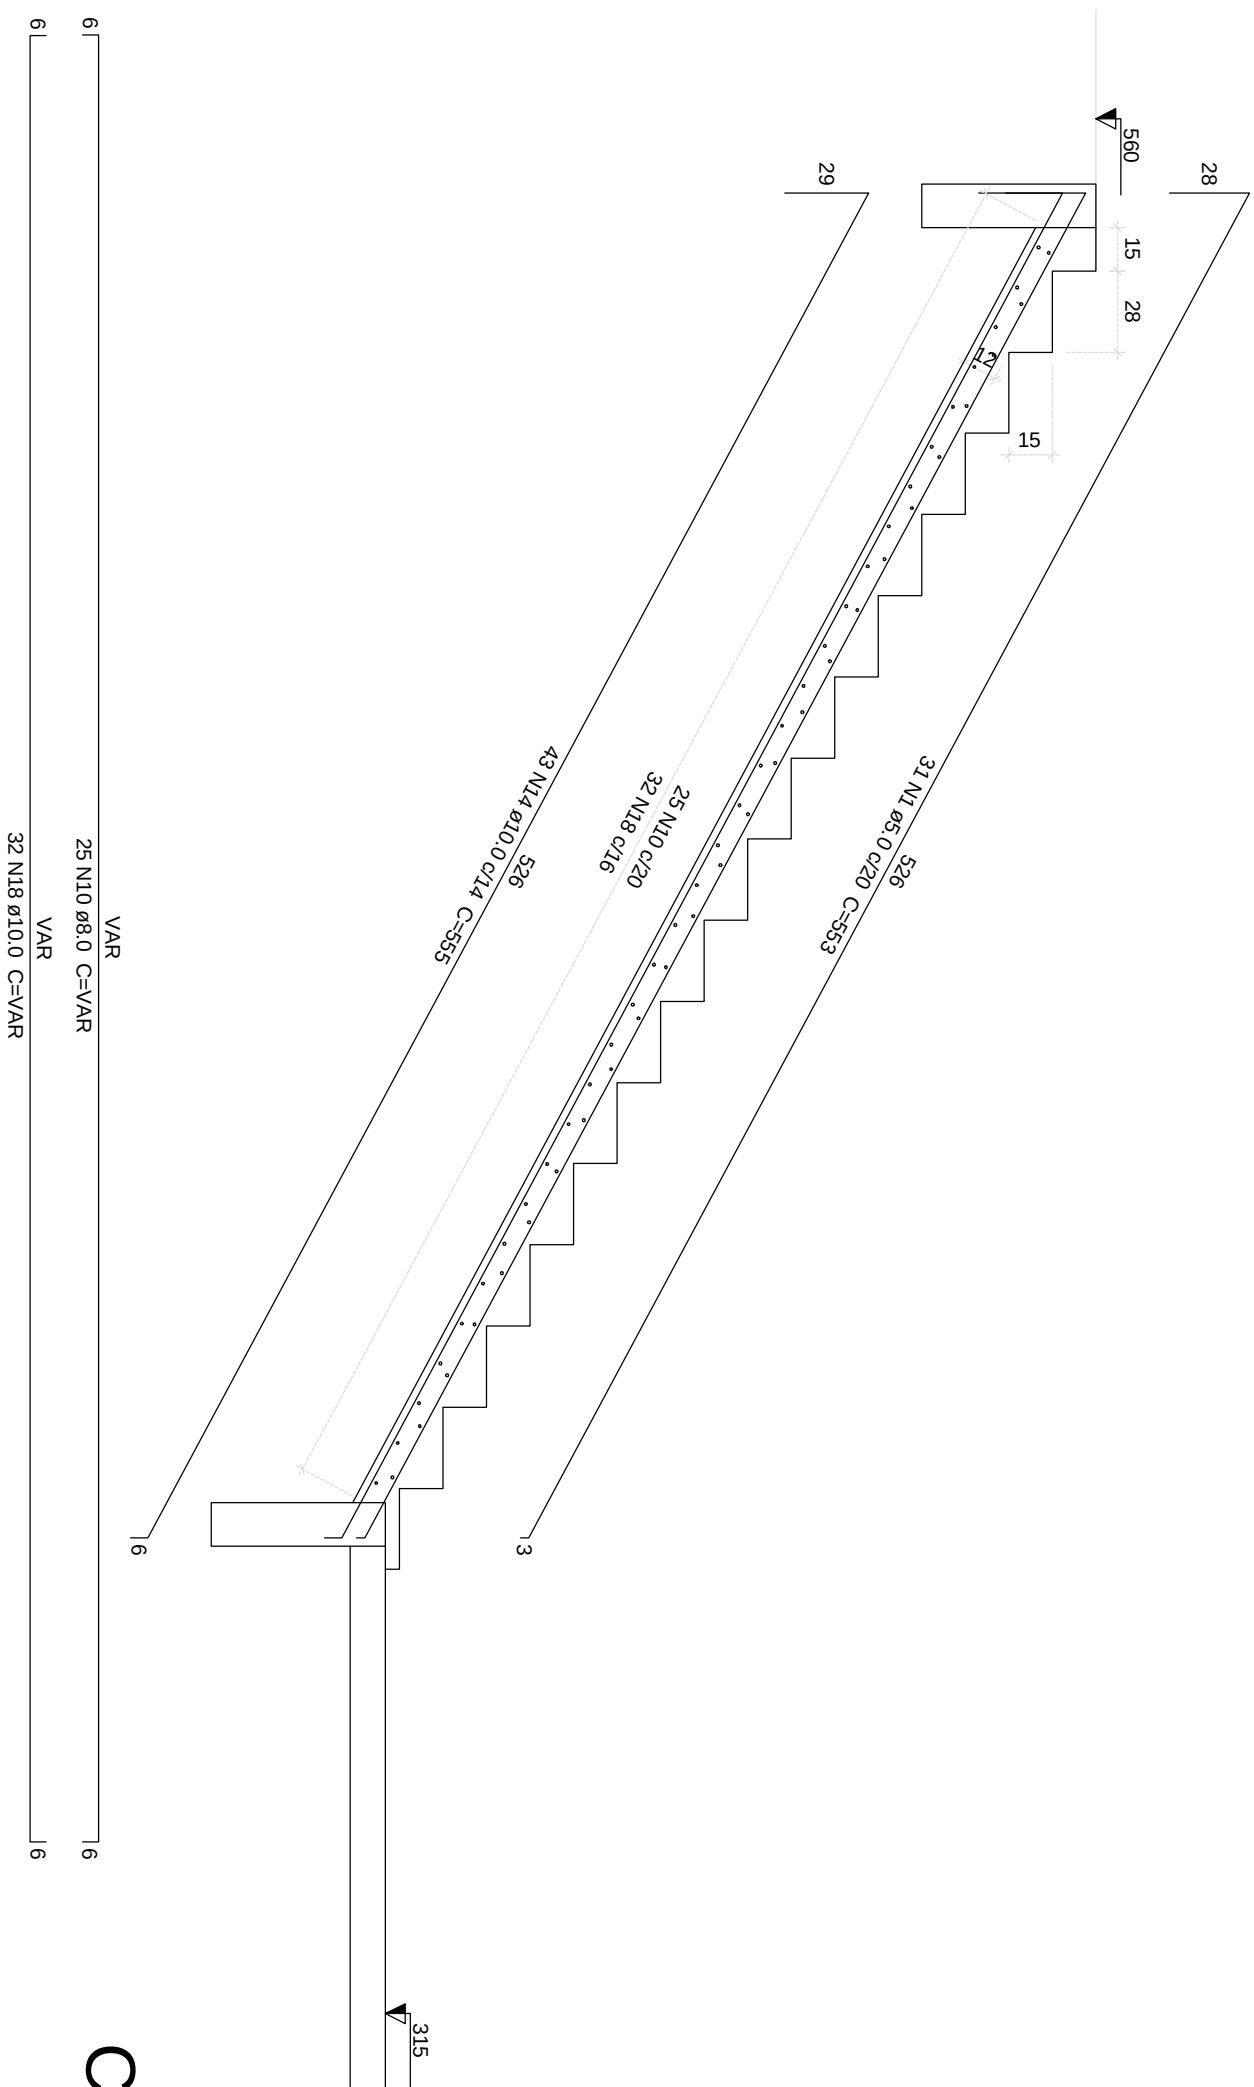


Corte R-R (LE49)
escala 1:25

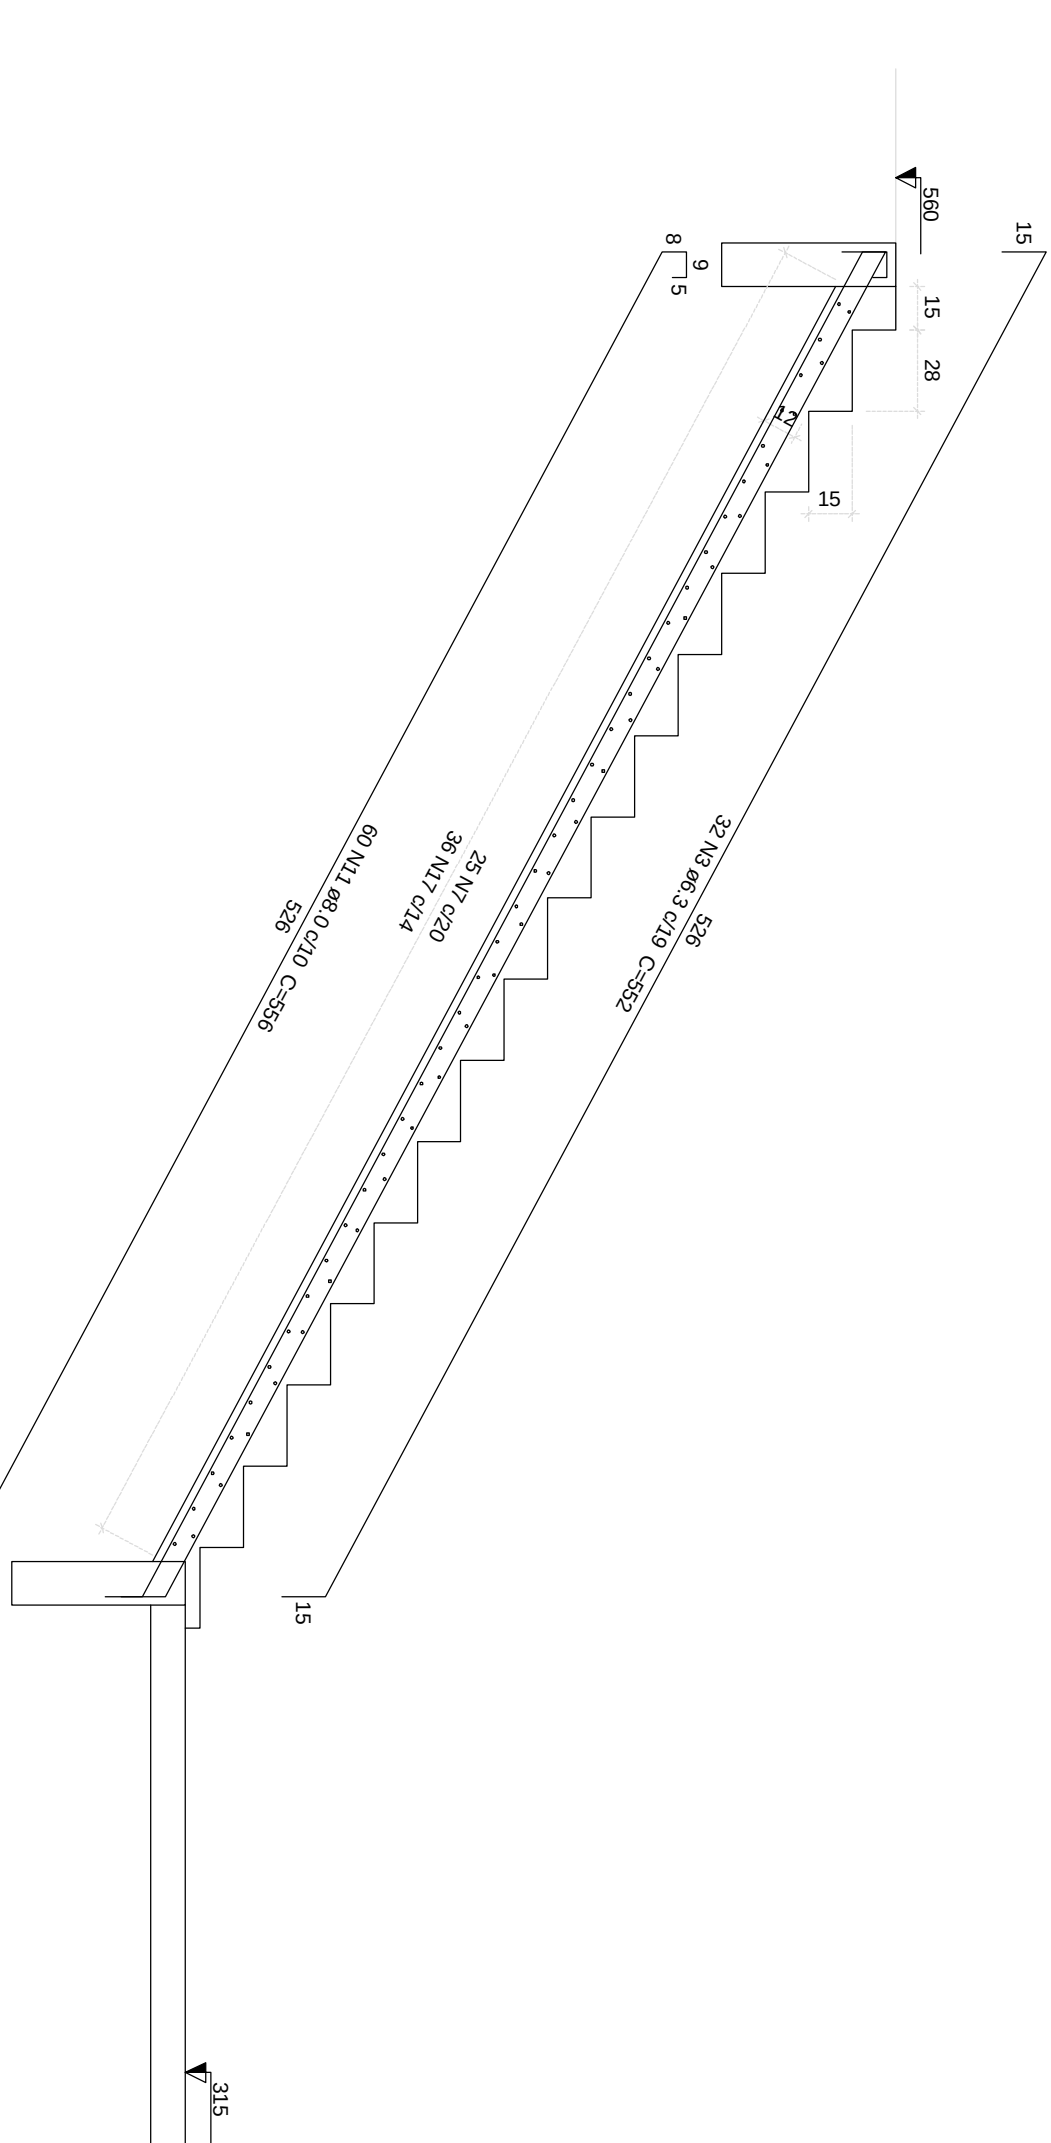


Corte T-T (LE51)
escala 1:25

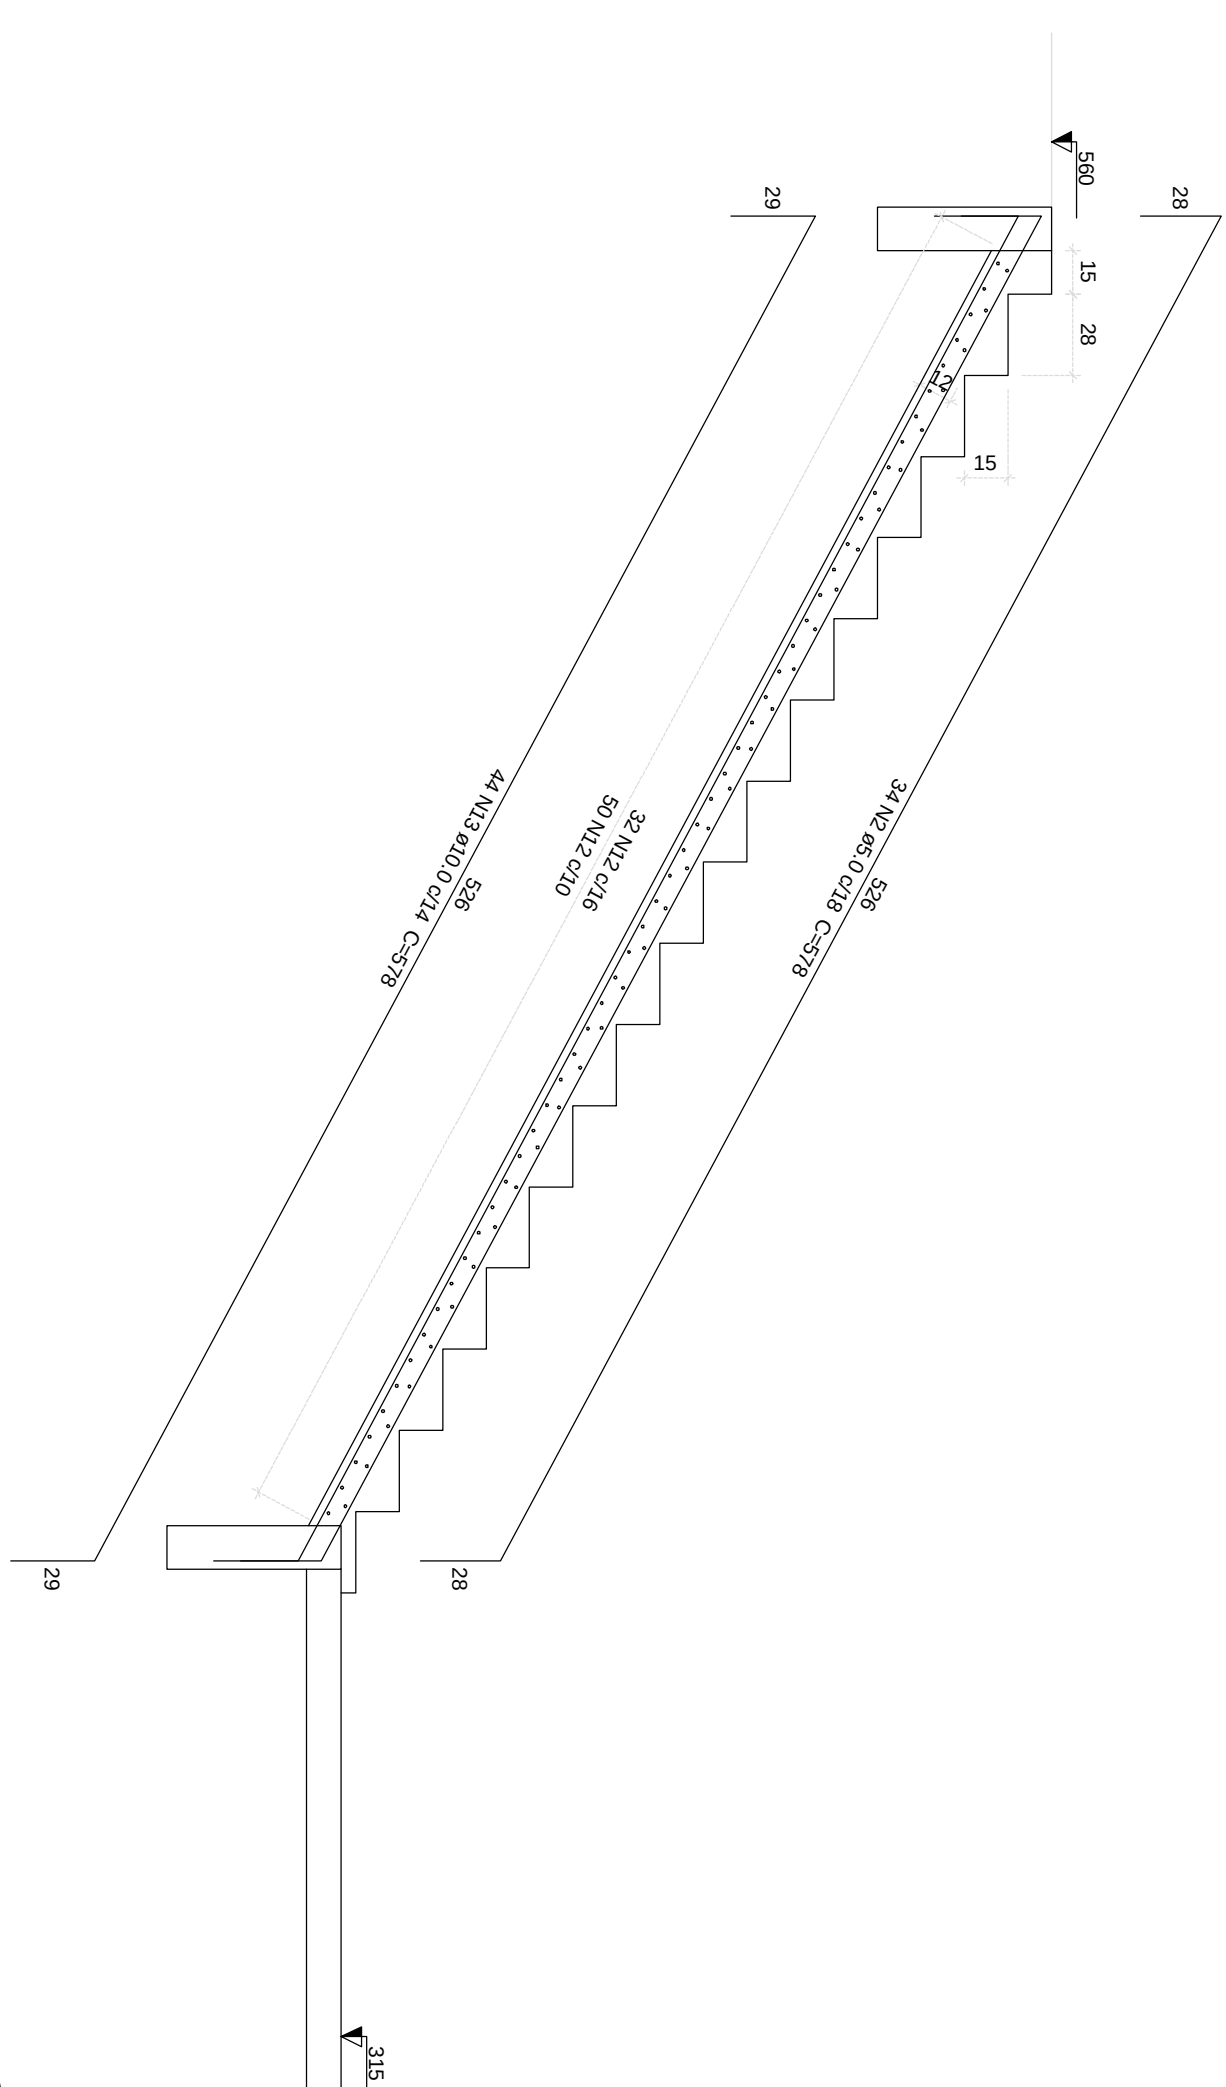

Corte V-V (LE53)
escala 1:25

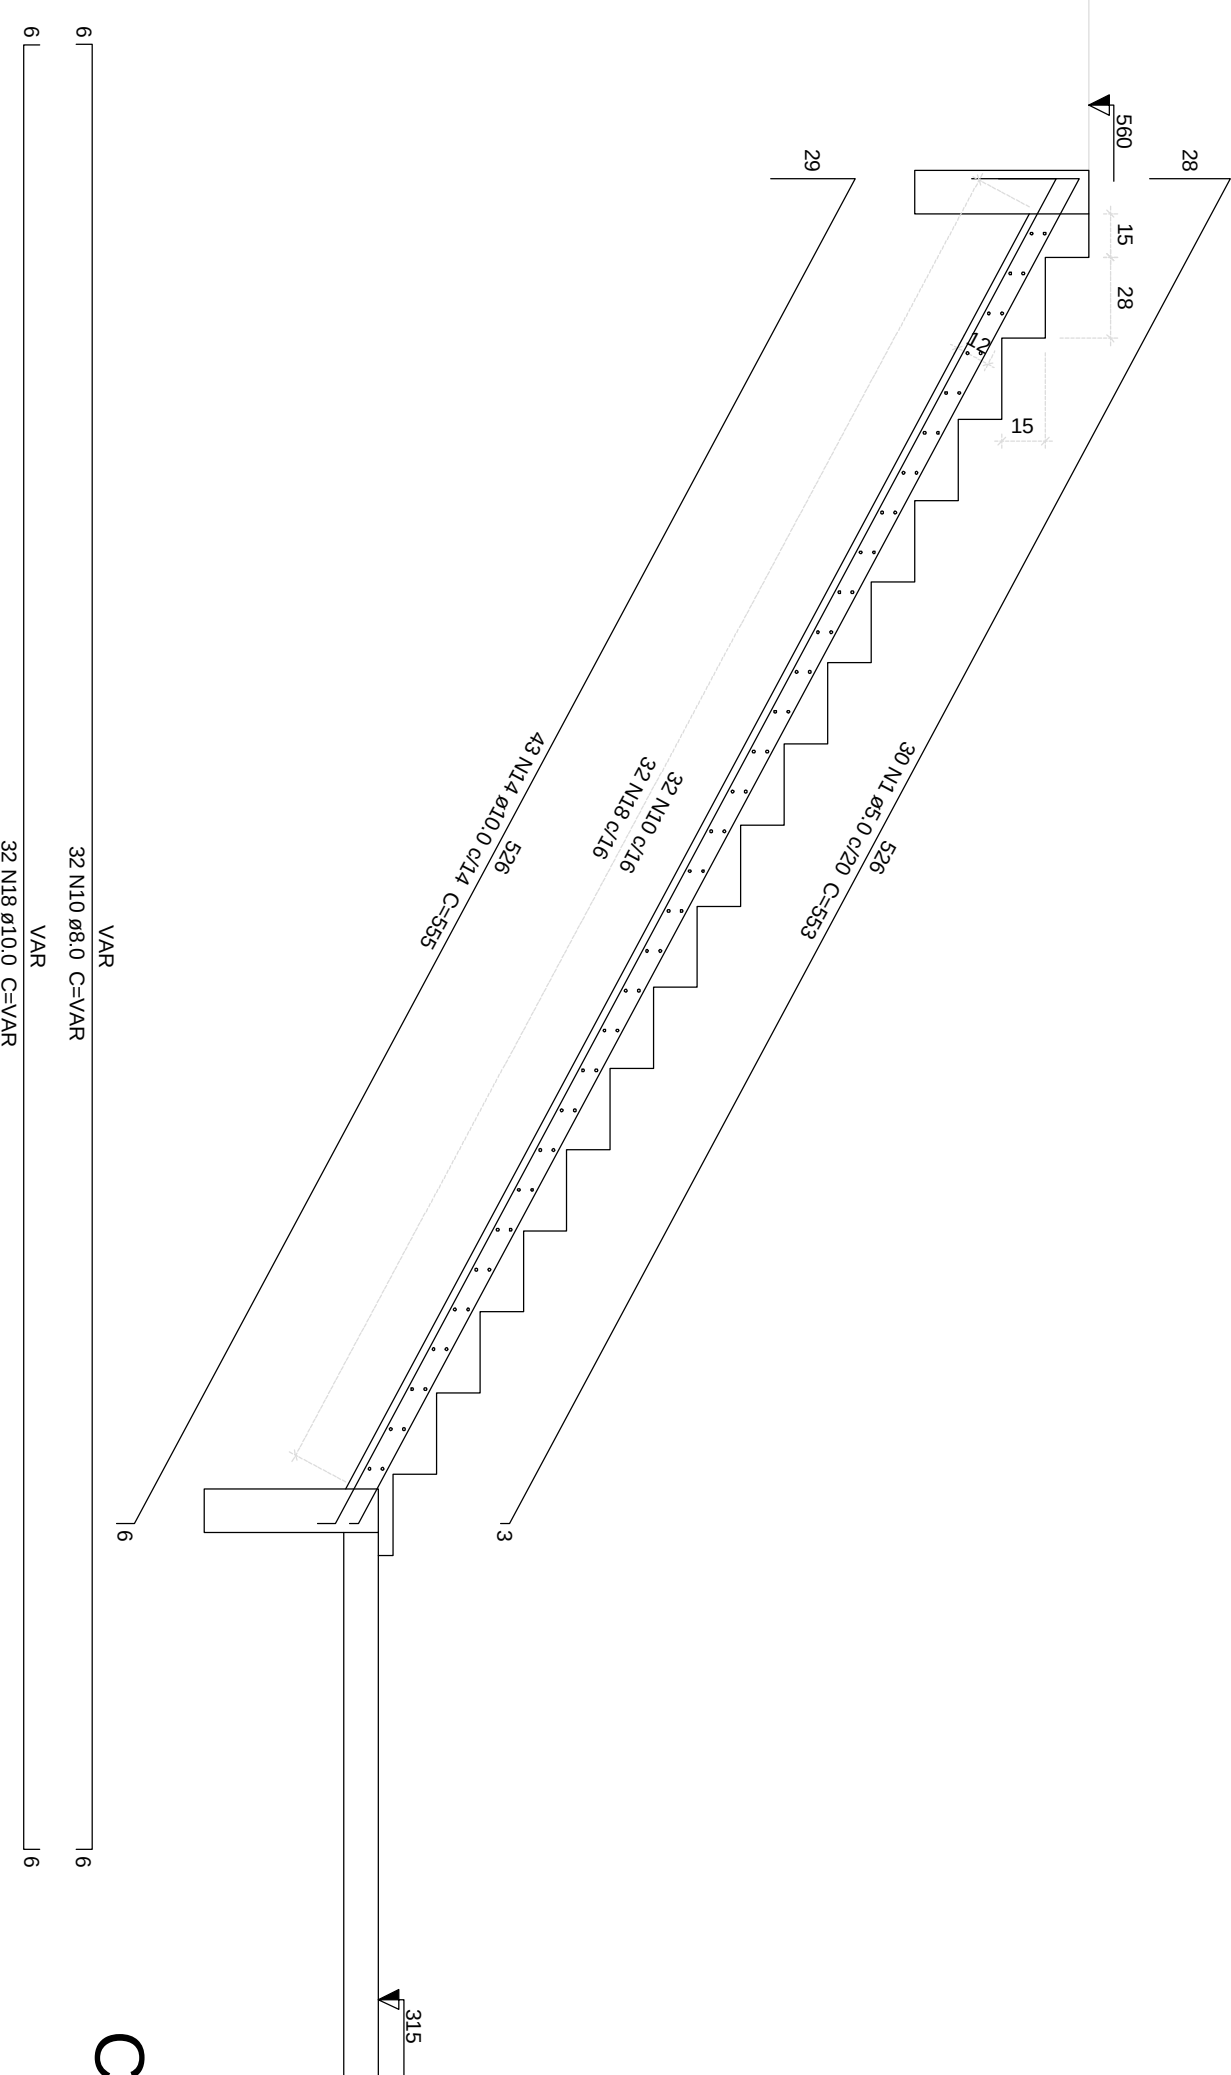

Corte S-S (LE50)
escala 1:25

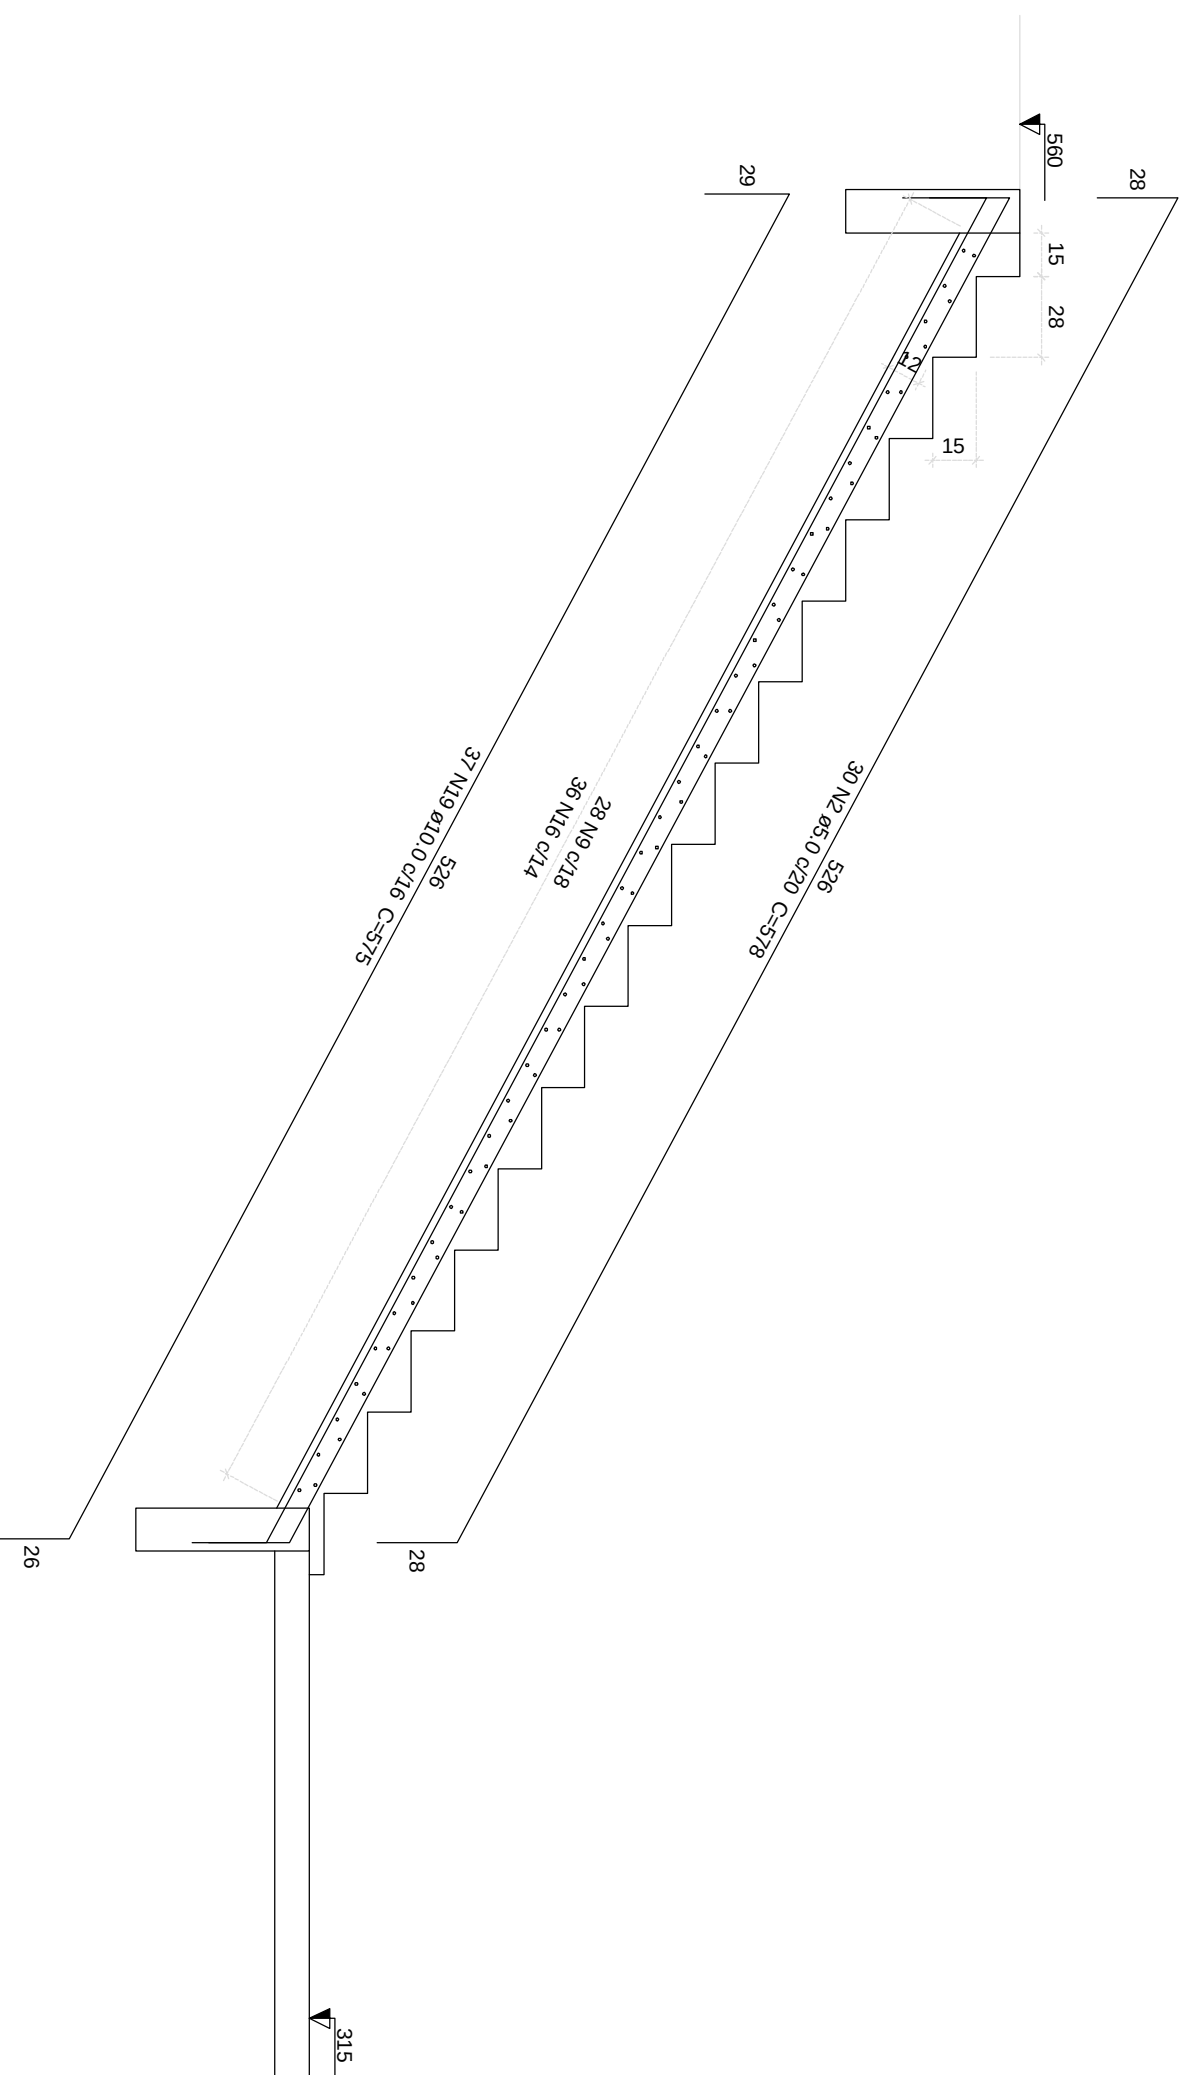

Corte U-U (LE52)
escala 1:25

[illegible]