
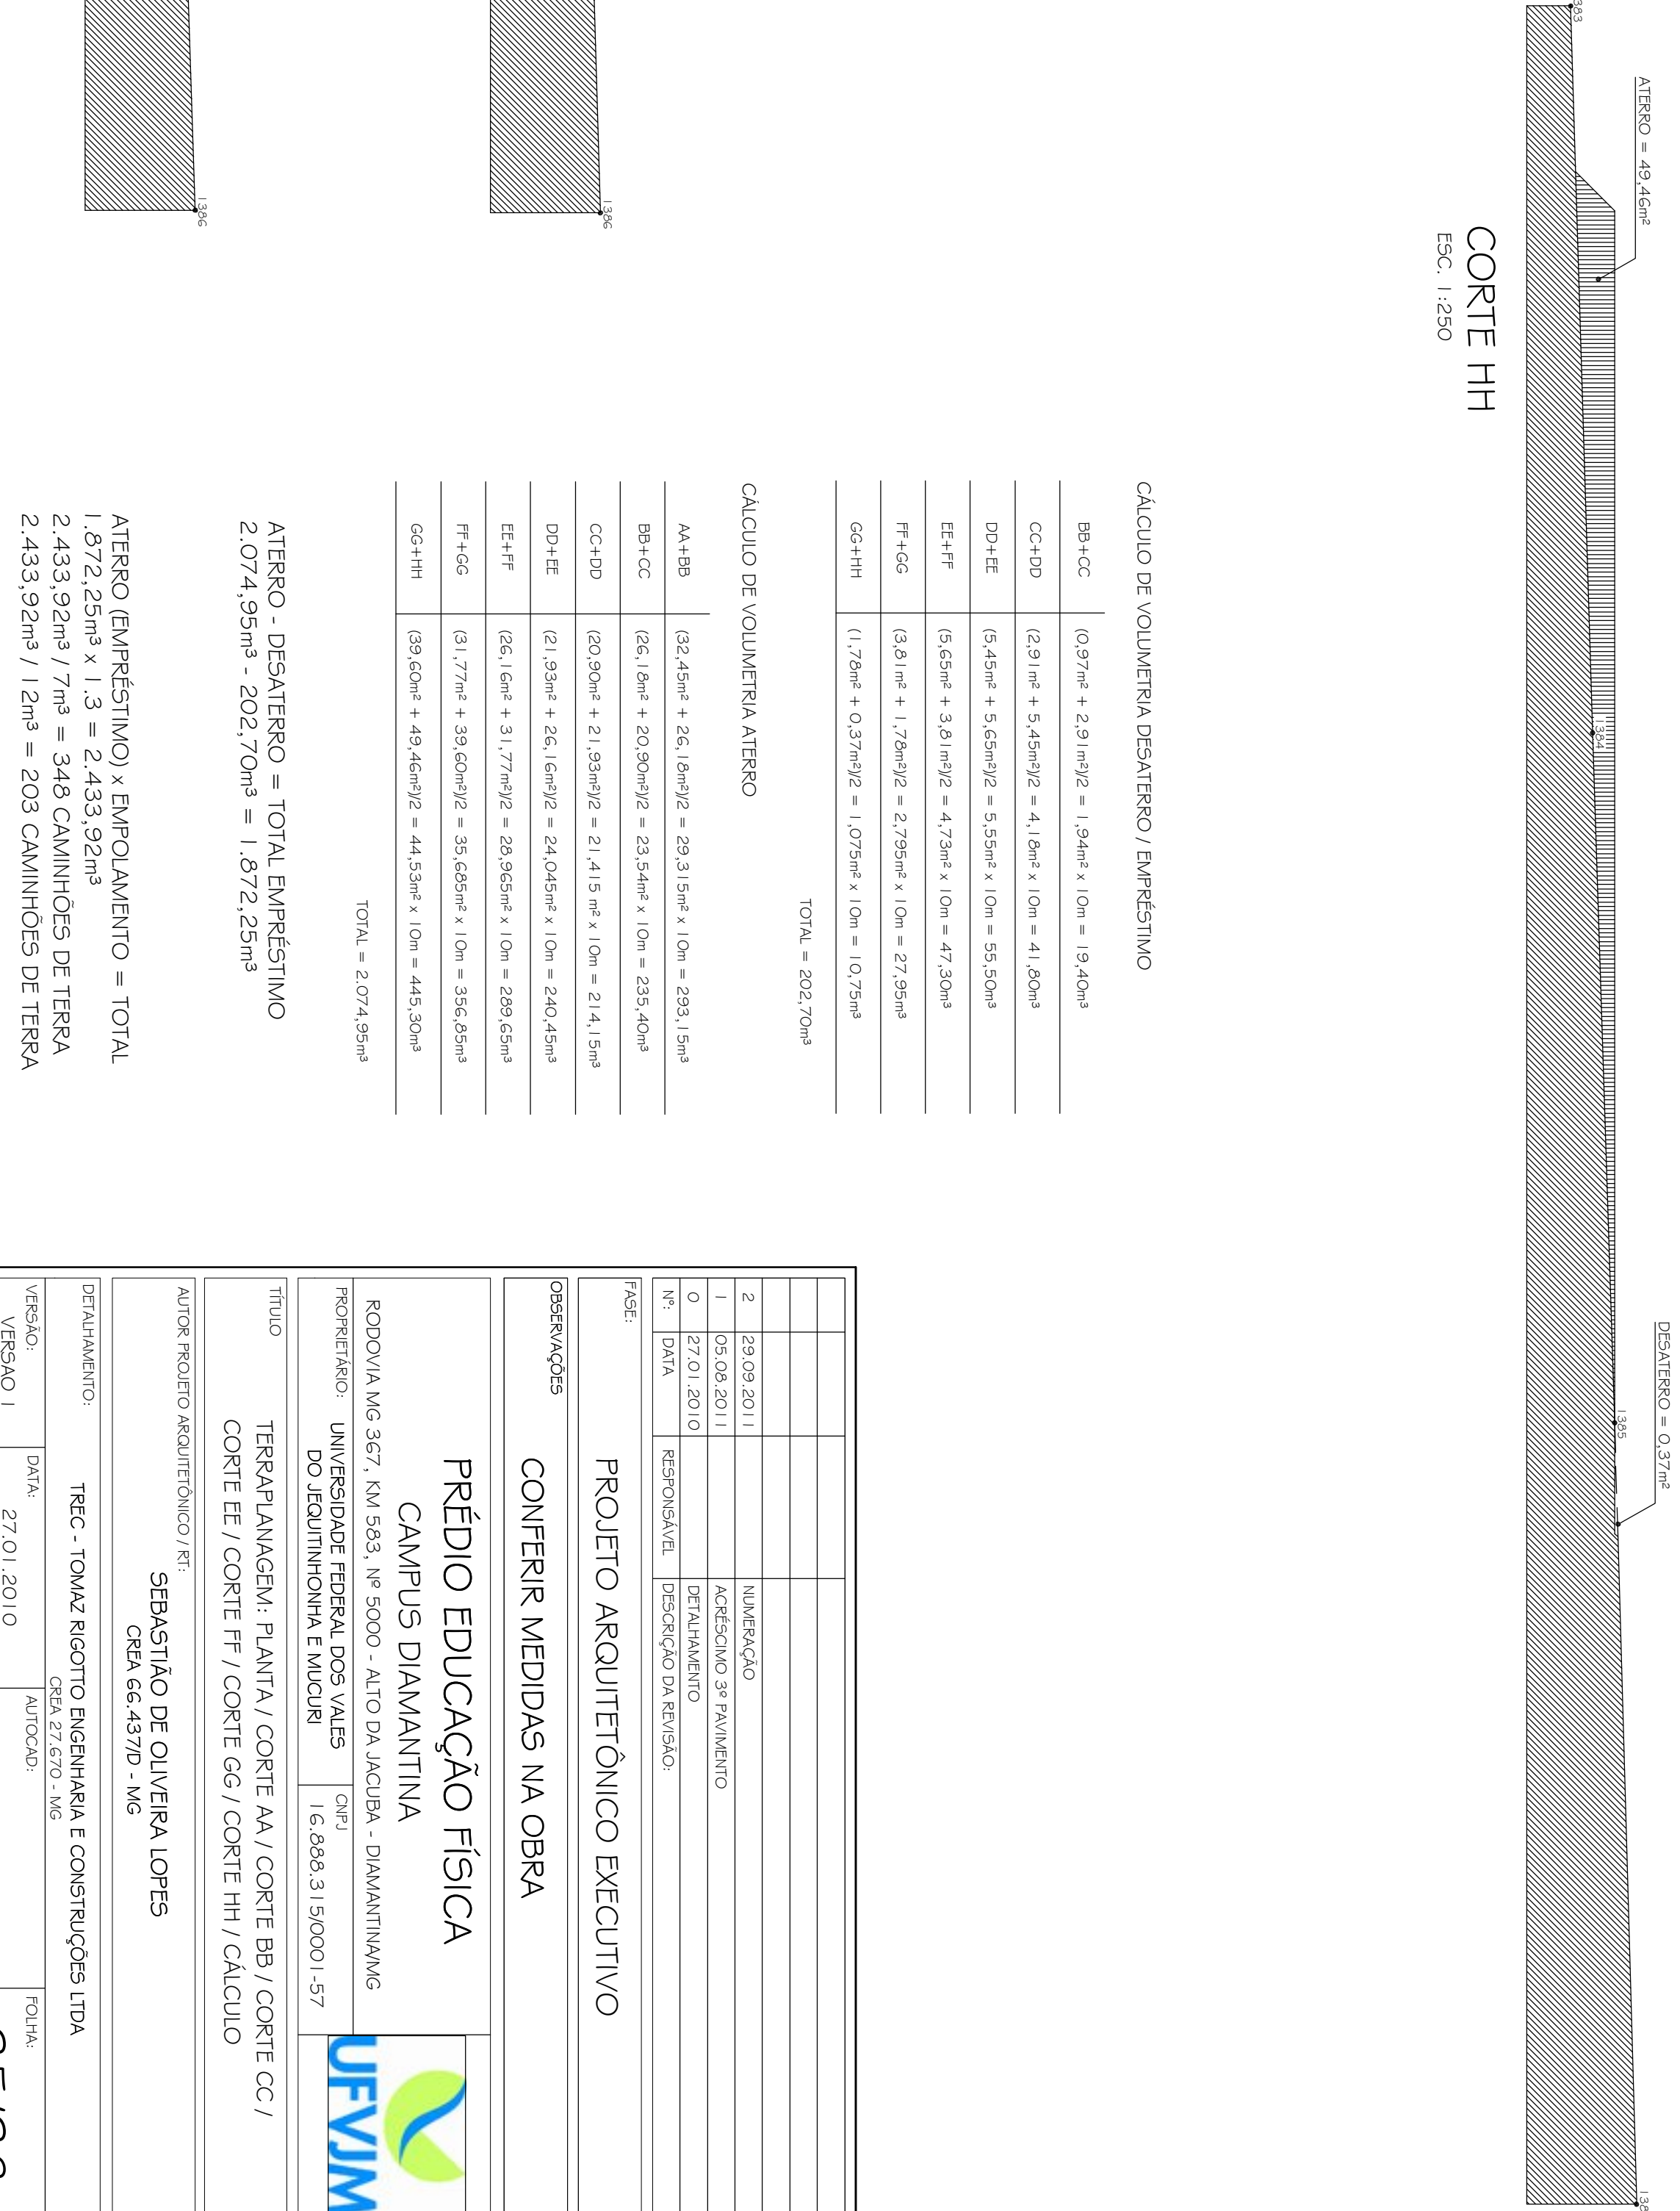
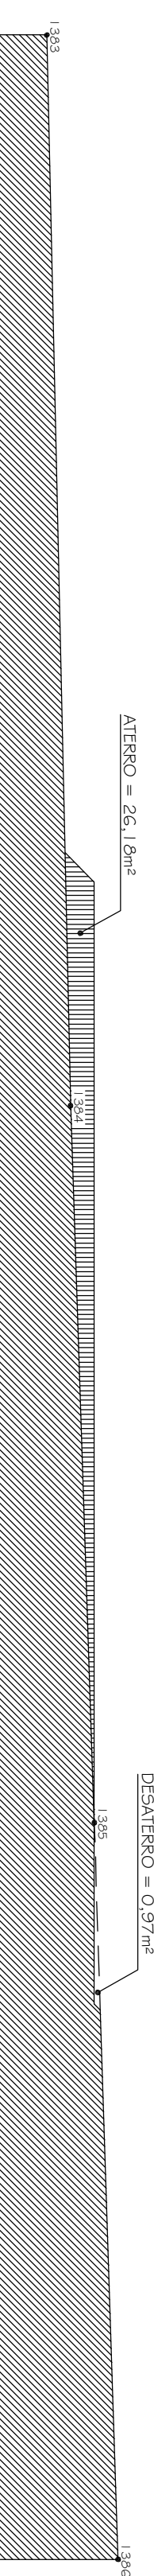


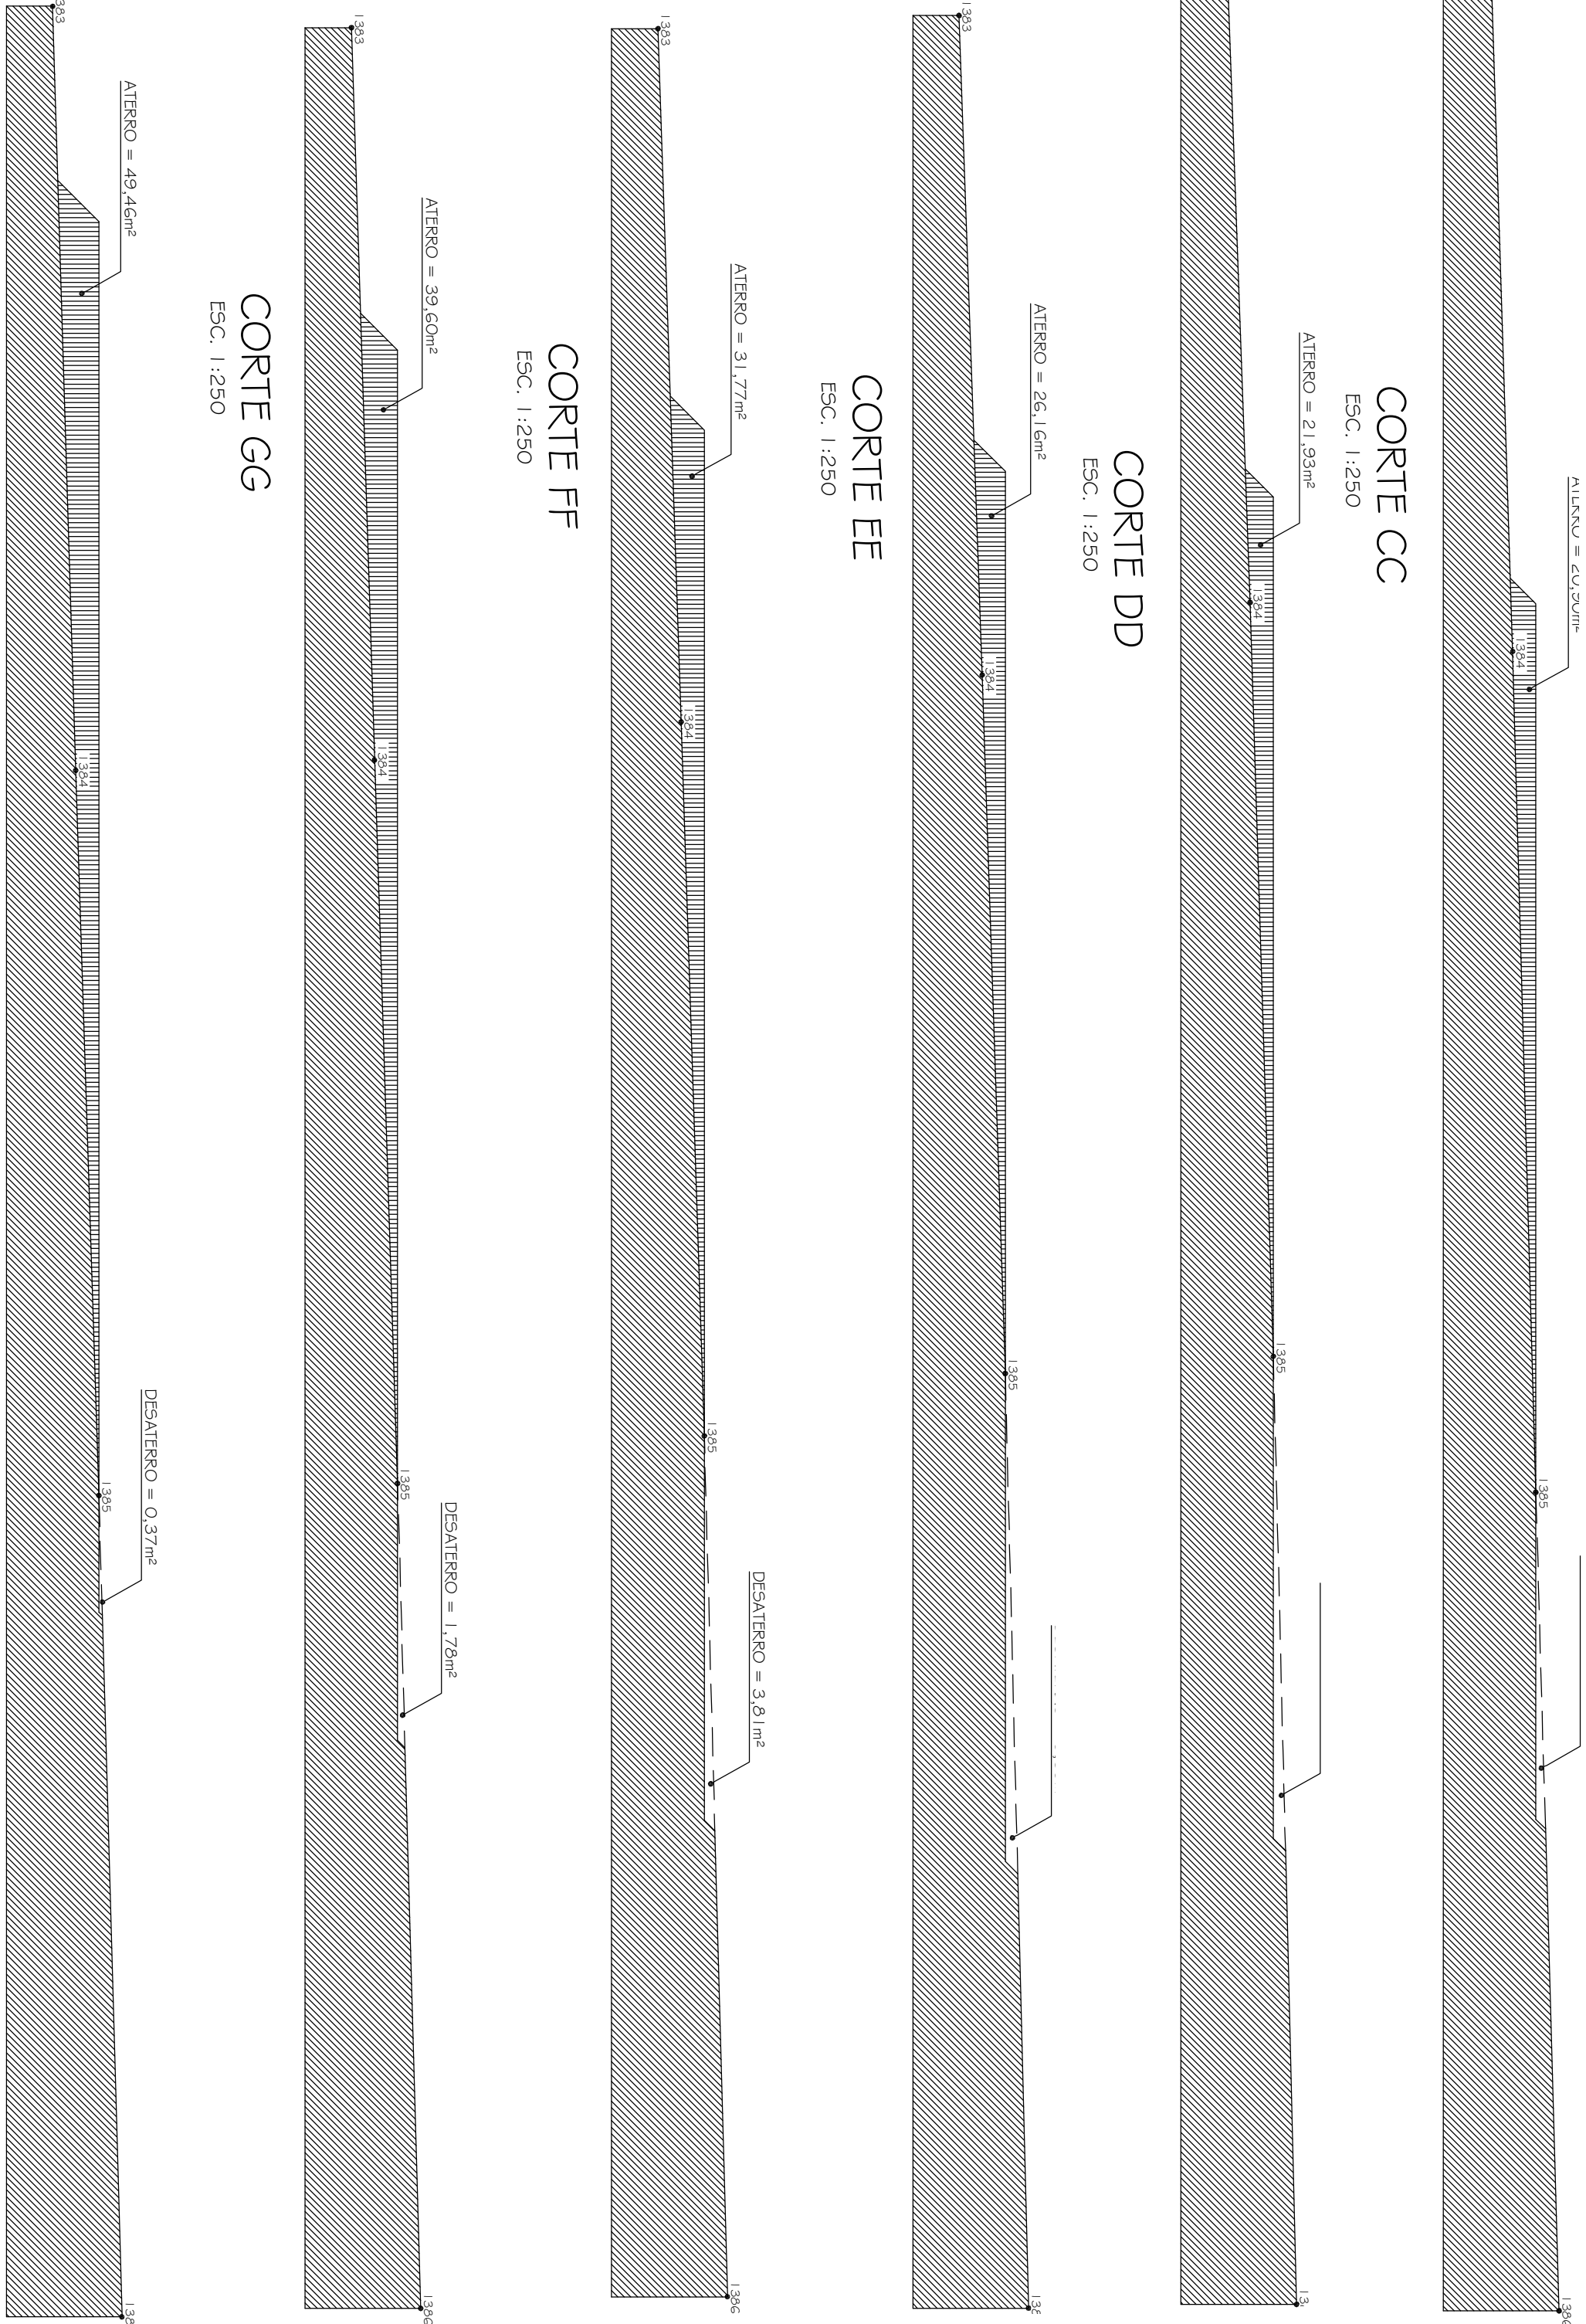

AA+BB	$(32,45m^2 + 26,18m^2)/2 = 29,315m^2 \times 10m = 293,15m^3$
-------	--

BA-OC	$(26, 16m^2 + 20, 90m)Z - 23, 54m^2 \times 10m = 235, 40m^3$
CC-DD	$(120, 90m^2 + 21, 89m)Z - 21, 415 m^2 \times 10m = 21, 415m^3$
DD-EE	$(2, 1, 93m^2 + 26, 16m)Z - 2, 404m^2 \times 10m = 240, 45m^3$
EE-FF	$(26, 16m^2 + 1, 77m)Z - 29, 365m^2 \times 10m = 293, 65m^3$
FF-GG	$(3, 1, 77m^2 + 39, 60m)Z - 35, 655m^2 \times 10m = 356, 65m^3$
GG-HH	$(39, 60m^2 + 49, 46m)Z - 44, 53m^2 \times 10m = 445, 50m^3$

$$\text{ATERRO} - \text{DESATERRO} = \text{TOTAL EMPRÉSTIMO}$$

$$2.074,95\text{m}^3 - 202,70\text{m}^3 = 1.872,25\text{m}^3$$

ATERRO (IMPRÉSTIMO) x EMPOLAMENTO = TOTAL
 $1.872,25 \text{ m}^3 \times 1,3 = 2.433,92 \text{ m}^3$
 $2.433,92 \text{ m}^3 / 7 \text{ m}^3 = 348 \text{ CAMINHÕES DE TERRA}$
 $2.433,92 \text{ m}^3 / 12 \text{ m}^3 = 203 \text{ CAMINHÕES DE TERRA}$