




V 39
Escala 1:50

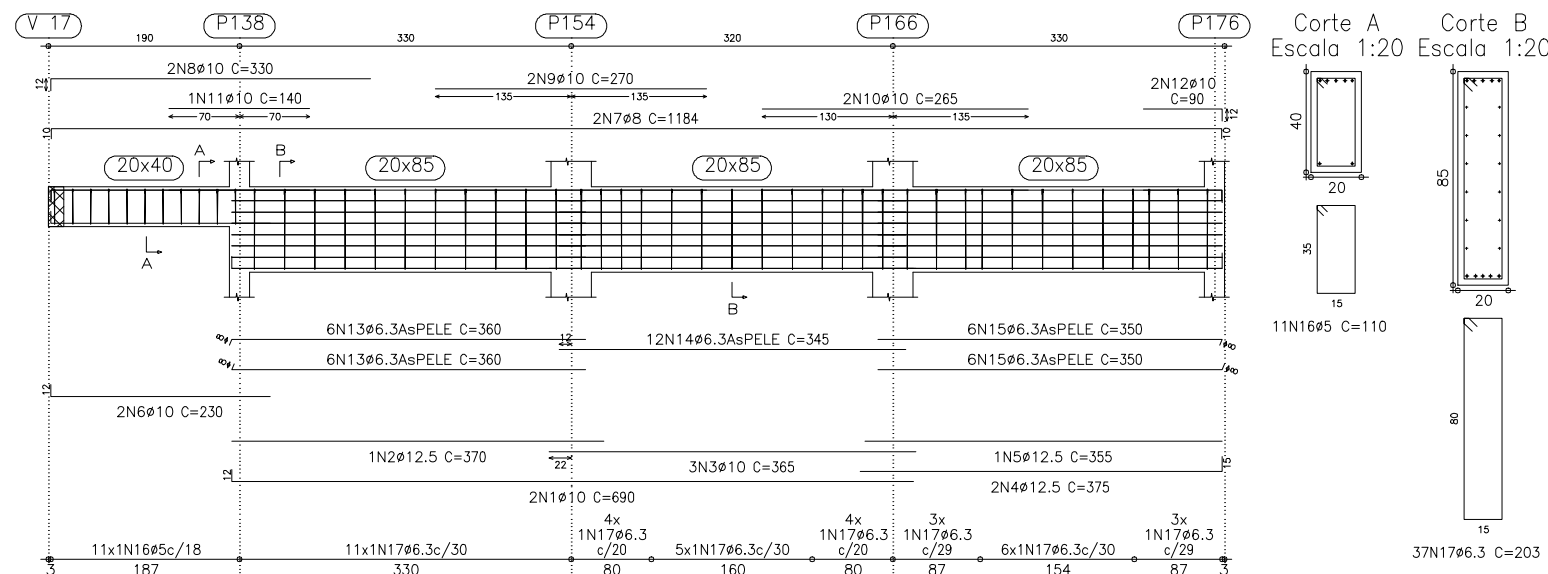


V 57
Escala 1:50

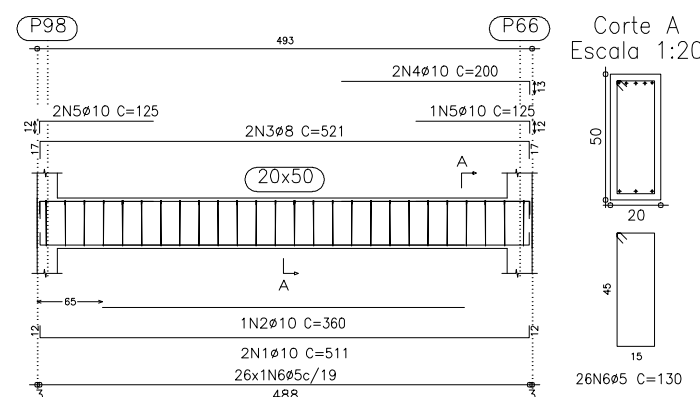

V 51
Escala 1:50

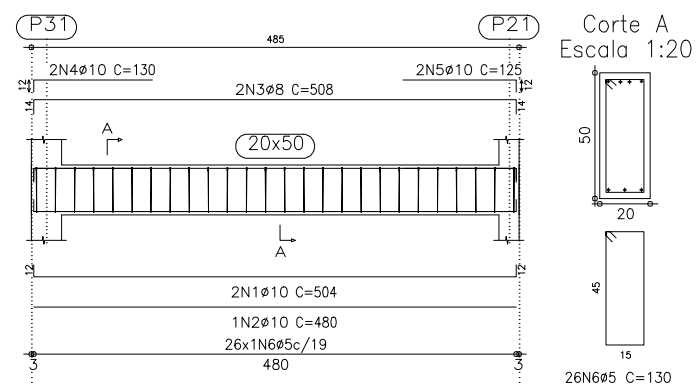

V 59
Escala 1:50

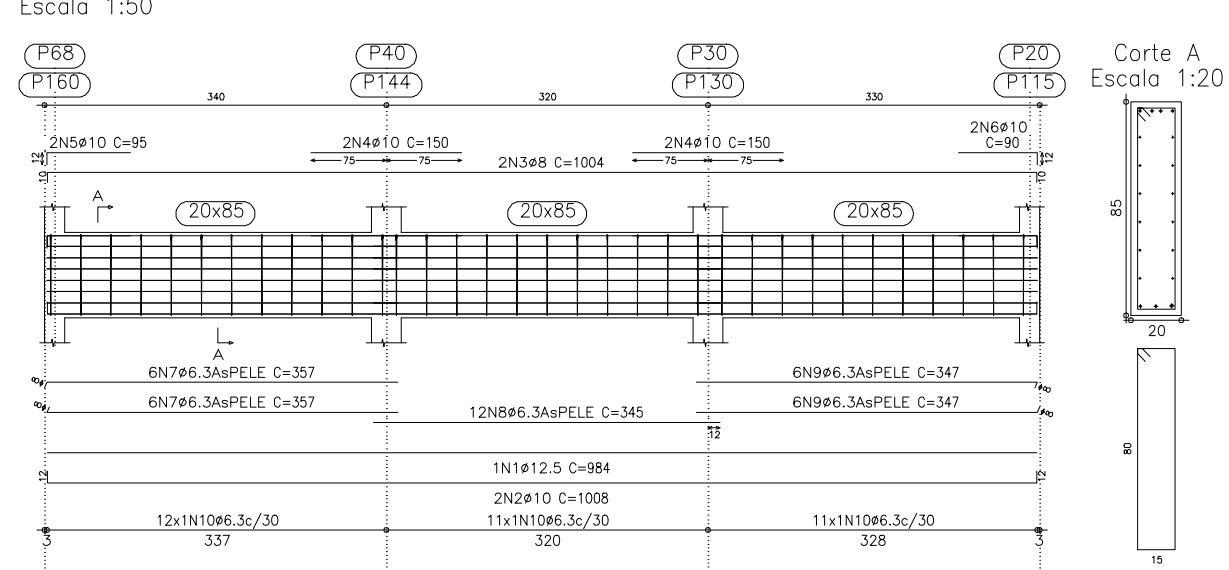

V 43
Escala 1:50

