




V339 (15 x 50)

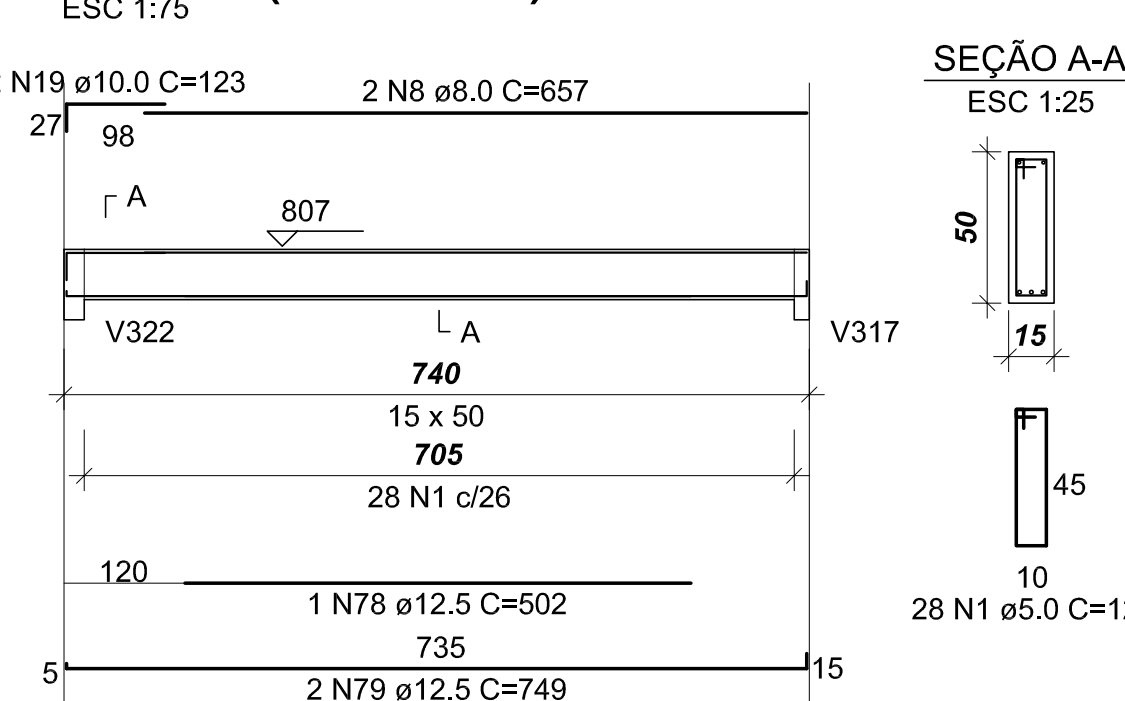


V340 (15 x 50)

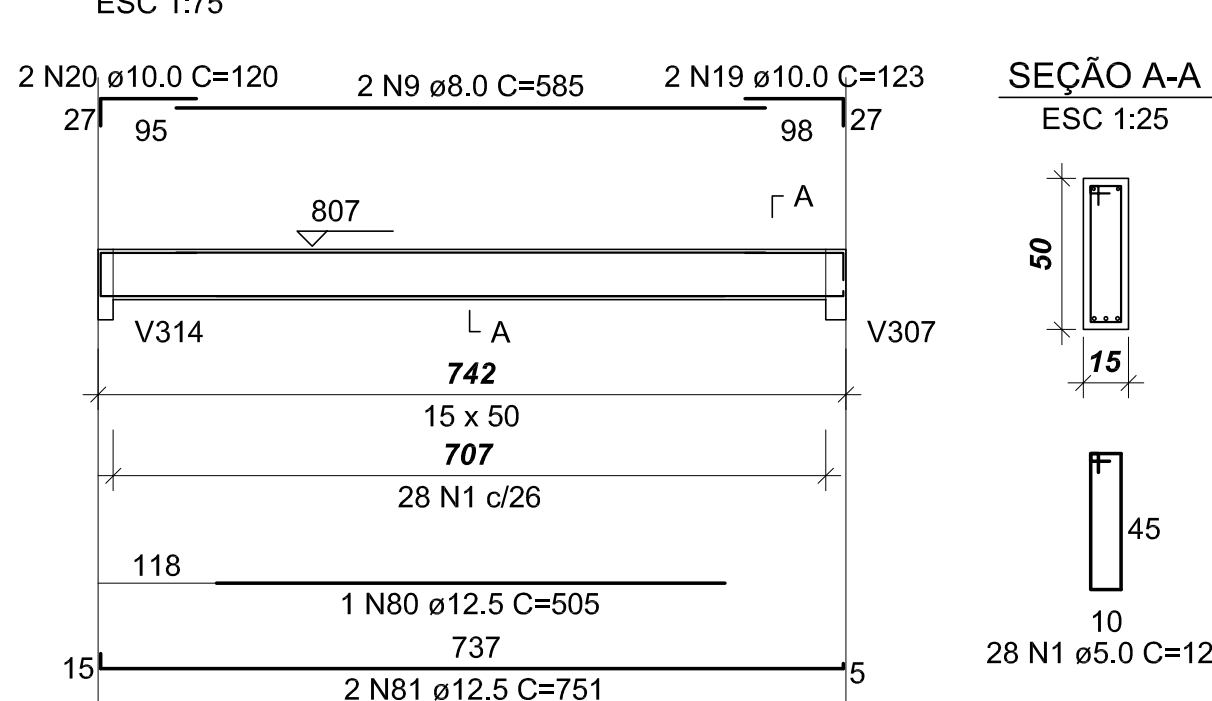


V343 (15 x 50)

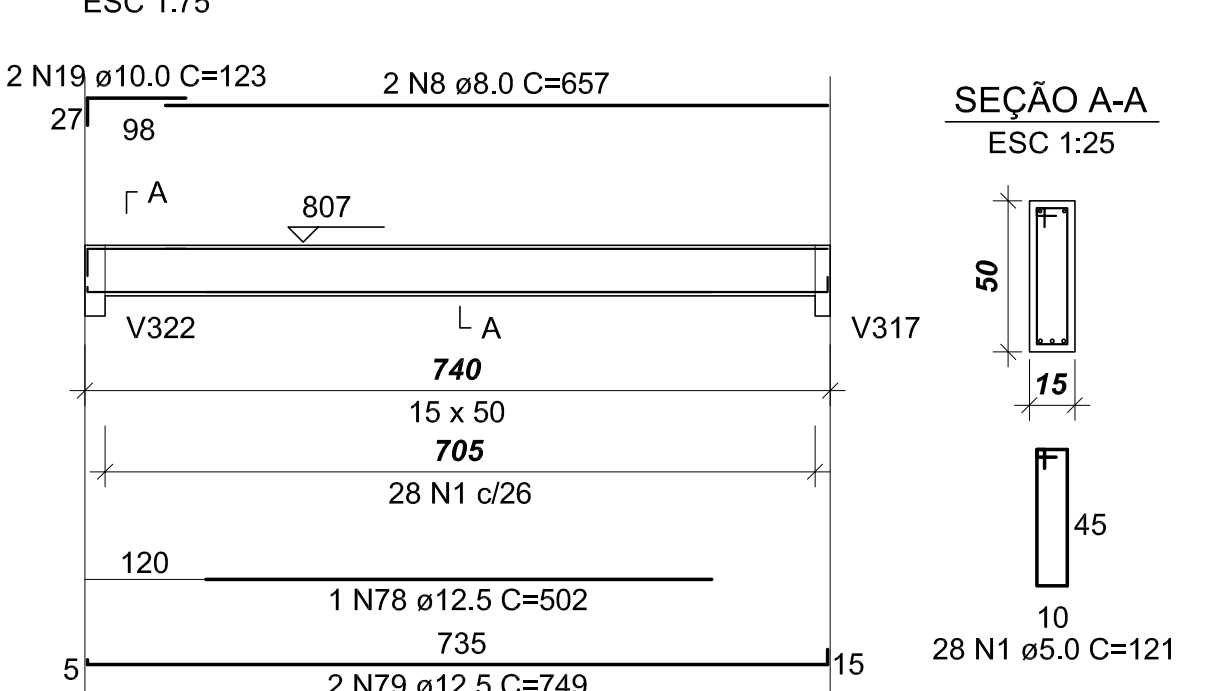


V344 (15 x 50)

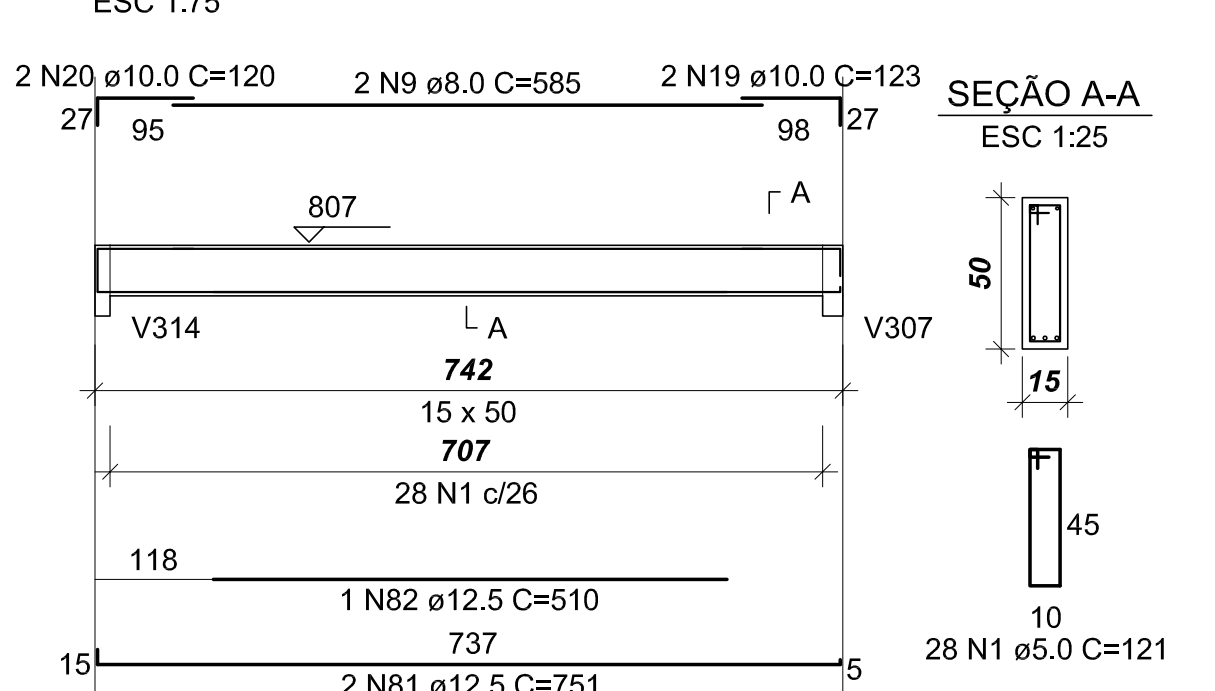

V345 (15 x 50)

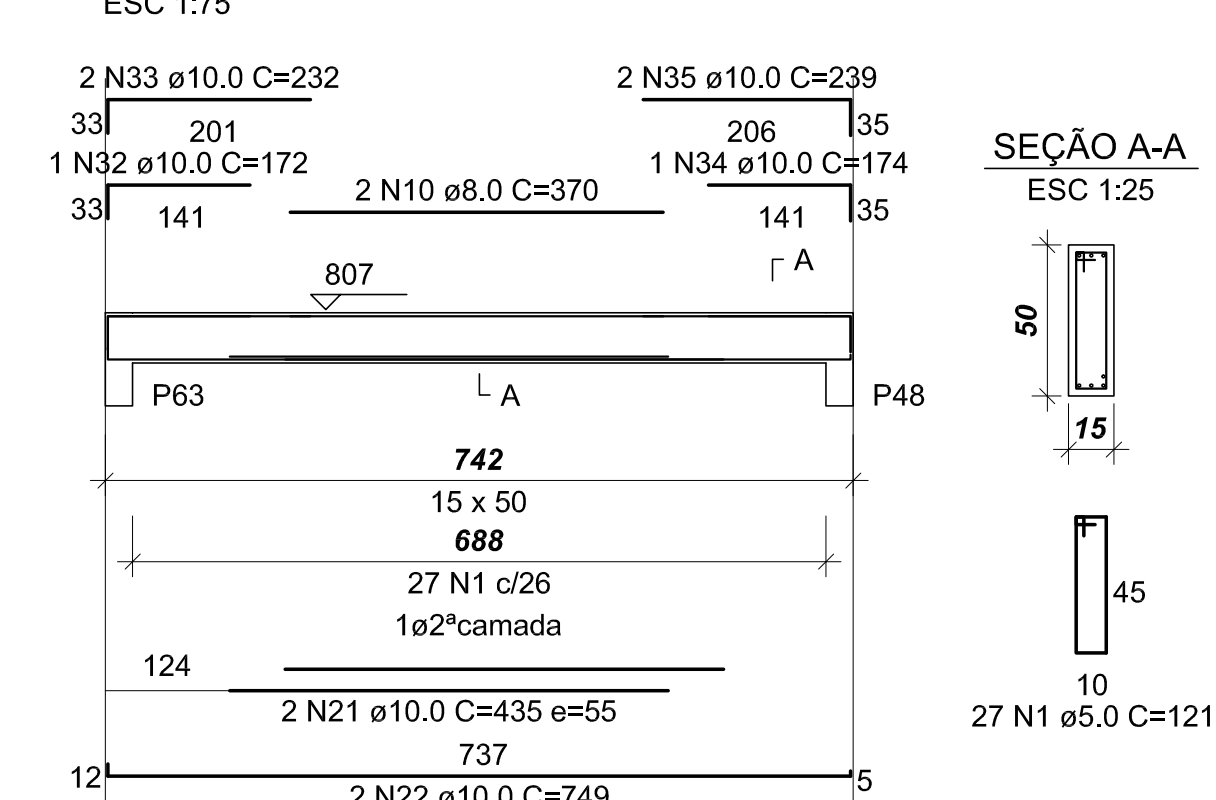


V349 (12 x 70)

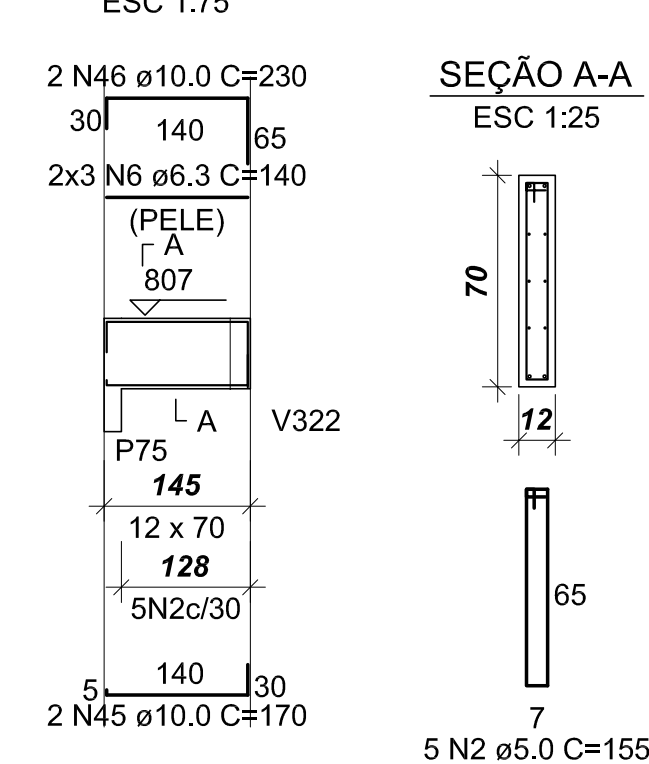


RELAÇÃO DO AÇO					
AÇO	N	DIAM	Q	UNIT (cm)	C.TOTAL (cm)
60	1	5,0	522	121	63162
	2	5,0	10	155	1550
	3	5,0	32	161	5152
	4	5,0	4	159	636
50	5	5,0	84	171	14364
	6	5,0	2	140	2800
	7	6,3	8	862	6896
	8	8,0	4	657	2628
	9	8,0	4	585	2340
	10	8,0	10	370	3700
	11	8,0	2	572	1144
	12	8,0	6	575	3450
	13	8,0	2	400	800
	14	8,0	12	862	10344
	15	8,0	15	382	764
	16	8,0	2	403	806
	17	8,0	2	445	890
	18	8,0	1	435	870
	19	10,0	8	123	984
	20	10,0	4	120	480
	21	10,0	6	435	2610
	22	10,0	4	749	2996
	23	10,0	1	171	171
	24	10,0	1	172	172
	25	10,0	1	174	174
	26	10,0	4	239	956
	27	10,0	4	440	1760
	28	10,0	12	756	9072
	29	10,0	1	179	179
	30	10,0	1	172	172
	31	10,0	2	232	464
	32	10,0	1	172	172
	33	10,0	2	232	464
	34	10,0	2	174	348
	35	10,0	4	239	956
	36	10,0	1	179	179
	37	10,0	2	239	478
	38	10,0	2	172	344
	39	10,0	2	232	464
	40	10,0	3	547	1641
	41	10,0	2	754	1508
	42	10,0	8	125	1024
	43	10,0	8	125	1000
	44	10,0	3	555	1665
	45	10,0	4	170	680
	46	10,0	4	230	920
	47	10,0	1	410	410
	48	10,0	2	742	1484
	49	10,0	1	159	159
	50	10,0	2	219	438
	51	10,0	1	150	150
	52	10,0	2	210	420
	53	10,0	2	900	1800
	54	10,0	2	960	1920
	55	10,0	2	143	286
	56	10,0	2	235	470
	57	10,0	2	256	512
	58	10,0	1	260	260
	59	10,0	2	165	330
	60	10,0	2	896	1792
	61	10,0	2	838	1676
	62	10,0	4	956	3824
	63	10,0	8	116	928
	64	10,0	1	317	317
	65	10,0	2	513	1026
	66	10,0	2	1038	2076
	67	10,0	2	731	1462
	68	10,0	2	580	1160
	69	10,0	2	315	630
	70	10,0	2	211	422
	71	10,0	2	1163	2326
	72	10,0	2	726	1452
	73	10,0	2	314	628
	74	10,0	2	640	1280
	75	10,0	2	181	362
	76	10,0	1	157	157
	77	10,0	6	550	3300
	78	12,5	2	502	1004
	79	12,5	4	749	2996
	80	12,5	1	505	505
	81	12,5	4	751	3004
	82	12,5	1	510	510
	83	12,5	2	431	862


V341 (15 x 50)

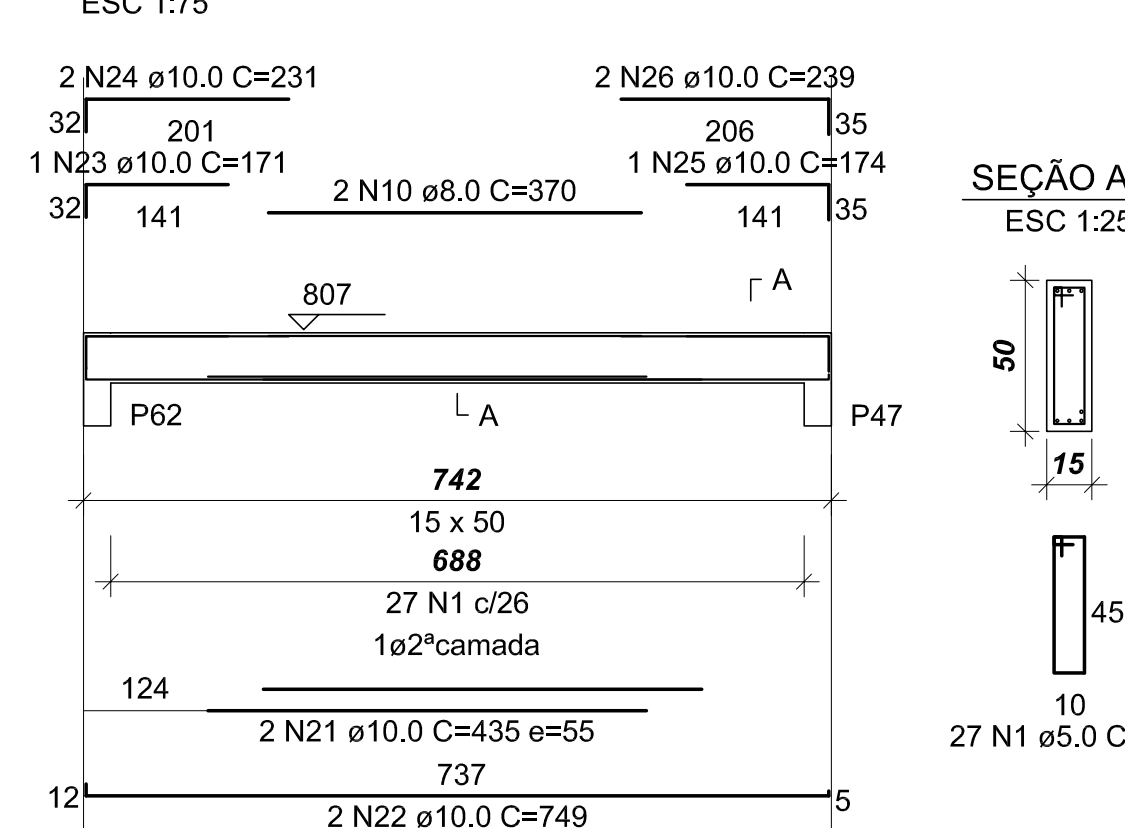


V342 (15 x 50)

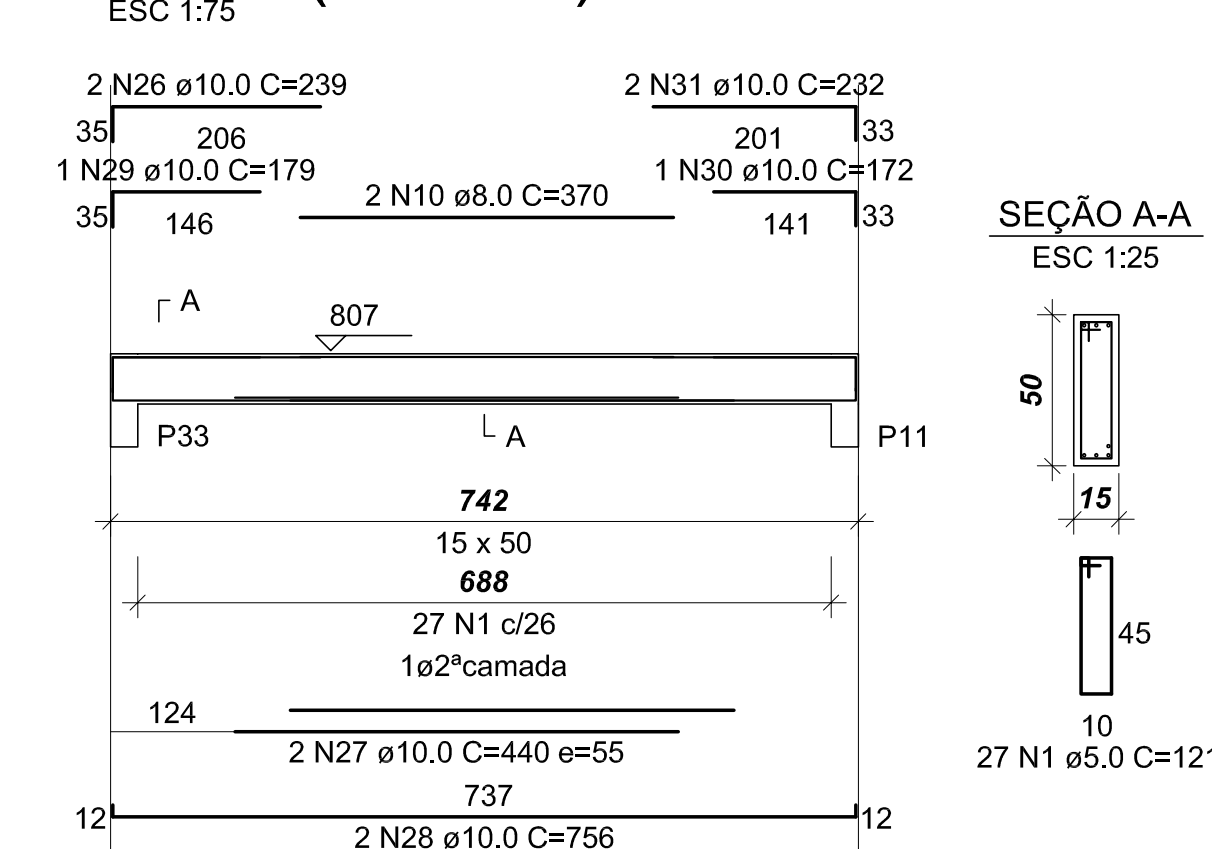


V348 (15 x 50)

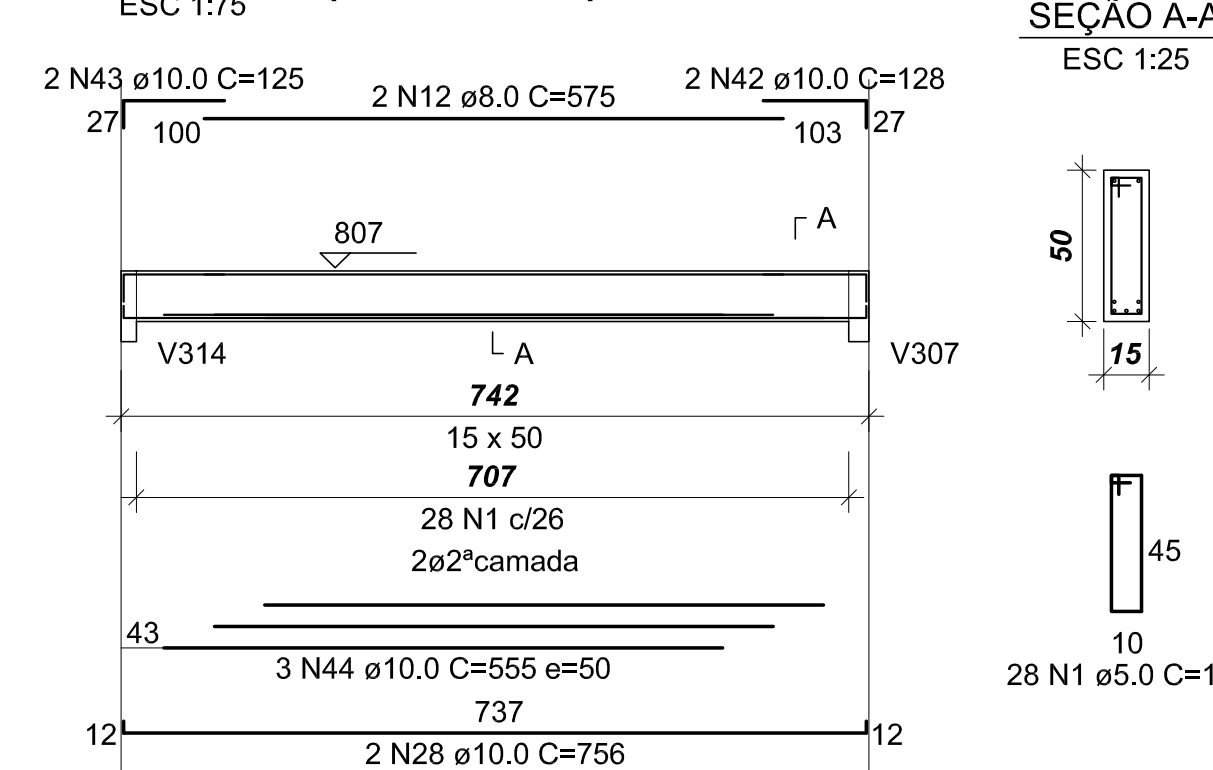


V350 (15 x 50)

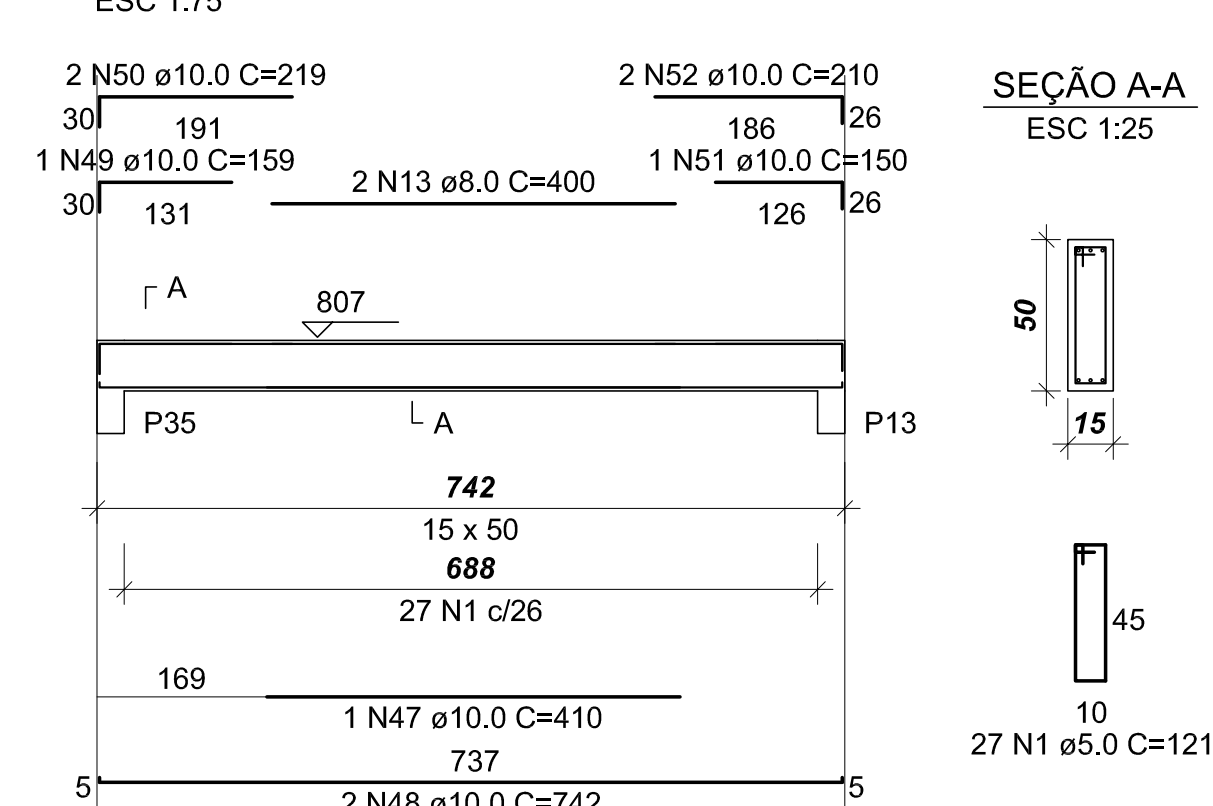


V351 (15 x 70)

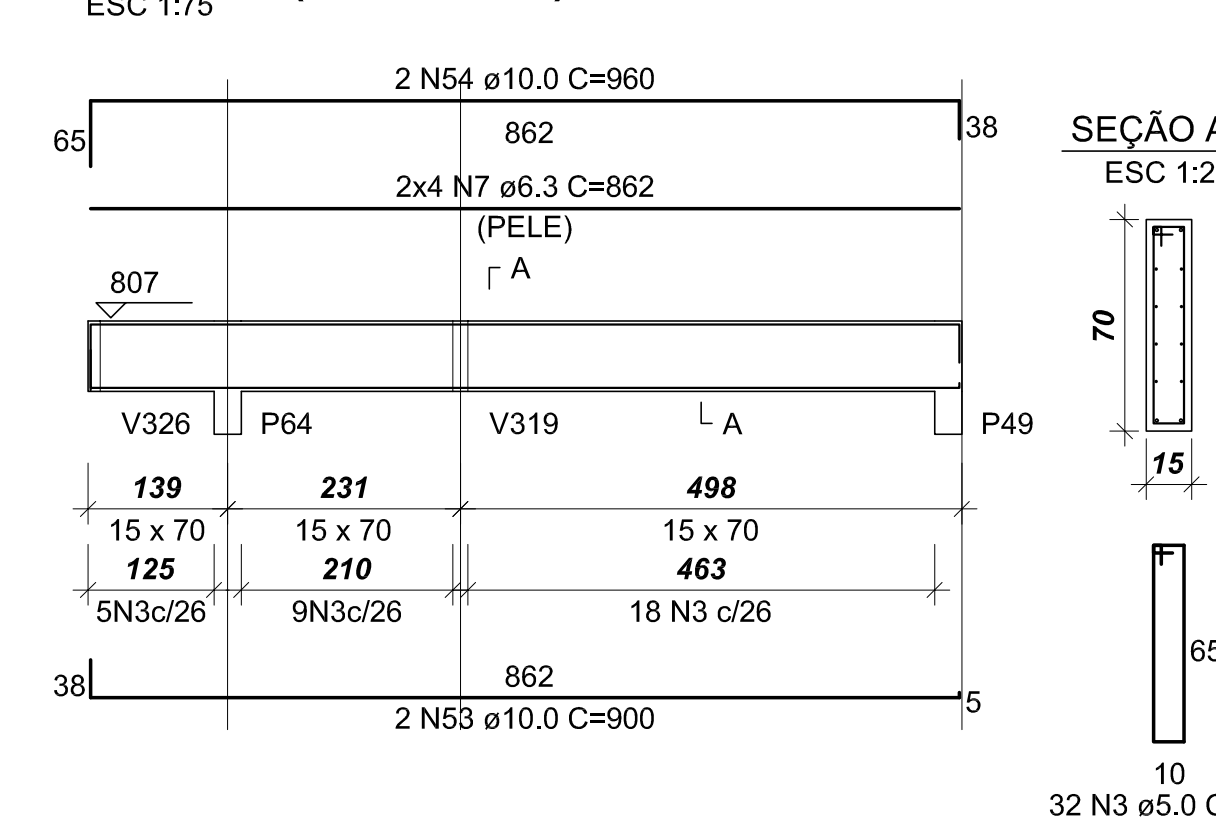


V346 (15 x 50)

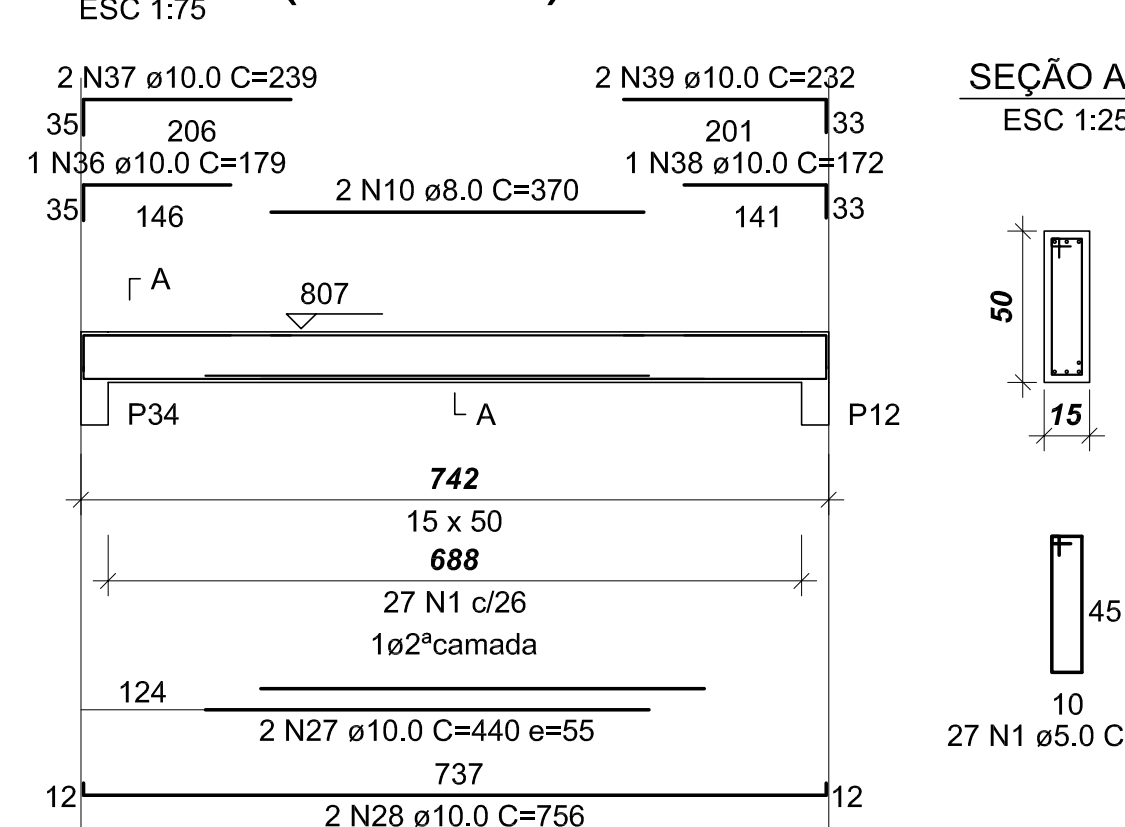


V347 (15 x 50)

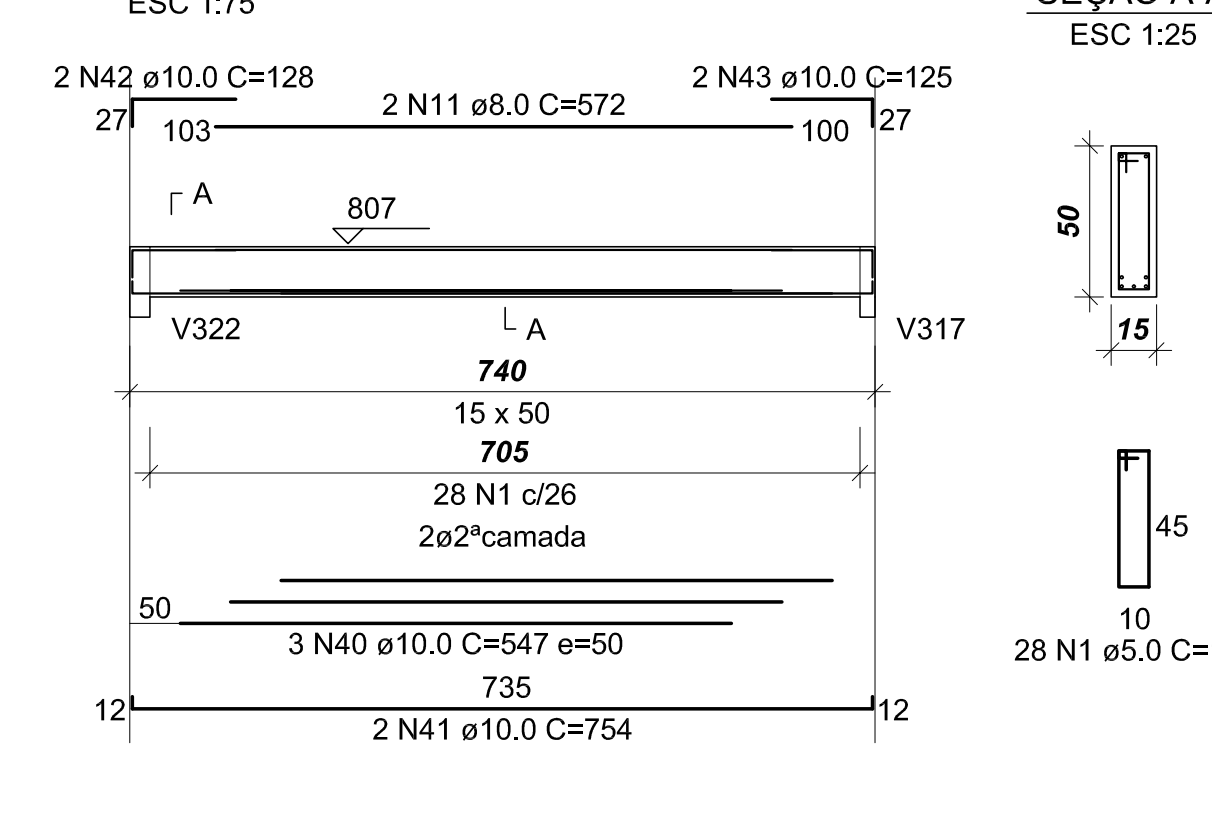


V356 (20 x 70)

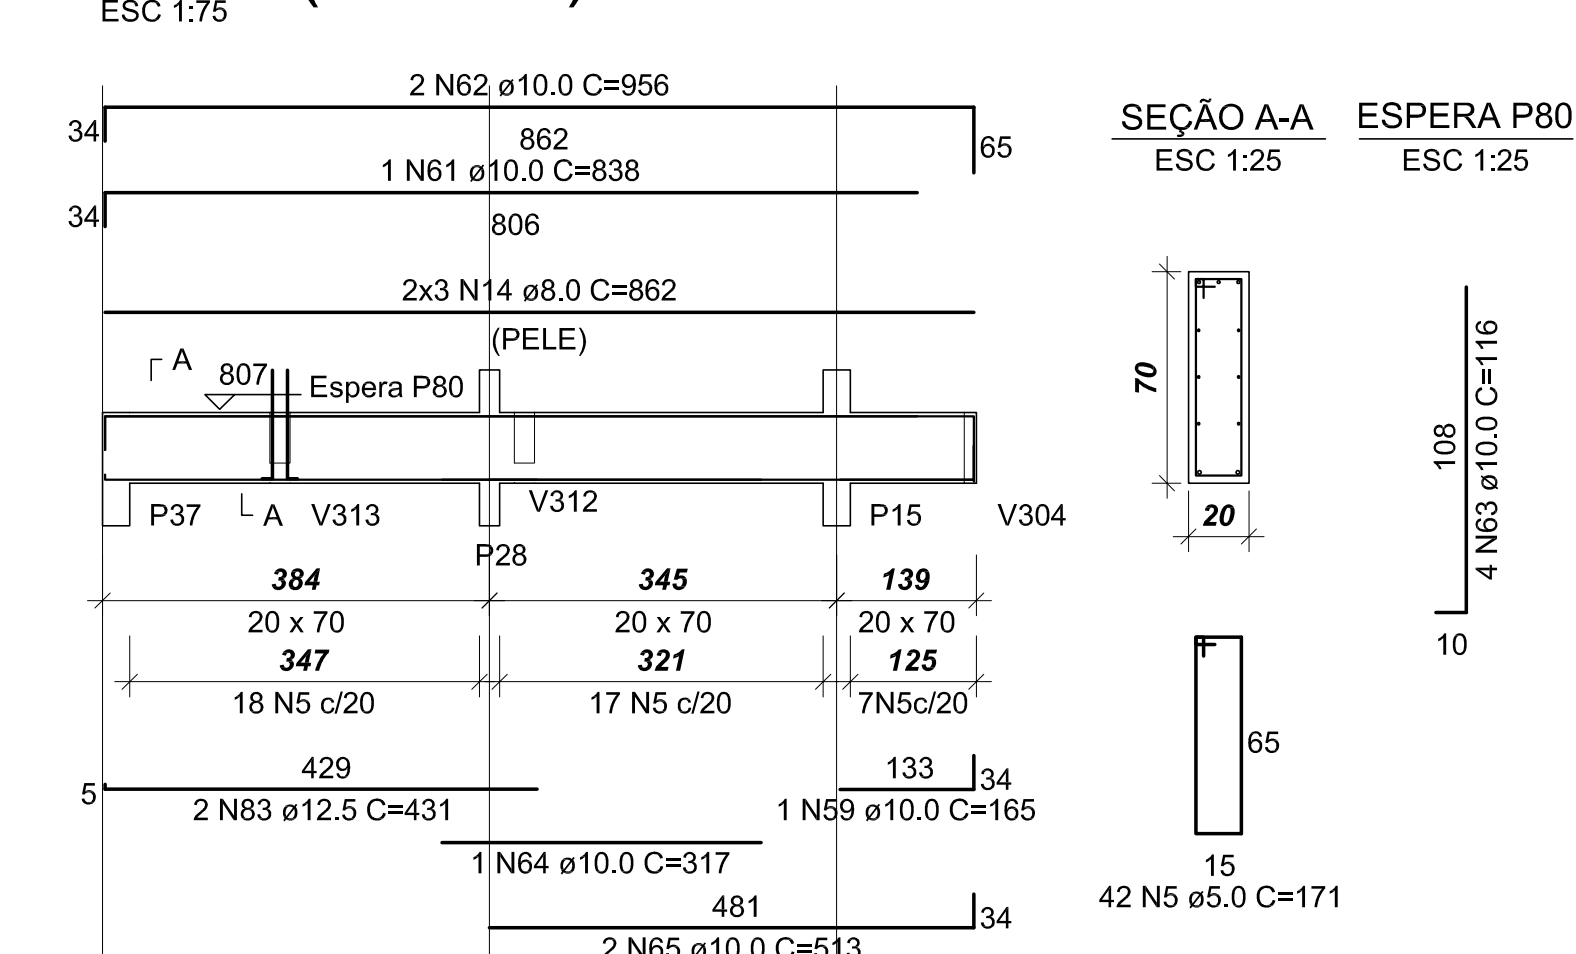


V358 (15 x 50)

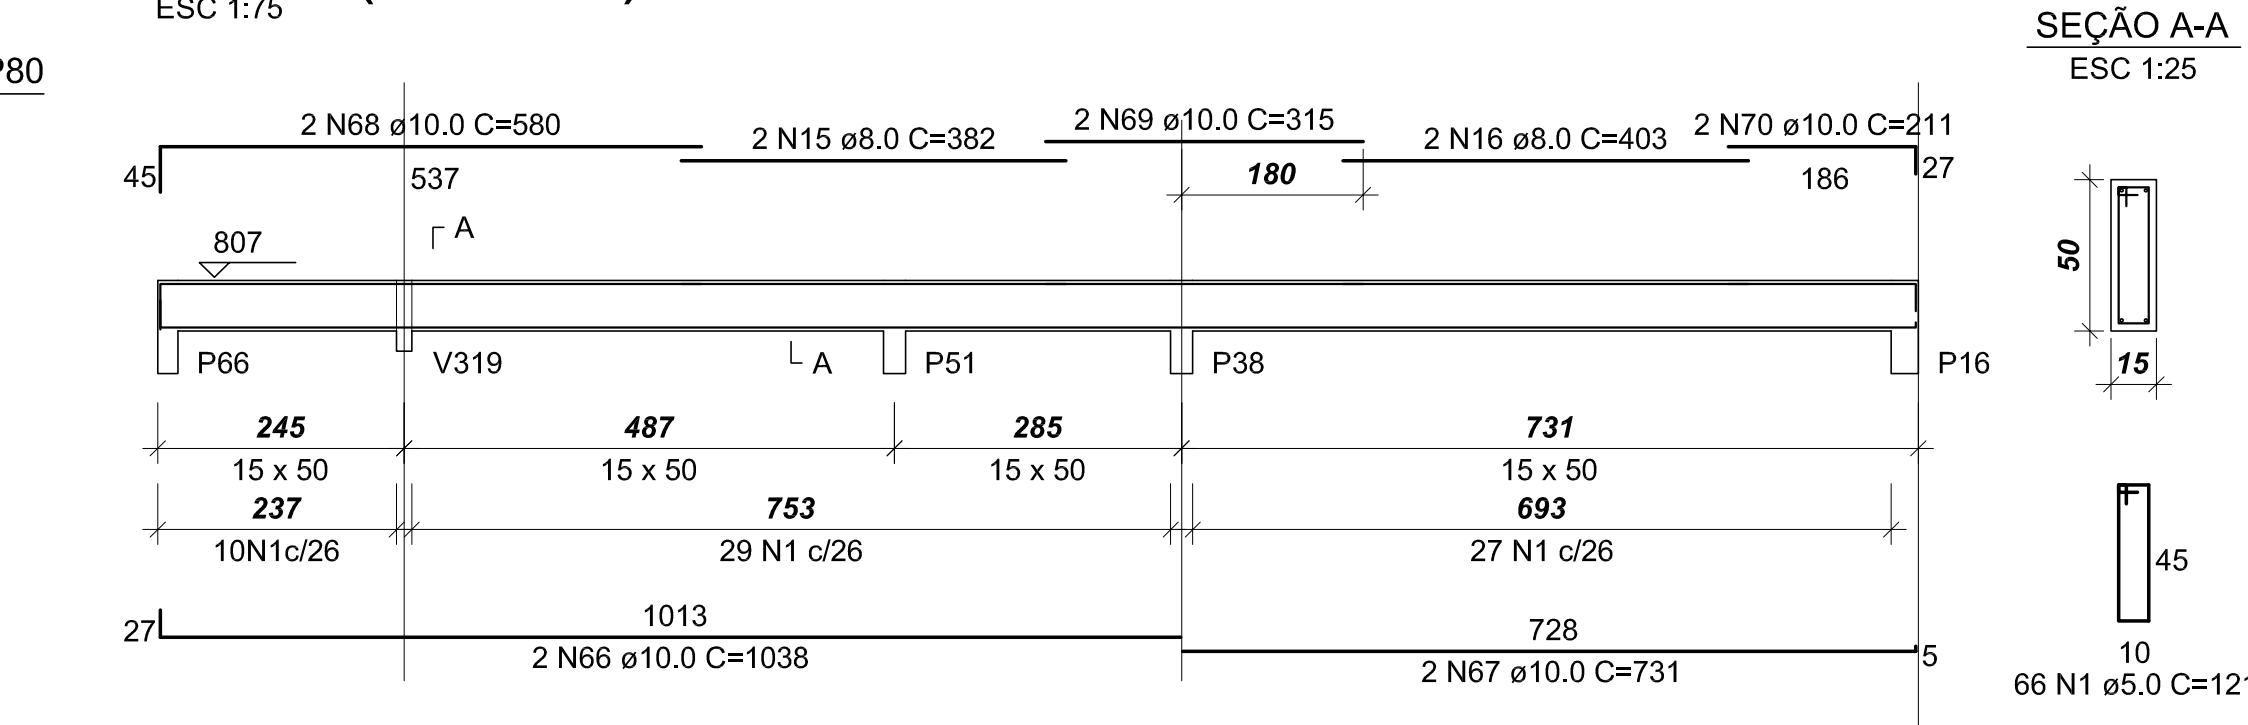


V360 (12 x 70)

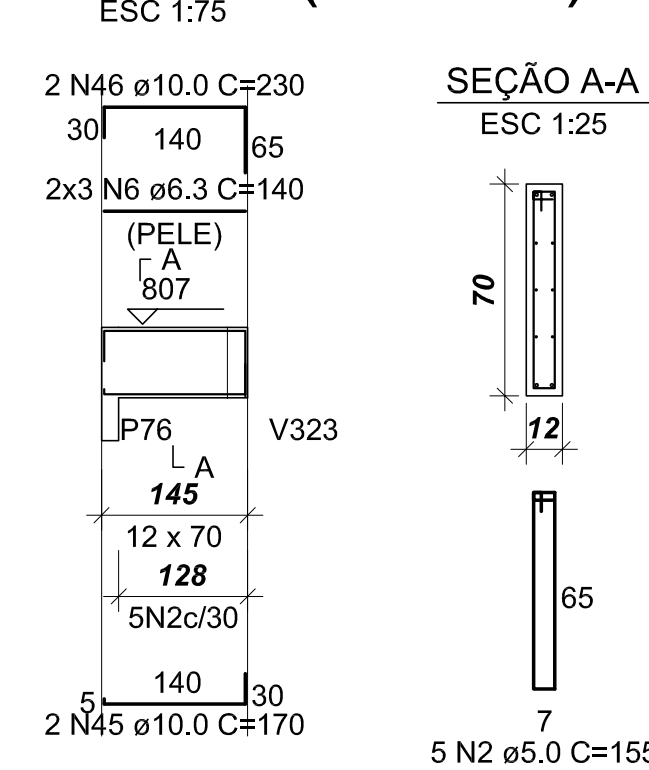


V352 (14 x 70)

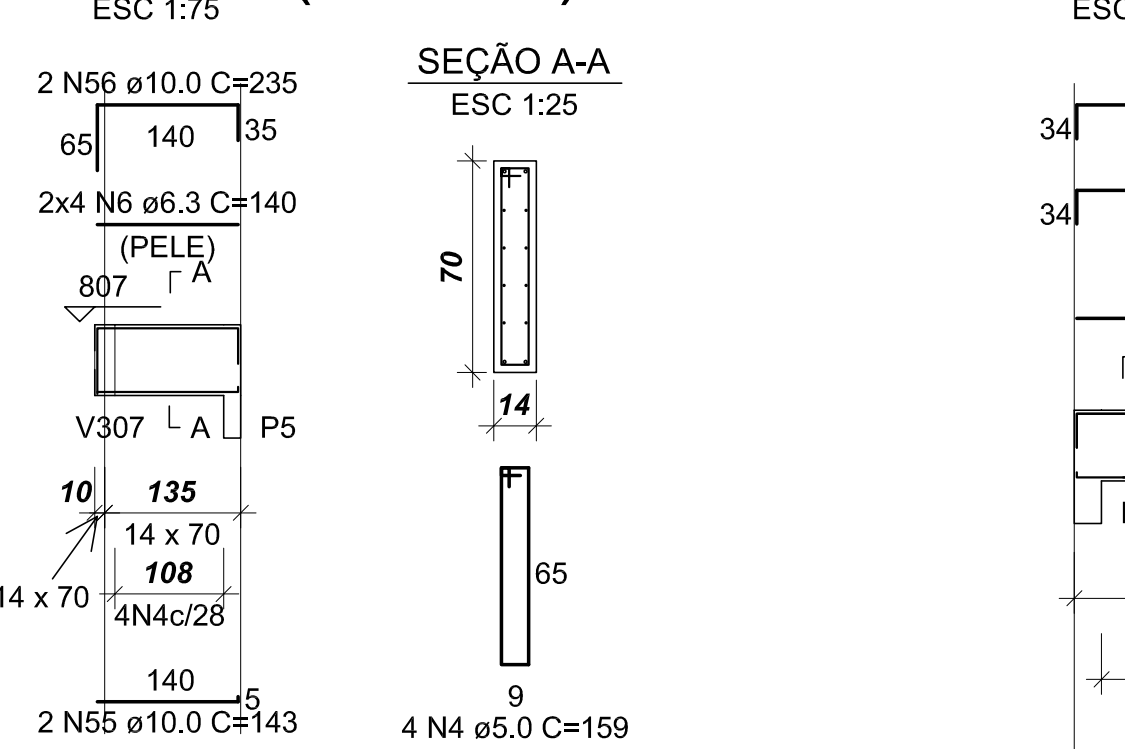


V353 (20 x 70)

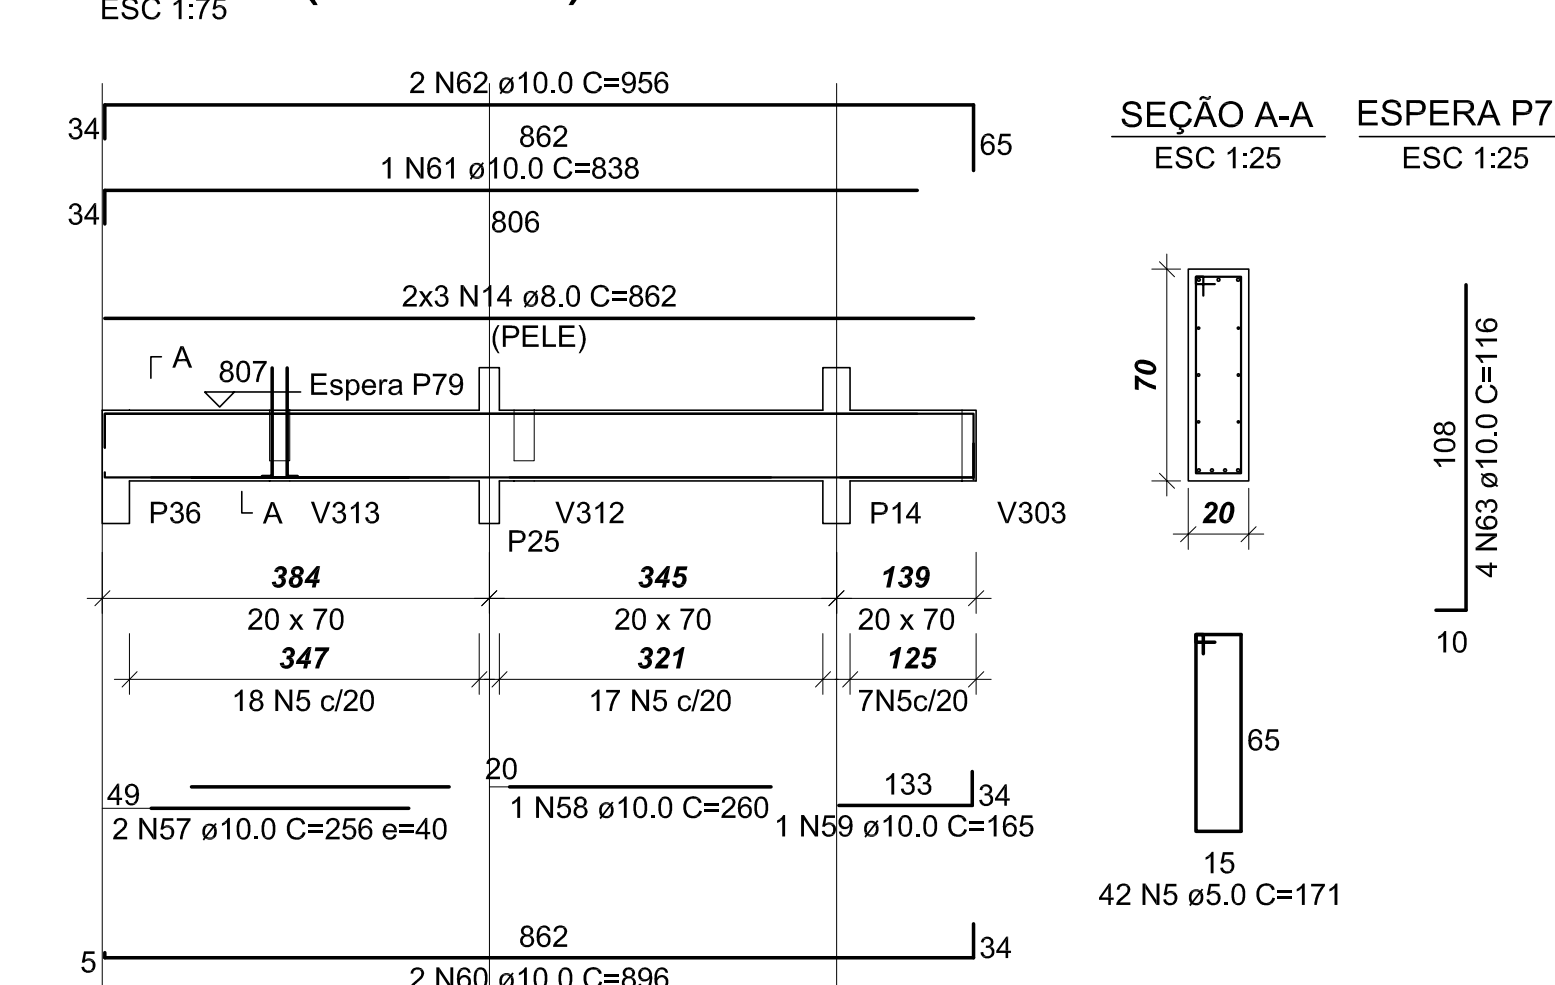


V361 (15 x 50)

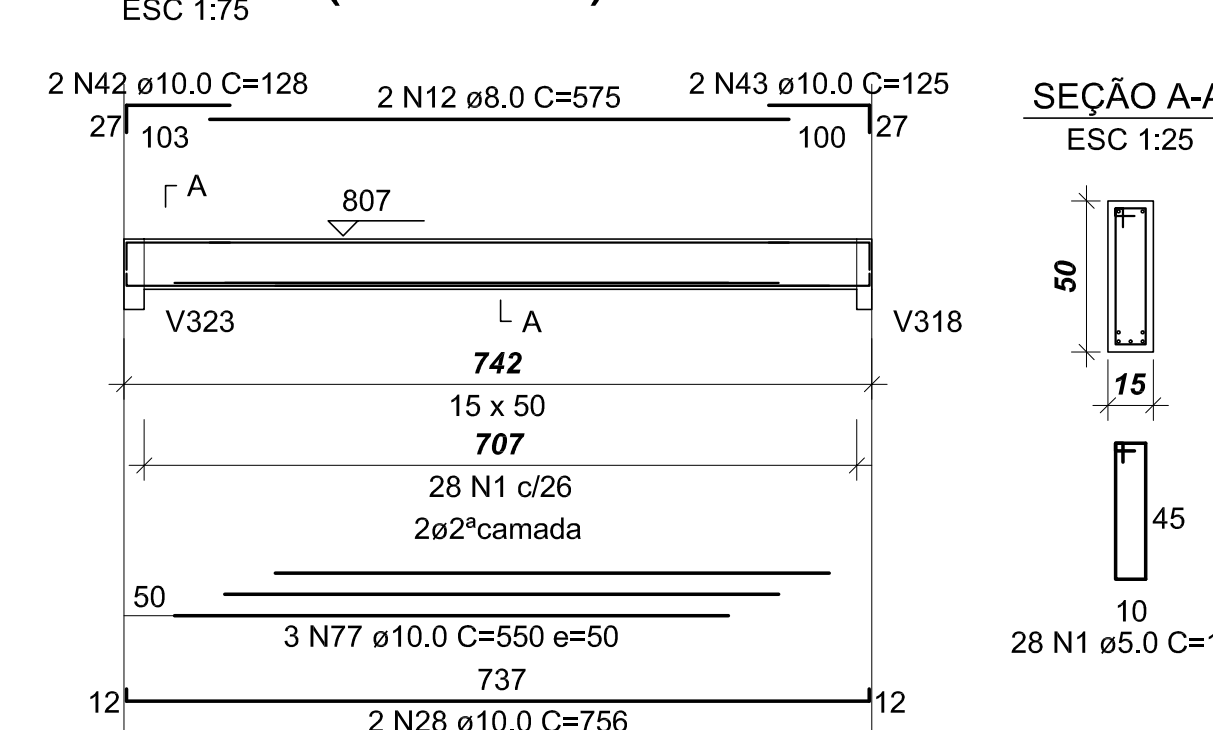


V362 (15 x 50)

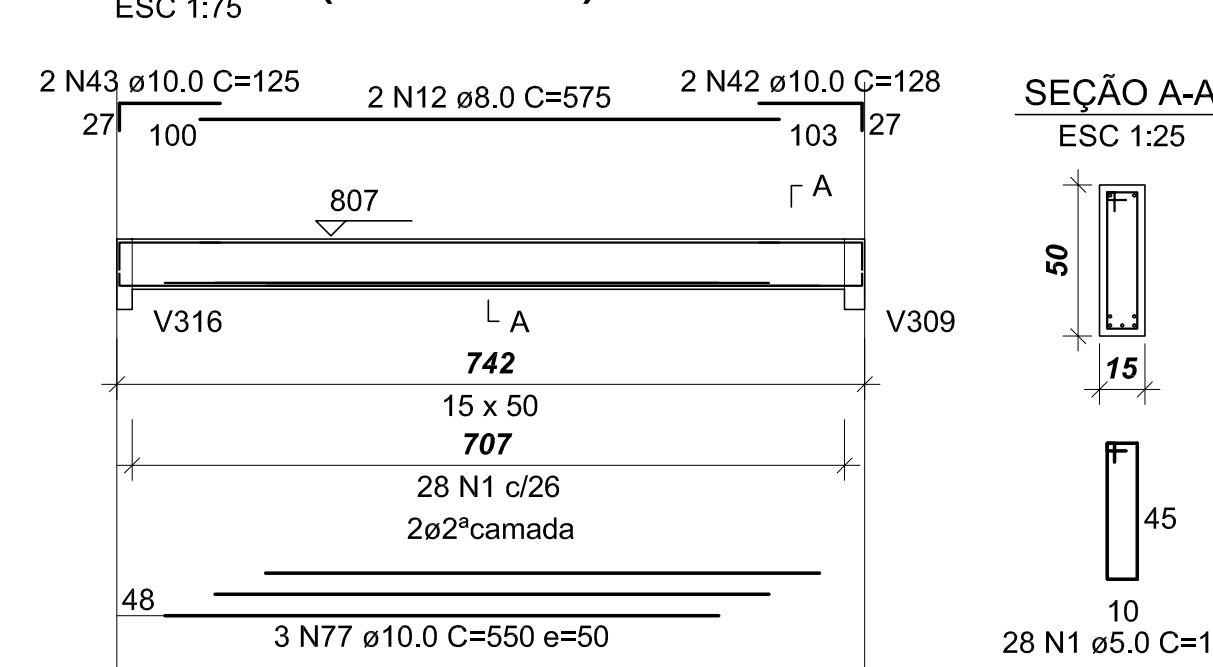

V363 (15 x 50)

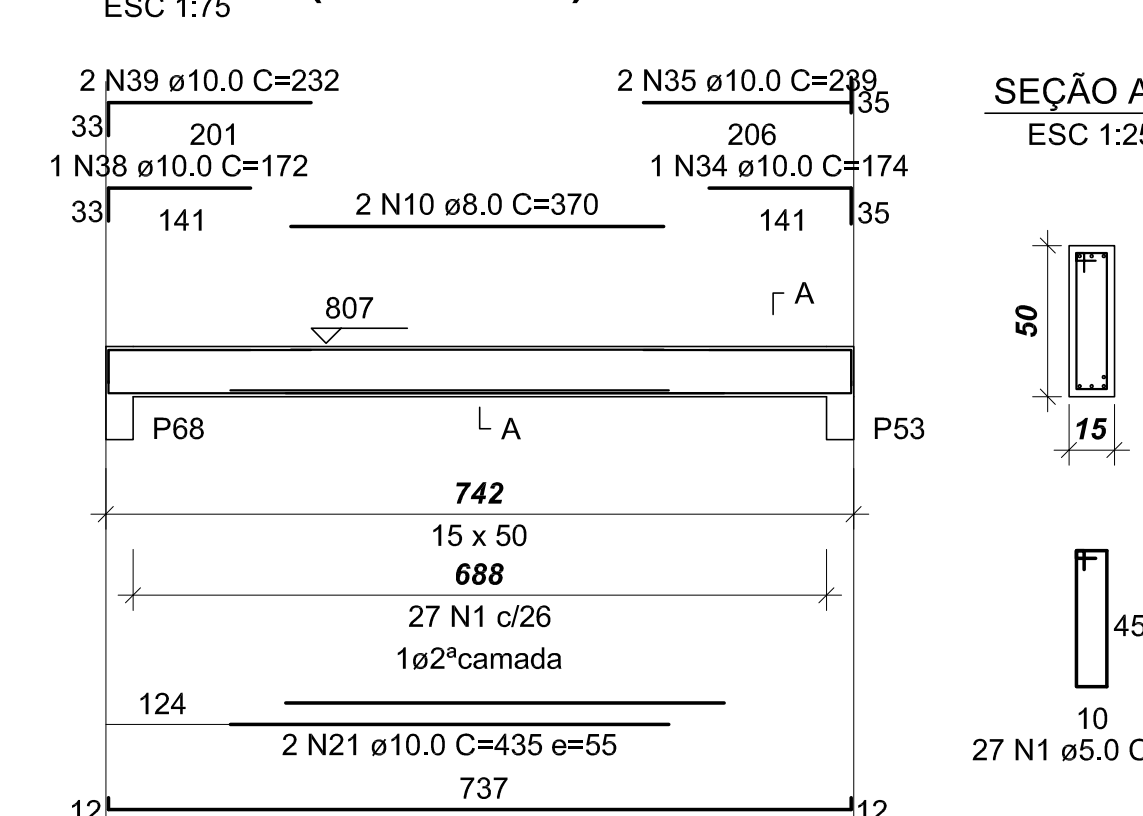

V359 (15 x 50)

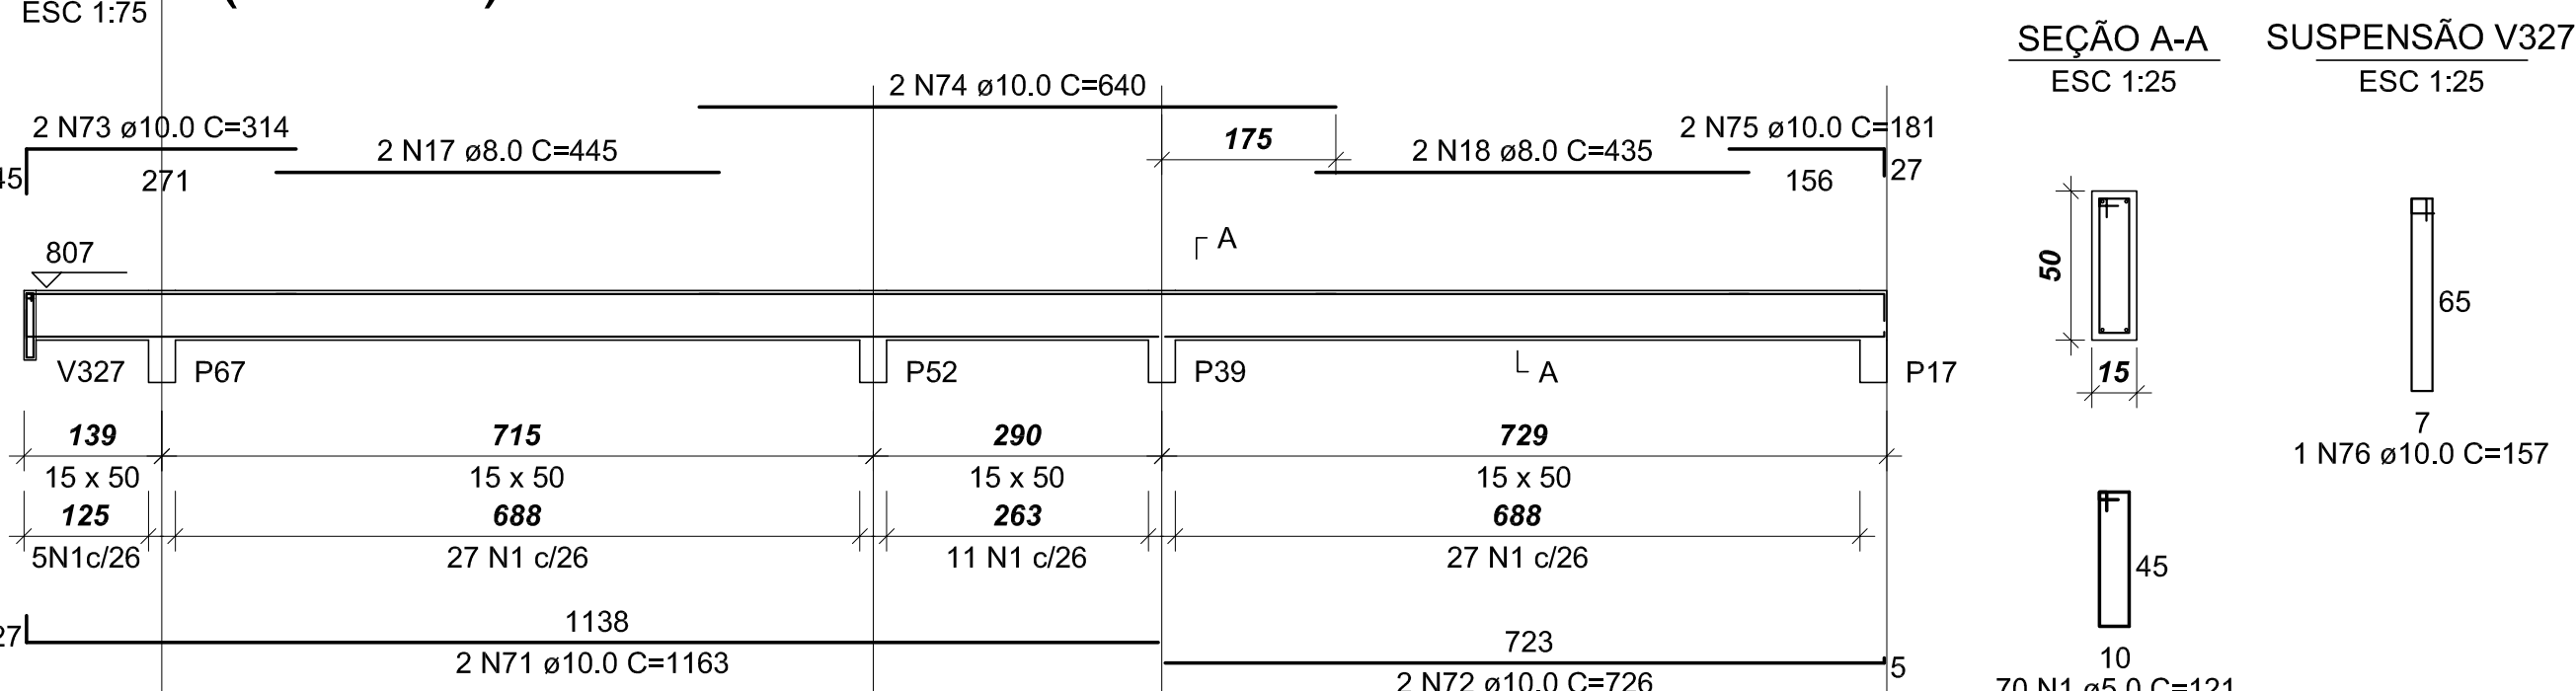

01	22.07.2013	PROJETO ESTRUTURAL
02		
03		
