
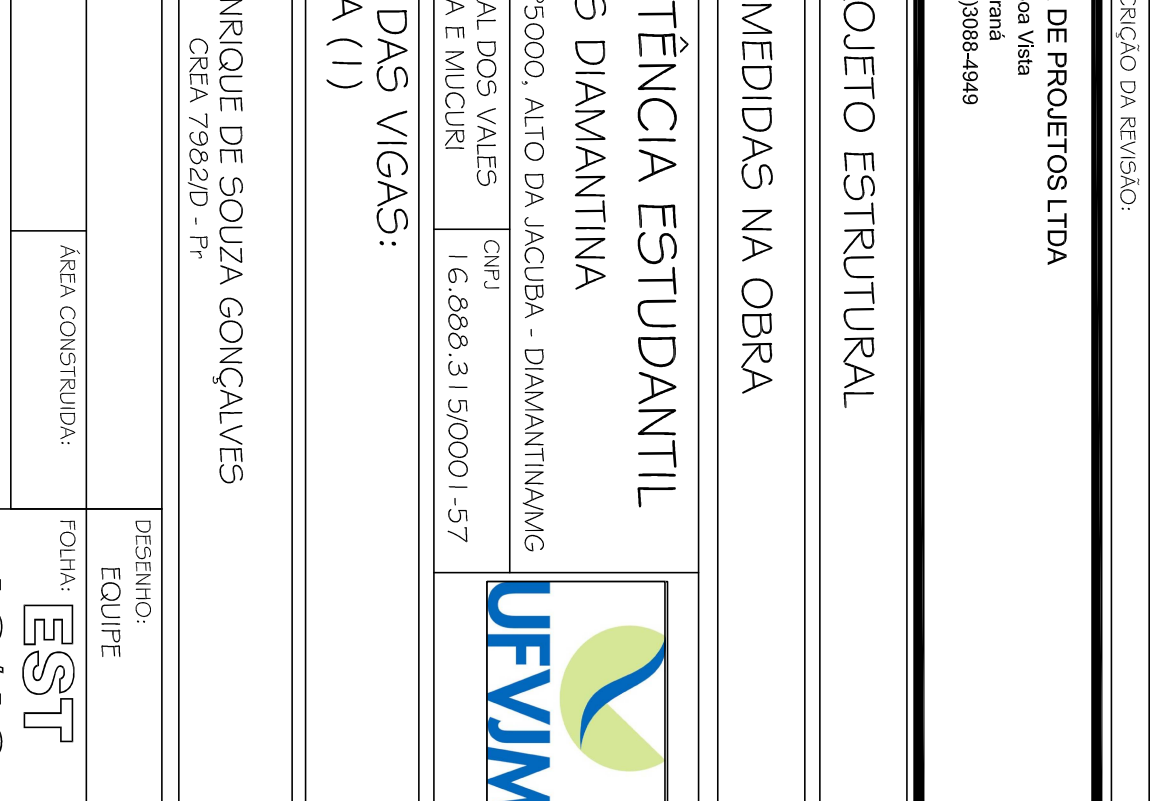
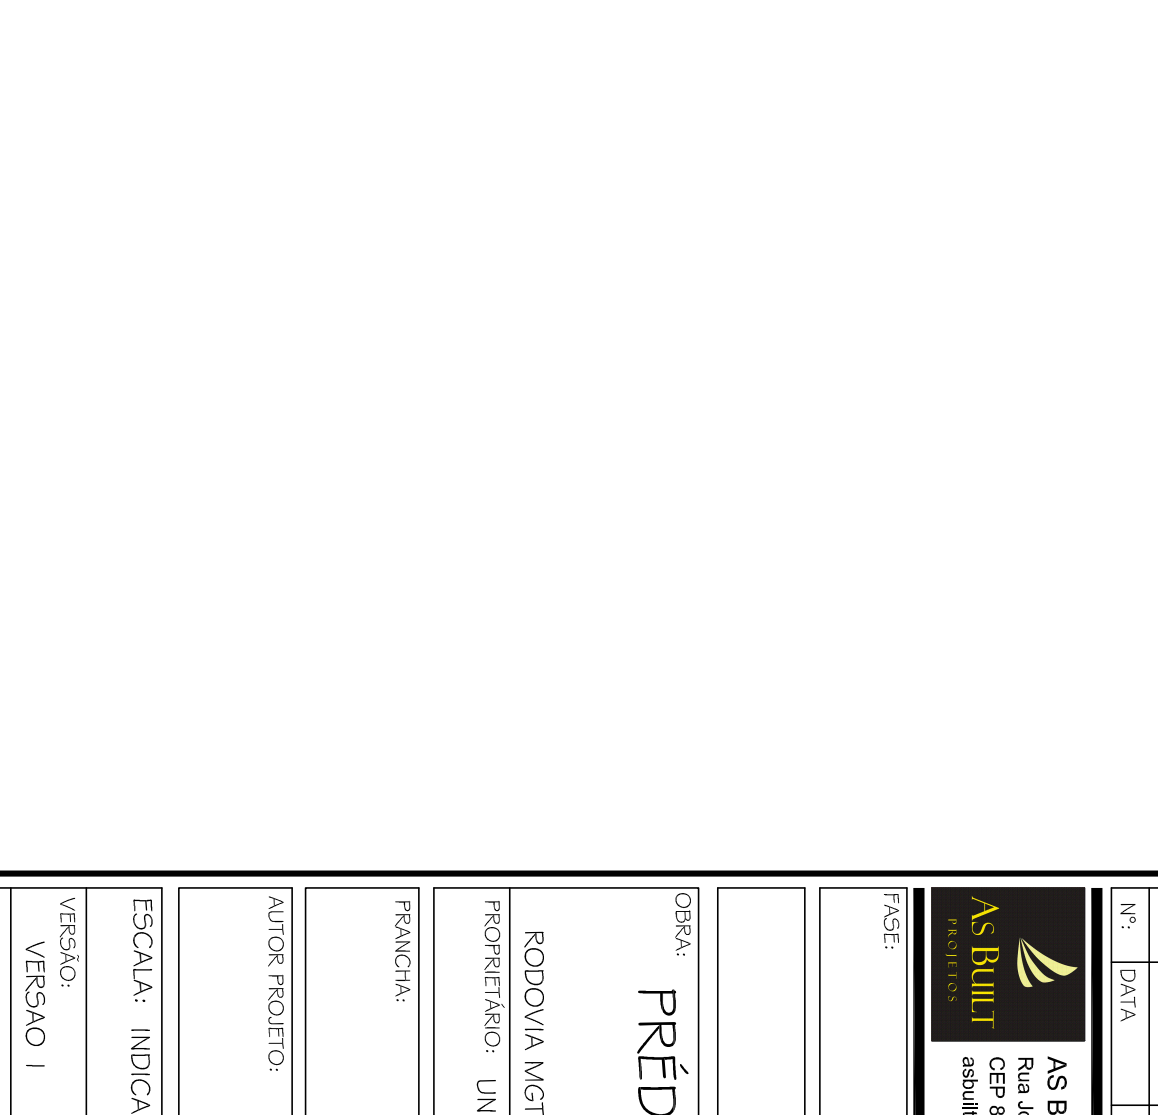
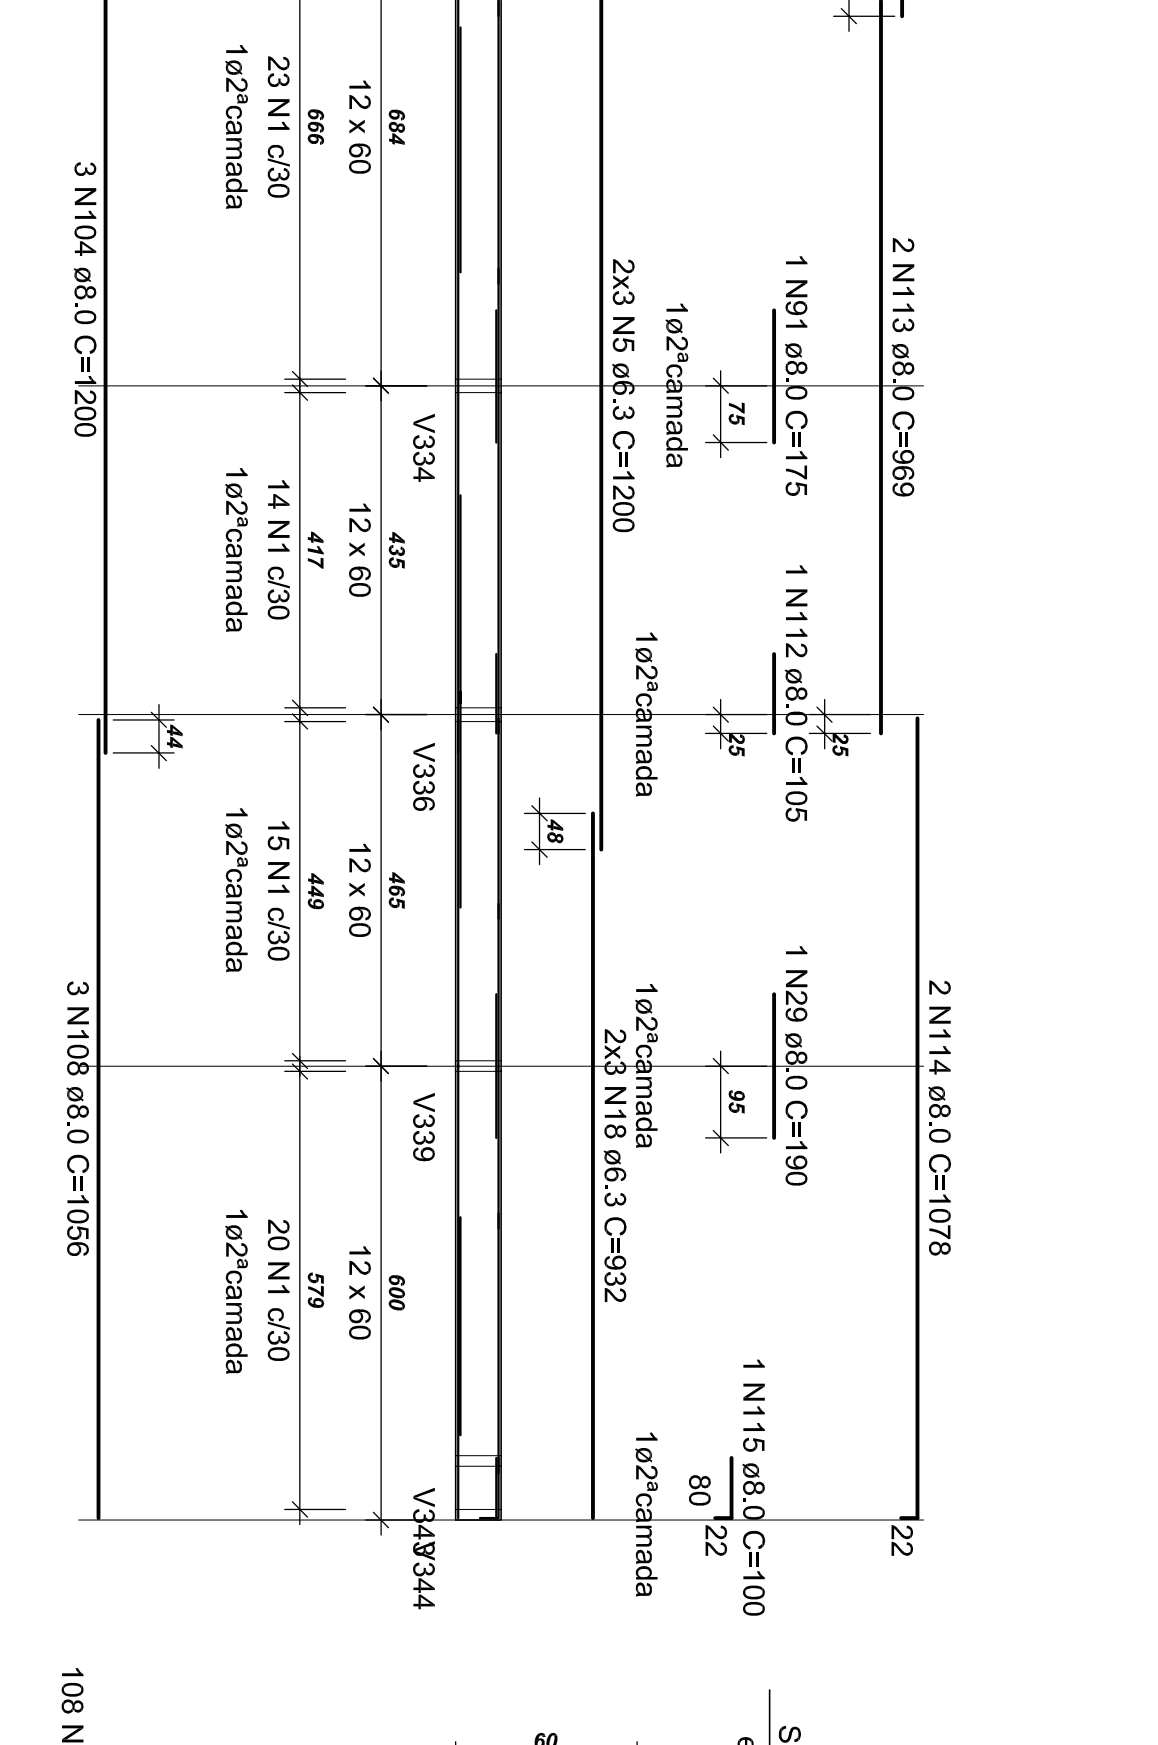
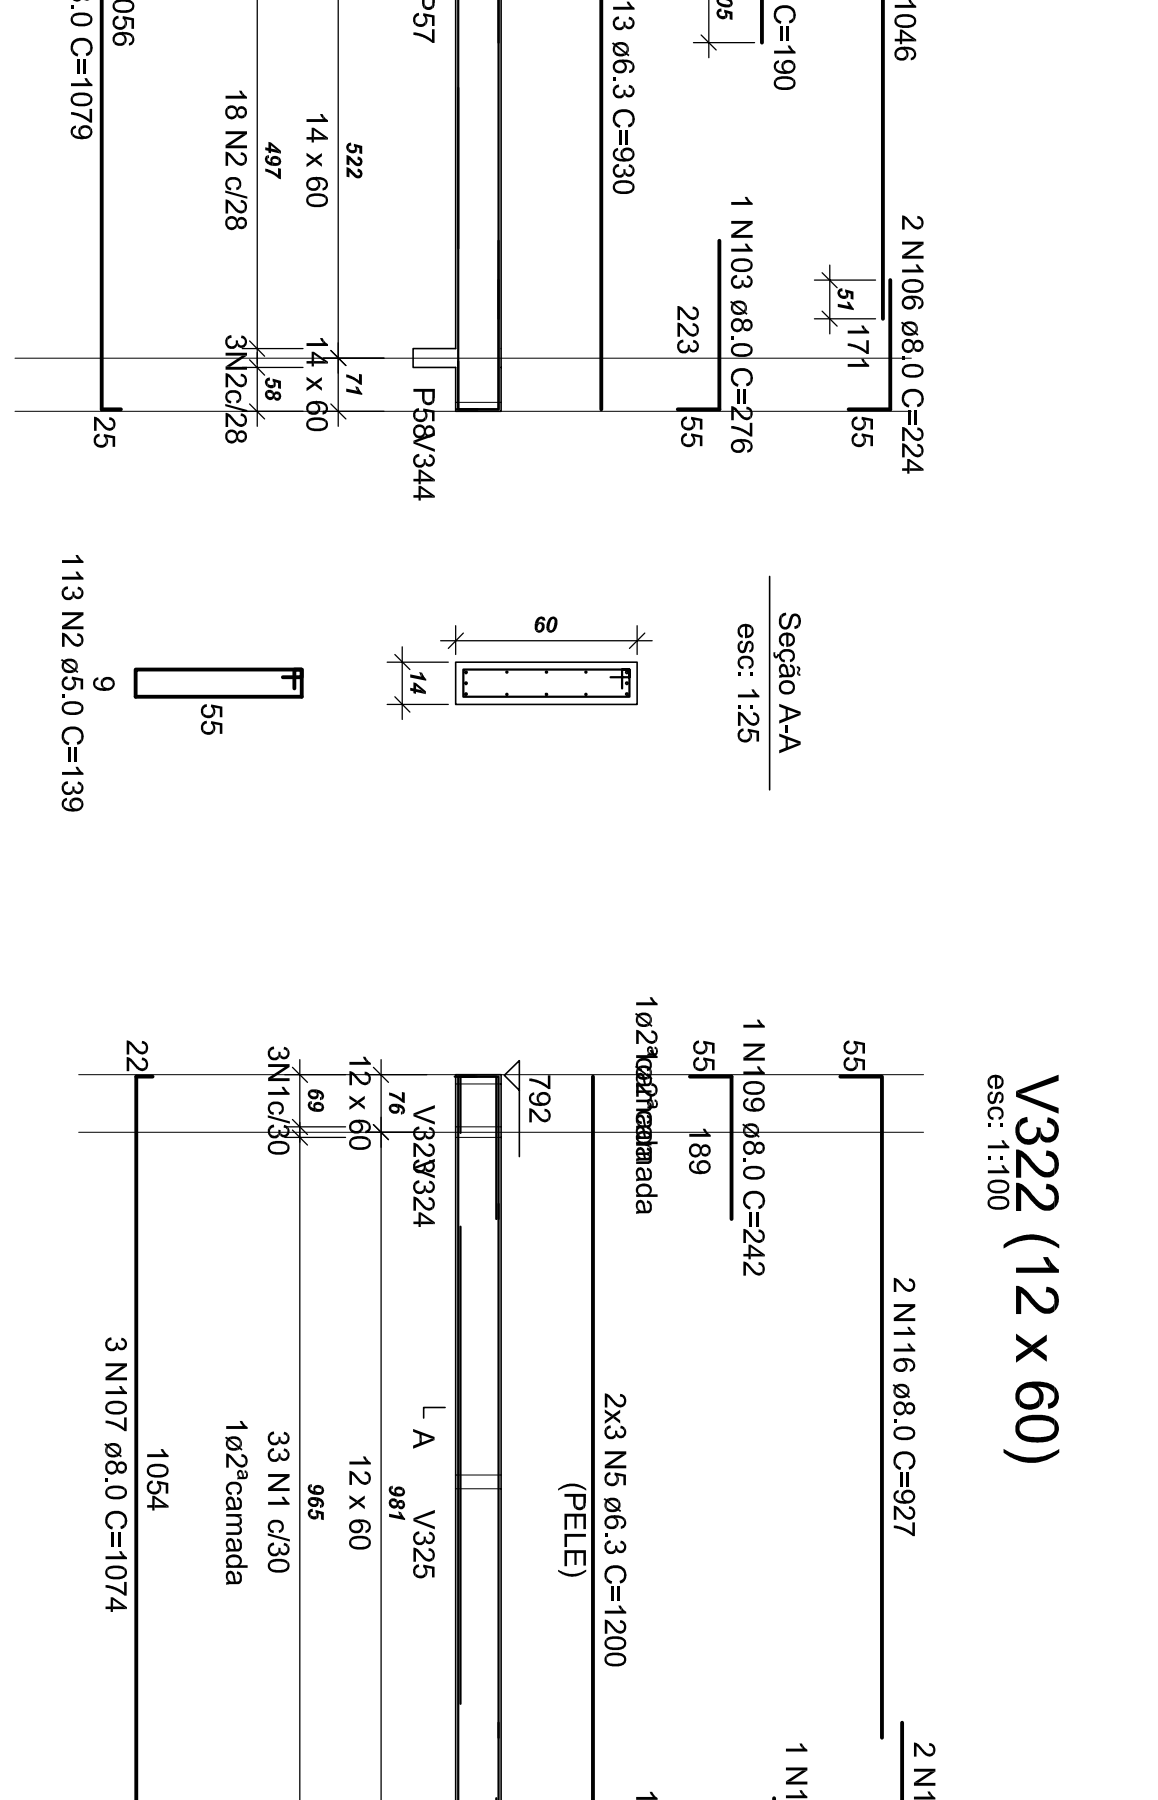
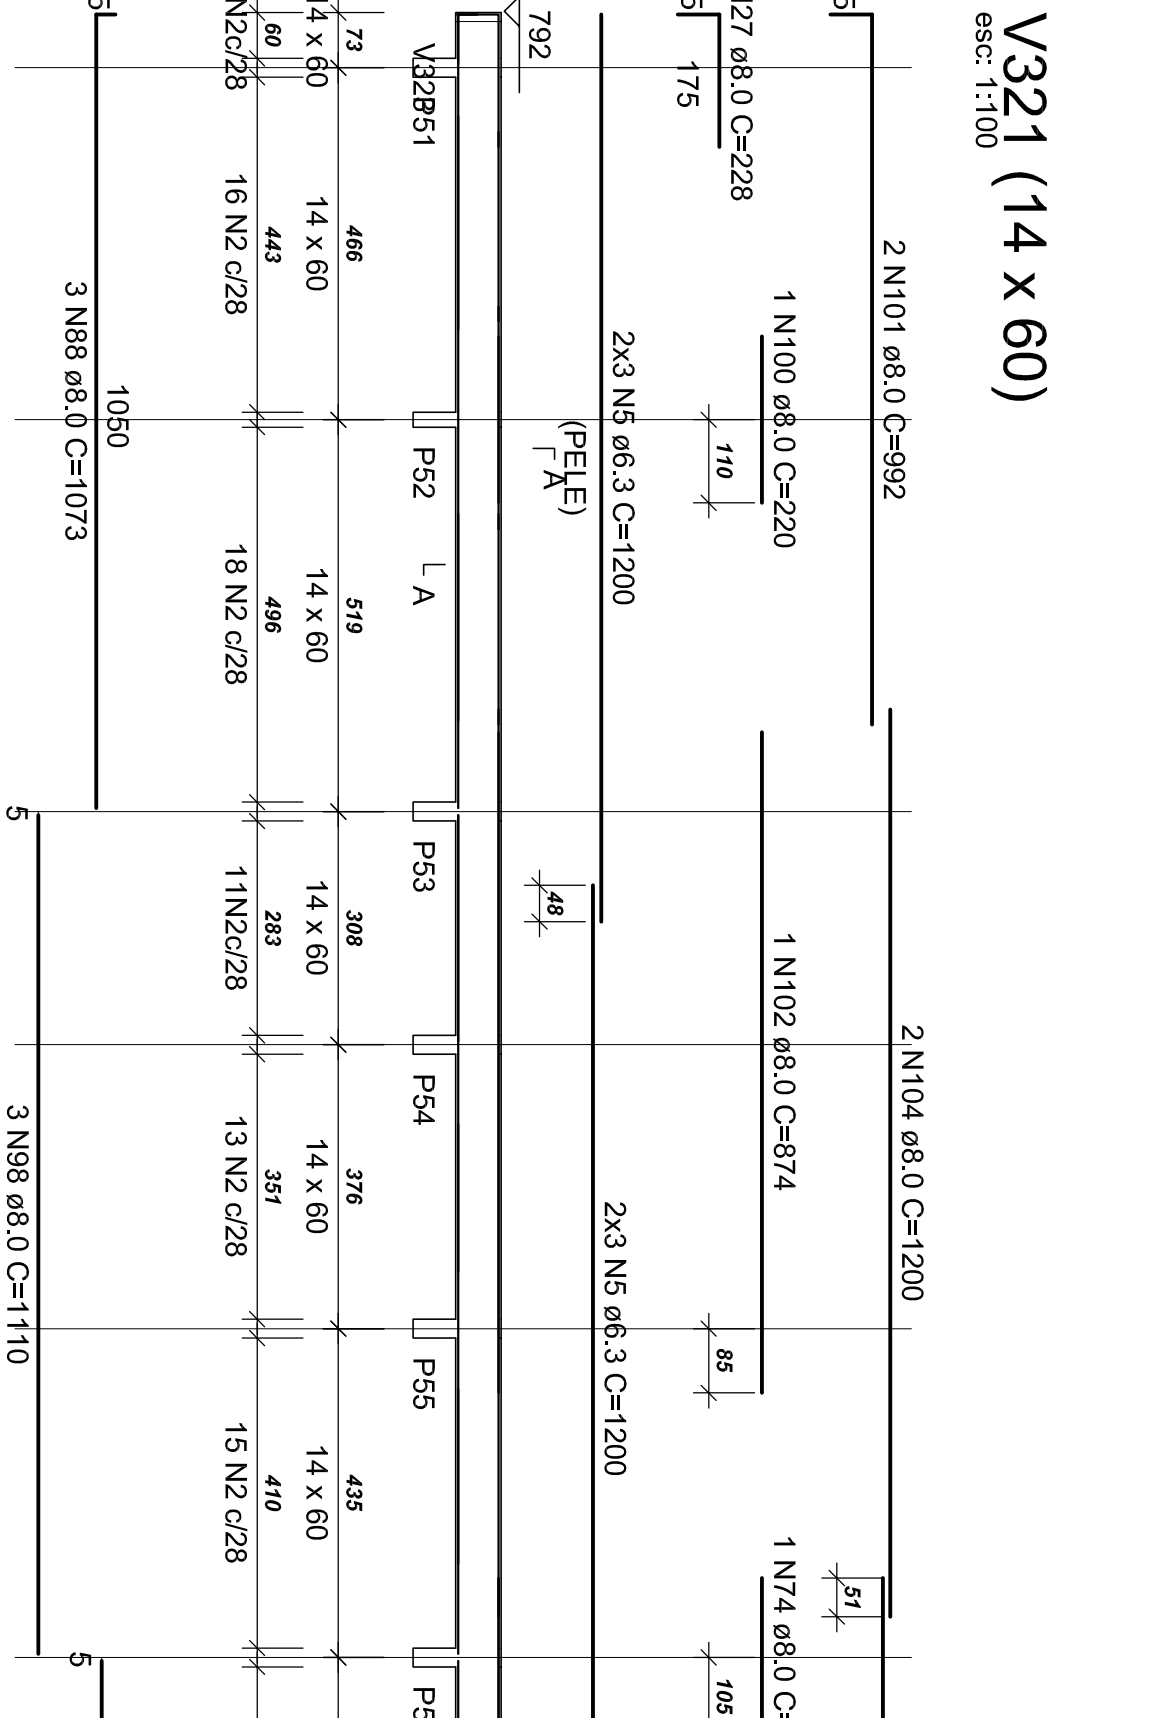
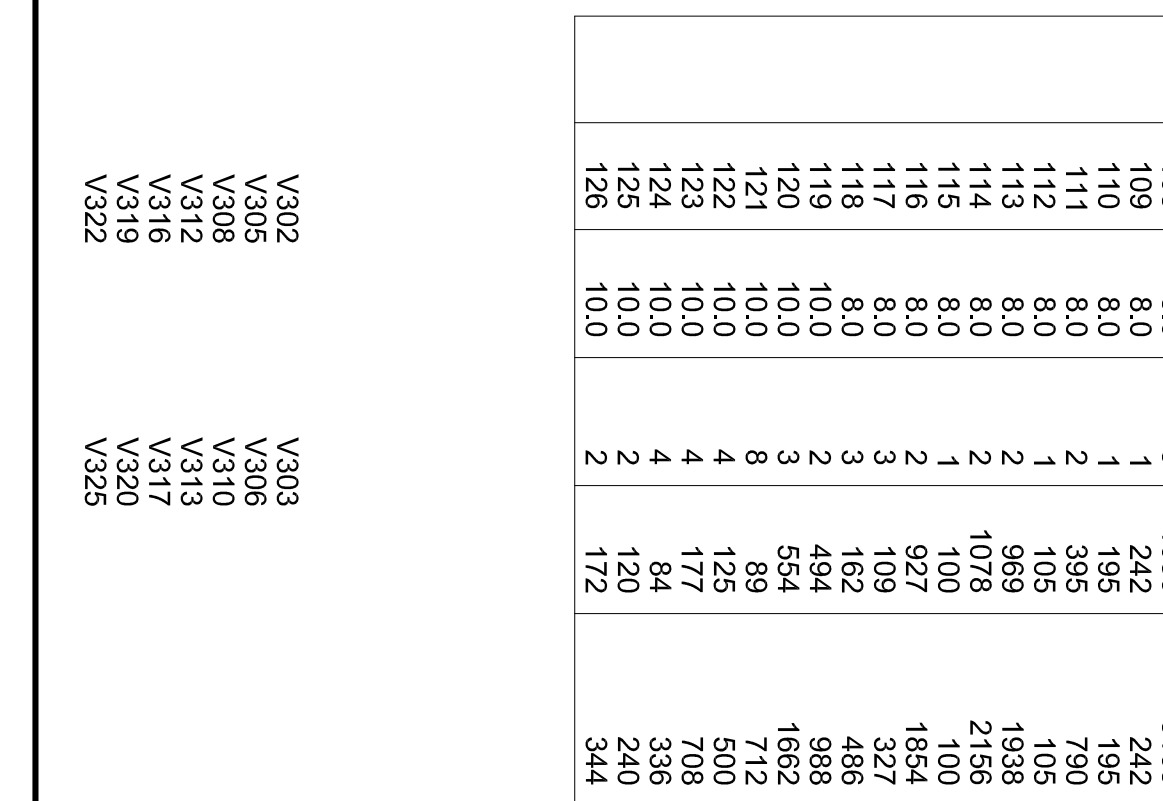
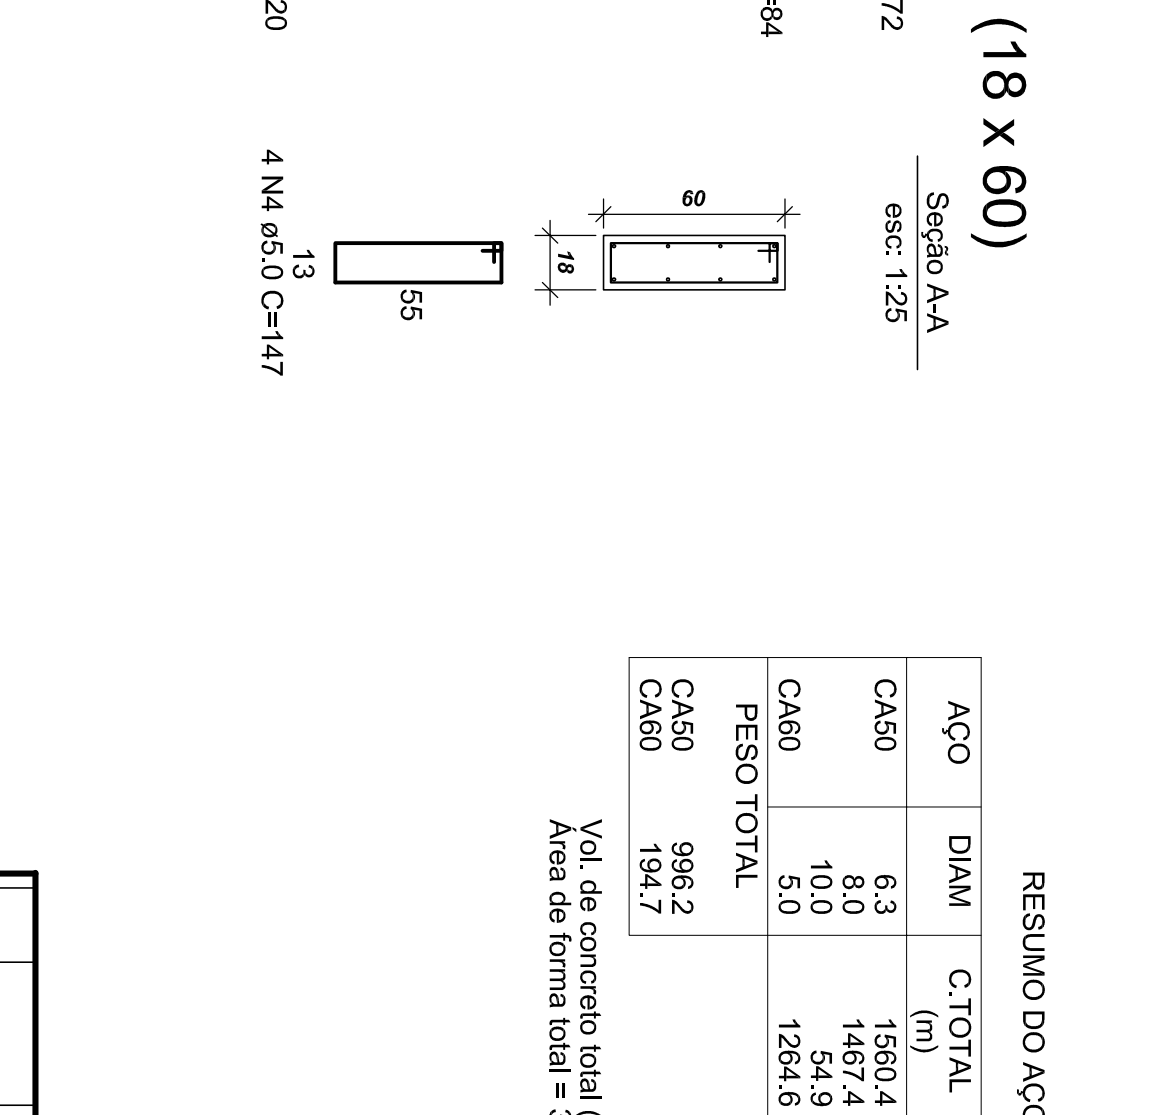
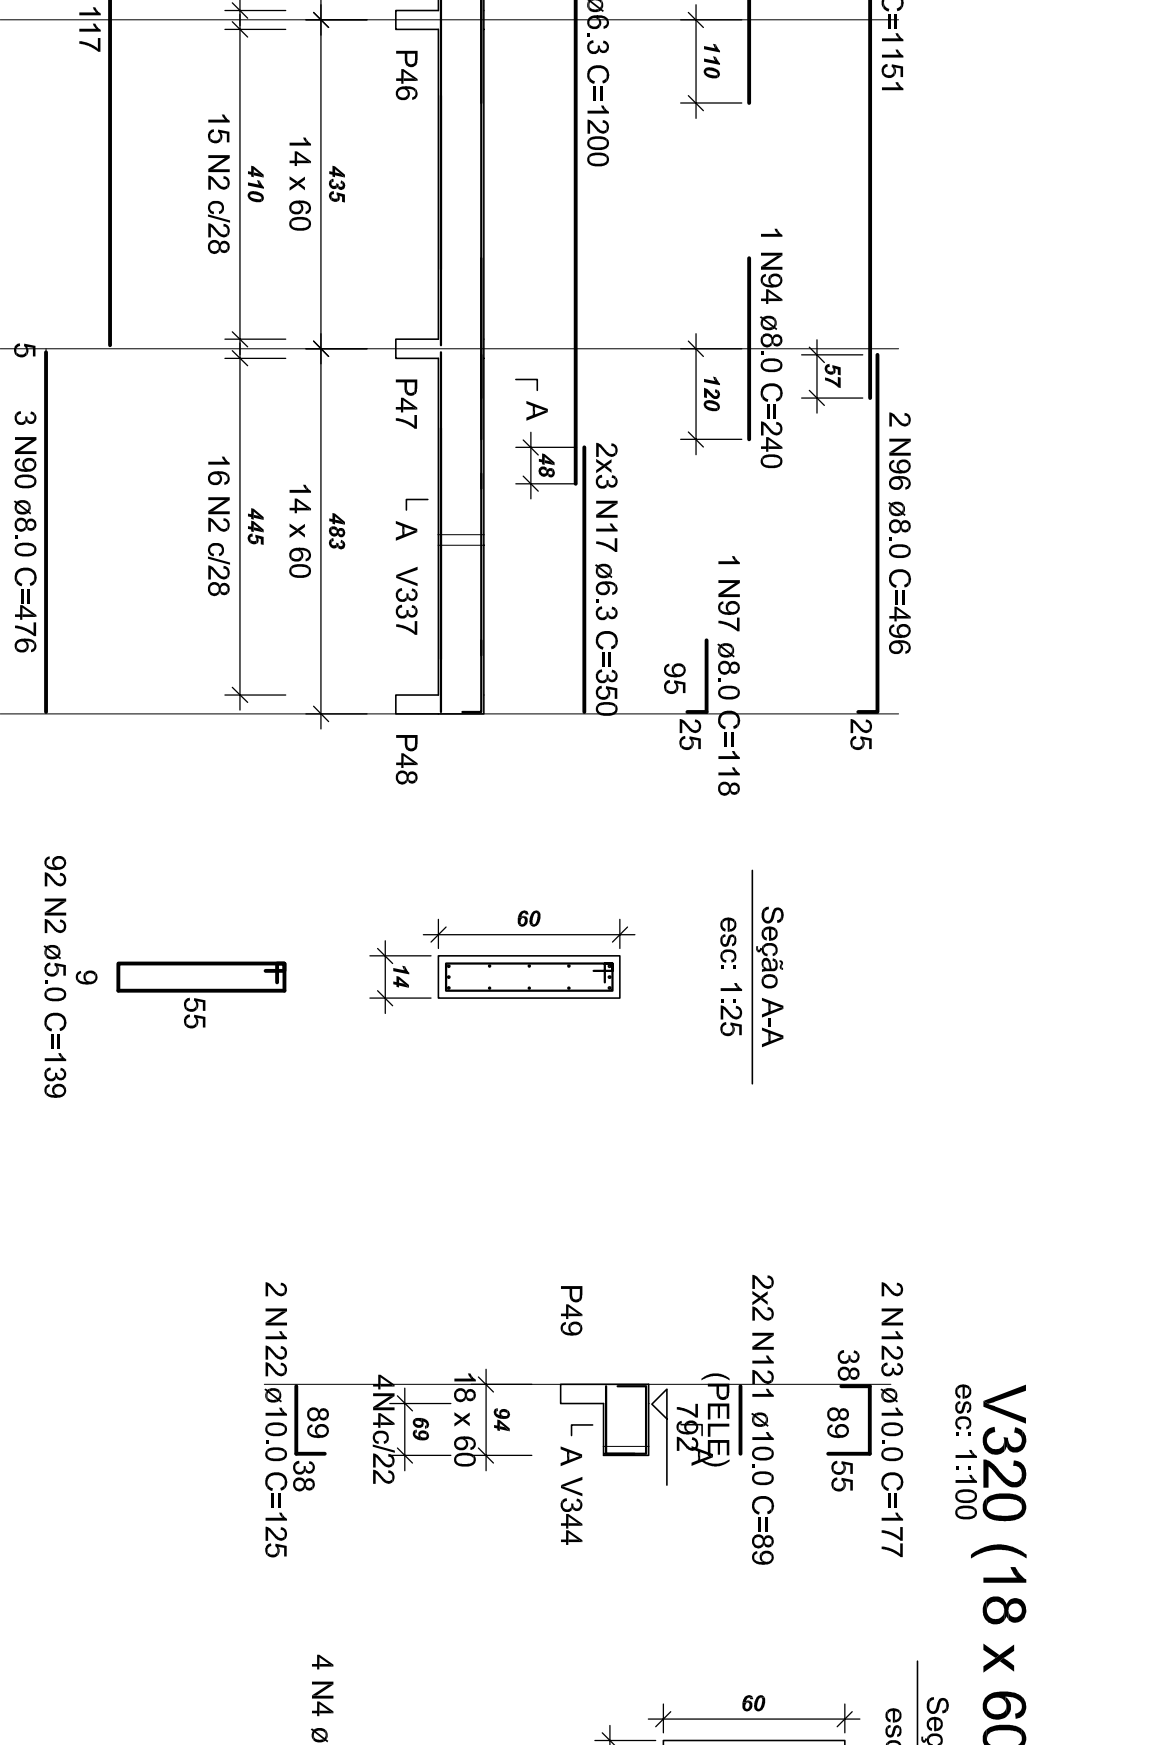
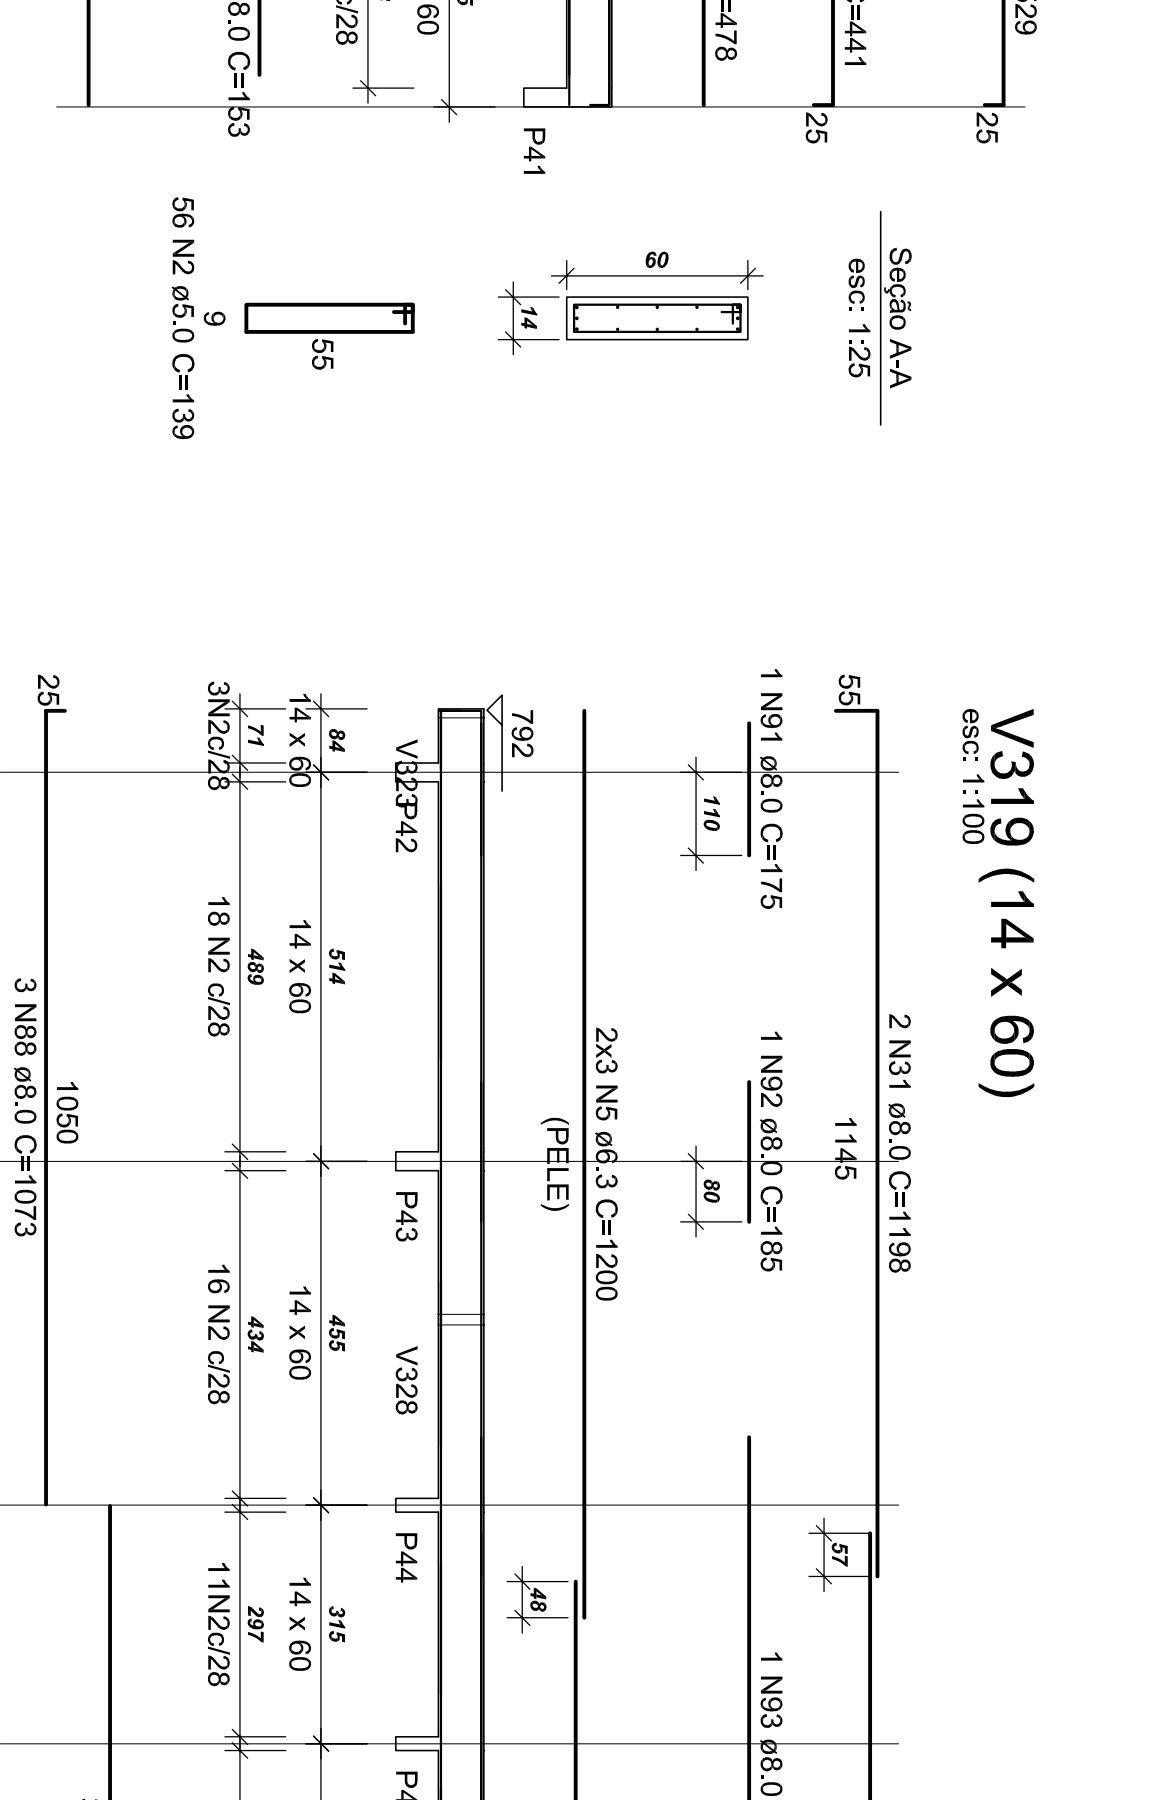
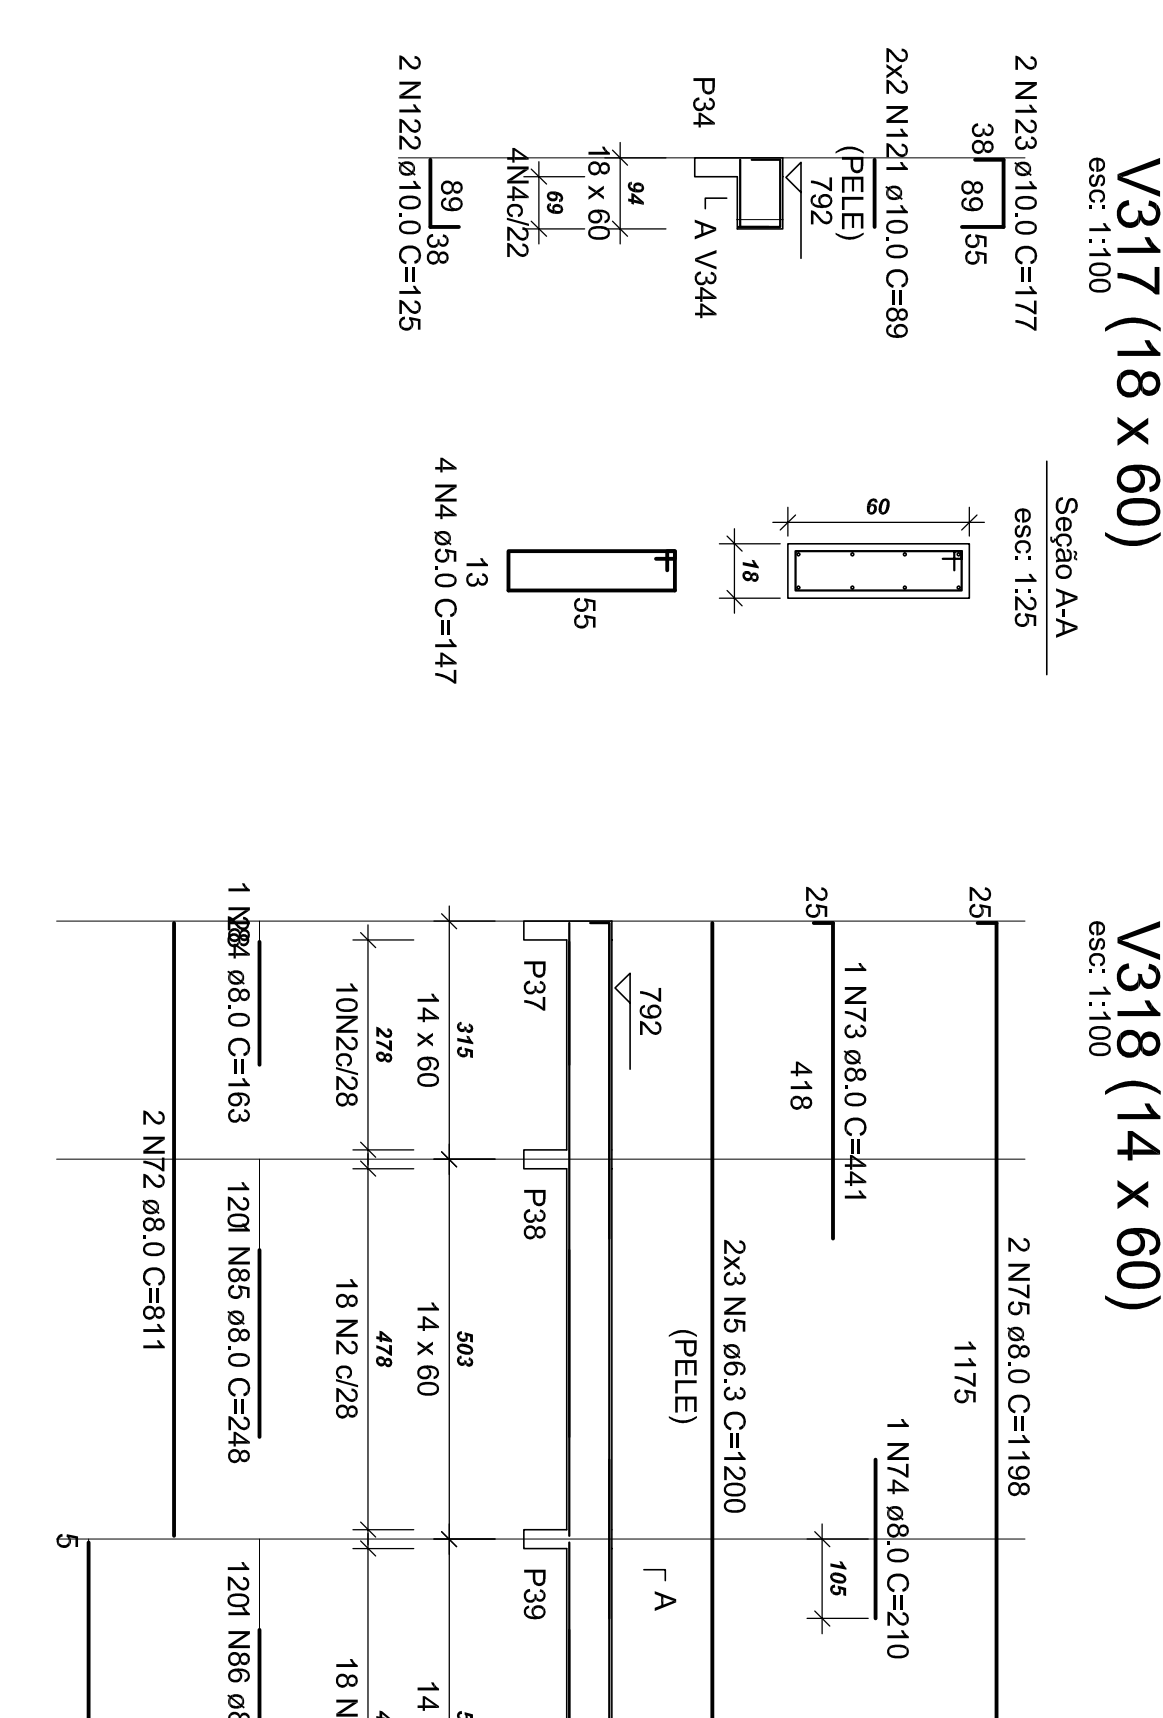
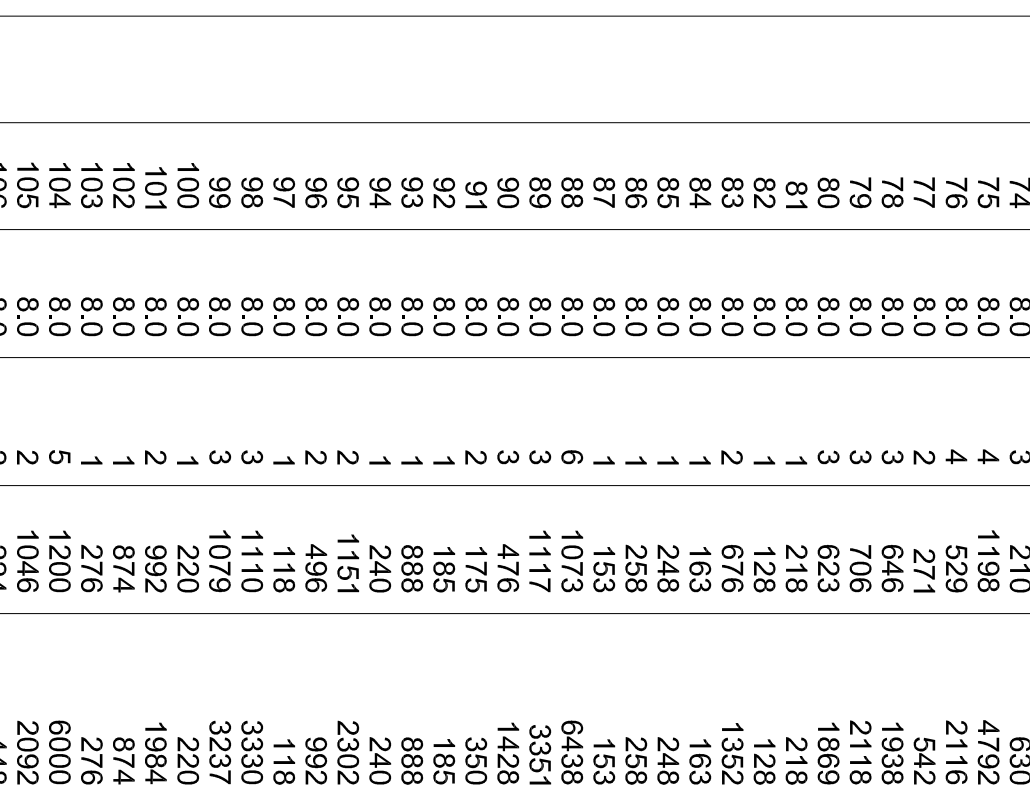
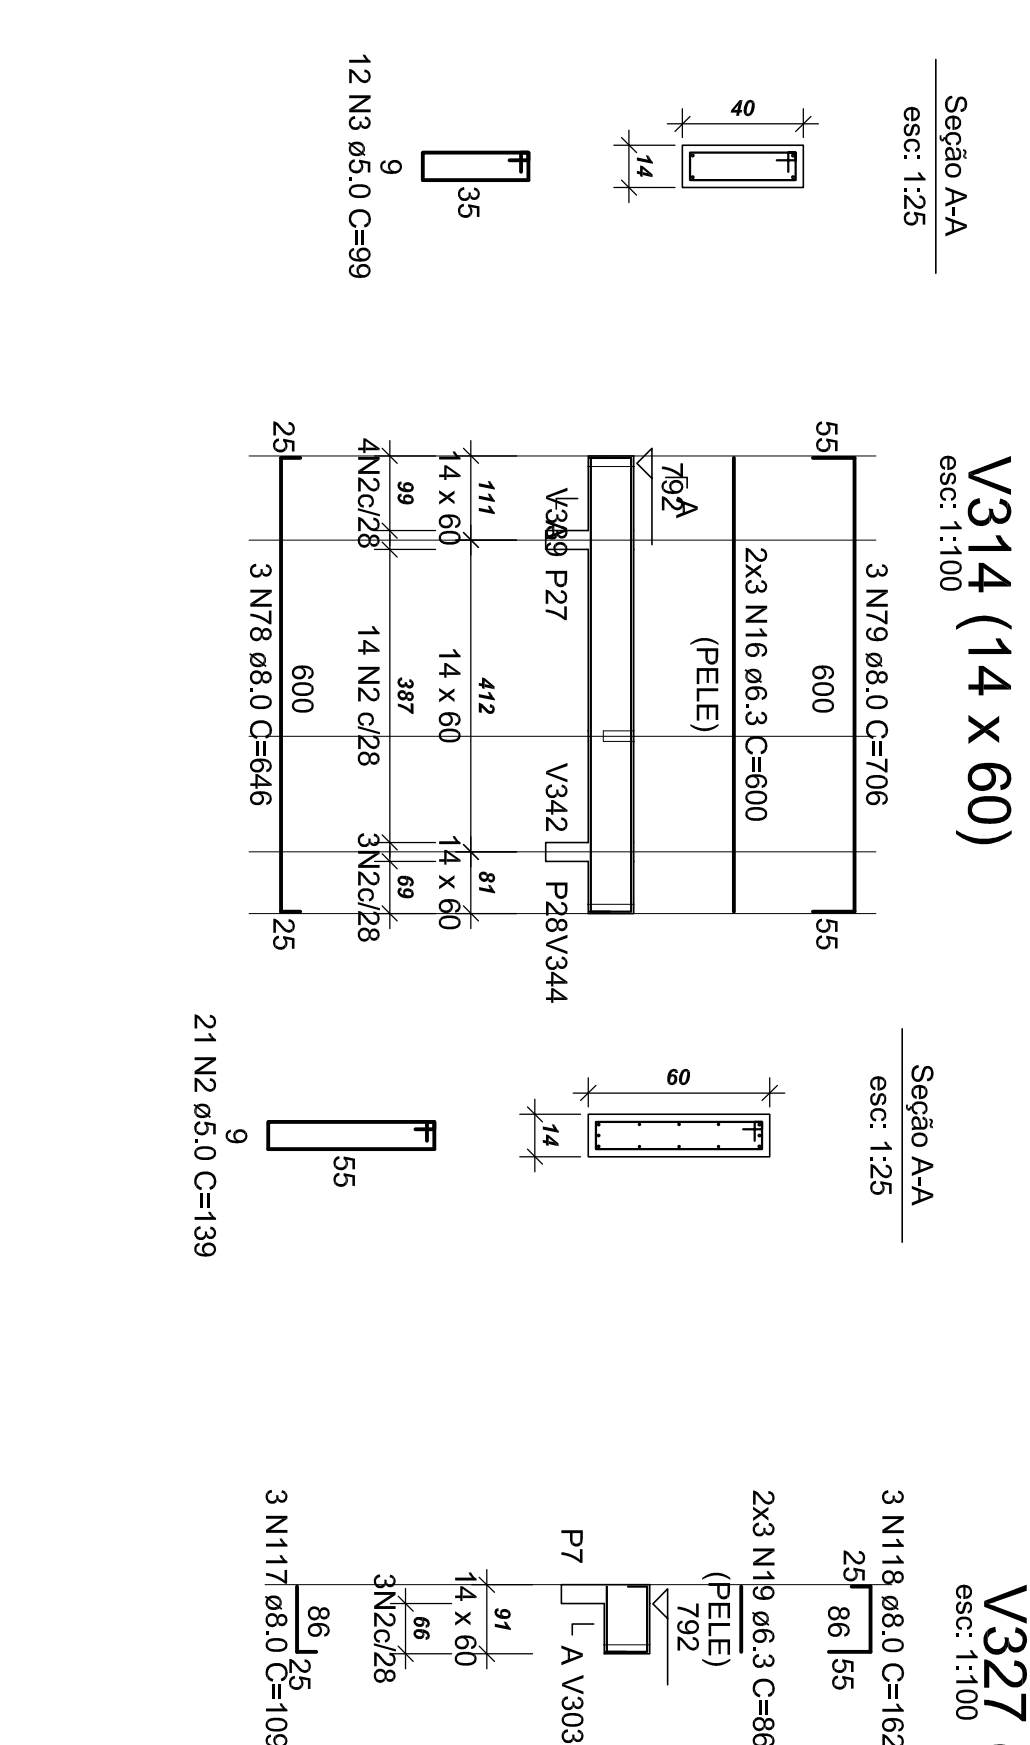
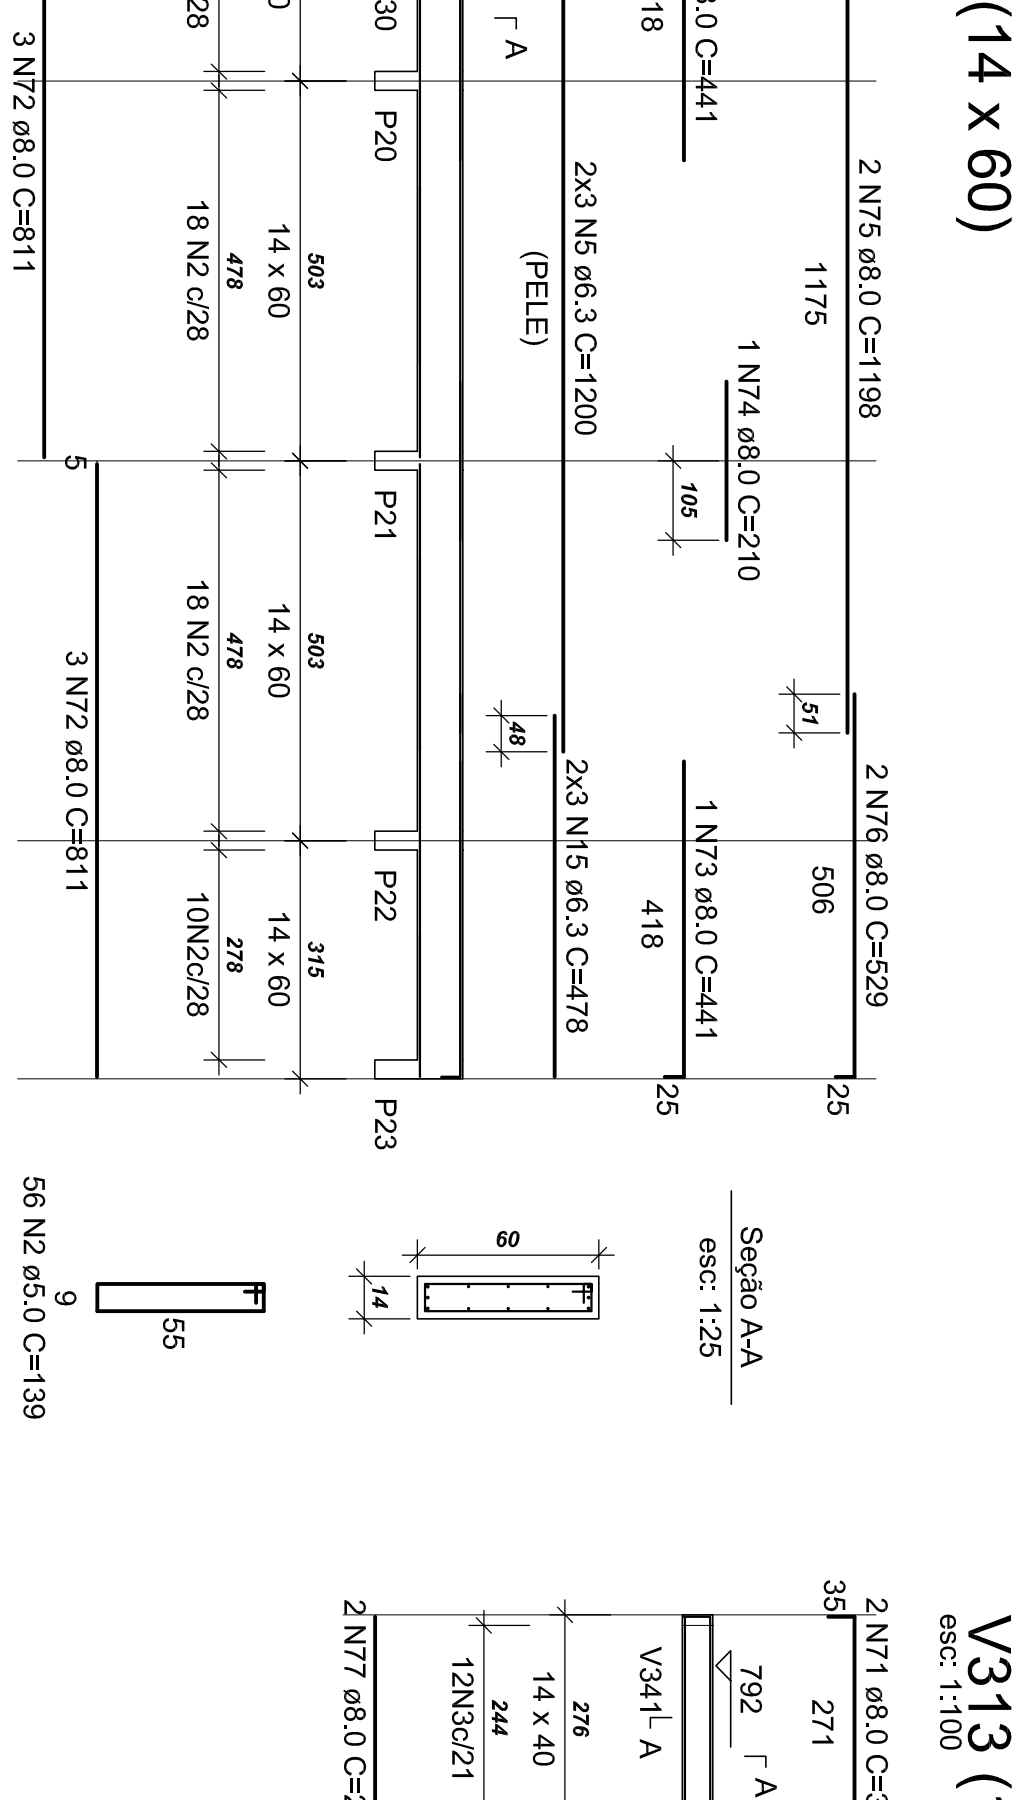
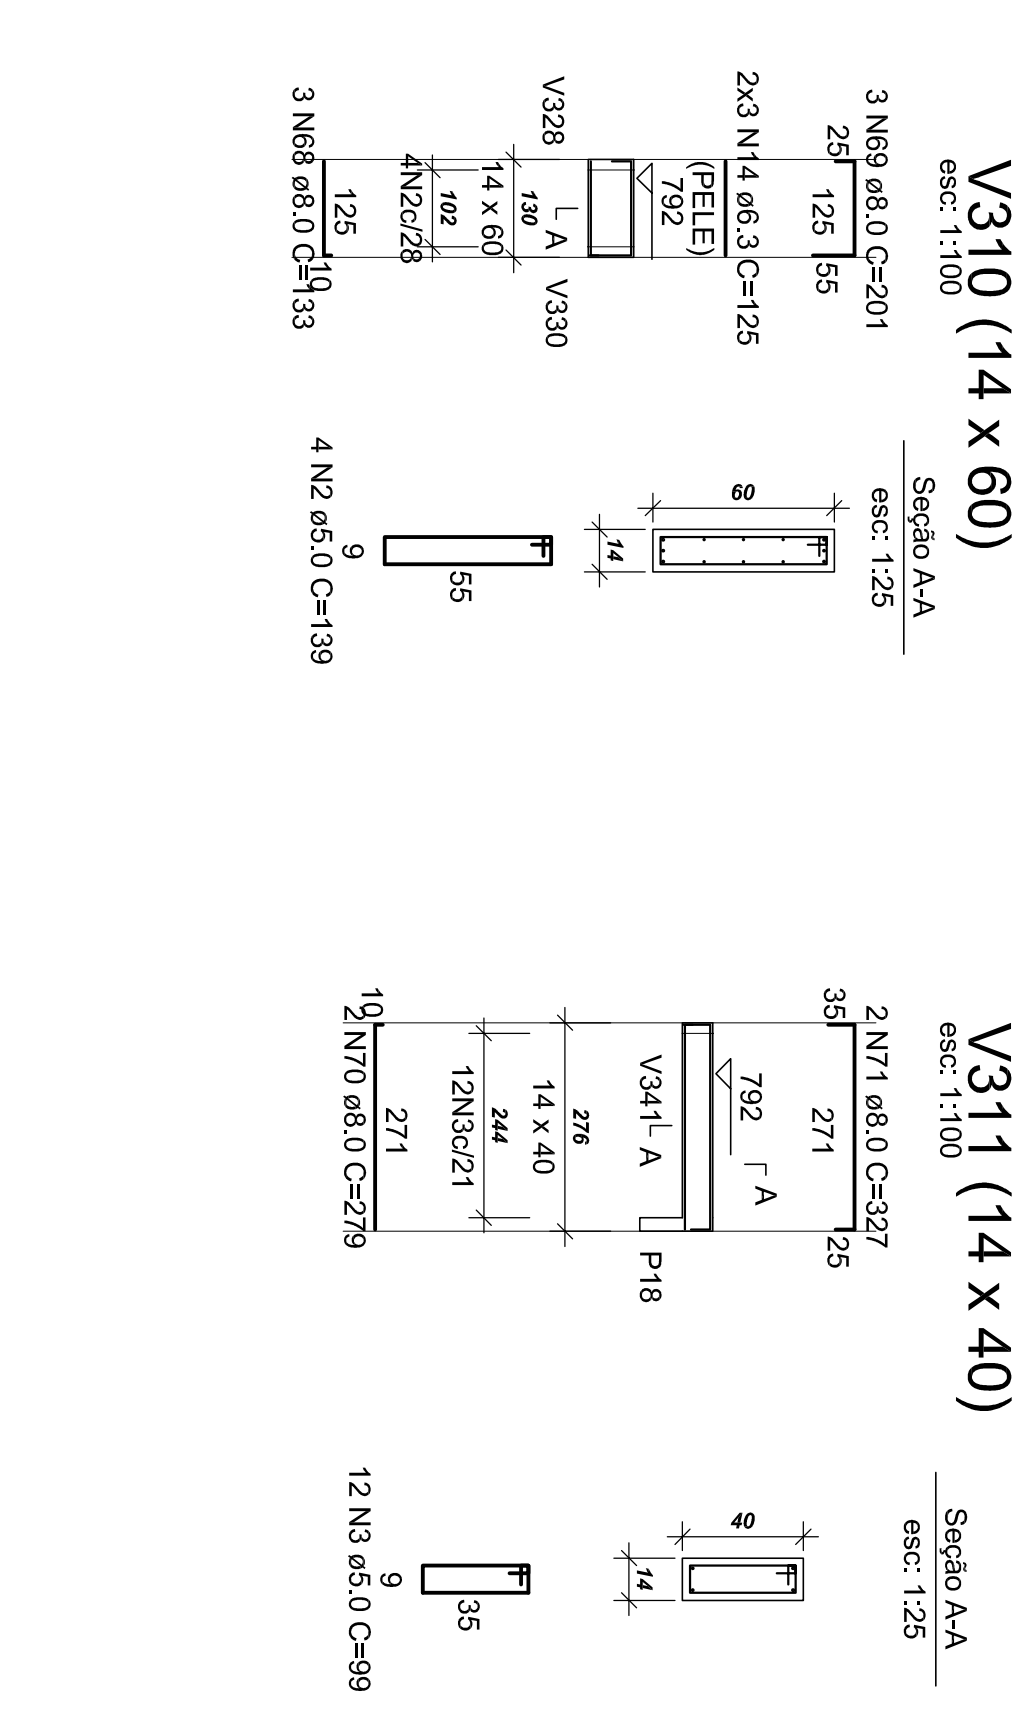
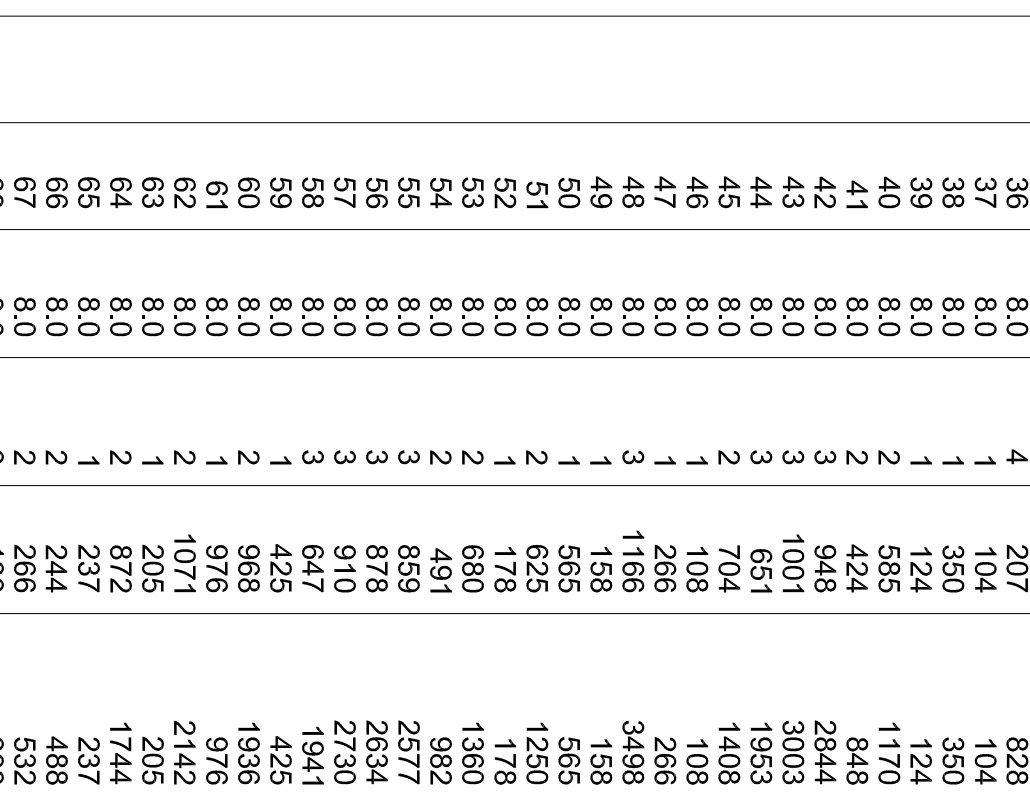
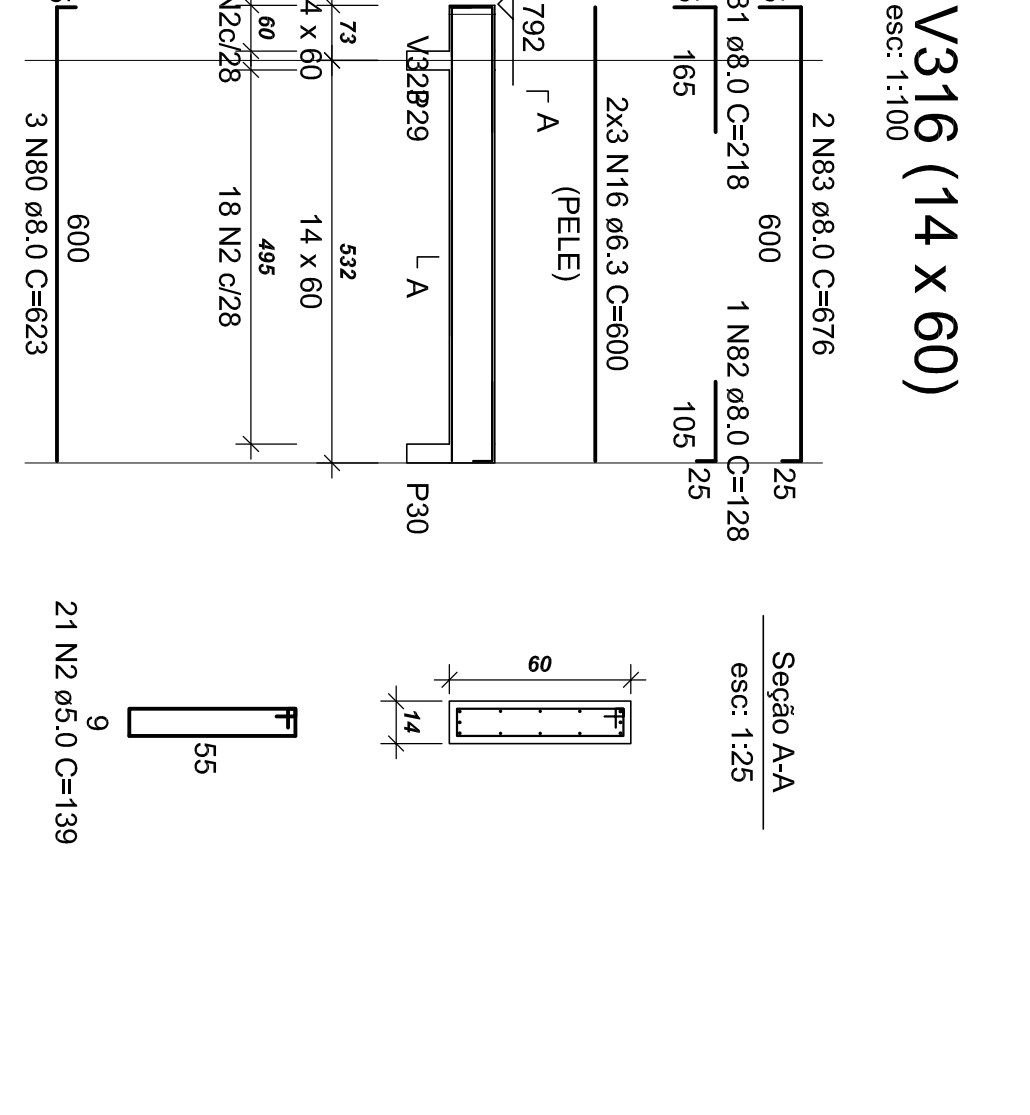
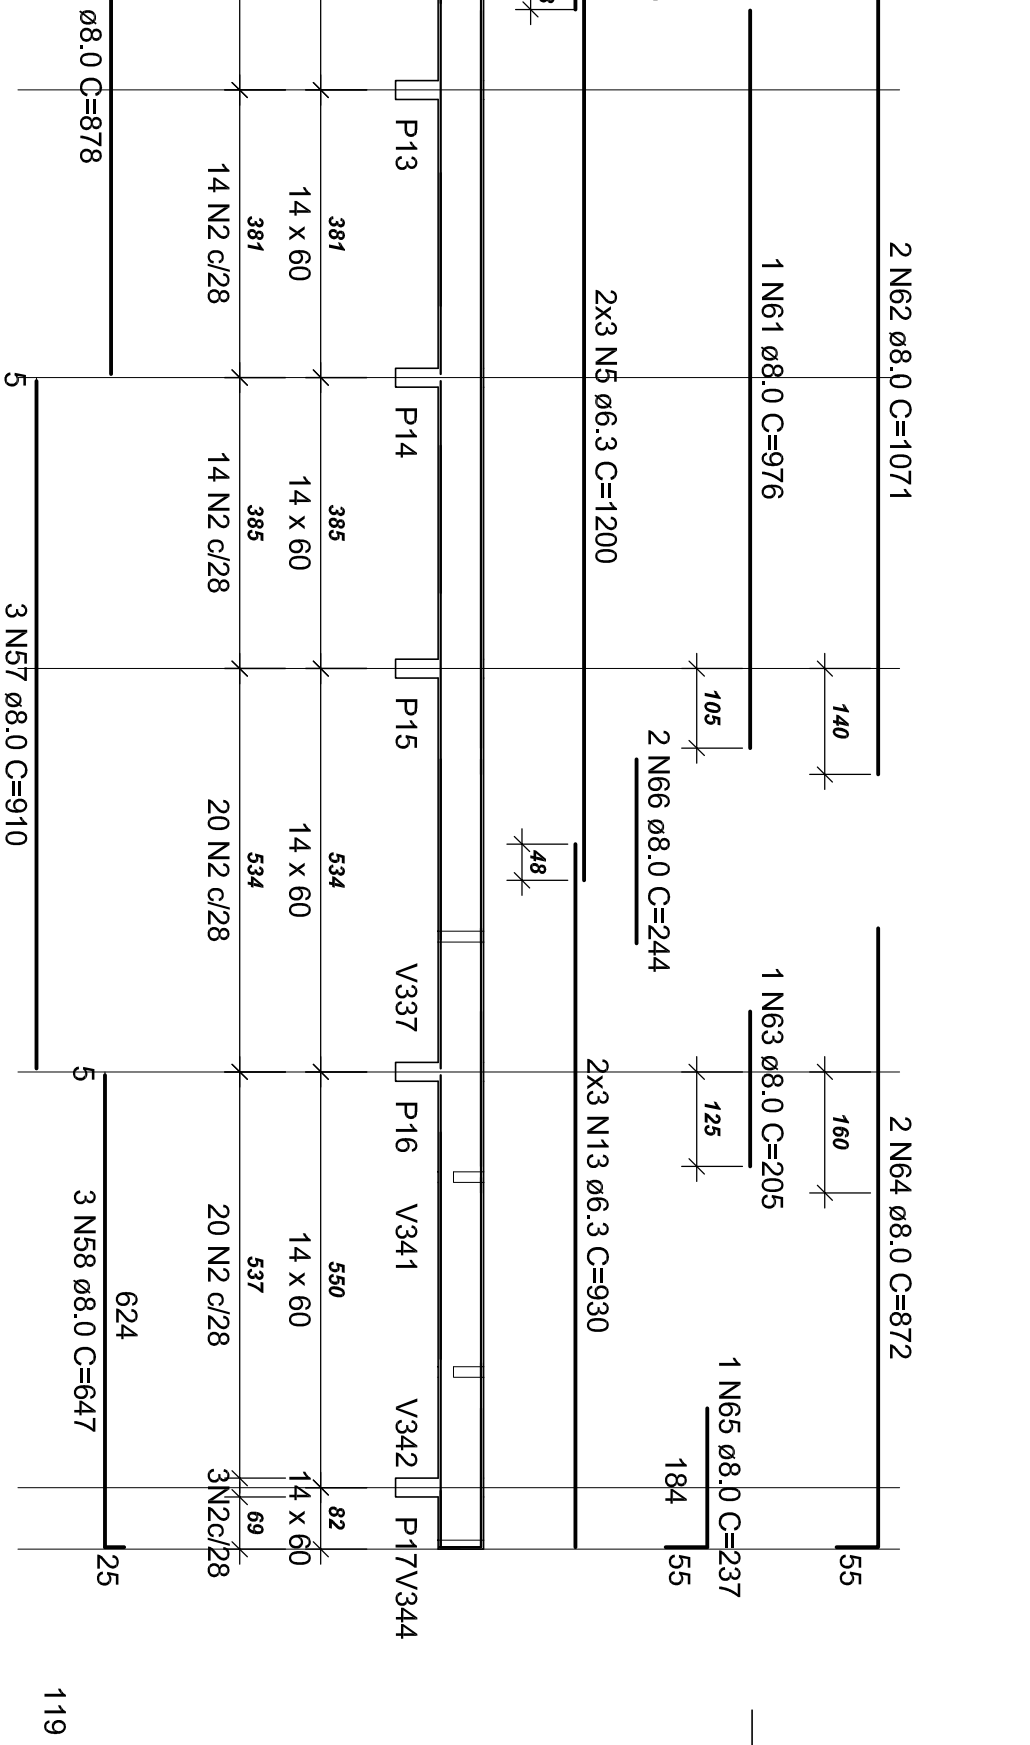
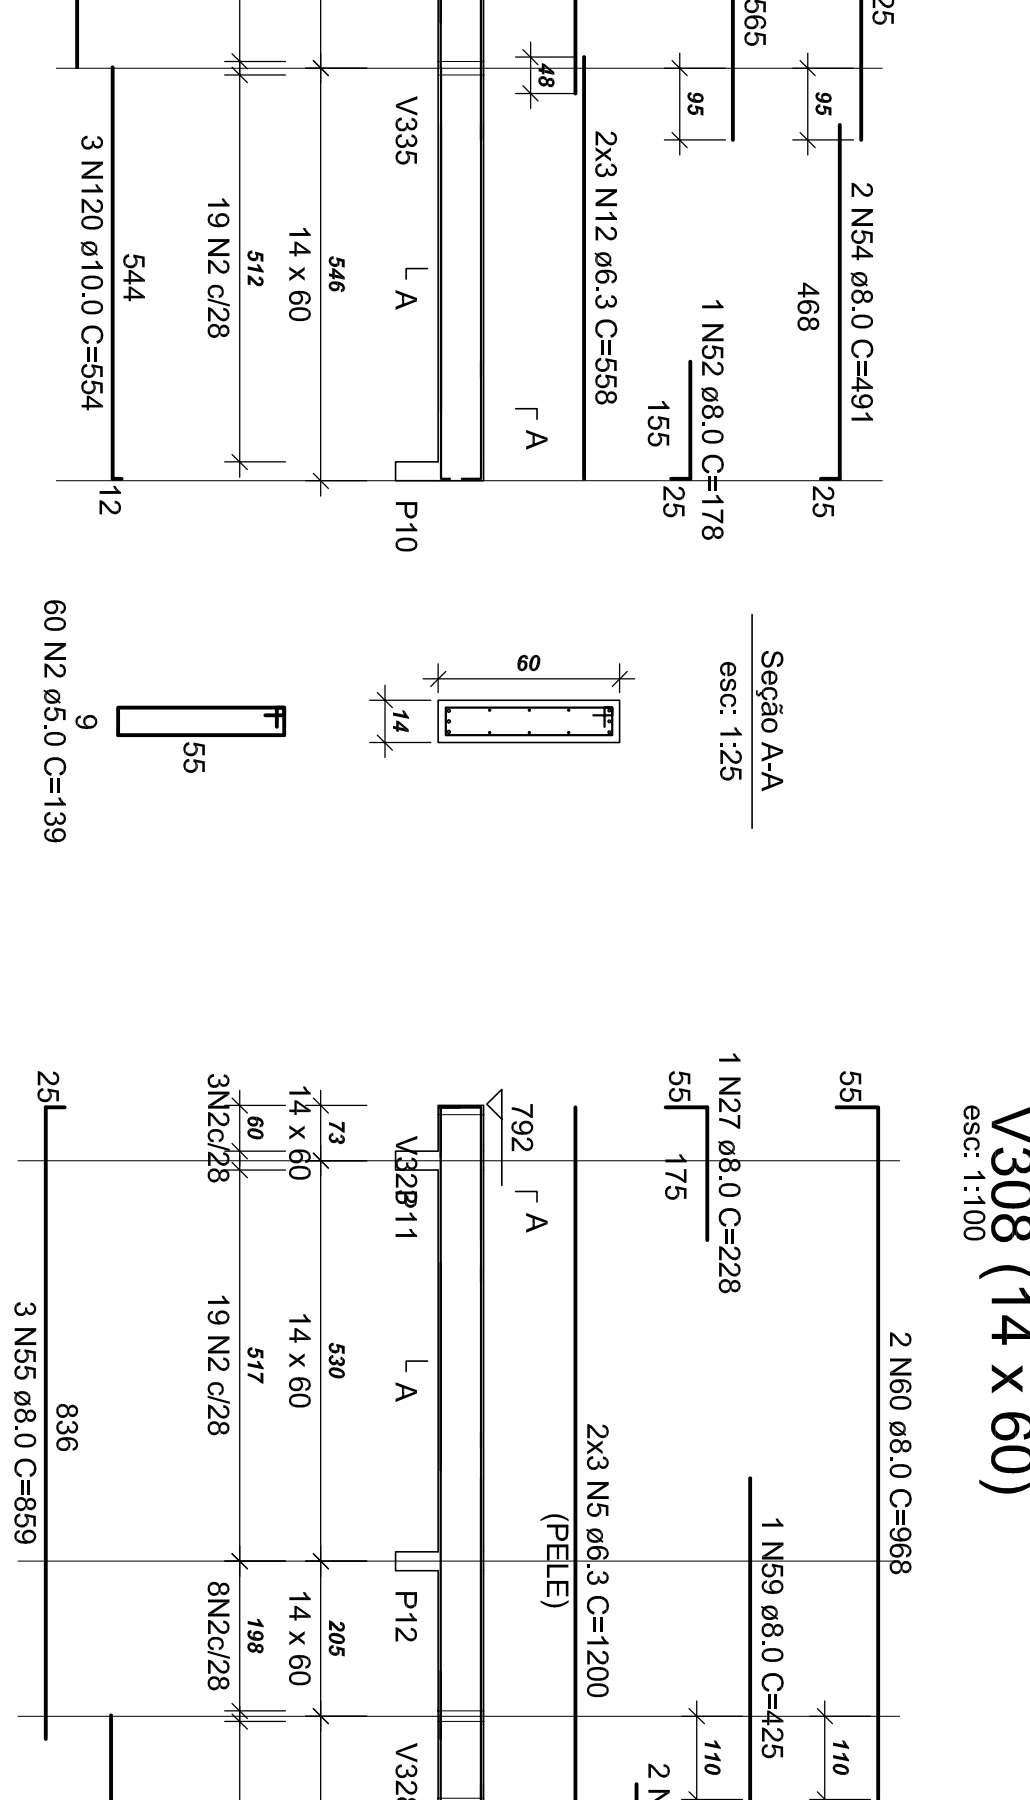
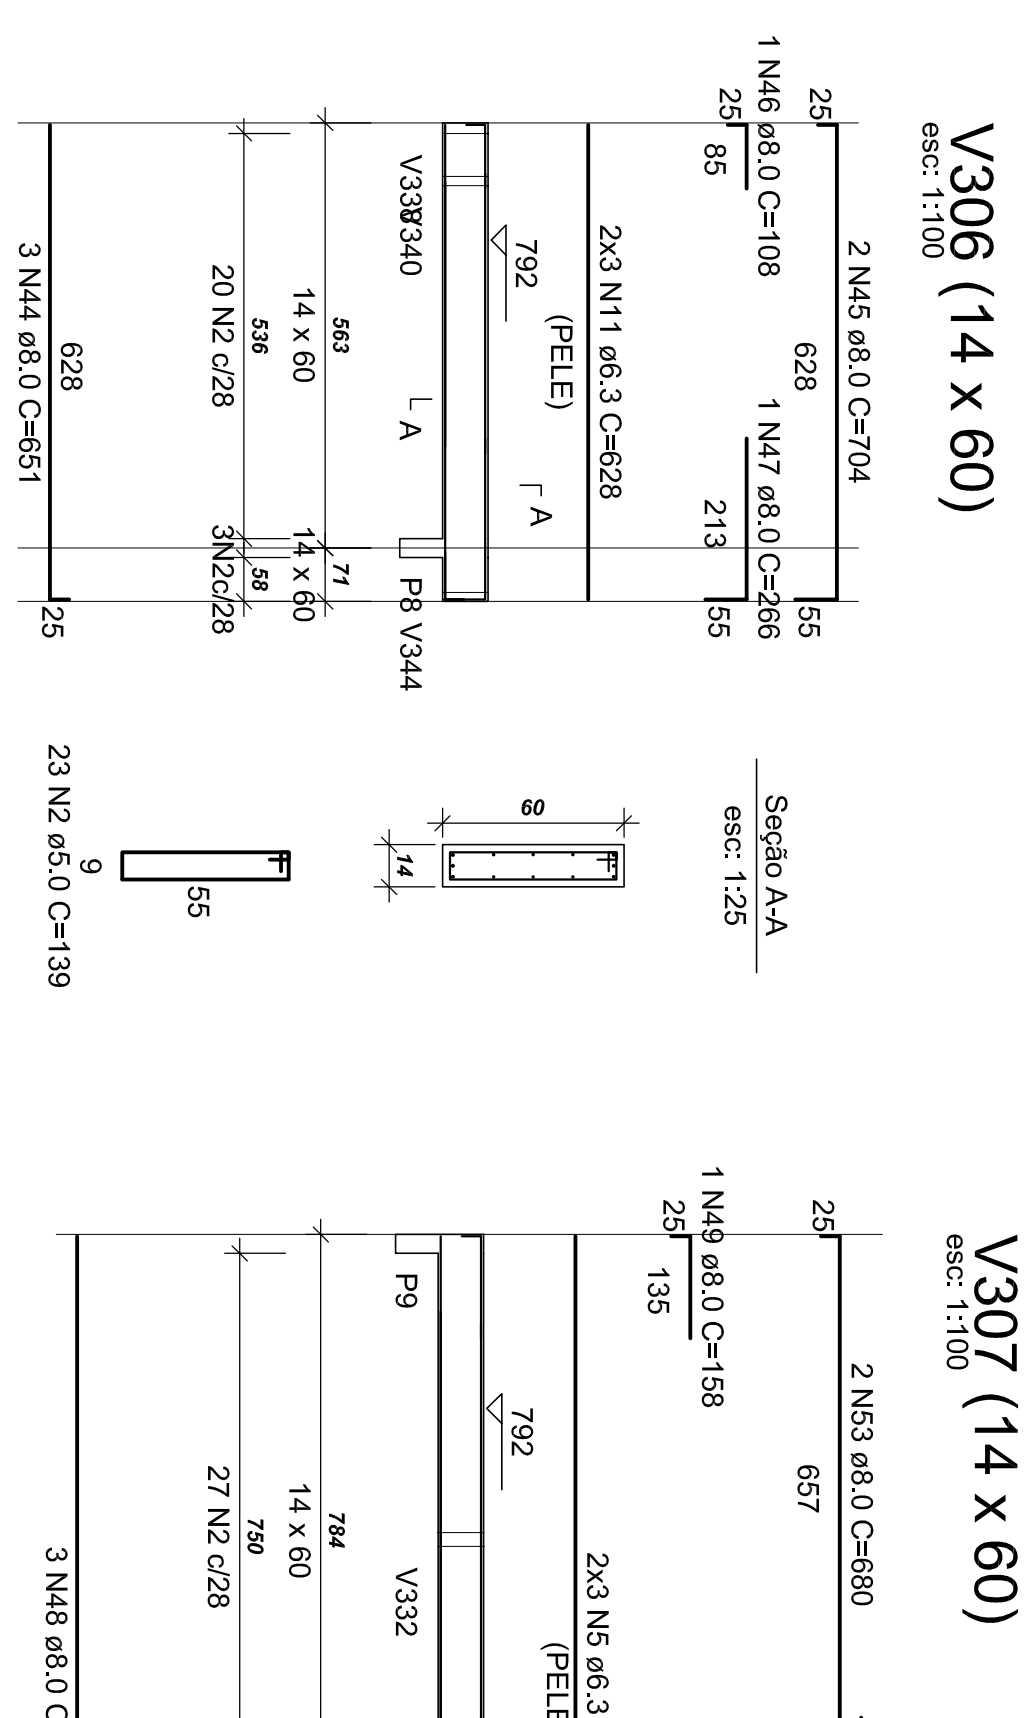
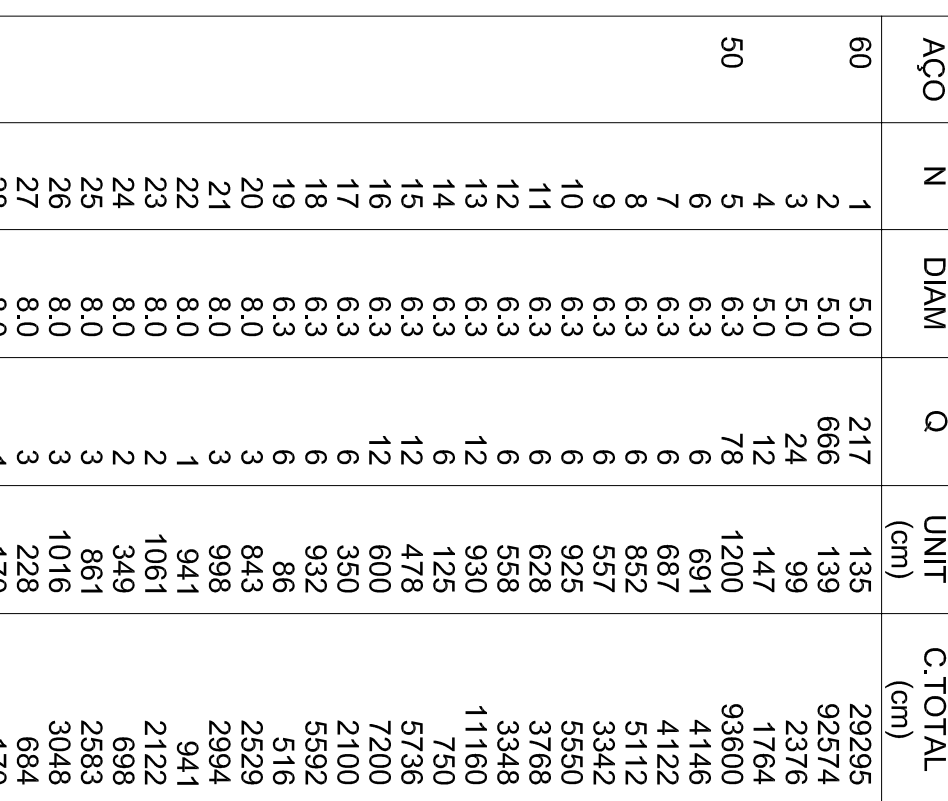
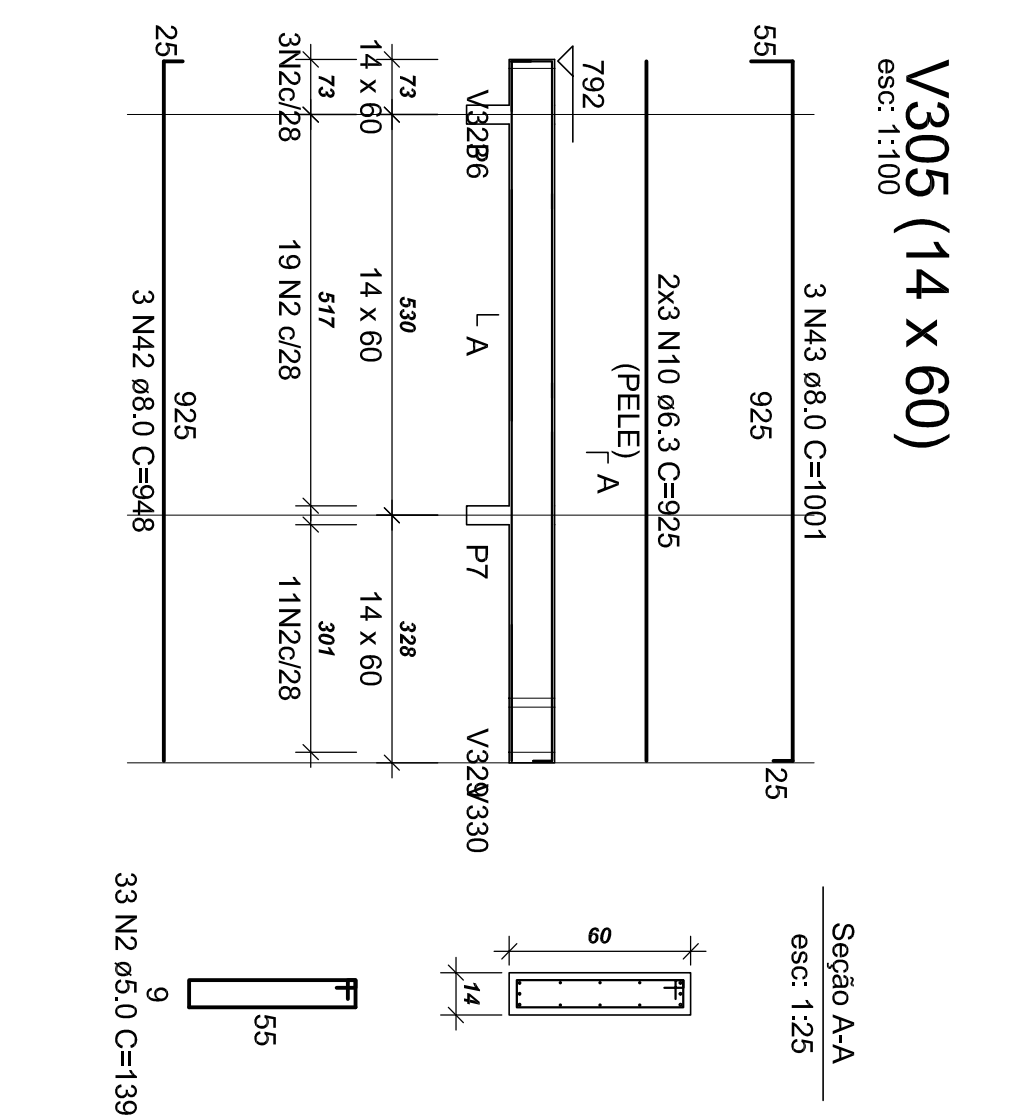
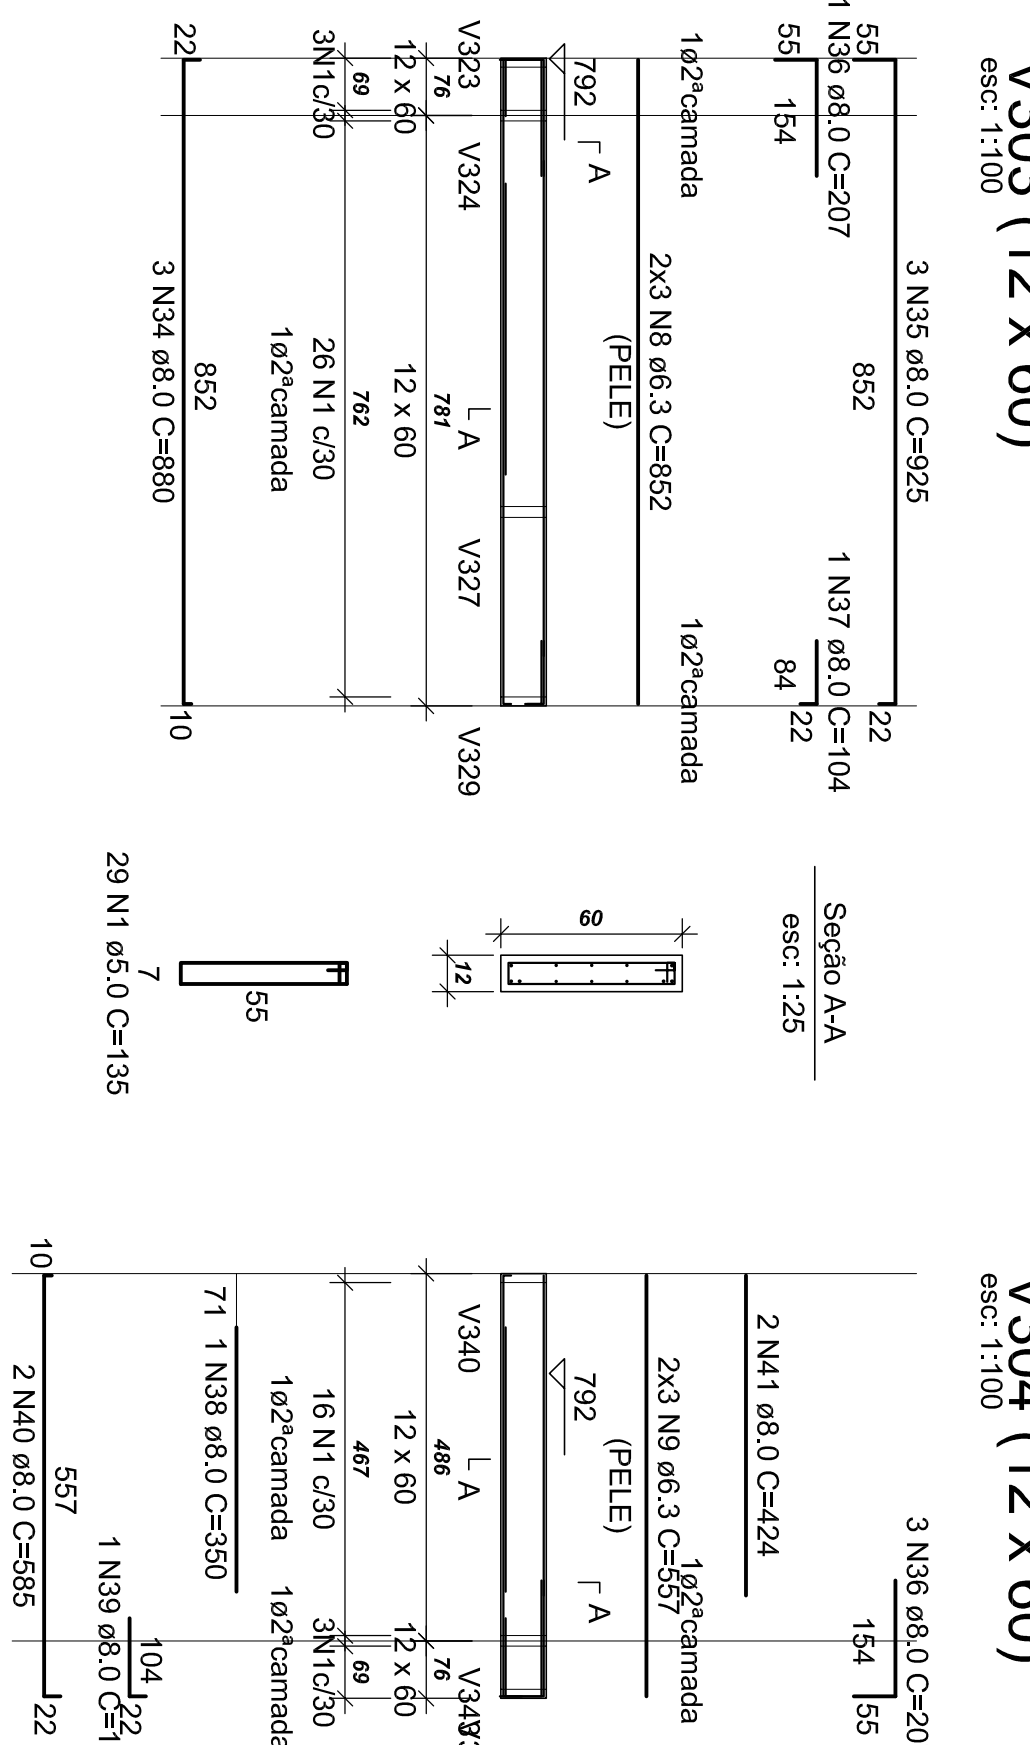
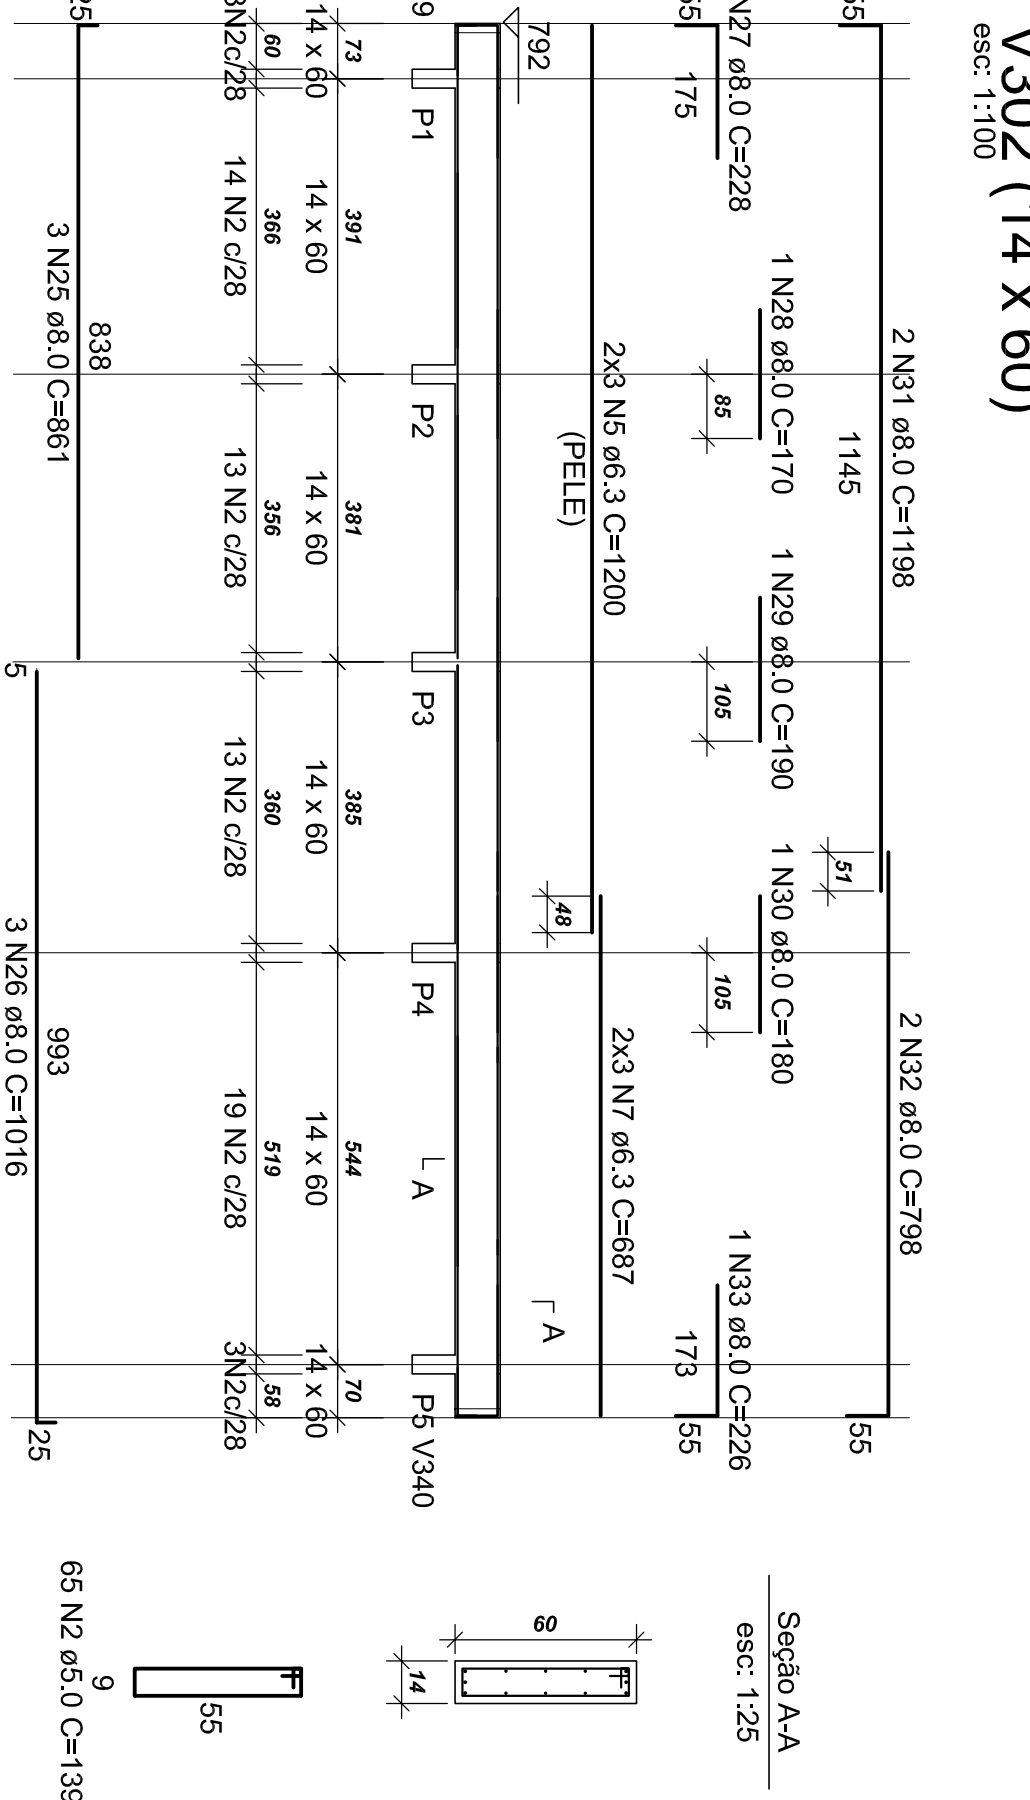


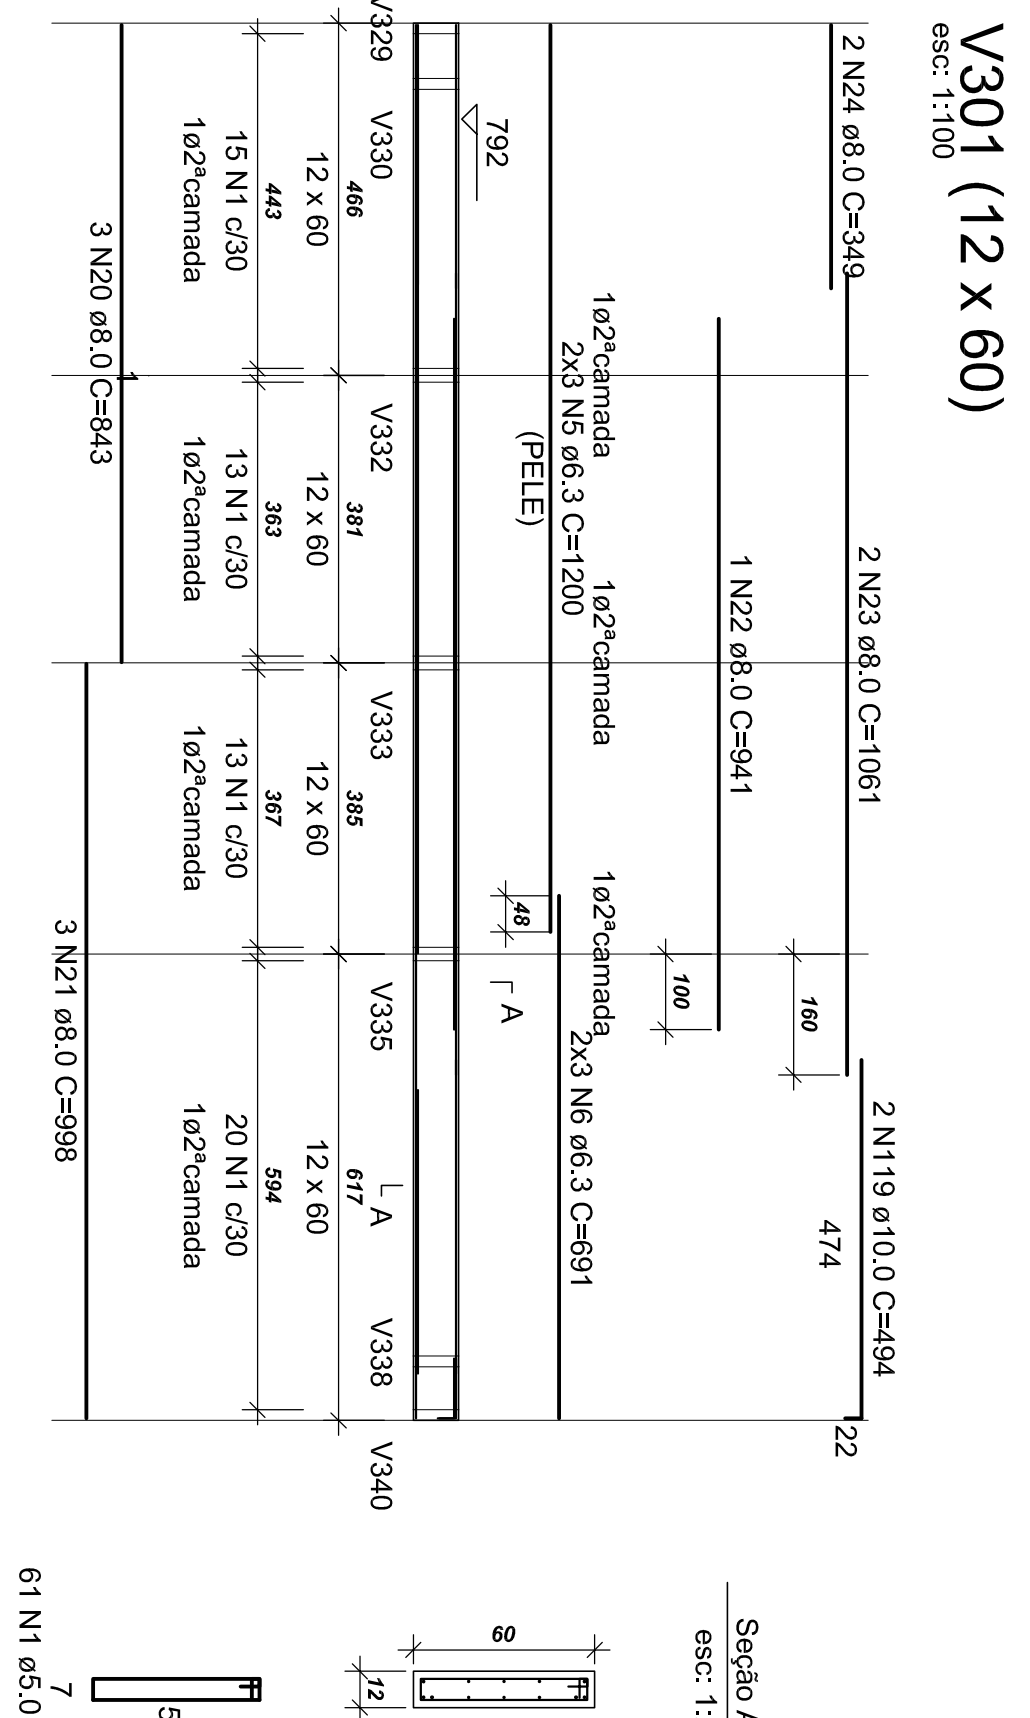

RESUMO DO AÇO			
AÇO	DIAM	C. TOTAL (m)	PESO=0% (kg)
CASO	6,3	1560,4	382,5
	8,0	1467,4	579,9
	10,0	54,9	33,9
CABO	5,0	1264,6	194,7
PESO TOTAL			
CASO			986,2
CABO			194,7

Vol. de concreto total (C-25)=21,22 m³

112	8.0	1	105	105
113	8.0	2	969	1938
114	8.0	2	1078	2156
115	8.0	1	182	182
116	8.0	2	327	654
117	8.0	3	162	486
118	8.0	3	162	486
119	10.0	2	494	988
120	10.0	3	554	1662
121	10.0	8	89	712
122	10.0	4	125	500
123	10.0	4	177	708
124	10.0	4	84	336
125	10.0	2	172	344
126	10.0	2	172	344

[illegible]