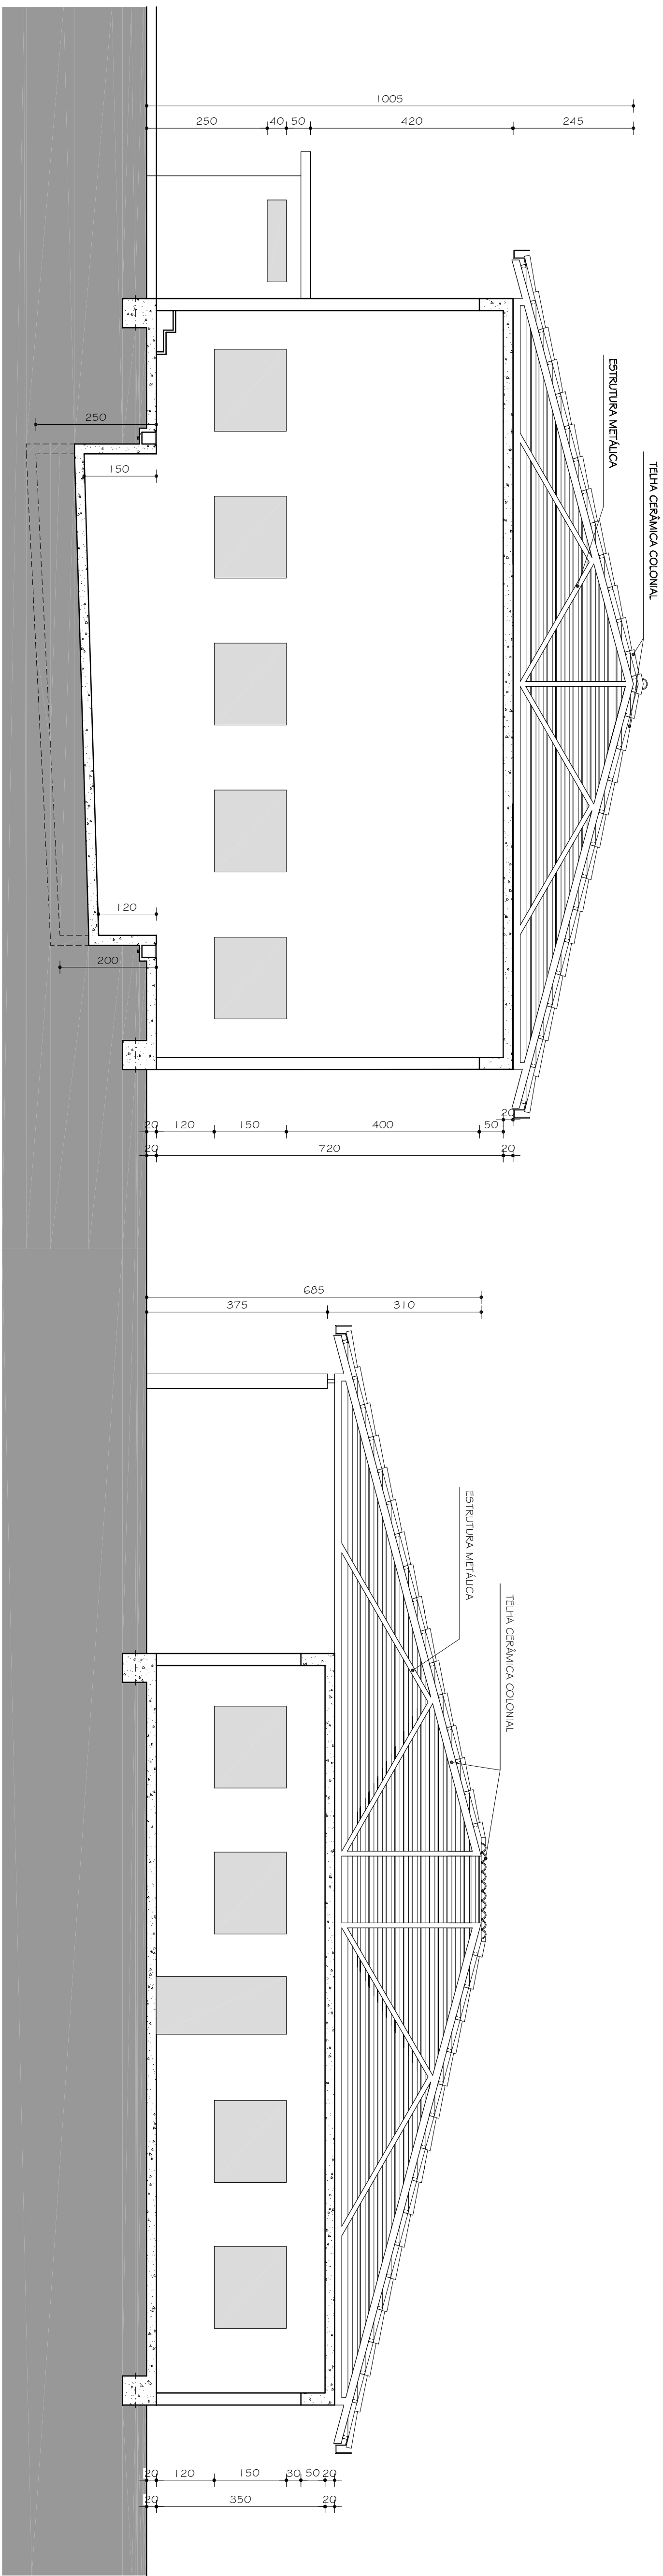
CORTE AA
ESC. 1:75CORTE BB
ESC. 1:75[illegible]