
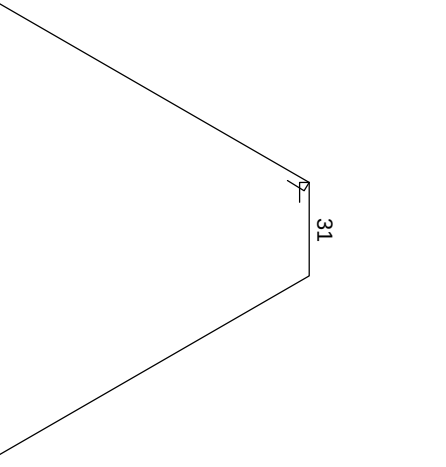
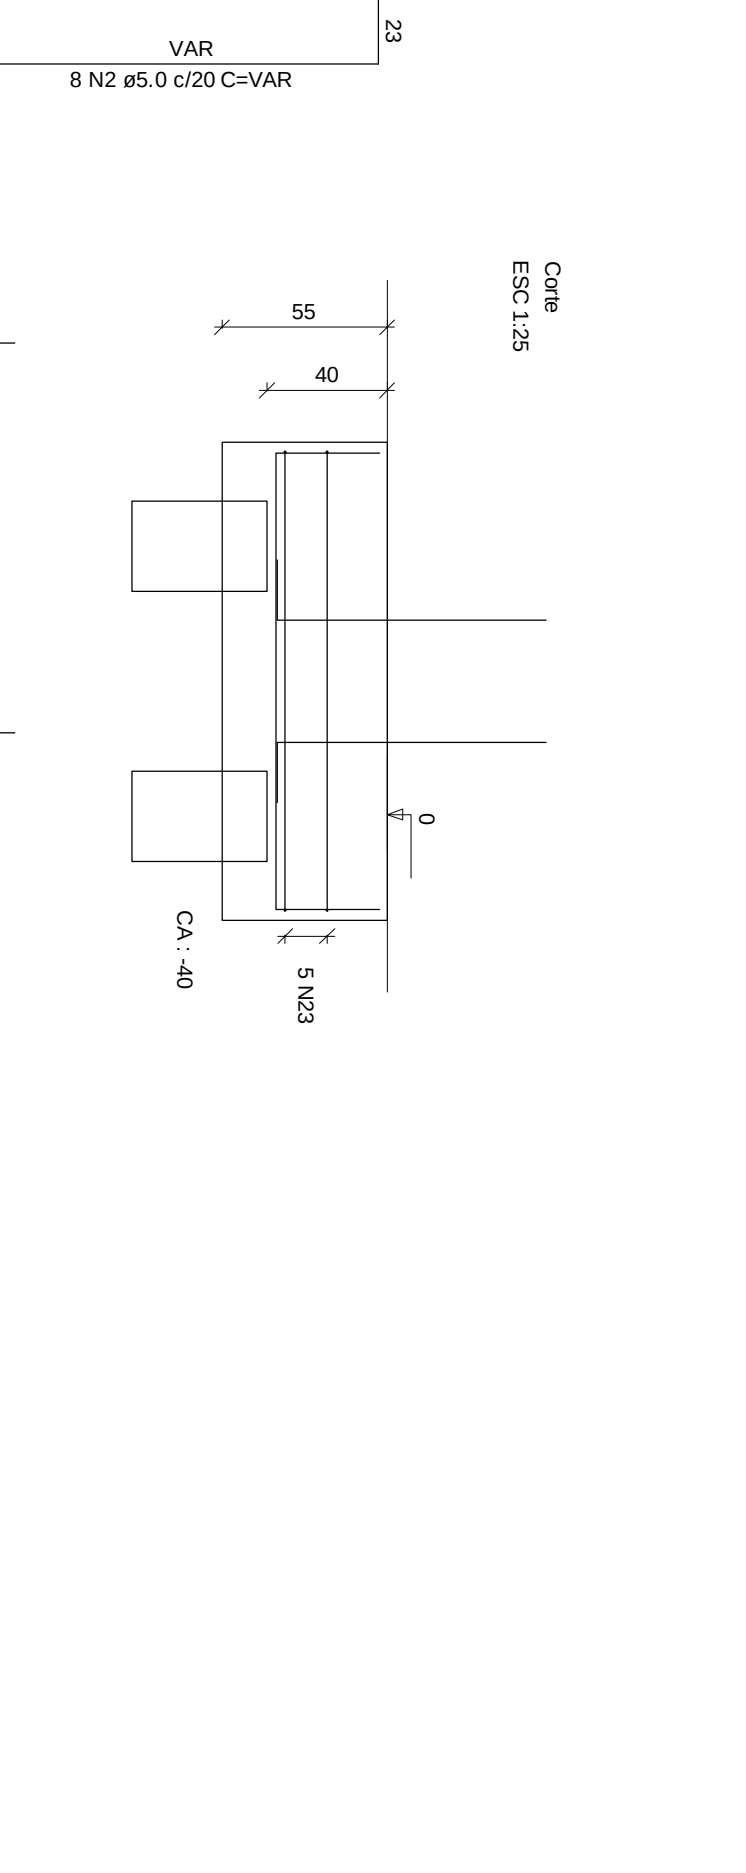
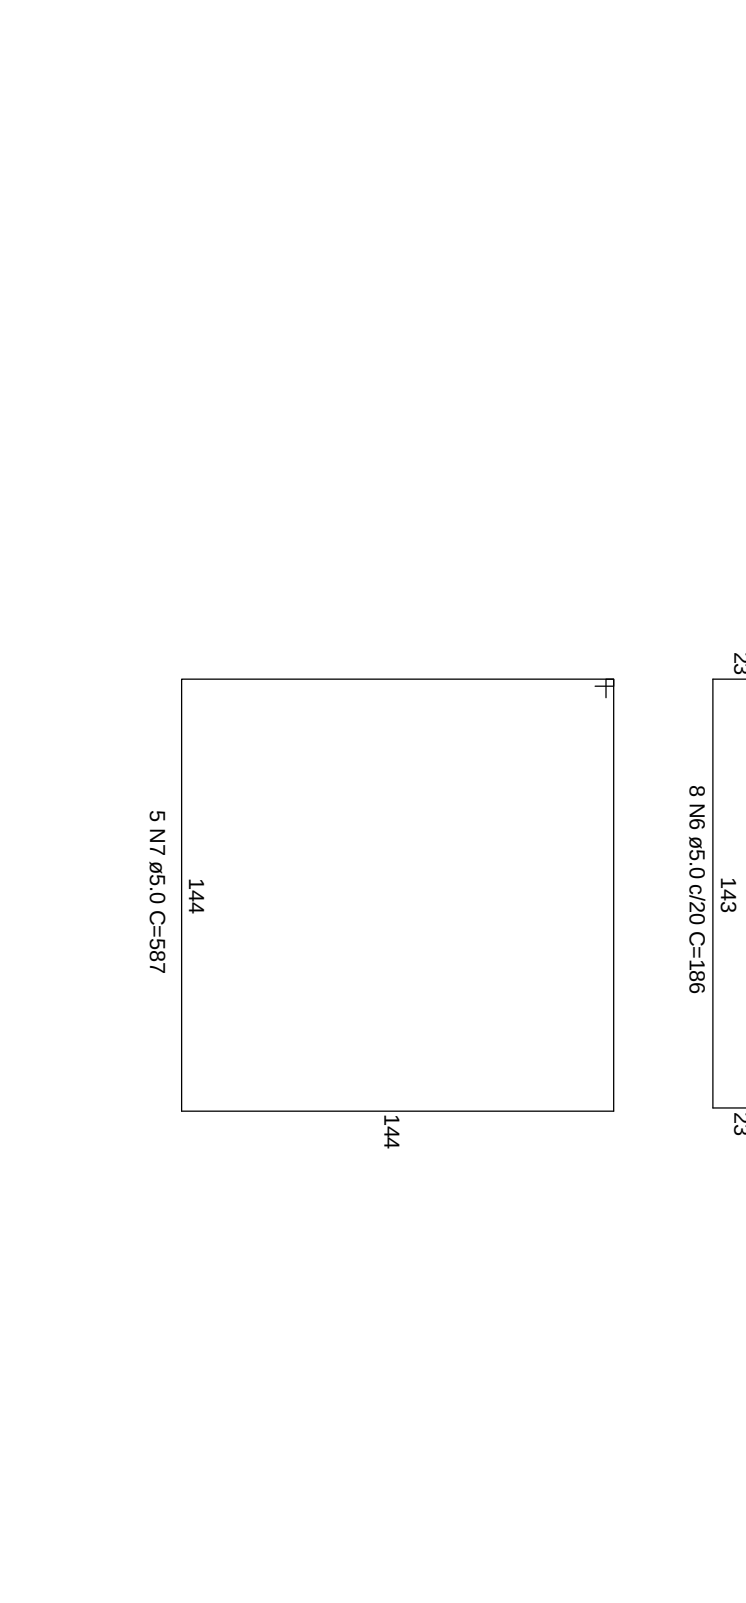
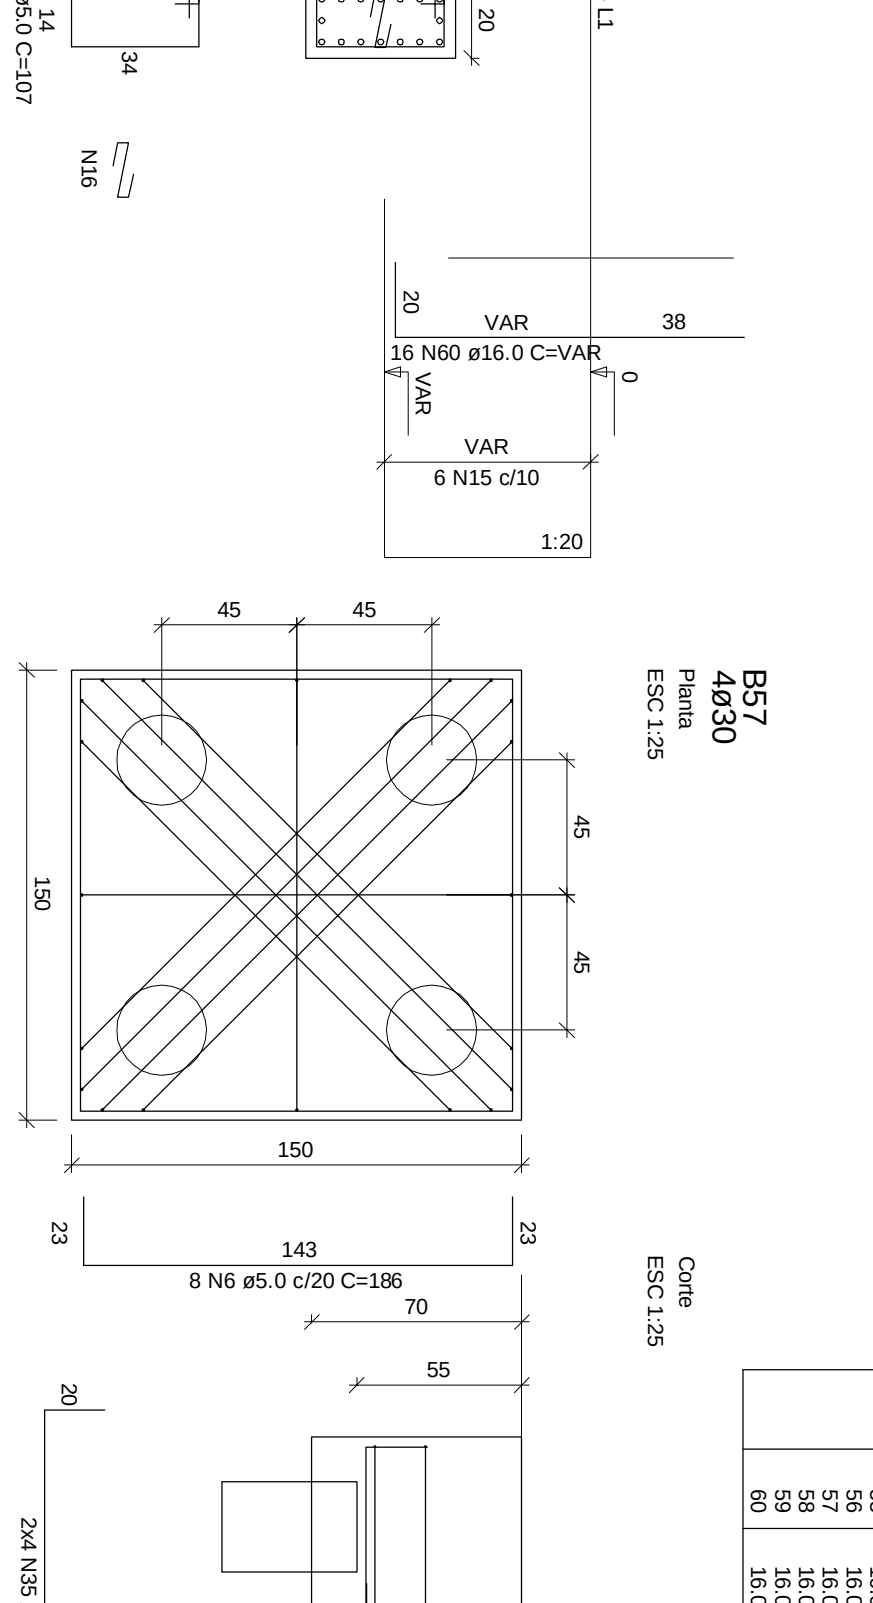


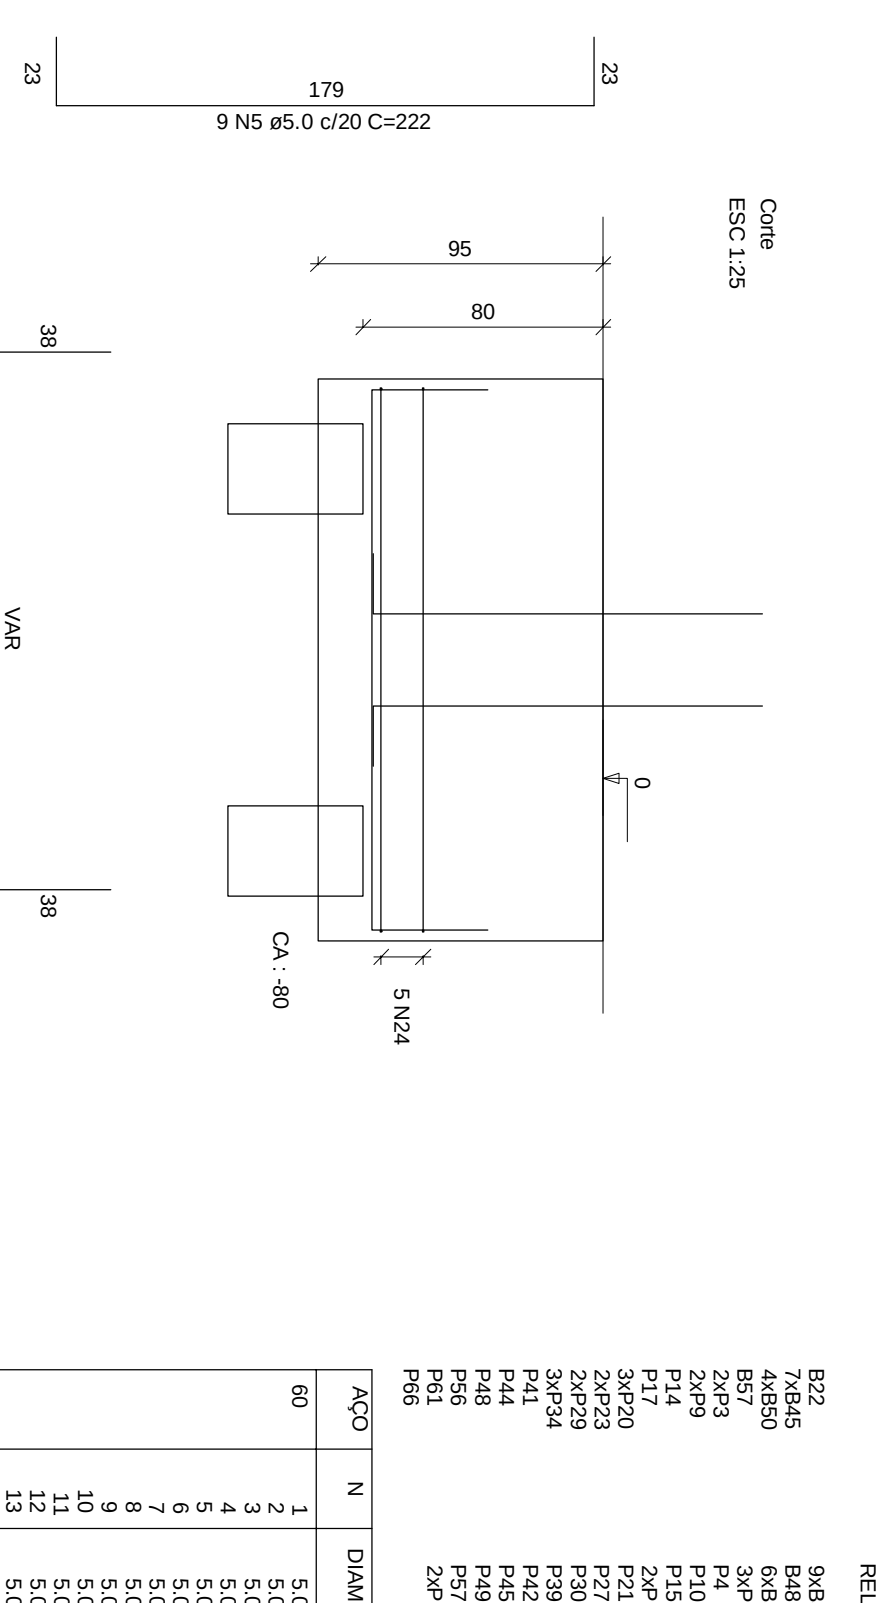

AÇO	DIAM	C. TOTAL (t/m)	PESO-10% (kg)
CASO	6,3	636,6	111,7
	8,0	1165,9	208,5
	10,0	1845,9	332,5
	12,5	1845,9	332,5
	16,0	2316,9	419,5
CABO	5,0		392,4
PESO TOTAL			
CASO	5100,0		
CABO	392,4		

Vão de concreto total (C-2b) = 80,97 m³
 Área de forma total = 2741,00 m²

[illegible]