




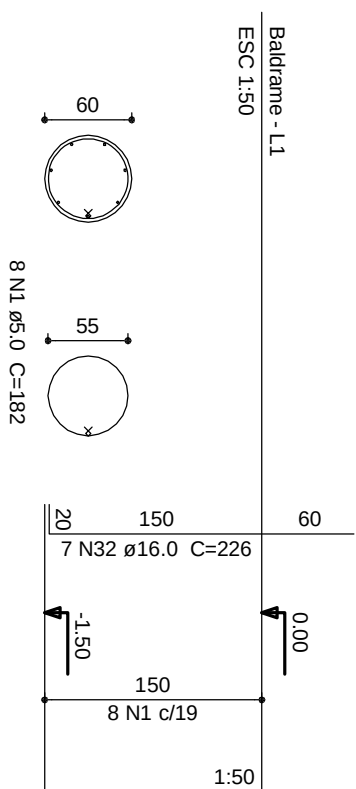

B71
7050
Planta
ESC 150

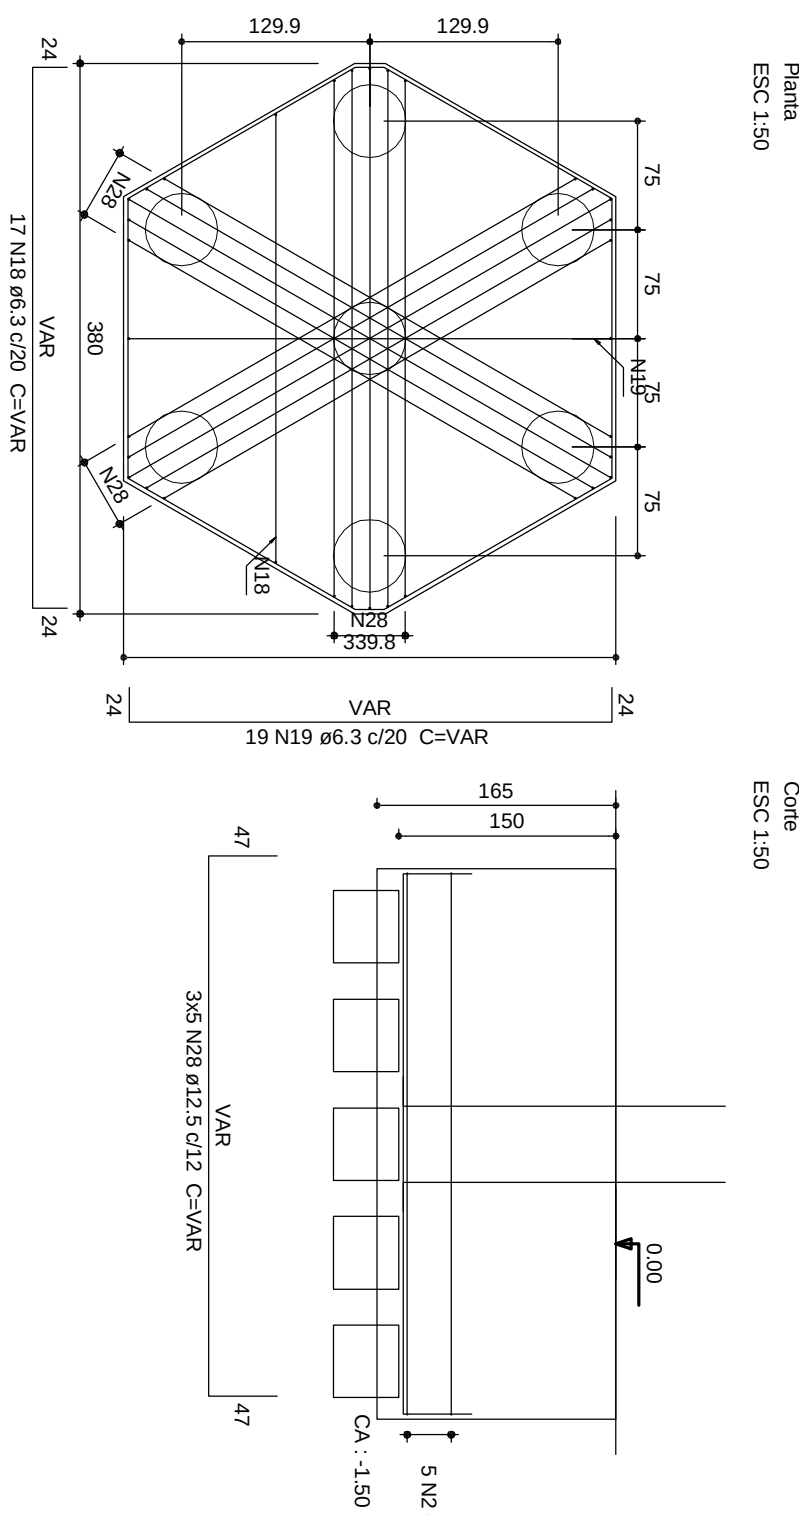

B90
7050
Planta
ESC 1.4
P90

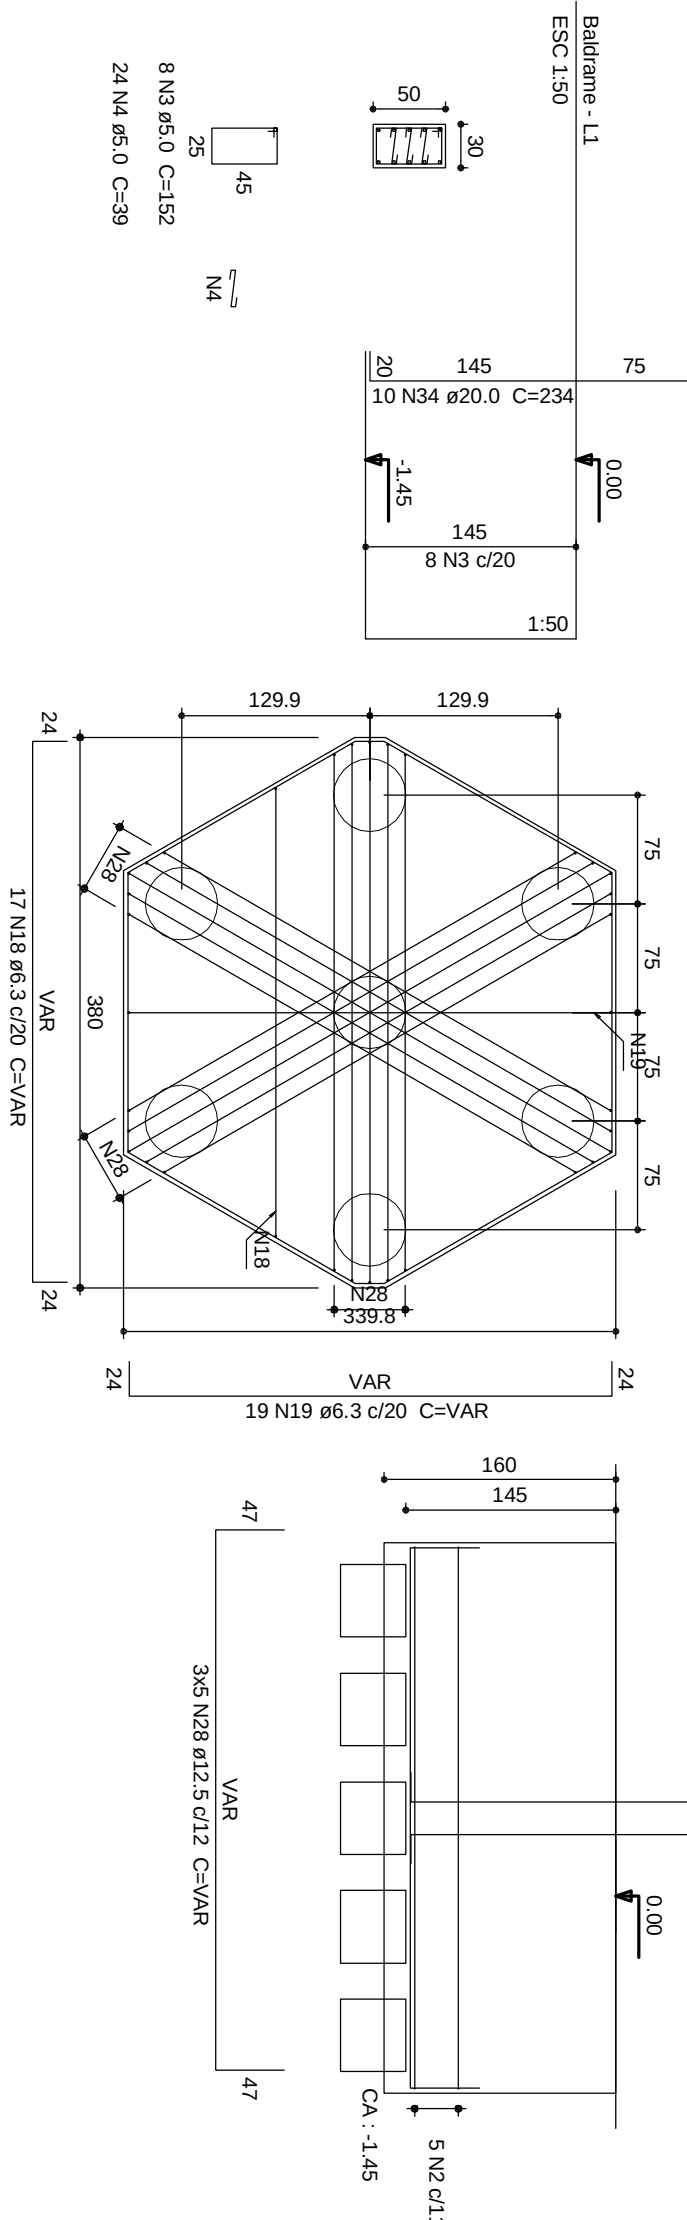


Relação do aço

	QAO	N	DIAM	Q	UNIT	C.TOTAL


Resumo do aço

	DIAM	C.TOTAL (mm)	PESO + 10 % (kg)
CA50	6.3	803.4	216.2
	10.0	238.1	161.4
	12.5	209.4	221.9
	16.0	189.5	328.9
	20.0	61.7	167.2
CA60	5.0	613.6	104
PESO TOTAL			
CA50	1095.6		
CA60	104		


Vol. de concreto total (C-25) = 106.29 m³
Área de forma total = 161.84 m²
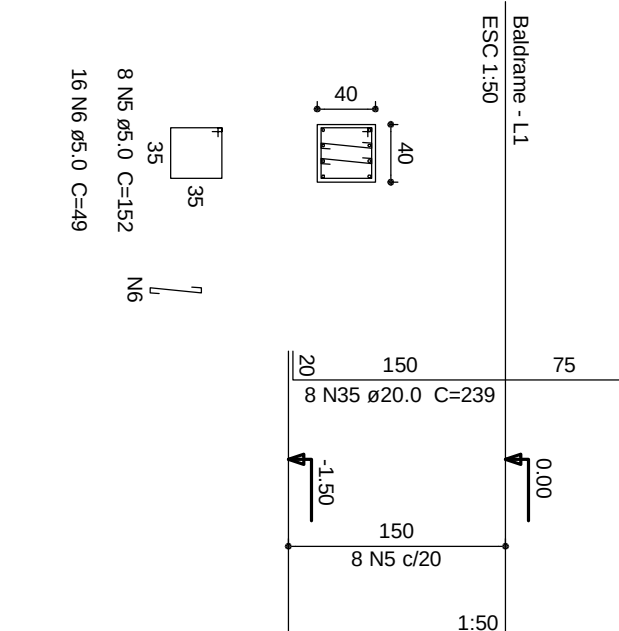
$$\text{Vol. de concreto total (C-25)} = 106.29 \text{ m}^3$$


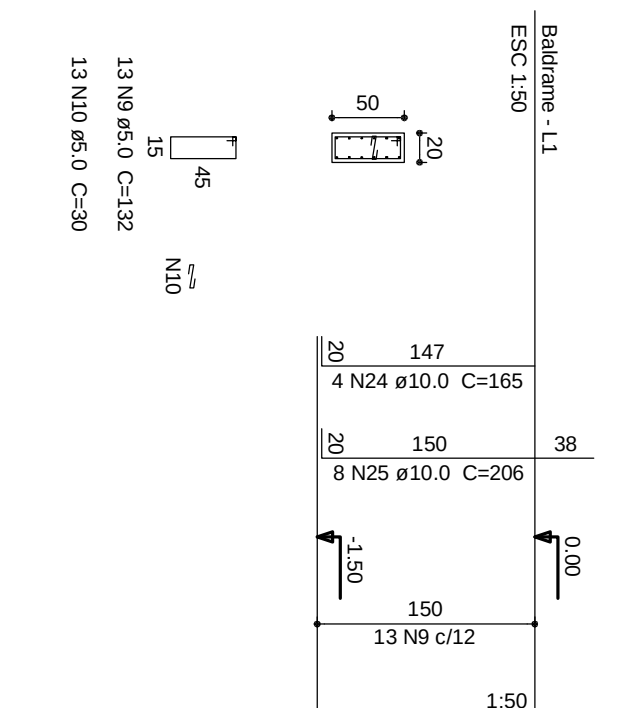
P16

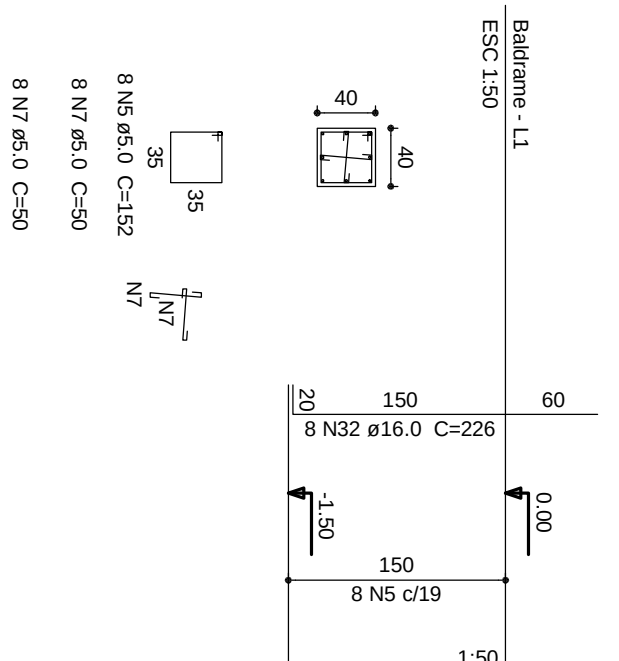


P26

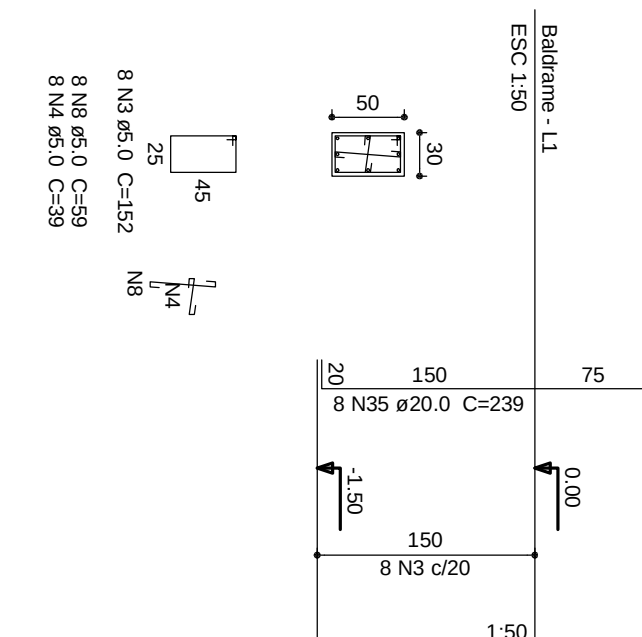

P61




P63

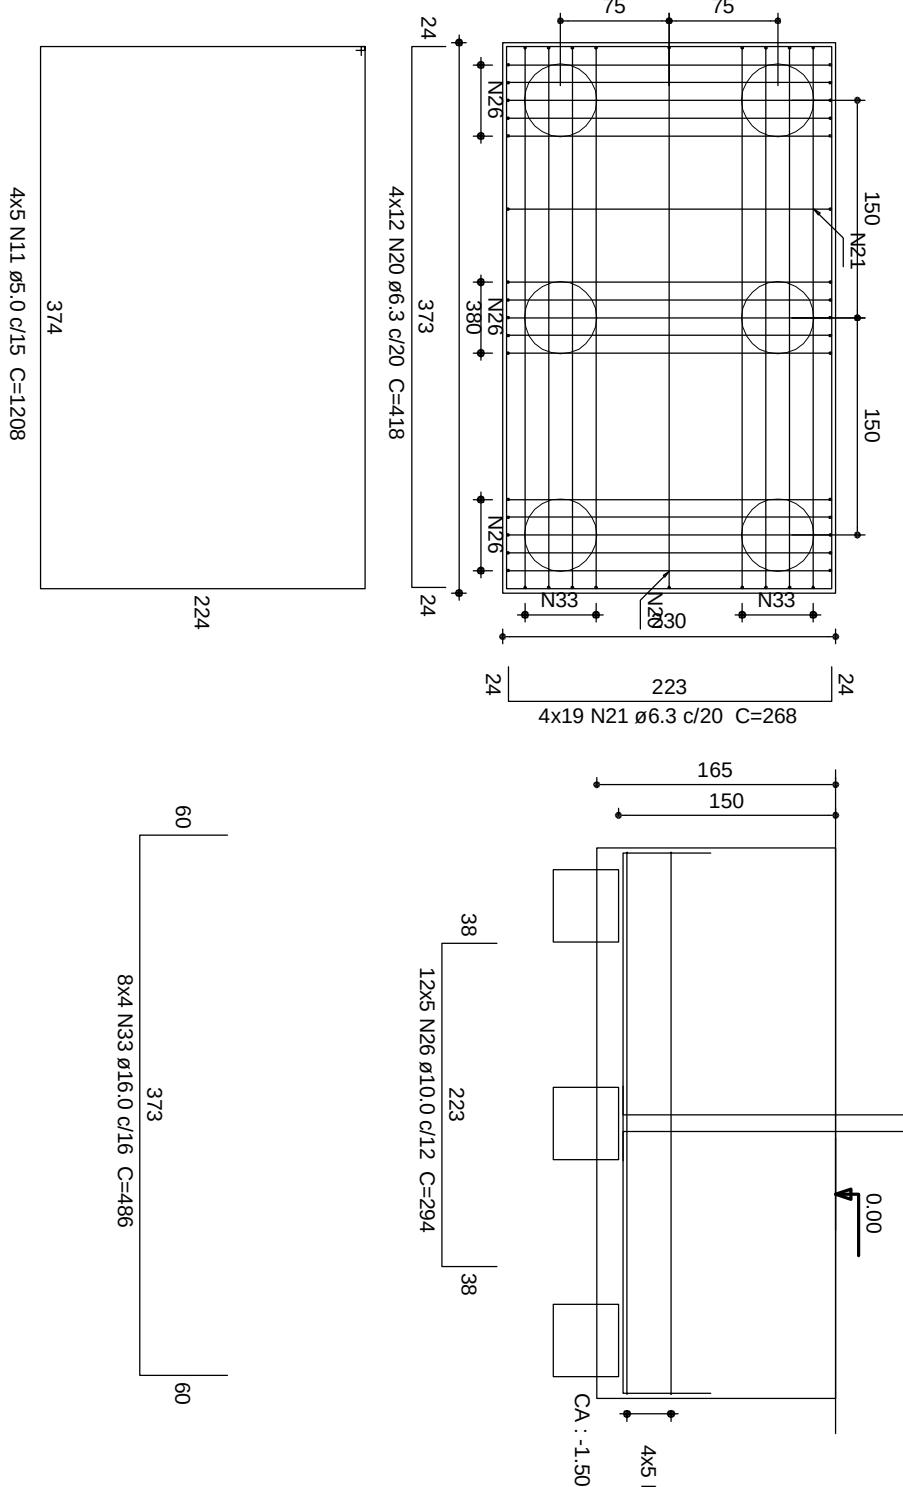


B16=B26=B61=B63
6050
Planta
ESC 1:50

ESC 1:50

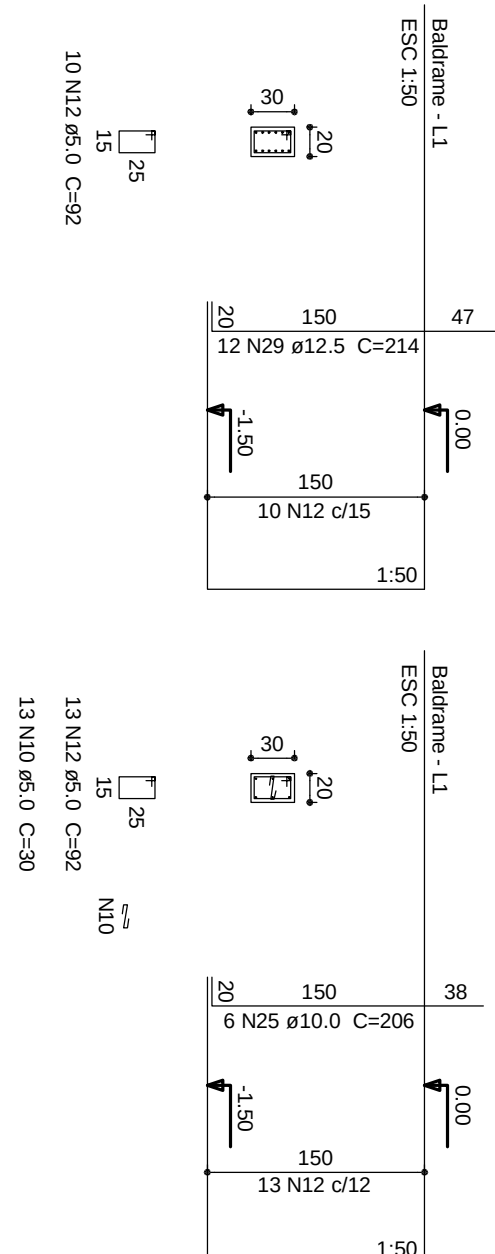


P5

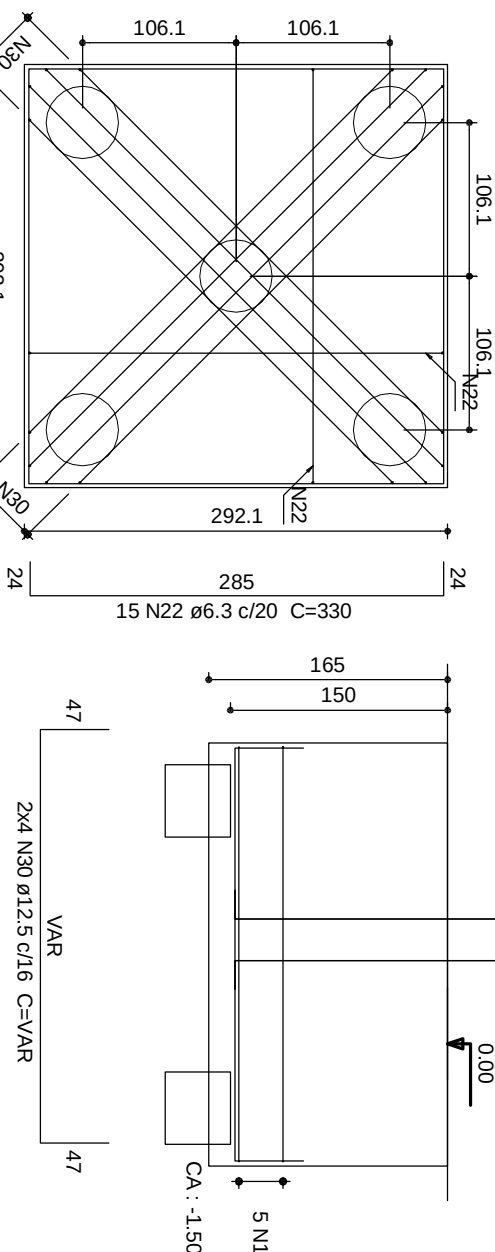

B5-6
5050
Planta
ESC 1:5

Corte
ESC 1:50

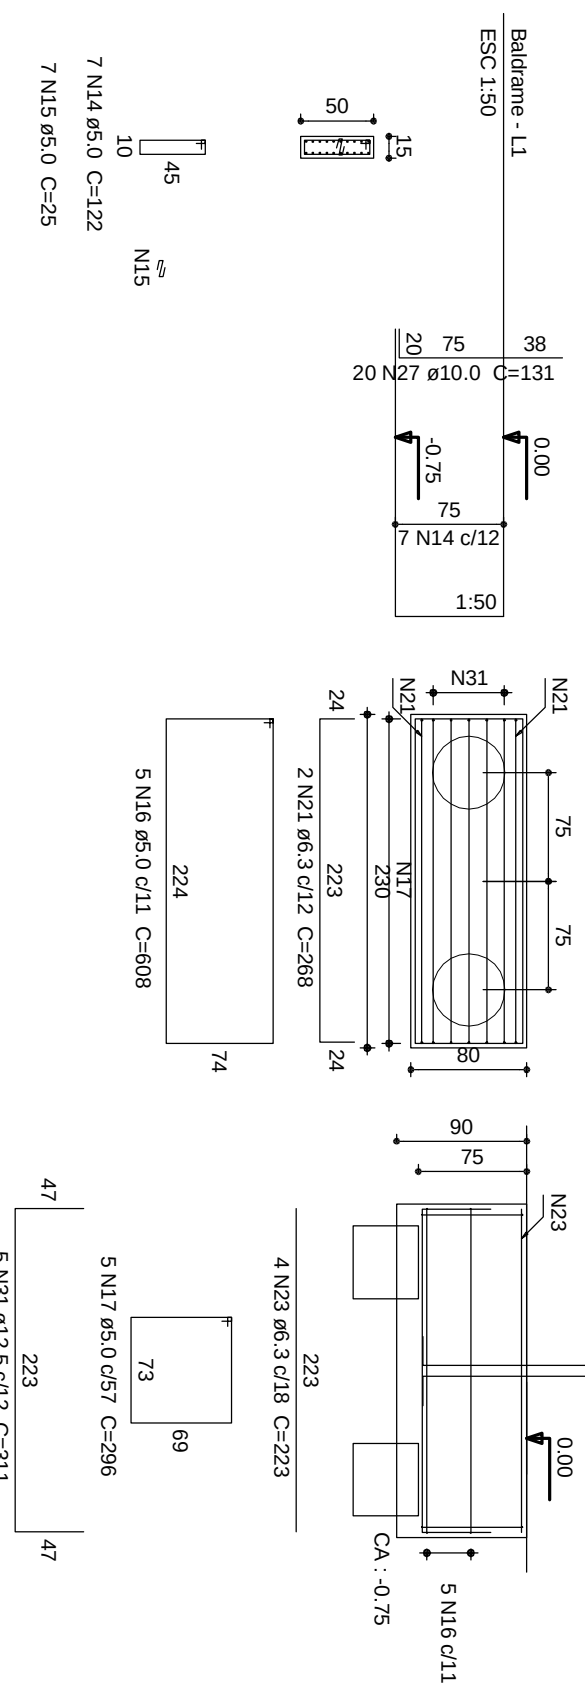

P88

Corre
ESC 1:50

COMP. MUSEU E ARQUIVO HISTÓRICO



FUNDAÇÕES E ARRANQUES 2/7

MACEDO SIQUEIRA PROJETOS & ENGENHARIA LTDA-ME
CNPJ: 09.566.686/0001-57


 FONES: (31) 3771-0554 / 9997-3184

DETA L H A M E N T O:

22.08.2011

--	--

06/71