


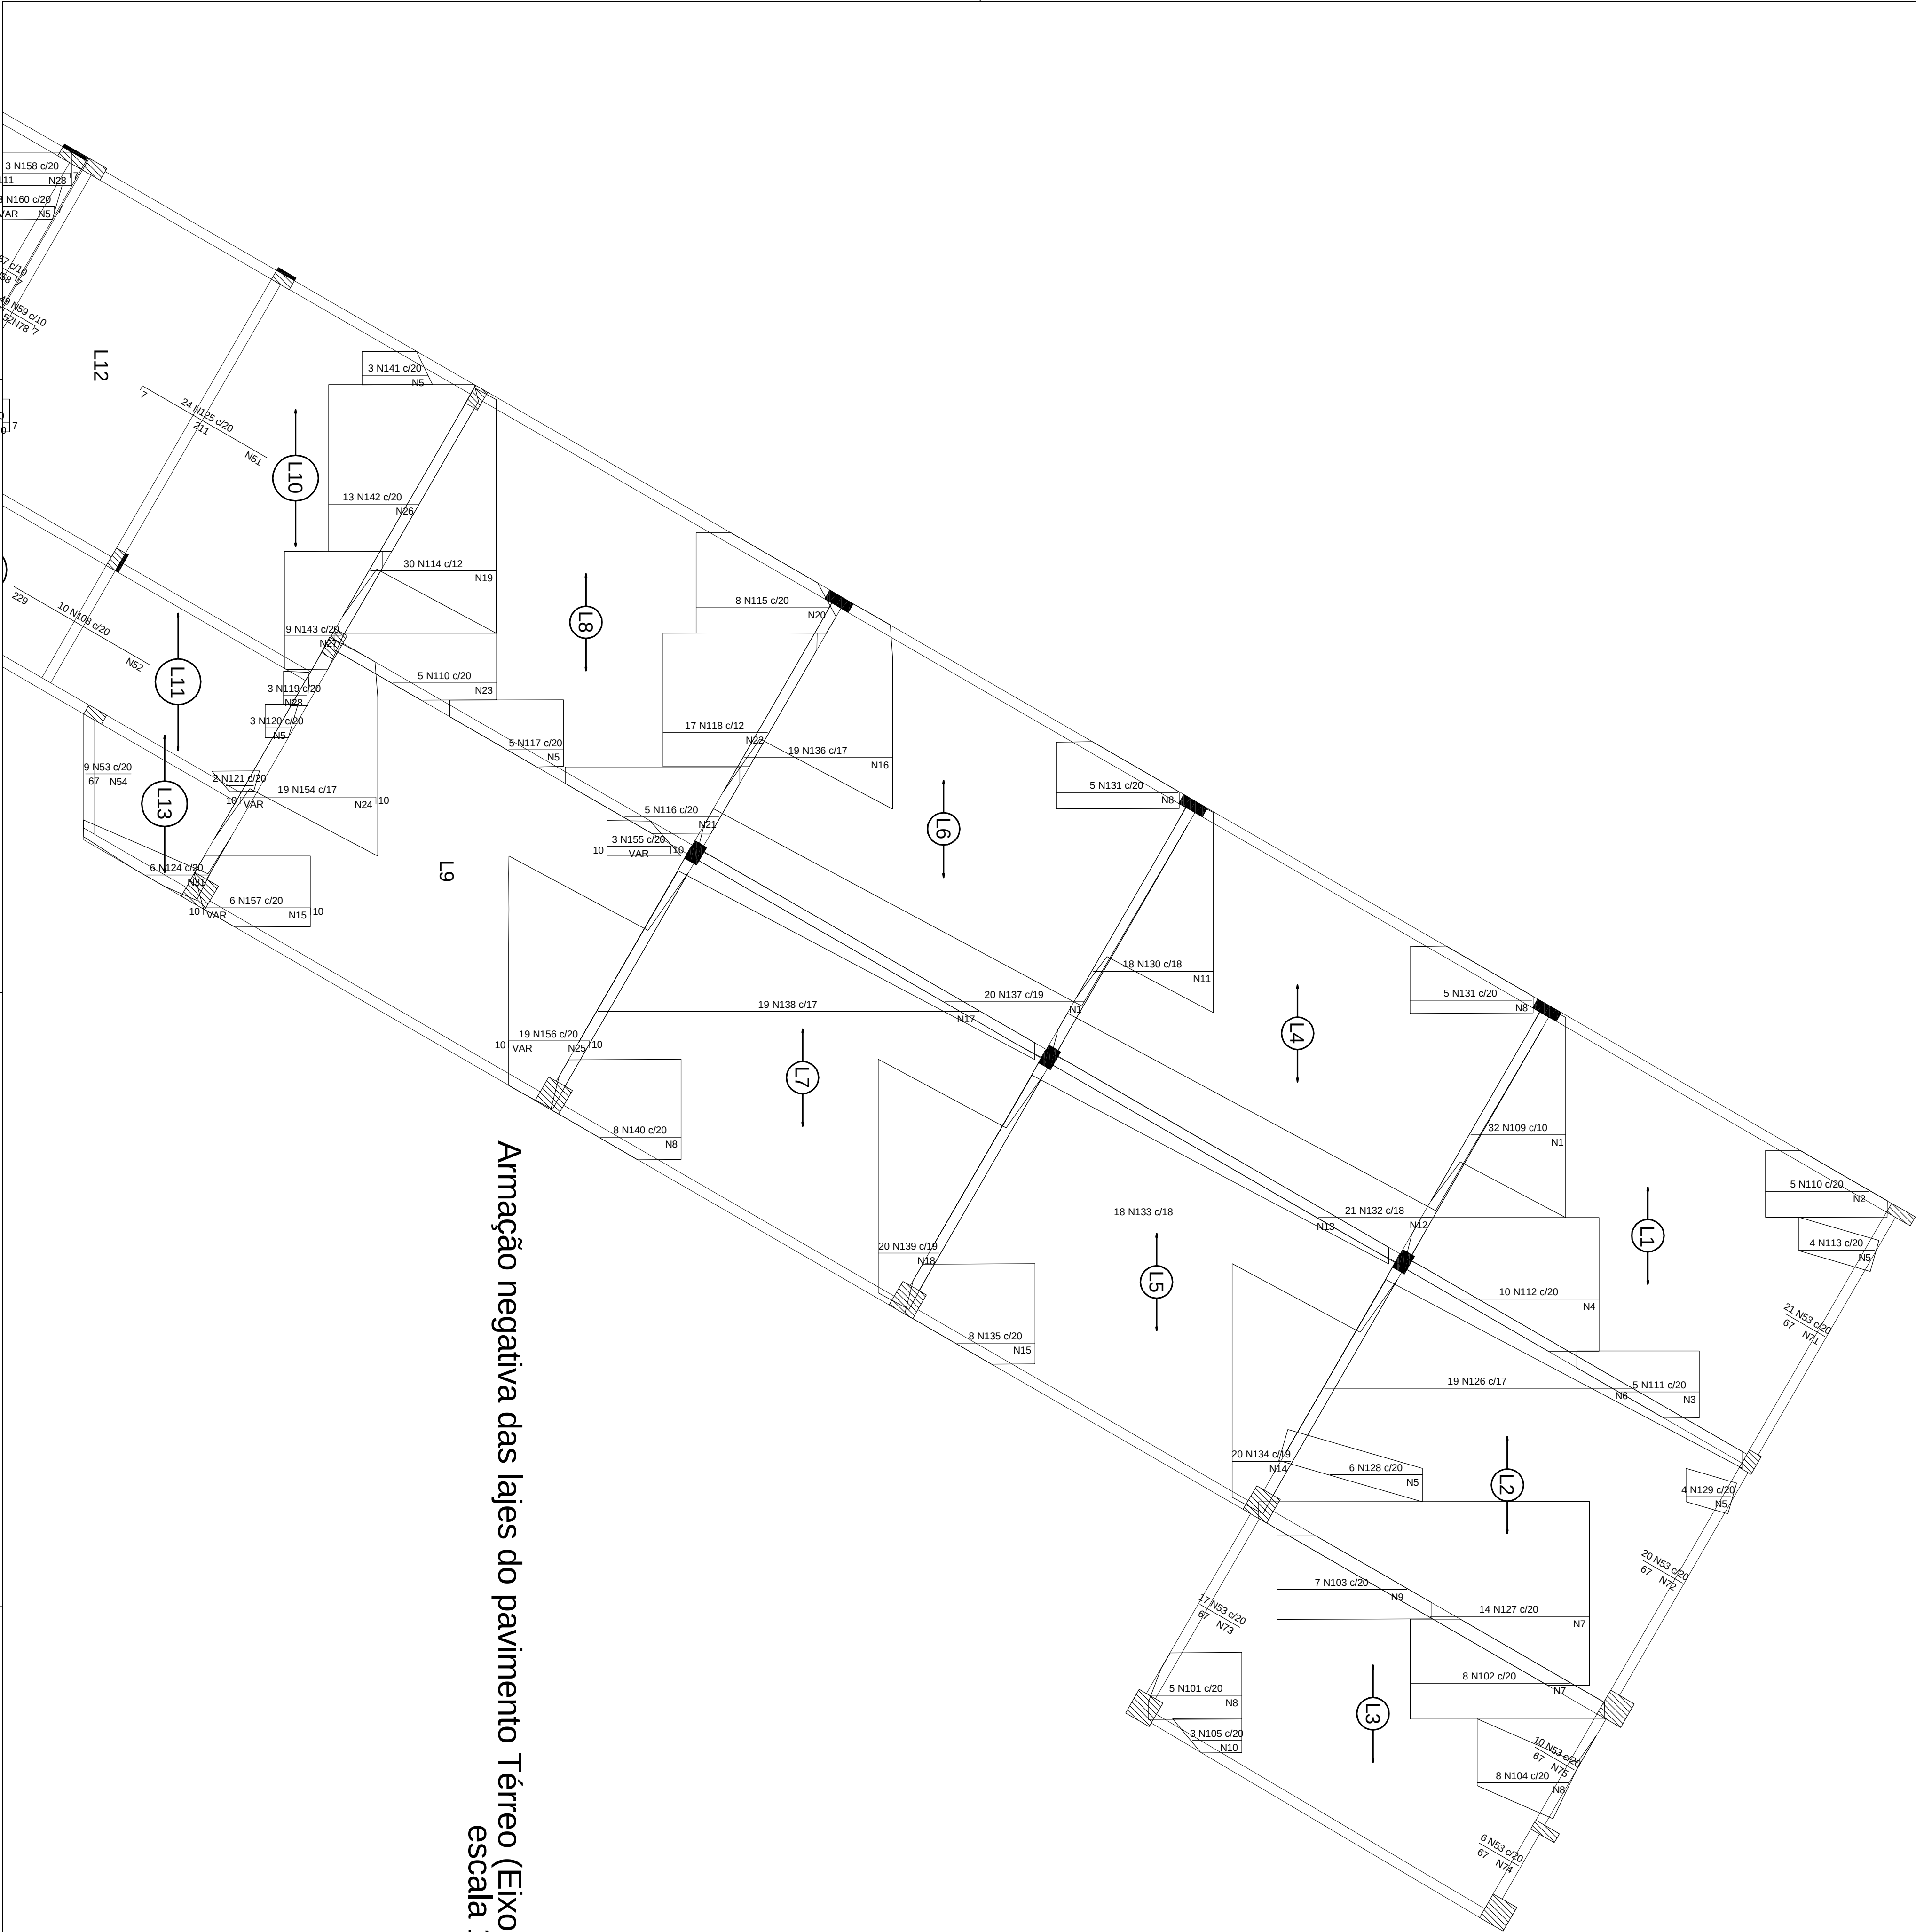

Armação negativa das lajes do pavimento Térreo (Eixo Y)
escala 1:50


