
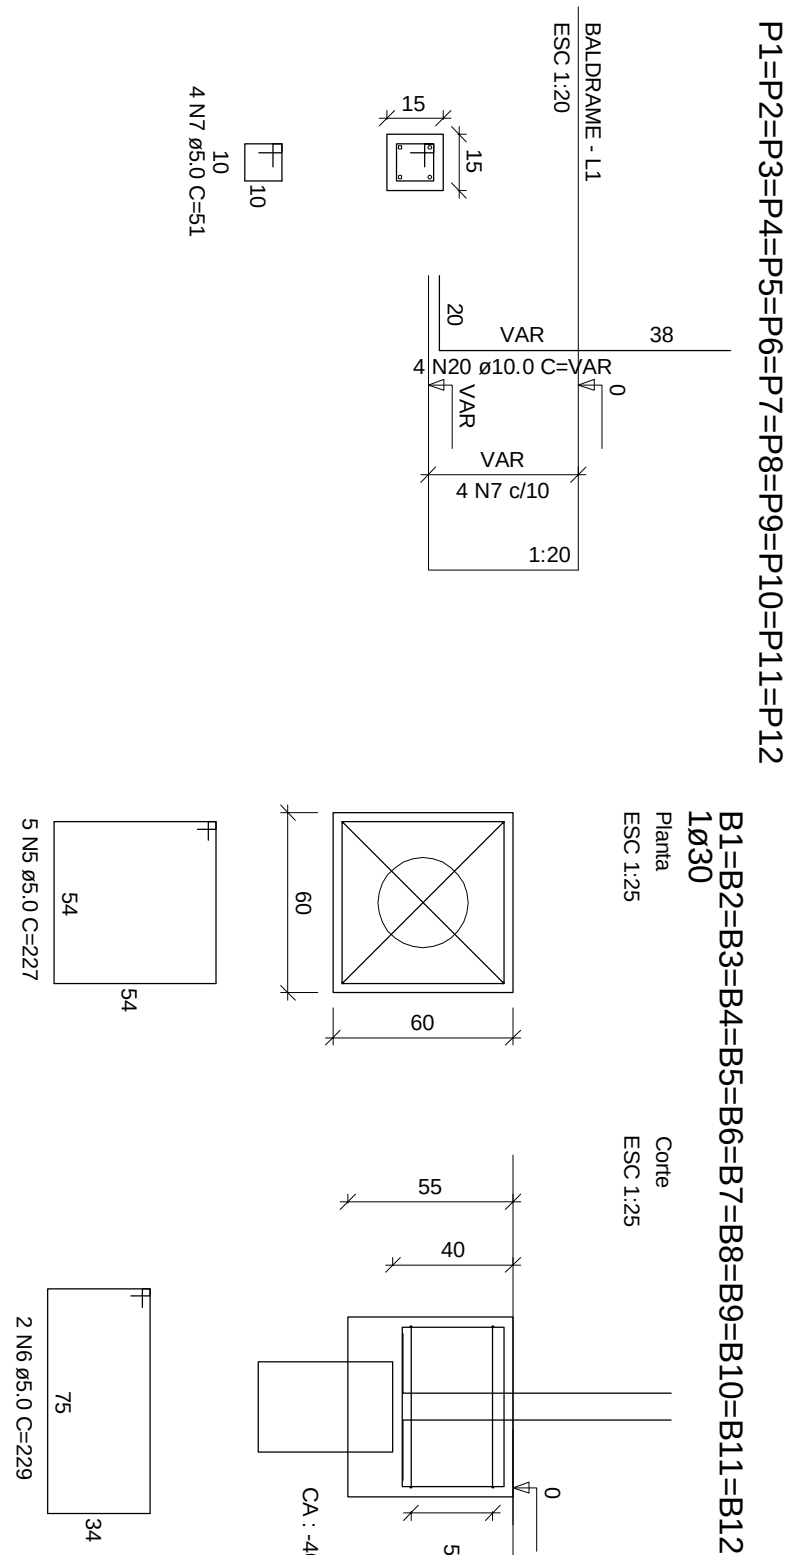
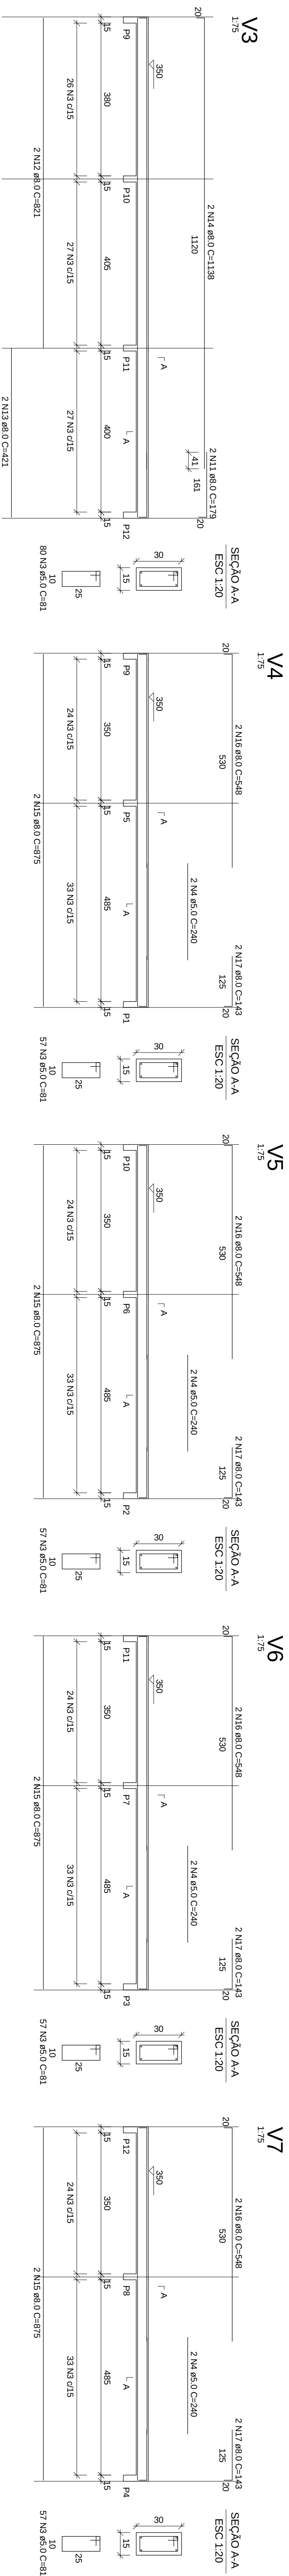


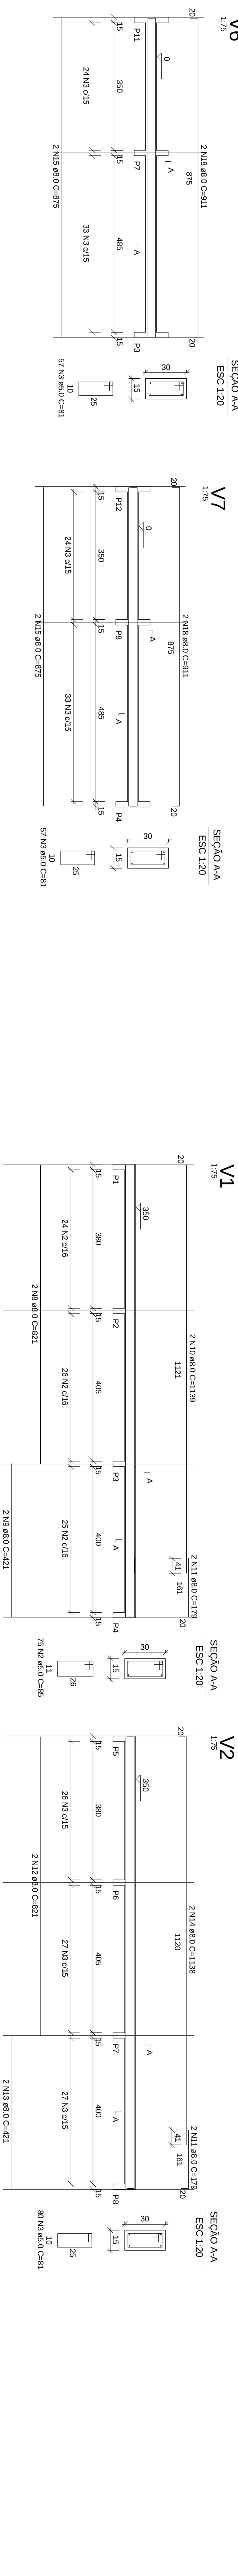

P1=P2=P3=P4=P5=P6=P7=P8=P9=P10=P11=P12

B1=B2=B3=B4=B5=B6=B7=B8=B9=B10=B11=B12
1000


AgO	DIAM	C.TOTAL (m)	PESO+10% (kg)
CA50	8.0	575.4	250.1
CA60	10.0	213.0	144.5
PESO TOTAL	5.0	1230.3	208.4

Vol. de concreto total (C-25) = 9,83 m³
Área de forma total = 152,75 m²

NOTA

- PROFUNDIDADE DAS ESTACAS SERÃO DEFINIDAS NO RELATÓRIO DE SONDAGEM