


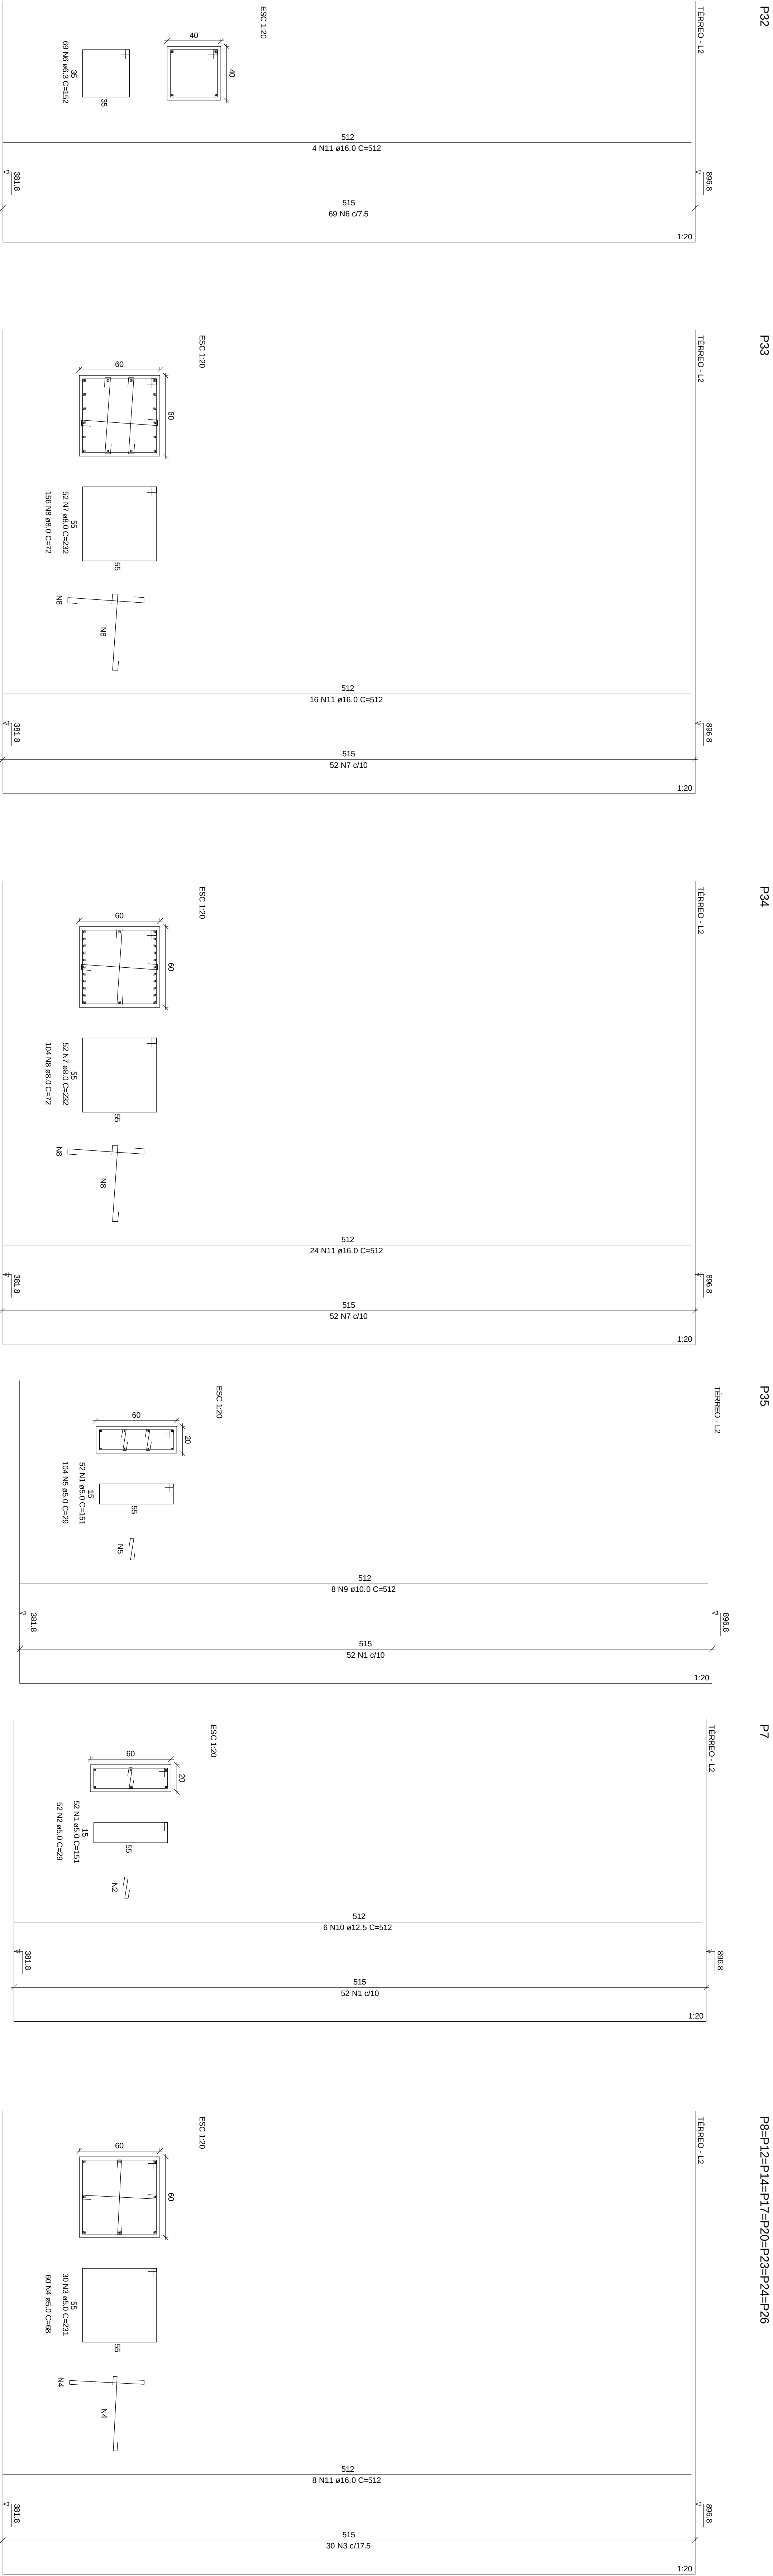

RELACÃO DO AQO									
P1		P2		P3		P4		P5	
AQO	N	DM	Q	UNIT	C.TOTAL				
60	1	5,0	104	25	15704				
	2	5,0	50	158	1568				
	3	5,0	240	231	55440				
	4	5,0	490	66	30640				
	5	5,0	104	29	3016				
	6	5,0	104	10	1040				
	7	8,0	104	232	24188				
	8	8,0	260	72	18720				
	9	10,0	8	512	4096				
	10	12,5	6	512	2012				
	11	16,0	108	612	55296				

ACO	DMM	C.TOTAL (m)	PESO-10%
CASO	6.3	104.7	28.2
	8.0	427.1	185.6
	10.0	41.0	27.8
	12.5	30.7	32.6
	16.0	553.0	960.9
CASO	5.0	1064.3	183.7
PESO TOTAL			
CASO	1295.2		
CASO	183.7		

Vol. de concreto total (C-25) = 20.6 m³
Área de forma total = 148.32 m²