


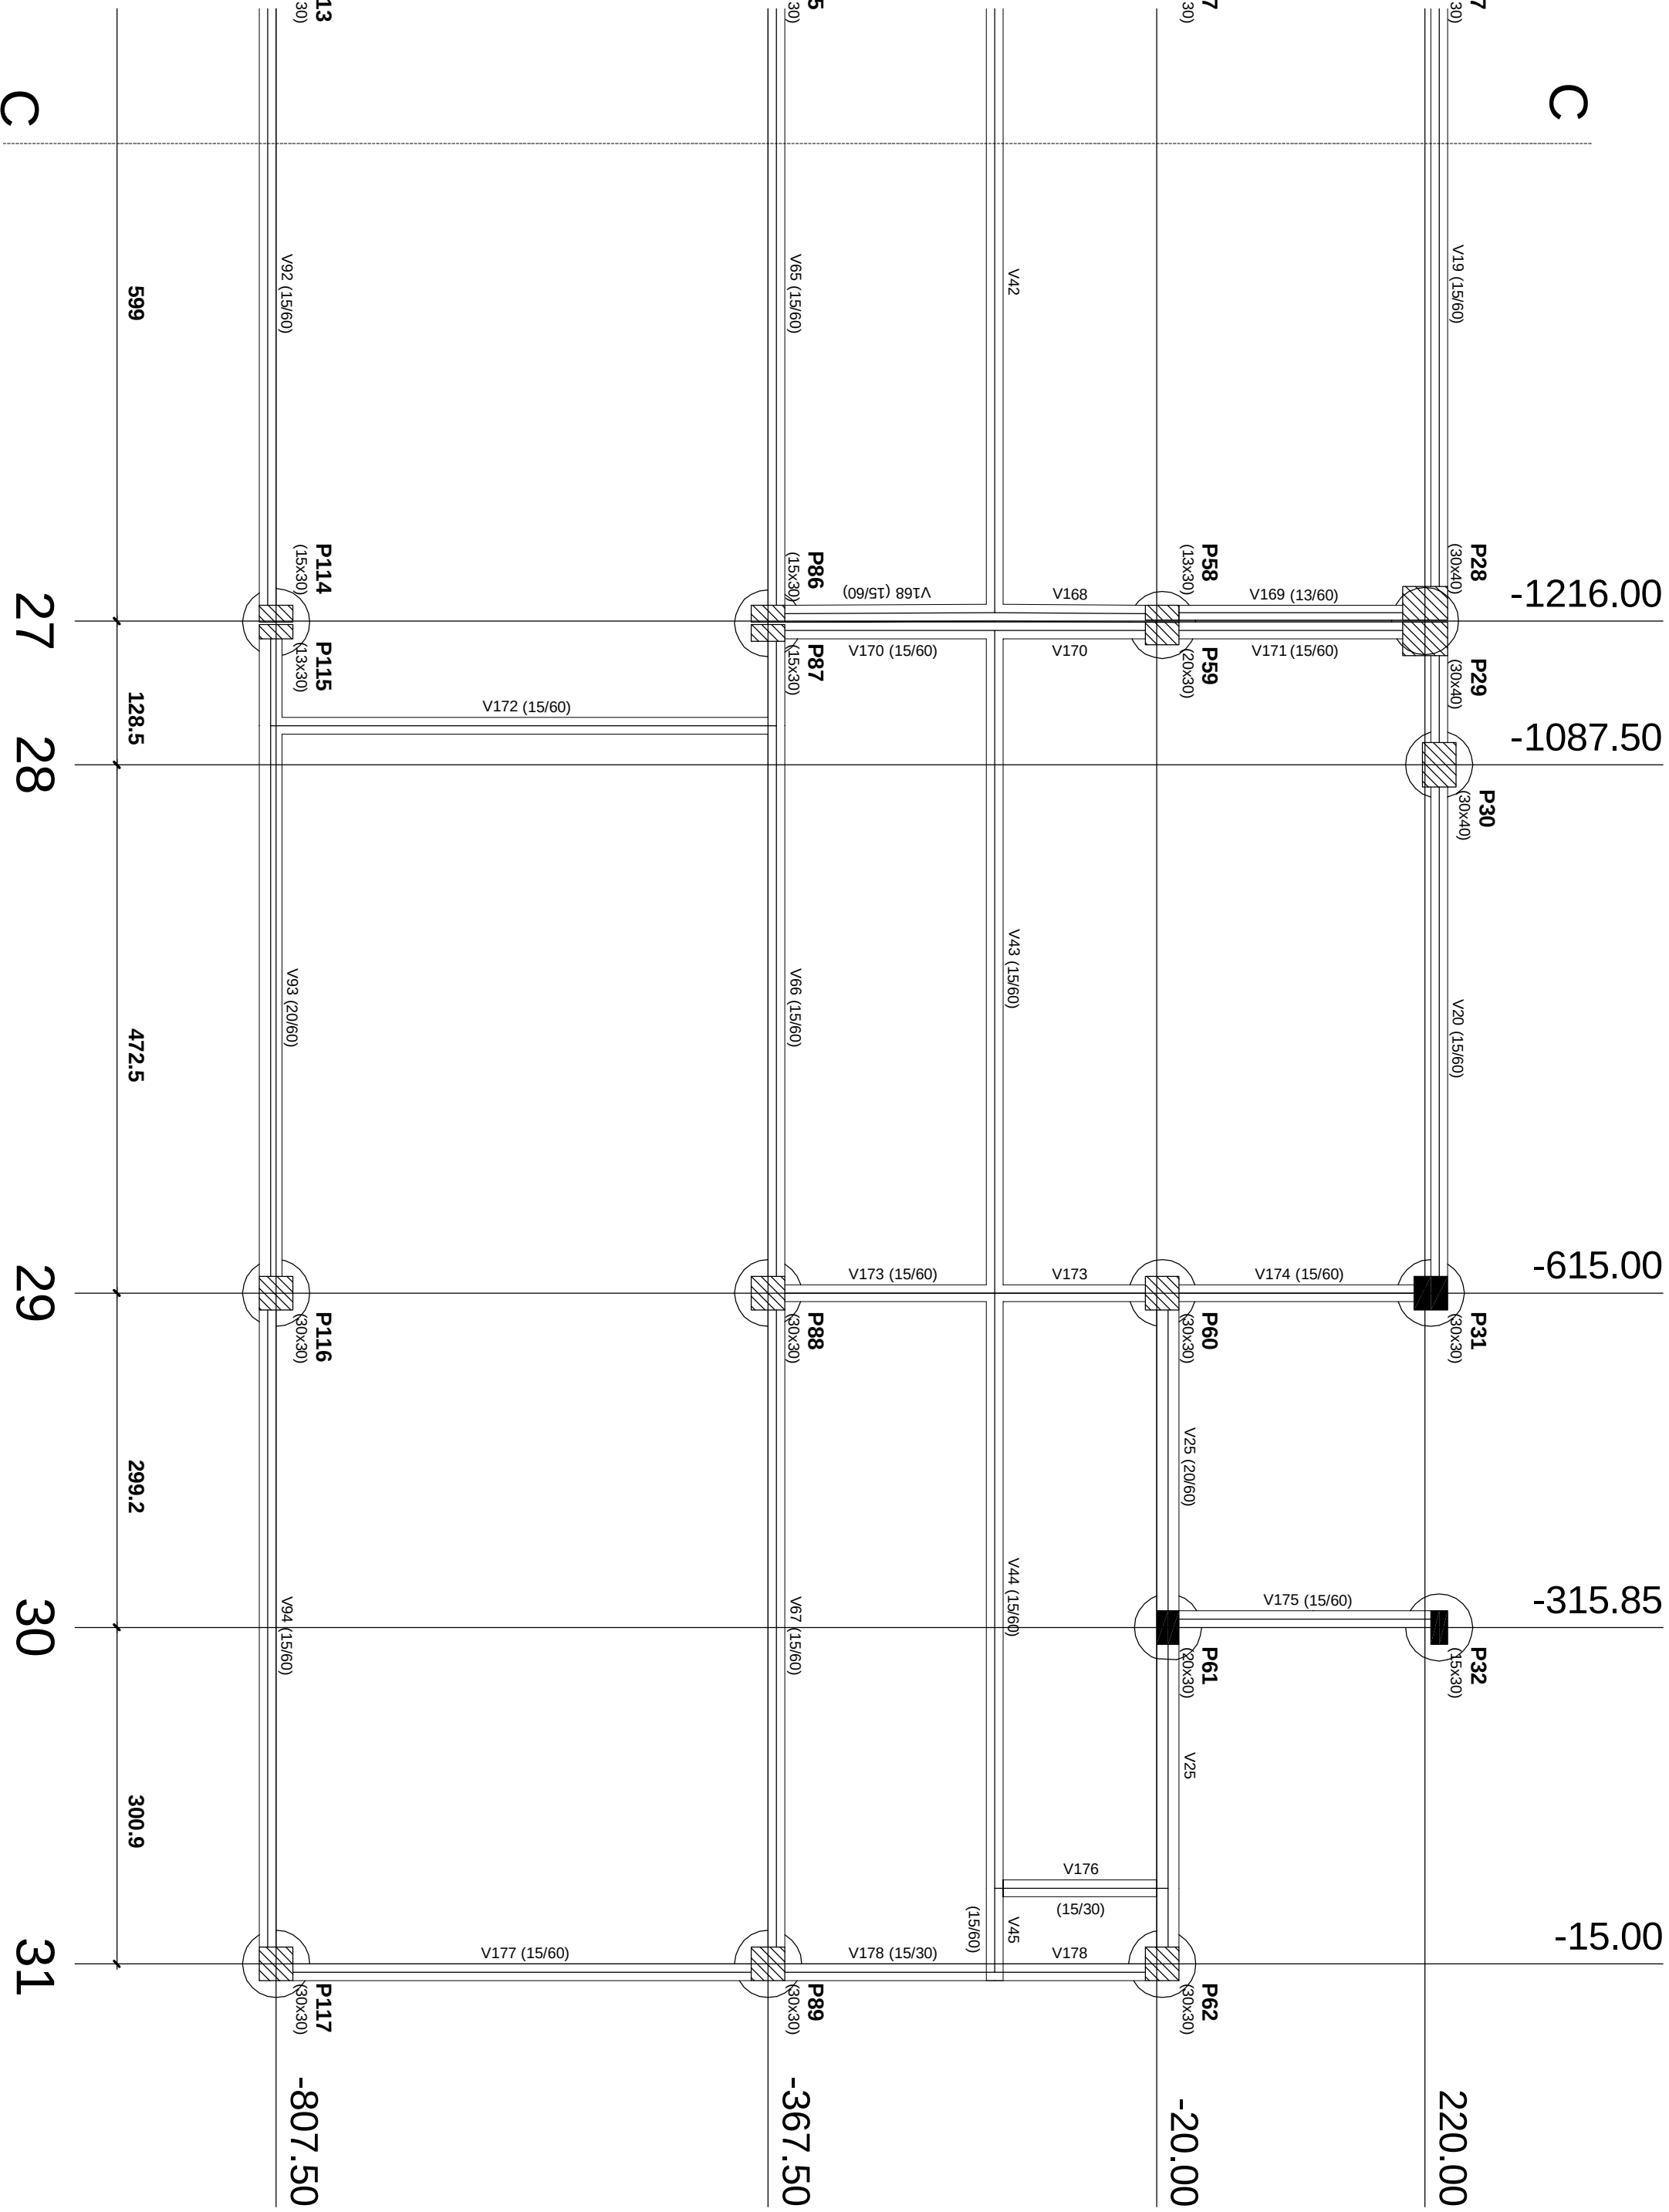

Forma do pavimento Baldrame 4/4
escala 1:50

Deslocamentos (Elevatório)										Vitrificação									
Viga	Vão	Elasticos	Imediatos	reveladores	Diferença	Total	E	(%)		Viga	Vão	Elasticos	Imediatos	reveladores	Diferença	Total	E	(%)	
V1	1	-0.10	-0.06	-0.03	-0.08	-0.04	0.00	0.00		V90	1	-0.23	-0.22	-0.14	-0.15	-0.09	-0.18	-5.38	
V2	2	-0.03	-0.07	-0.07	-0.06	-0.06	0.00	0.00		V91	1	-0.04	-0.03	-0.14	-0.08	-0.04	-0.08	+0.98	
V3	1	-0.12	-0.03	-0.07	-0.07	-0.08	0.00	0.00		V92	1	-0.22	-0.14	-0.15	-0.15	-0.29	-0.29	-1.21	
V4	1	-0.13	-0.11	-0.13	-0.13	-0.25	0.00	0.00		V93	1	-0.12	-0.11	-0.12	-0.11	-0.24	-0.24	-1.99	
V5	1	-0.18	-0.11	-0.11	-0.13	-0.24	0.00	0.00		V94	1	-0.11	-0.07	-0.07	-0.08	-0.15	-0.08	0.00	
V6	1	-0.12	-0.07	-0.07	-0.08	-0.16	0.00	0.00		V95	1	-0.09	-0.07	-0.07	-0.08	-0.15	-0.08	0.00	
V7	1	-0.13	-0.08	-0.08	-0.09	-0.17	0.00	0.00		V96	1	-0.05	-0.05	-0.05	-0.06	-0.11	-0.06	0.00	
V8	1	-0.11	-0.06	-0.06	-0.08	-0.15	0.00	0.00		V97	1	-0.08	-0.08	-0.08	-0.10	-0.18	-0.18	-0.00	
V9	2	-0.10	-0.06	-0.06	-0.08	-0.14	0.00	0.00		V98	1	-0.23	-0.22	-0.26	-0.27	-0.58	-0.58	-12.55	
V10	1	-0.17	-0.10	-0.10	-0.11	-0.21	0.00	0.00		V99	1	-0.07	-0.07	-0.07	-0.07	-0.20	-0.39	0.00	
V11	1	-0.11	-0.06	-0.06	-0.07	-0.13	0.00	0.00		V100	1	-0.19	-0.19	-0.19	-0.19	-0.20	-0.39	0.00	
V12	1	-0.05	-0.03	-0.03	-0.05	-0.08	+0.00	0.00		V101	1	-0.17	-0.13	-0.13	-0.14	-0.27	-0.14	0.00	
V13	2	-0.11	-0.06	-0.06	-0.08	-0.14	0.00	0.00		V102	1	-0.07	-0.07	-0.07	-0.07	-0.14	0.00	0.00	
V14	1	-0.18	-0.11	-0.11	-0.13	-0.24	0.00	0.00		V103	1	-0.36	-0.22	-0.22	-0.23	-0.46	-0.46	0.00	
V15	1	-0.15	-0.10	-0.10	-0.12	-0.21	0.00	0.00		V104	1	-0.17	-0.11	-0.11	-0.15	-0.29	-0.15	-4.61	
V16	1	-0.12	-0.07	-0.07	-0.09	-0.16	0.00	0.00		V105	1	-0.07	-0.07	-0.07	-0.08	-0.15	-0.08	0.00	
V17	1	-0.09	-0.08	-0.08	-0.09	-0.16	0.00	0.00		V106	1	-0.07	-0.07	-0.07	-0.08	-0.15	-0.08	0.00	
V18	1	-0.13	-0.08	-0.08	-0.11	-0.19	0.00	0.00		V107	1	-0.35	-0.21	-0.21	-0.23	-0.44	-0.44	+0.00	
V19	1	-0.14	-0.09	-0.09	-0.11	-0.19	0.00	0.00		V108	1	-0.17	-0.13	-0.13	-0.14	-0.28	-0.14	0.00	
V20	1	-0.03	-0.03	-0.03	-0.04	-0.07	+0.00	0.00		V109	1	-0.06	-0.06	-0.06	-0.07	-0.14	-0.07	0.00	
V21	2	-0.11	-0.08	-0.08	-0.09	-0.16	+0.00	0.00		V110	1	-0.23	-0.22	-0.22	-0.24	-0.46	-0.46	0.00	
V22	1	-0.03	-0.03	-0.03	-0.05	-0.08	0.00	0.00		V111	1	-0.46	-0.33	-0.33	-0.35	-0.68	-0.68	0.00	
V23	1	-0.08	-0.06	-0.06	-0.08	-0.14	0.00	0.00		V112	1	-0.11	-0.11	-0.11	-0.11	-0.22	-0.11	0.00	
V24	1	-0.08	-0.07	-0.07	-0.08	-0.15	0.00	0.00		V113	1	-0.17	-0.13	-0.13	-0.15	-0.30	-0.15	-7.46	
V25	1	-0.03	-0.03	-0.03	-0.04	-0.07	+185.33	0.00		V114	1	-0.07	-0.07	-0.07	-0.07	-0.24	-0.07	0.00	
V26	2	-0.03	-0.03	-0.03	-0.04	-0.07	+185.33	0.00		V115	1	-0.07	-0.07	-0.07	-0.07	-0.24	-0.07	0.00	
V27	1	-0.29	-0.19	-0.19	-0.18	-0.36	0.00	0.00		V116	1	-0.07	-0.07	-0.07	-0.07	-0.14	-0.07	0.00	
V28	1	-0.26	-0.17	-0.17	-0.17	-0.36	0.00	0.00		V117	1	-0.14	-0.12	-0.12	-0.12	-0.23	-0.12	+0.00	
V29	1	-0.23	-0.16	-0.16	-0.17	-0.33	0.00	0.00		V118	1	-0.41	-0.25	-0.25	-0.27	-0.52	-0.27	0.00	
V30	1	-0.37	-0.23	-0.23	-0.24	-0.46	0.00	0.00		V119	1	-0.06	-0.06	-0.06	-0.07	-0.14	-0.07	0.00	
V31	1	-0.27	-0.17	-0.17	-0.18	-0.36	0.00	0.00		V120	1	-0.06	-0.06	-0.06	-0.07	-0.14	-0.07	0.00	
V32	1	-0.23	-0.16	-0.16	-0.17	-0.33	0.00	0.00		V121	1	-0.47	-0.27	-0.27	-0.28	-0.56	-0.56	0.00	
V33	1	-0.27	-0.17	-0.17	-0.18	-0.36	0.00	0.00		V122	1	-0.47	-0.27	-0.27	-0.28	-0.56	-0.56	0.00	
V34	1	-0.23	-0.16	-0.16	-0.17	-0.33	0.00	0.00		V123	1	-0.44	-0.26	-0.26	-0.28	-0.54	-0.54	0.00	
V35	1	-0.38	-0.23	-0.23	-0.25	-0.48	0.00	0.00		V124	1	-0.11	-0.11	-0.11	-0.11	-0.22	-0.11	0.00	
V36	1	-0.38	-0.23	-0.23	-0.25	-0.48	0.00	0.00		V125	1	-0.06	-0.06	-0.06	-0.07	-0.14	-0.07	0.00	
V37	1	-0.13	-0.09	-0.09	-0.10	-0.20	+0.00	0.00		V126	1	-0.07	-0.07	-0.07	-0.07	-0.14	-0.07	0.00	
V38	1	-0.28	-0.19	-0.19	-0.20	-0.36	0.00	0.00		V127	1	-0.41	-0.25	-0.25	-0.26	-0.51	-0.51	0.00	
V39	1	-0.22	-0.15	-0.15	-0.16	-0.31	0.00	0.00		V128	1	-0.17	-0.13	-0.13	-0.14	-0.27	-0.31	0.00	
V40	1	-0.37	-0.22	-0.22	-0.23	-0.46	0.00	0.00		V129	1	-0.06	-0.06	-0.06	-0.07	-0.13	-0.07	0.00	
V41	2	-0.38	-0.23	-0.23	-0.24	-0.48	0.00	0.00		V130	1	-0.06	-0.06	-0.06	-0.07	-0.13	-0.07	0.00	
V42	1	-0.27	-0.17	-0.17	-0.18	-0.36	0.00	0.00		V131	1	-0.04	-0.04	-0.04	-0.04	-0.09	-0.04	0.00	
V43	1	-0.33	-0.21	-0.21	-0.21	-0.44	-2.24	-2.24		V132	1	-0.15	-0.12	-0.12	-0.14	-0.28	-0.14	-13.33	
V44	2	-0.22	-0.15	-0.15	-0.16	-0.32	0.00	0.00		V133	1	-0.07	-0.07	-0.07	-0.07	-0.14	-0.07	0.00	
V45	1	-0.35	-0.20	-0.20	-0.20	-0.40	-0.00	-0.00		V134	1	-0.13	-0.10	-0.10	-0.11	-0.21	-0.11	+0.00	
V46	1	-0.23	-0.22	-0.22	-0.22	-0.44	-166.62	-166.62		V135	1	-0.03	-0.03	-0.03	-0.03	-0.08	-0.03	0.00	
V47	1	-0.24	-0.17	-0.18	-0.18	-0.36	-1.13	-1.13		V136	1	-0.35	-0.21	-0.21	-0.22	-0.44	-0.44	+0.00	
V48	1	-0.23	-0.17	-0.17	-0.18	-0.36	-1.39	-1.39		V137	1	-0.52	-0.32	-0.32	-0.34	-0.65	-0.65	0.00	
V49	1	-0.23	-0.18	-0.18	-0.19	-0.35	-1.02	-1.02		V138	1	-0.14	-0.10	-0.10	-0.11	-0.20	-0.11	+0.00	
V50	1	-0.27	-0.19	-0.19	-0.20	-0.39	-0.76	-0.76		V139	1	-0.03	-0.03	-0.03	-0.03	-0.08	-0.03	0.00	
V51	1	-0.32	-0.22	-0.22	-0.23	-0.46	-0.90	-0.90		V140	1	-0.35	-0.21	-0.21	-0.22	-0.44	-0.44	+0.00	
V52	1	-0.24	-0.17	-0.17	-0.18	-0.35	-0.65	-0.65		V141	1	-0.42	-0.27	-0.27	-0.28	-0.53	-0.53	0.00	
V53	1	-0.28	-0.20	-0.20	-0.20	-0.40	-0.50	-0.50		V142	1	-0.07	-0.07	-0.07	-0.07	-0.14	-0.07	0.00	
V54	1	-0.17	-0.12	-0.12	-0.12	-0.25	0.00	0.00		V143	1	-0.14	-0.10	-0.10	-0.11	-0.21	-0.11	+0.00	
V55	1	-0.17	-0.12	-0.12	-0.12	-0.25	0.00	0.00		V144	1	-0.11	-0.11	-0.11	-0.11	-0.21	-0.11	0.00	
V56	1	-0.25	-0.17	-0.17	-0.18	-0.35	-0.62	-0.62		V145	1	-0.11	-0.11	-0.11	-0.11	-0.21	-0.11	0.00	
V57	1	-0.23	-0.16	-0.16	-0.17	-0.33	-0.58	-0.58		V146	1	-0.07	-0.07	-0.07	-0.07	-0.14	-0.07	0.00	
V58	1	-0.19	-0.13	-0.13	-0.14	-0.28	0.00	0.00		V147	1	-0.10	-0.10	-0.10	-0.11	-0.21	-0.11	0.00	
V59	1	-0.16	-0.12	-0.12	-0.12	-0.25	0.00	0.00		V148	1	-0.16	-0.12	-0.12	-0.12	-0.24	-0.12	0.00	
V60	1	-0.16	-0.12	-0.12	-0.12	-0.25	0.00	0.00		V149	1	-0.14	-0.10	-0.10	-0.11	-0.21	-0.11	0.00	
V61	1	-0.28	-0.19	-0.19	-0.20	-0.39	-0.96	-0.96		V150	1	-0.06	-0.06	-0.06	-0.07	-0.14	-0.07	0.00	
V62	1	-0.18	-0.14	-0.14	-0.14	-0.28	0.00	0.00		V151	1	-0.13	-0.12	-0.12	-0.12	-0.24	-0.12	0.00	
V63	1	-0.17	-0.13	-0.13	-0.13	-0.26	-0.39	-0.39		V152	1	-0.06	-0.06	-0.06	-0.07	-0.14	-0.07	0.00	
V64	1	-0.23	-0.22	-0.22	-0.23	-0.46	-0.85	-0.85		V153	1	-0.14	-0.12	-0.12	-0.12	-0.24	-0.12	0.00	
V65	1	-0.23	-0.22	-0.22	-0.23	-0.46	-0.85	-0.85		V154	1	-0.14	-0.12	-0.12	-0.12	-0.24	-0.12	0.00	
V66	1	-0.34	-0.23	-0.23	-0.24	-0.46	-1.69	-1.69		V155	1	-0.14	-0.12	-0.12	-0.12	-0.24	-0.12	0.00	
V67	1	-0.19	-0.14	-0.14	-0.15	-0.29	-1.82	-1.82		V156	1	-0.16	-0.13	-0.13	-0.13	-0.26	-0.13	0.00	
V68	1	-1.11	-1.20	-0.85	-0.91	-1.54	-48.16	-48.16		V157	1	-0.16	-0.13	-0.13	-0.13	-0.26	-0.13	0.00	
V69	1	-1.05	-1.10	-0.60	-0.65	-1.44	-48.16	-48.16		V158	1	-0.07	-0.07	-0.07	-0.07	-0.14	-0.07	0.00	
V70	1	-0.49	-0.28	-0.28	-0.30	-0.58	-10.00	-10.00		V159	1	-0.07	-0.07	-0.07	-0.07	-0.14	-0.07	0.00	
V71	1	-0.43	-0.23	-0.23	-0.24	-0.46	-9.99	-9.99		V160	1	-0.10	-0.10	-0.10	-0.10	-0.20	-0.10	0.00	