




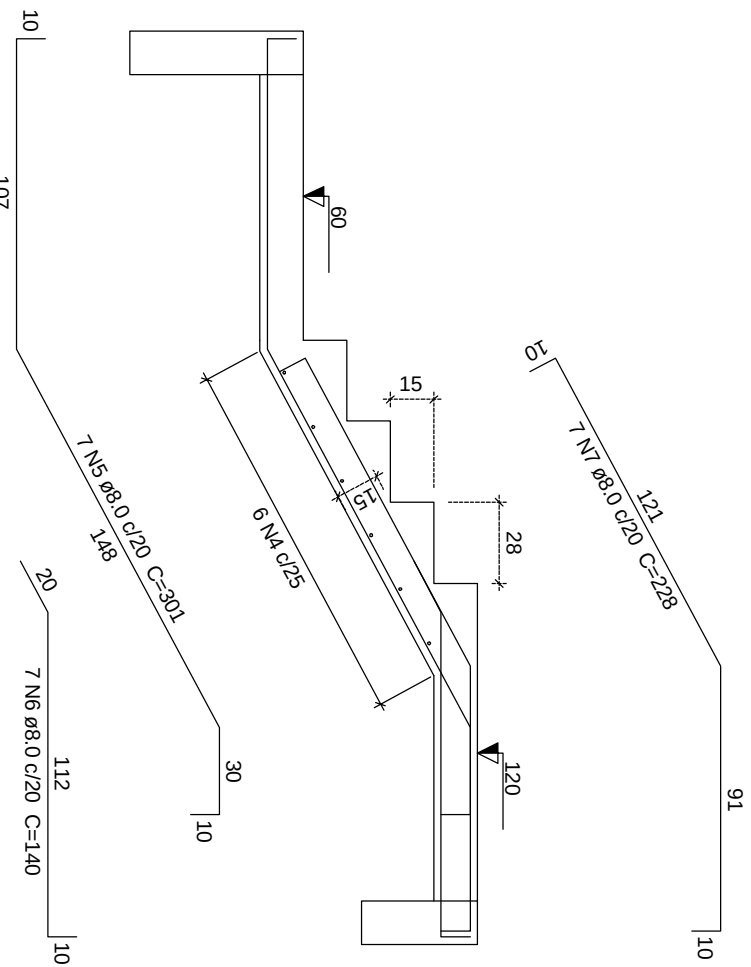


Corte A-A (LE5)
escala 1:25

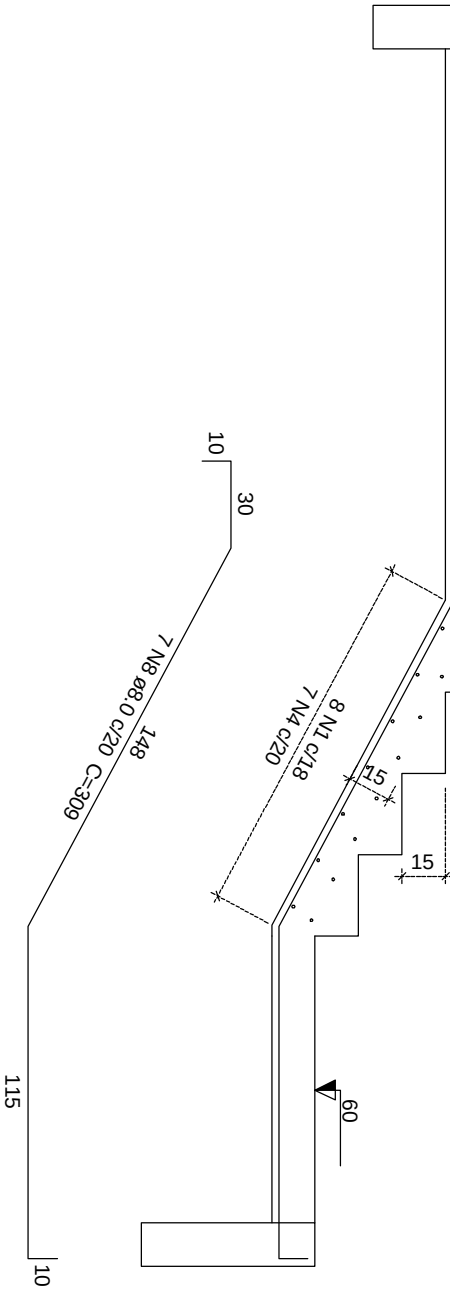


Corte B-B (LE6)
escala 1:25

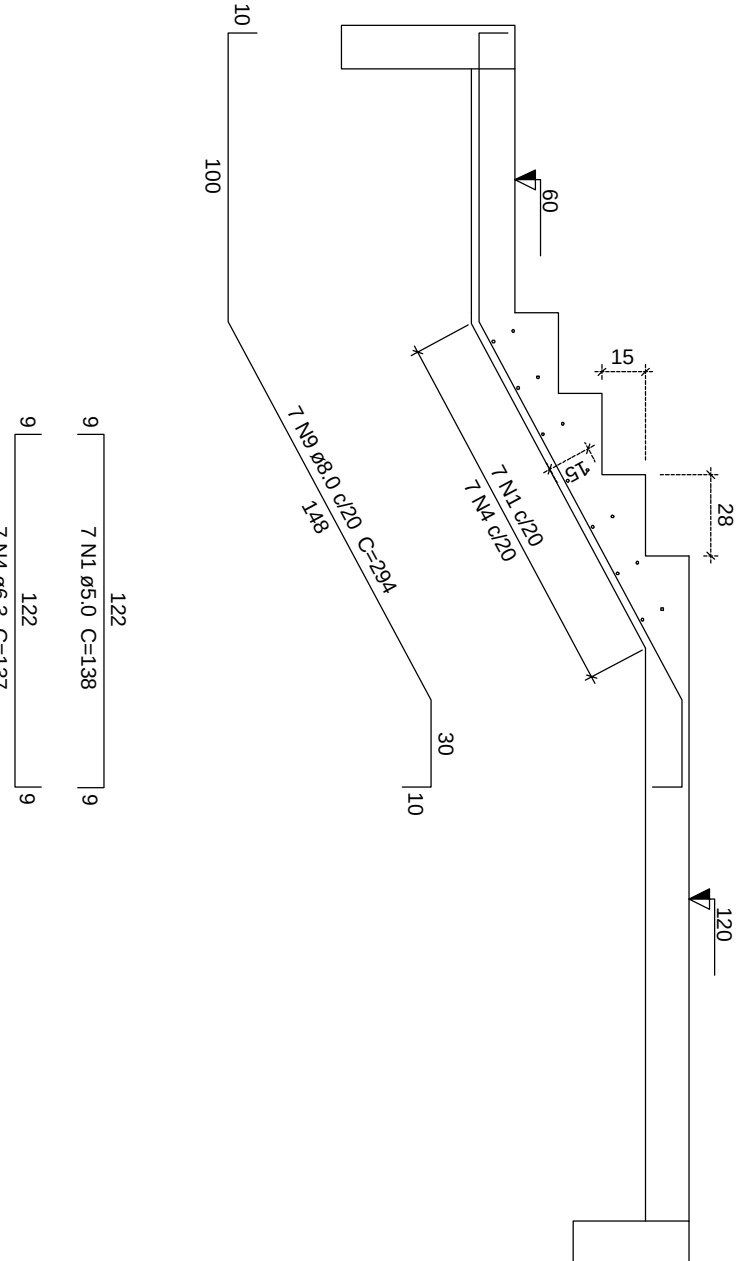


Corte C-C (LE7)
escala 1:25

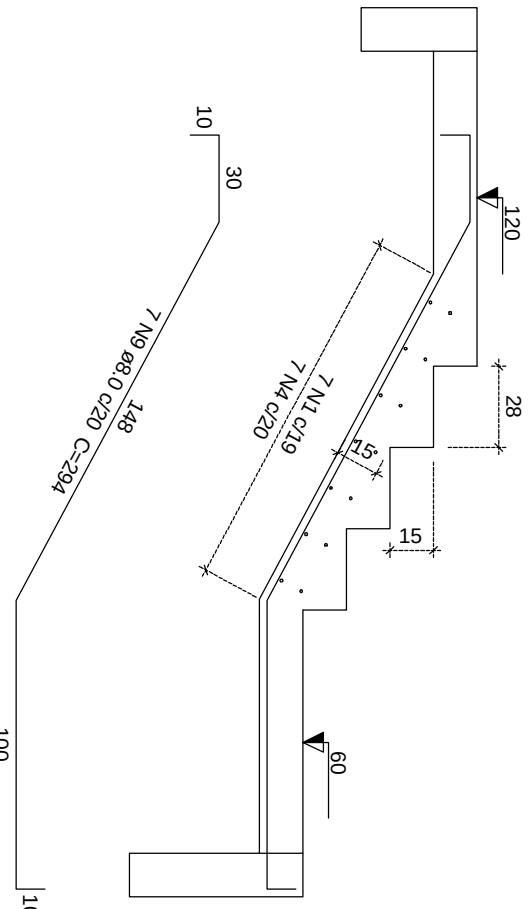


Corte D-D (LE8)
escala 1:25

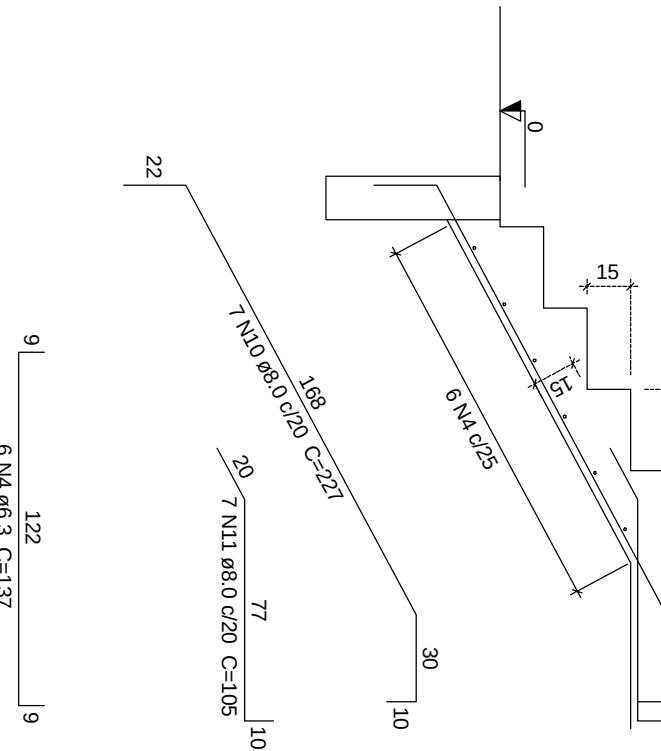


Corte E-E (LE1)
escala 1:25

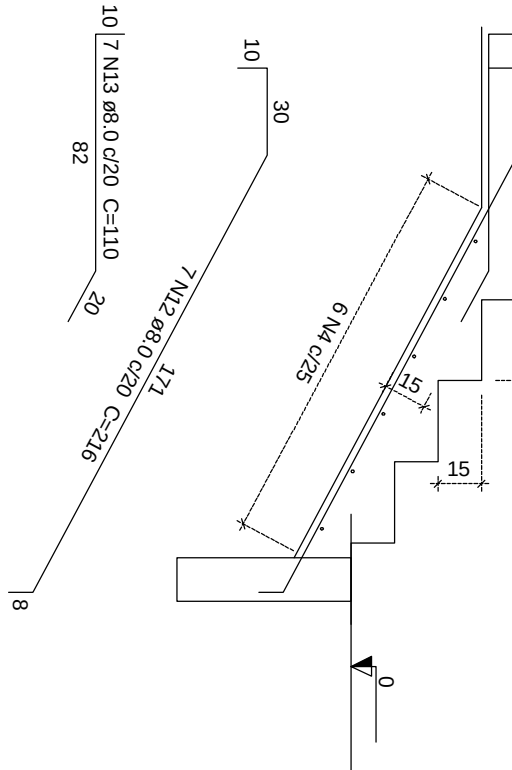


Corte F-F (LE2)
escala 1:25

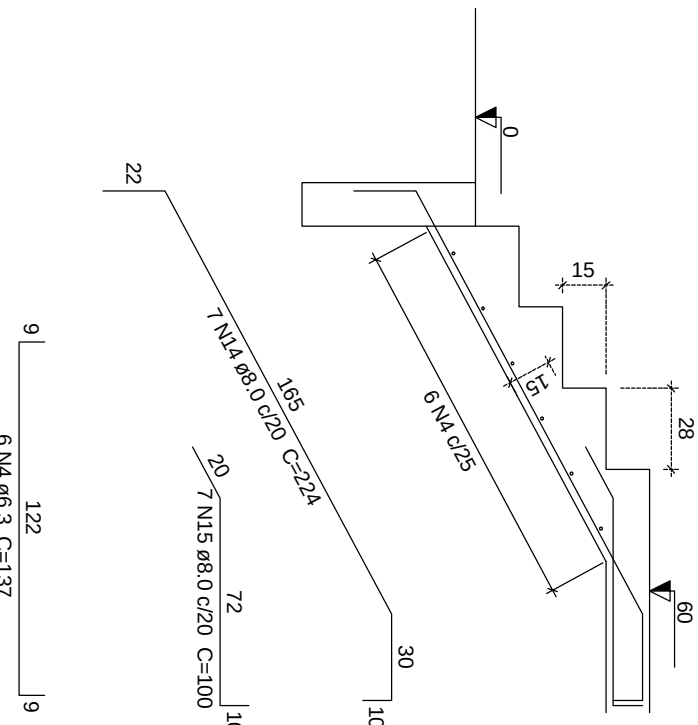

Corte G-G (LE3)
escala 1:25

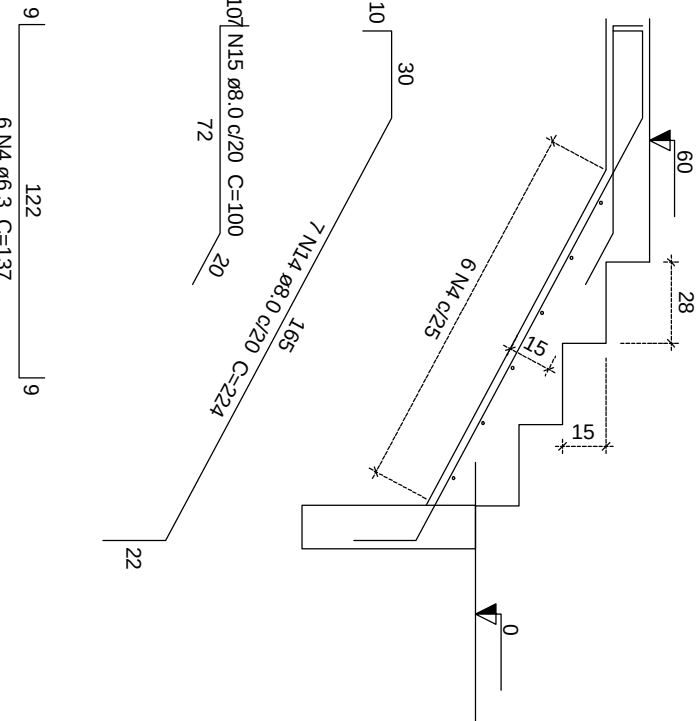

Corte H-H (LE4)
escala 1:25


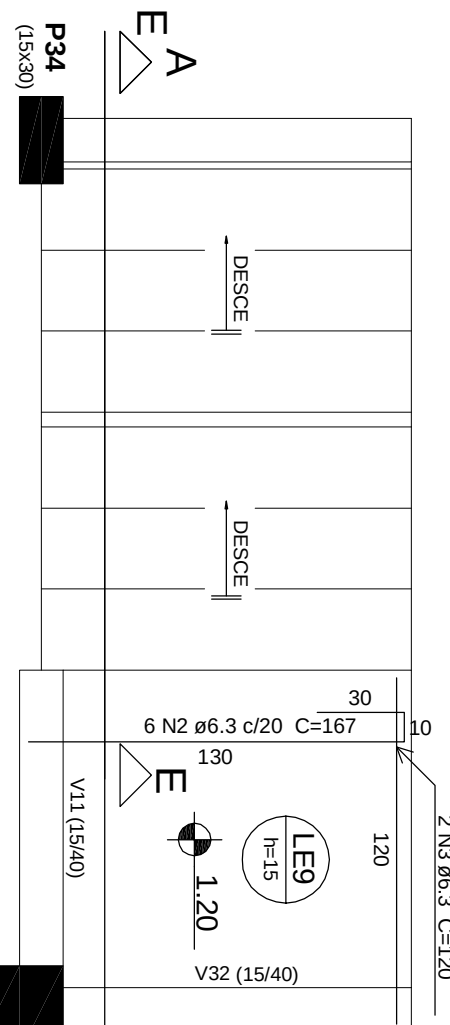


P34

P35

P46

P47

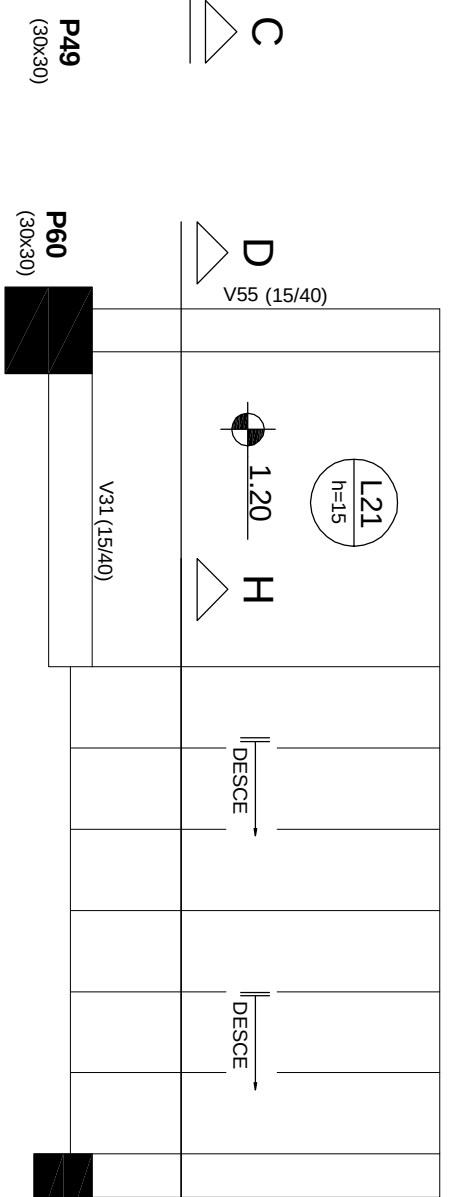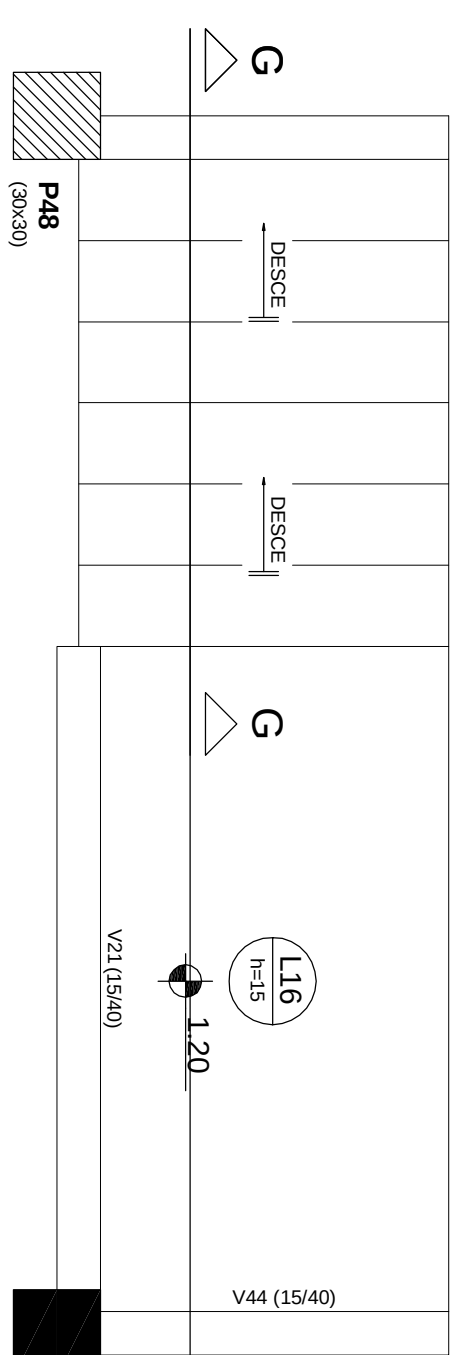

P61

P60

P49

P48

P47

P46

















































