
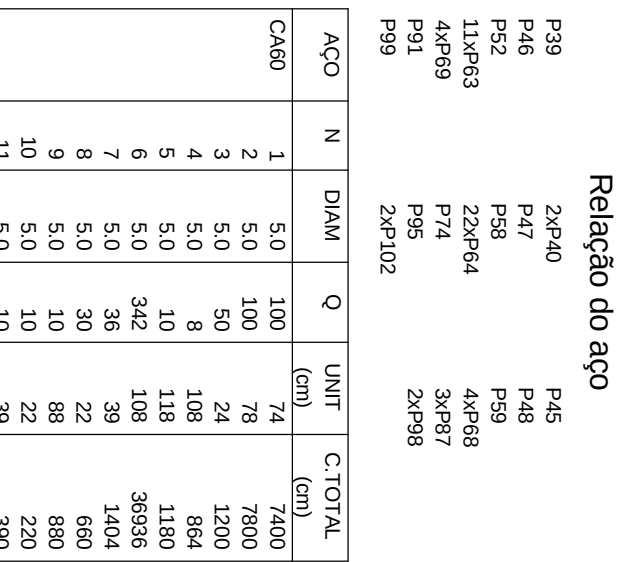
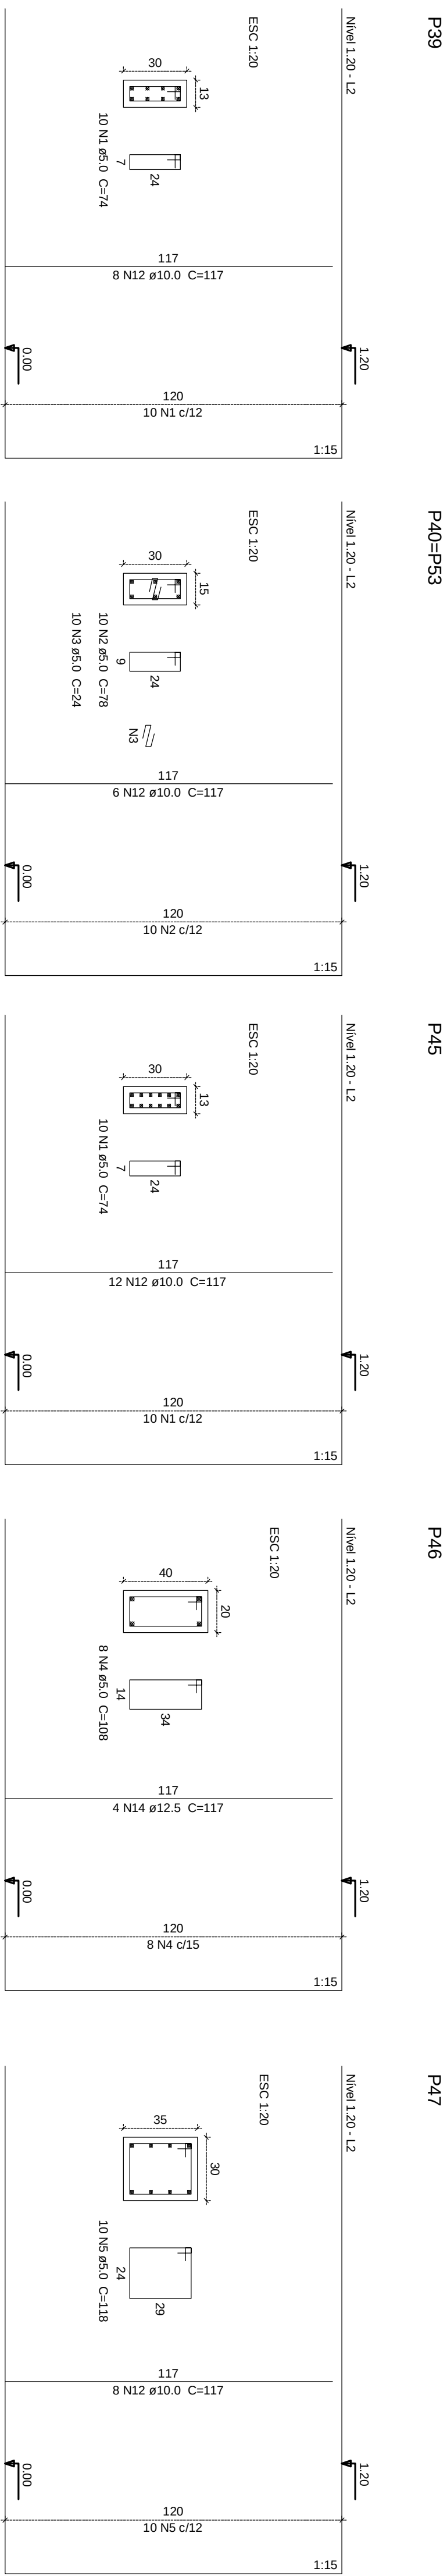
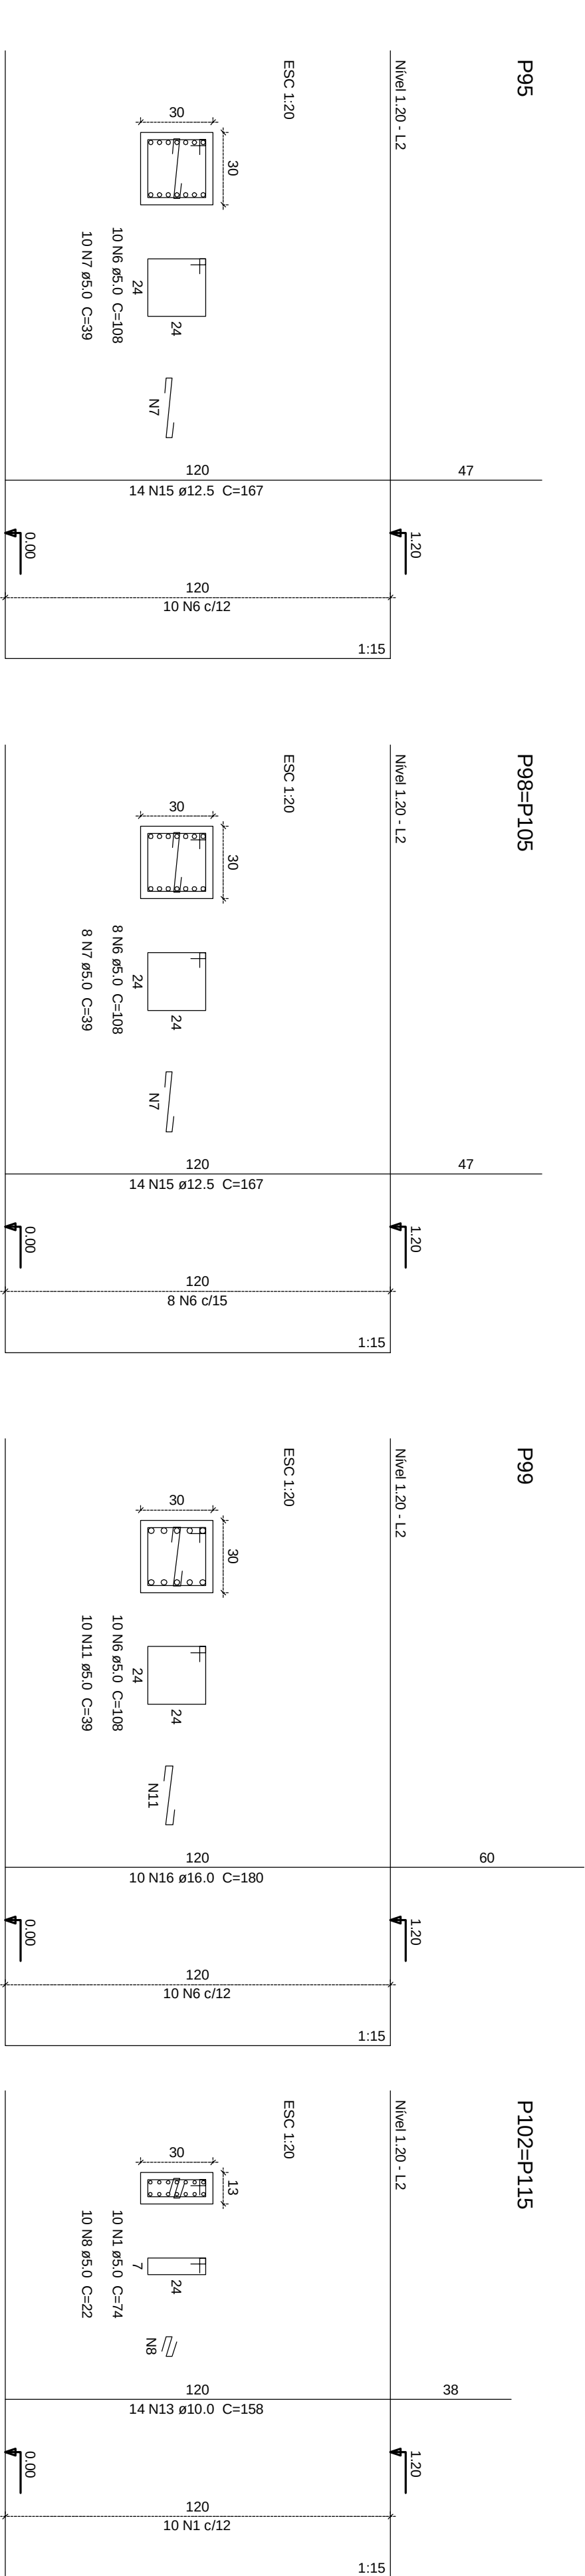
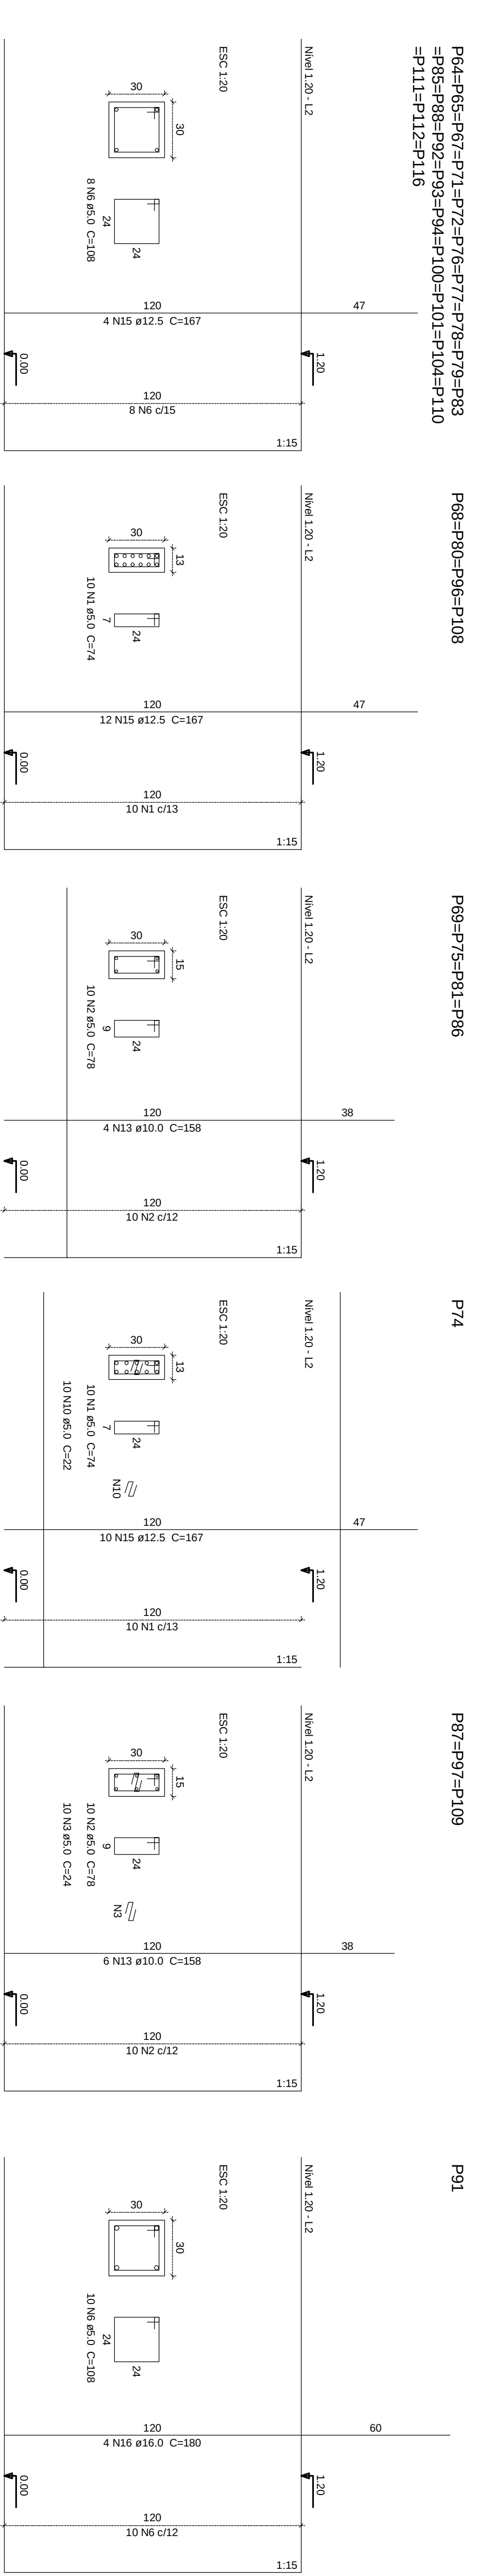


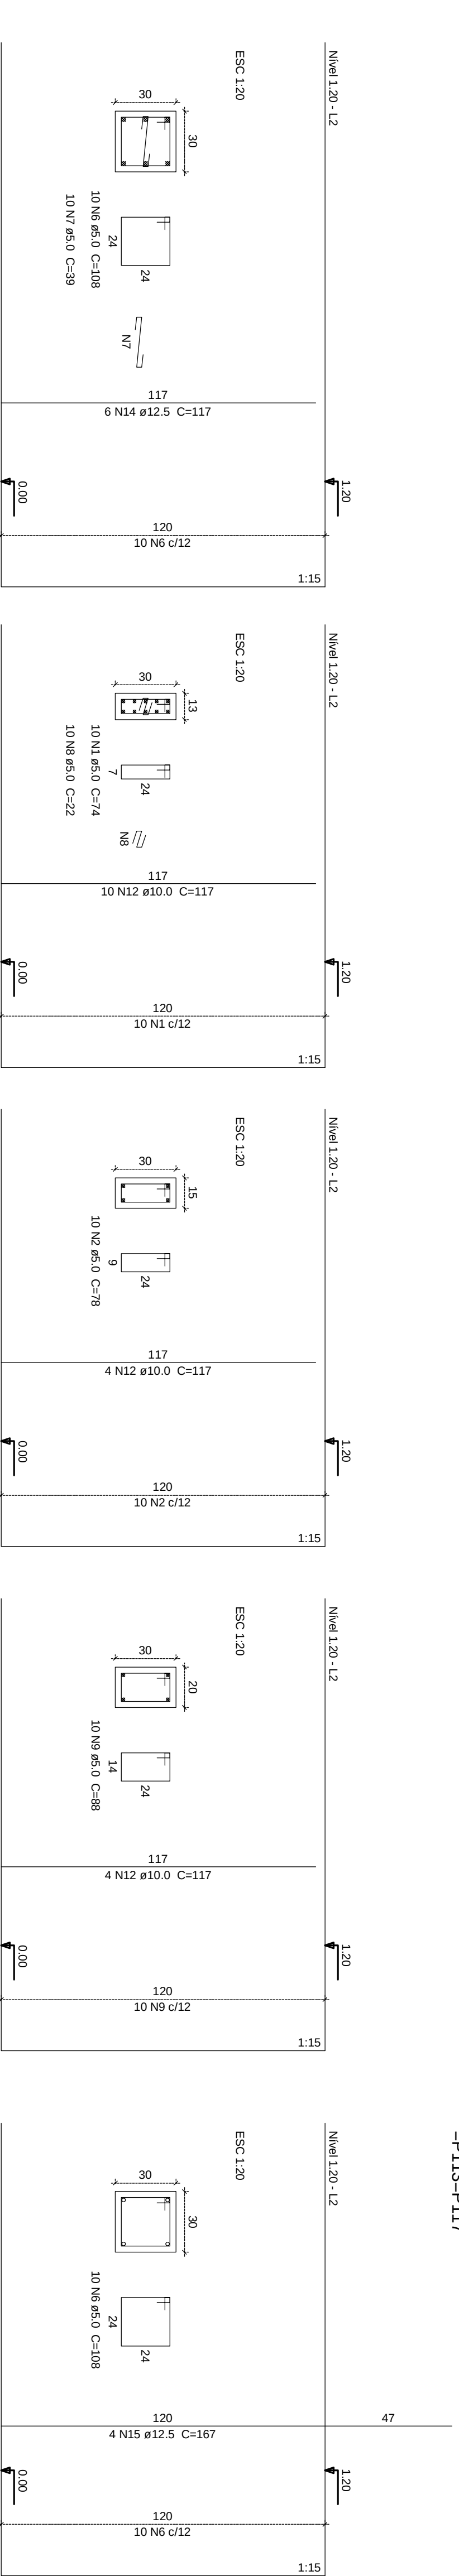

15	12.5	232	167	38744
16	16.0	14	180	2520

ACO	DIAM	C.TOTAL (m)	PESO + 10 % (kg)
CASO	10,0	165,9	112,5
	12,5	399,2	423
	16,0	25,2	438
CABO	5,0	589,4	99,9
PESO TOTAL			
CASO	579,2		
CABO	99,9		

Vol. de concreto total (C-25) = 5.51 m³
Área de forma total = 81.48 m²

[illegible]