



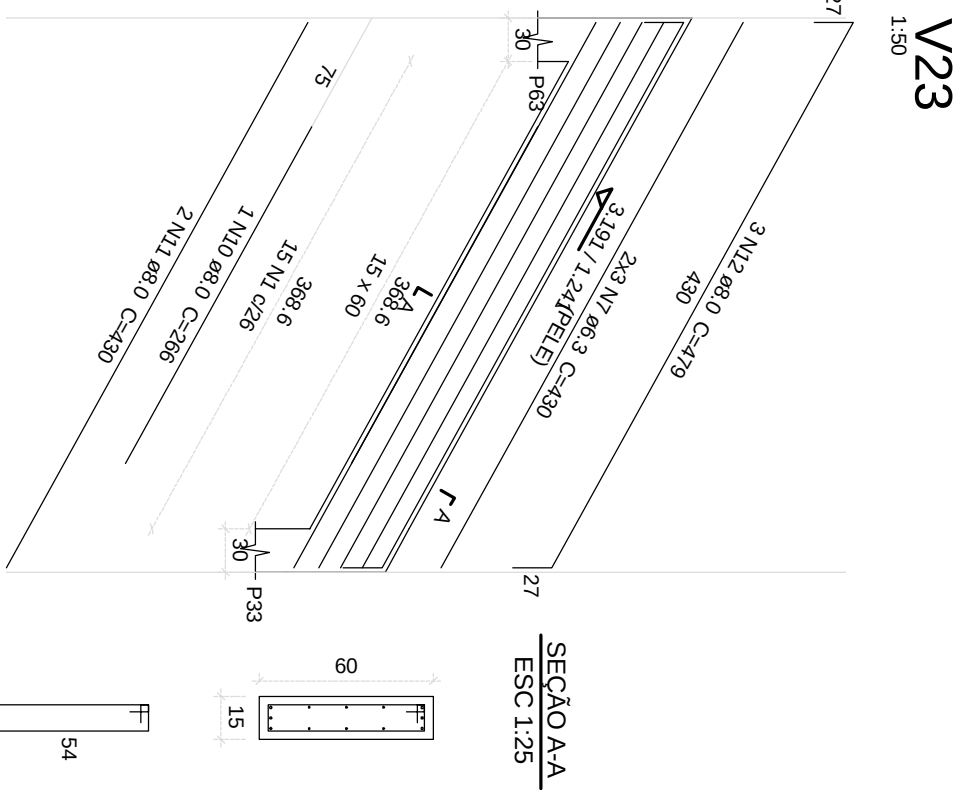


| Relação do aço |    |      |     |      |         |     |     |     |  |
|----------------|----|------|-----|------|---------|-----|-----|-----|--|
| AÇO            | N  | DIAM | Q   | UNIT | C.TOTAL | V20 | V21 | V22 |  |
|                |    |      |     |      | (cm)    | V23 | V24 | V25 |  |
|                |    |      |     |      |         | V26 | V27 | V28 |  |
|                |    |      |     |      |         | V29 | V30 | V31 |  |
|                |    |      |     |      |         | V32 | V33 |     |  |

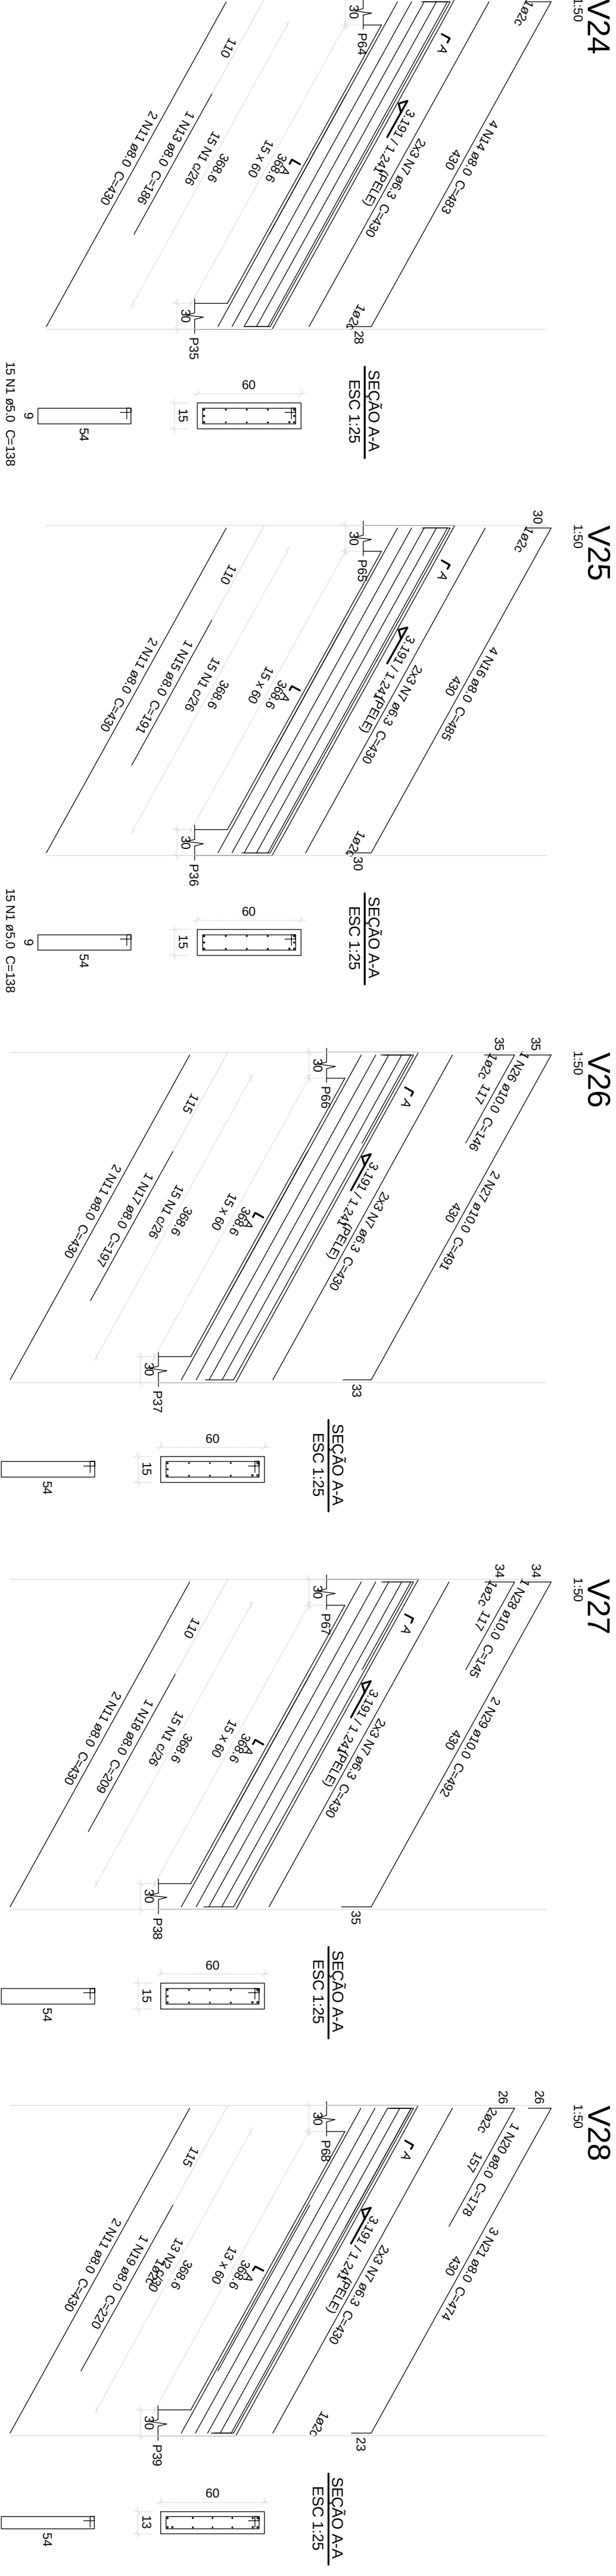

| Resumo do aço |                          |
|---------------|--------------------------|
| ACO           | DIAM C.TOTAL PESO + 10 % |
|               | (mm) (kgf)               |

Vol. de concreto total (C-25) = 6,55 m³  
 Área de forma total = 89,91 m²

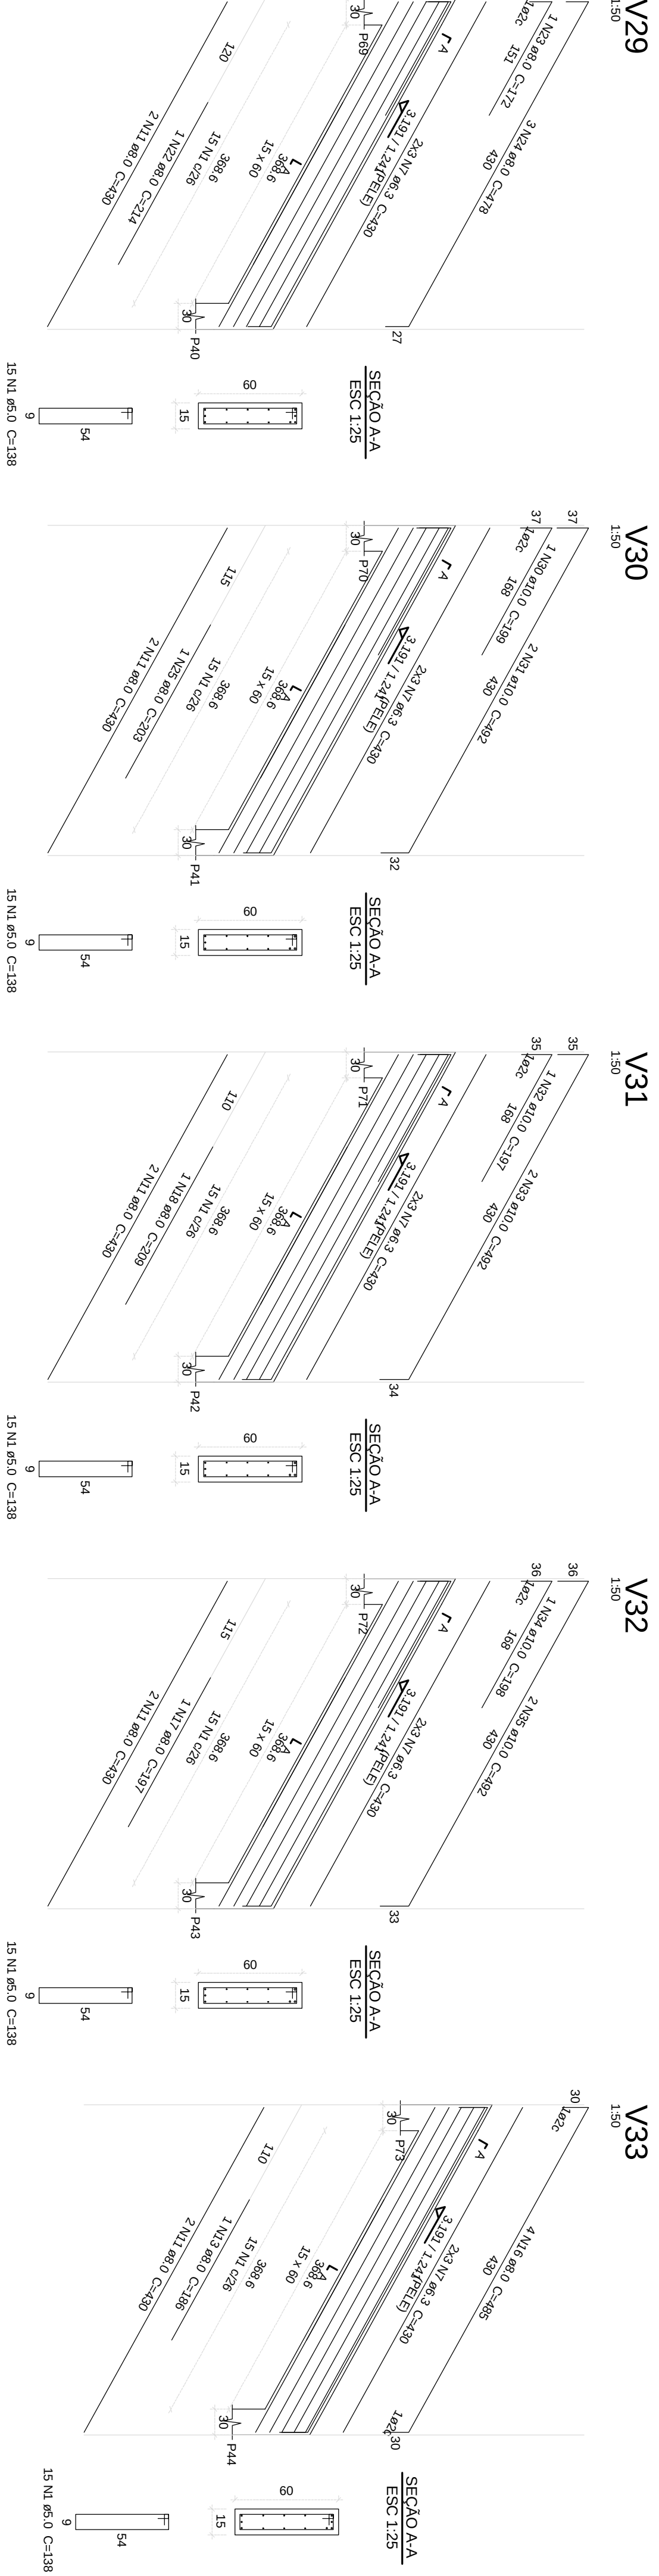[illegible]