


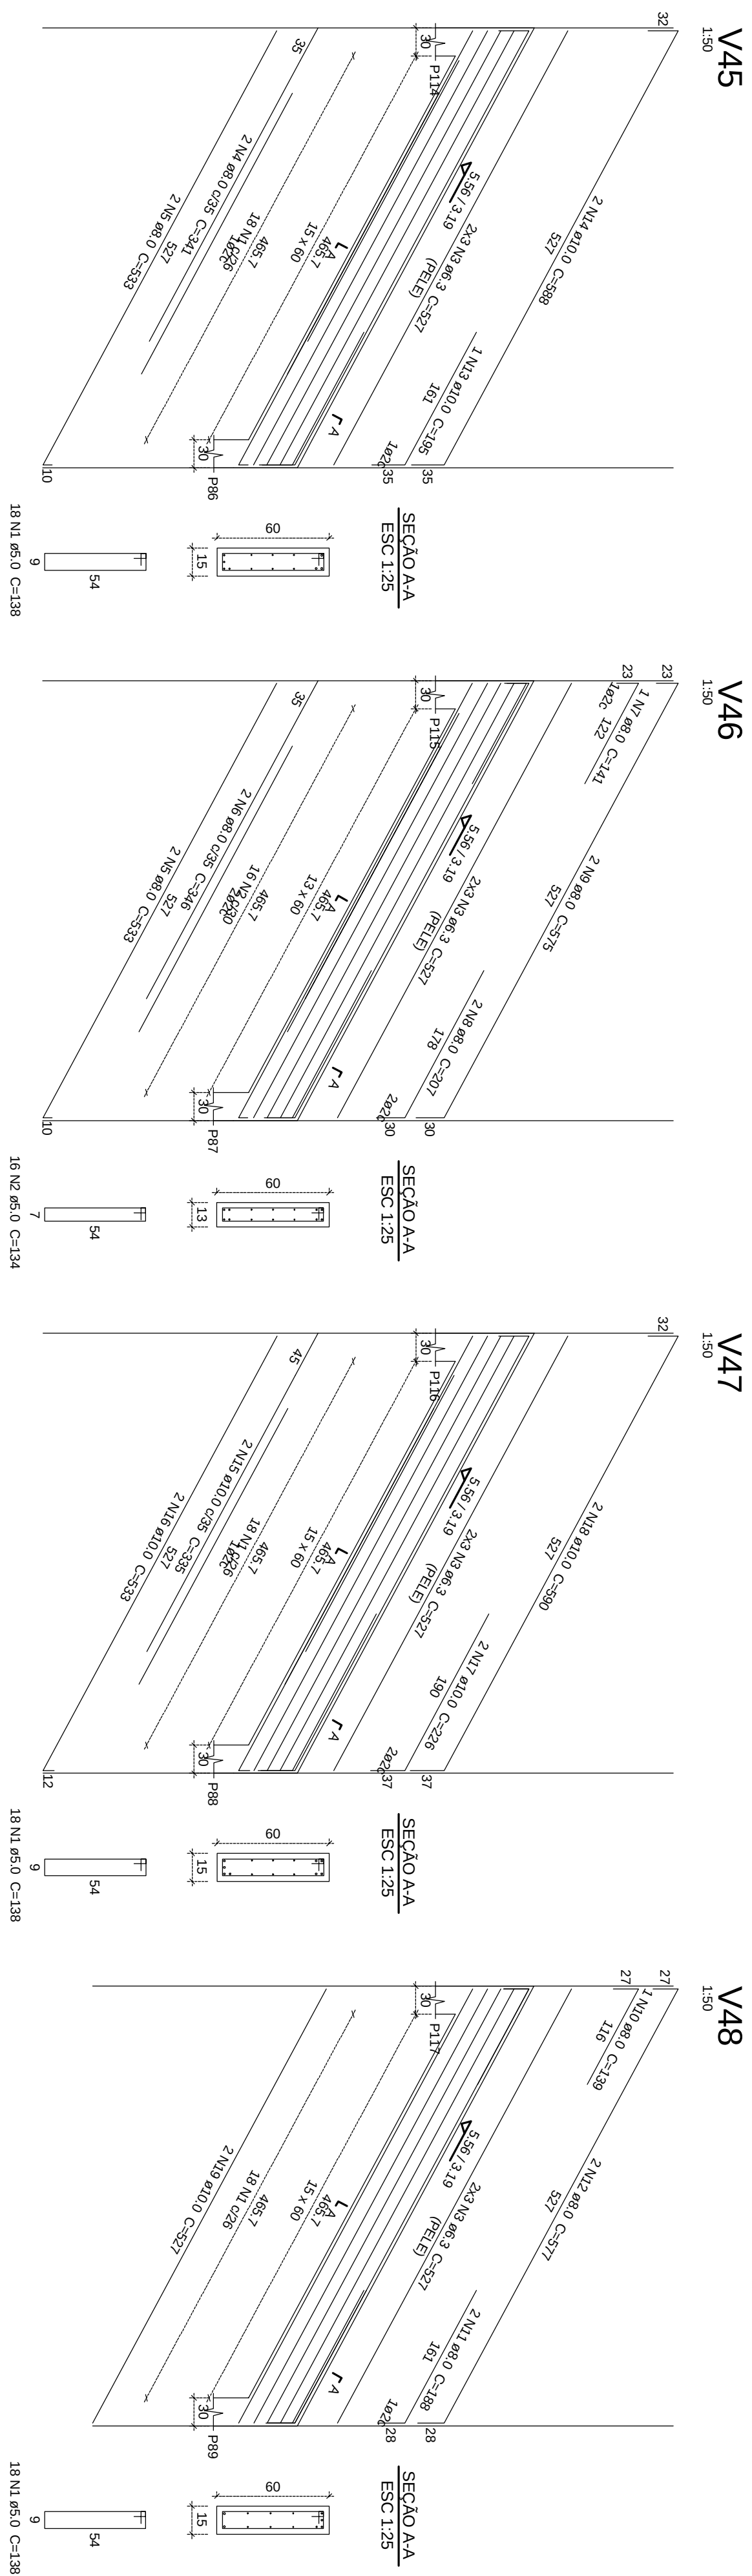

Relatório do aço							
V45	V46	V47					
AÇO	N	DIM	Q	LARG (mm)	C TOTAL		
C660	1	5,0	54	138	7452		
	2	5,3	26	127	2144		
	3	6,3	19	94	1268		
	4	8,0	14	74	933		
	5	8,0	4	336	692		
	6	8,0	2	346	692		
	7	8,0	1	341	691		
	8	8,0	1	341	691		
	9	8,0	2	575	1150		
	10	8,0	1	139	139		
	11	8,0	2	188	376		
	12	8,0	2	577	1154		
	13	8,0	2	577	1154		
	14	10,0	2	588	1176		
	15	10,0	2	353	670		
	16	10,0	2	533	1066		
	17	10,0	2	533	1066		
	18	10,0	2	530	1054		
	19	10,0	2	527	1054		

ACO	DIAM	C.TOTAL (m)	PESO + 10 % (kg)
CA50	6.3	126.5	34
	8.0	68.8	29.9
	10.0	58	39.3
CA60	5.0	96	16.3
PESO TOTAL			
CA50		103.2	
CA60		16.3	

Vol. de concreto total (C-25) = 1.86 m³
Área de forma total = 28.72 m²

[illegible]