


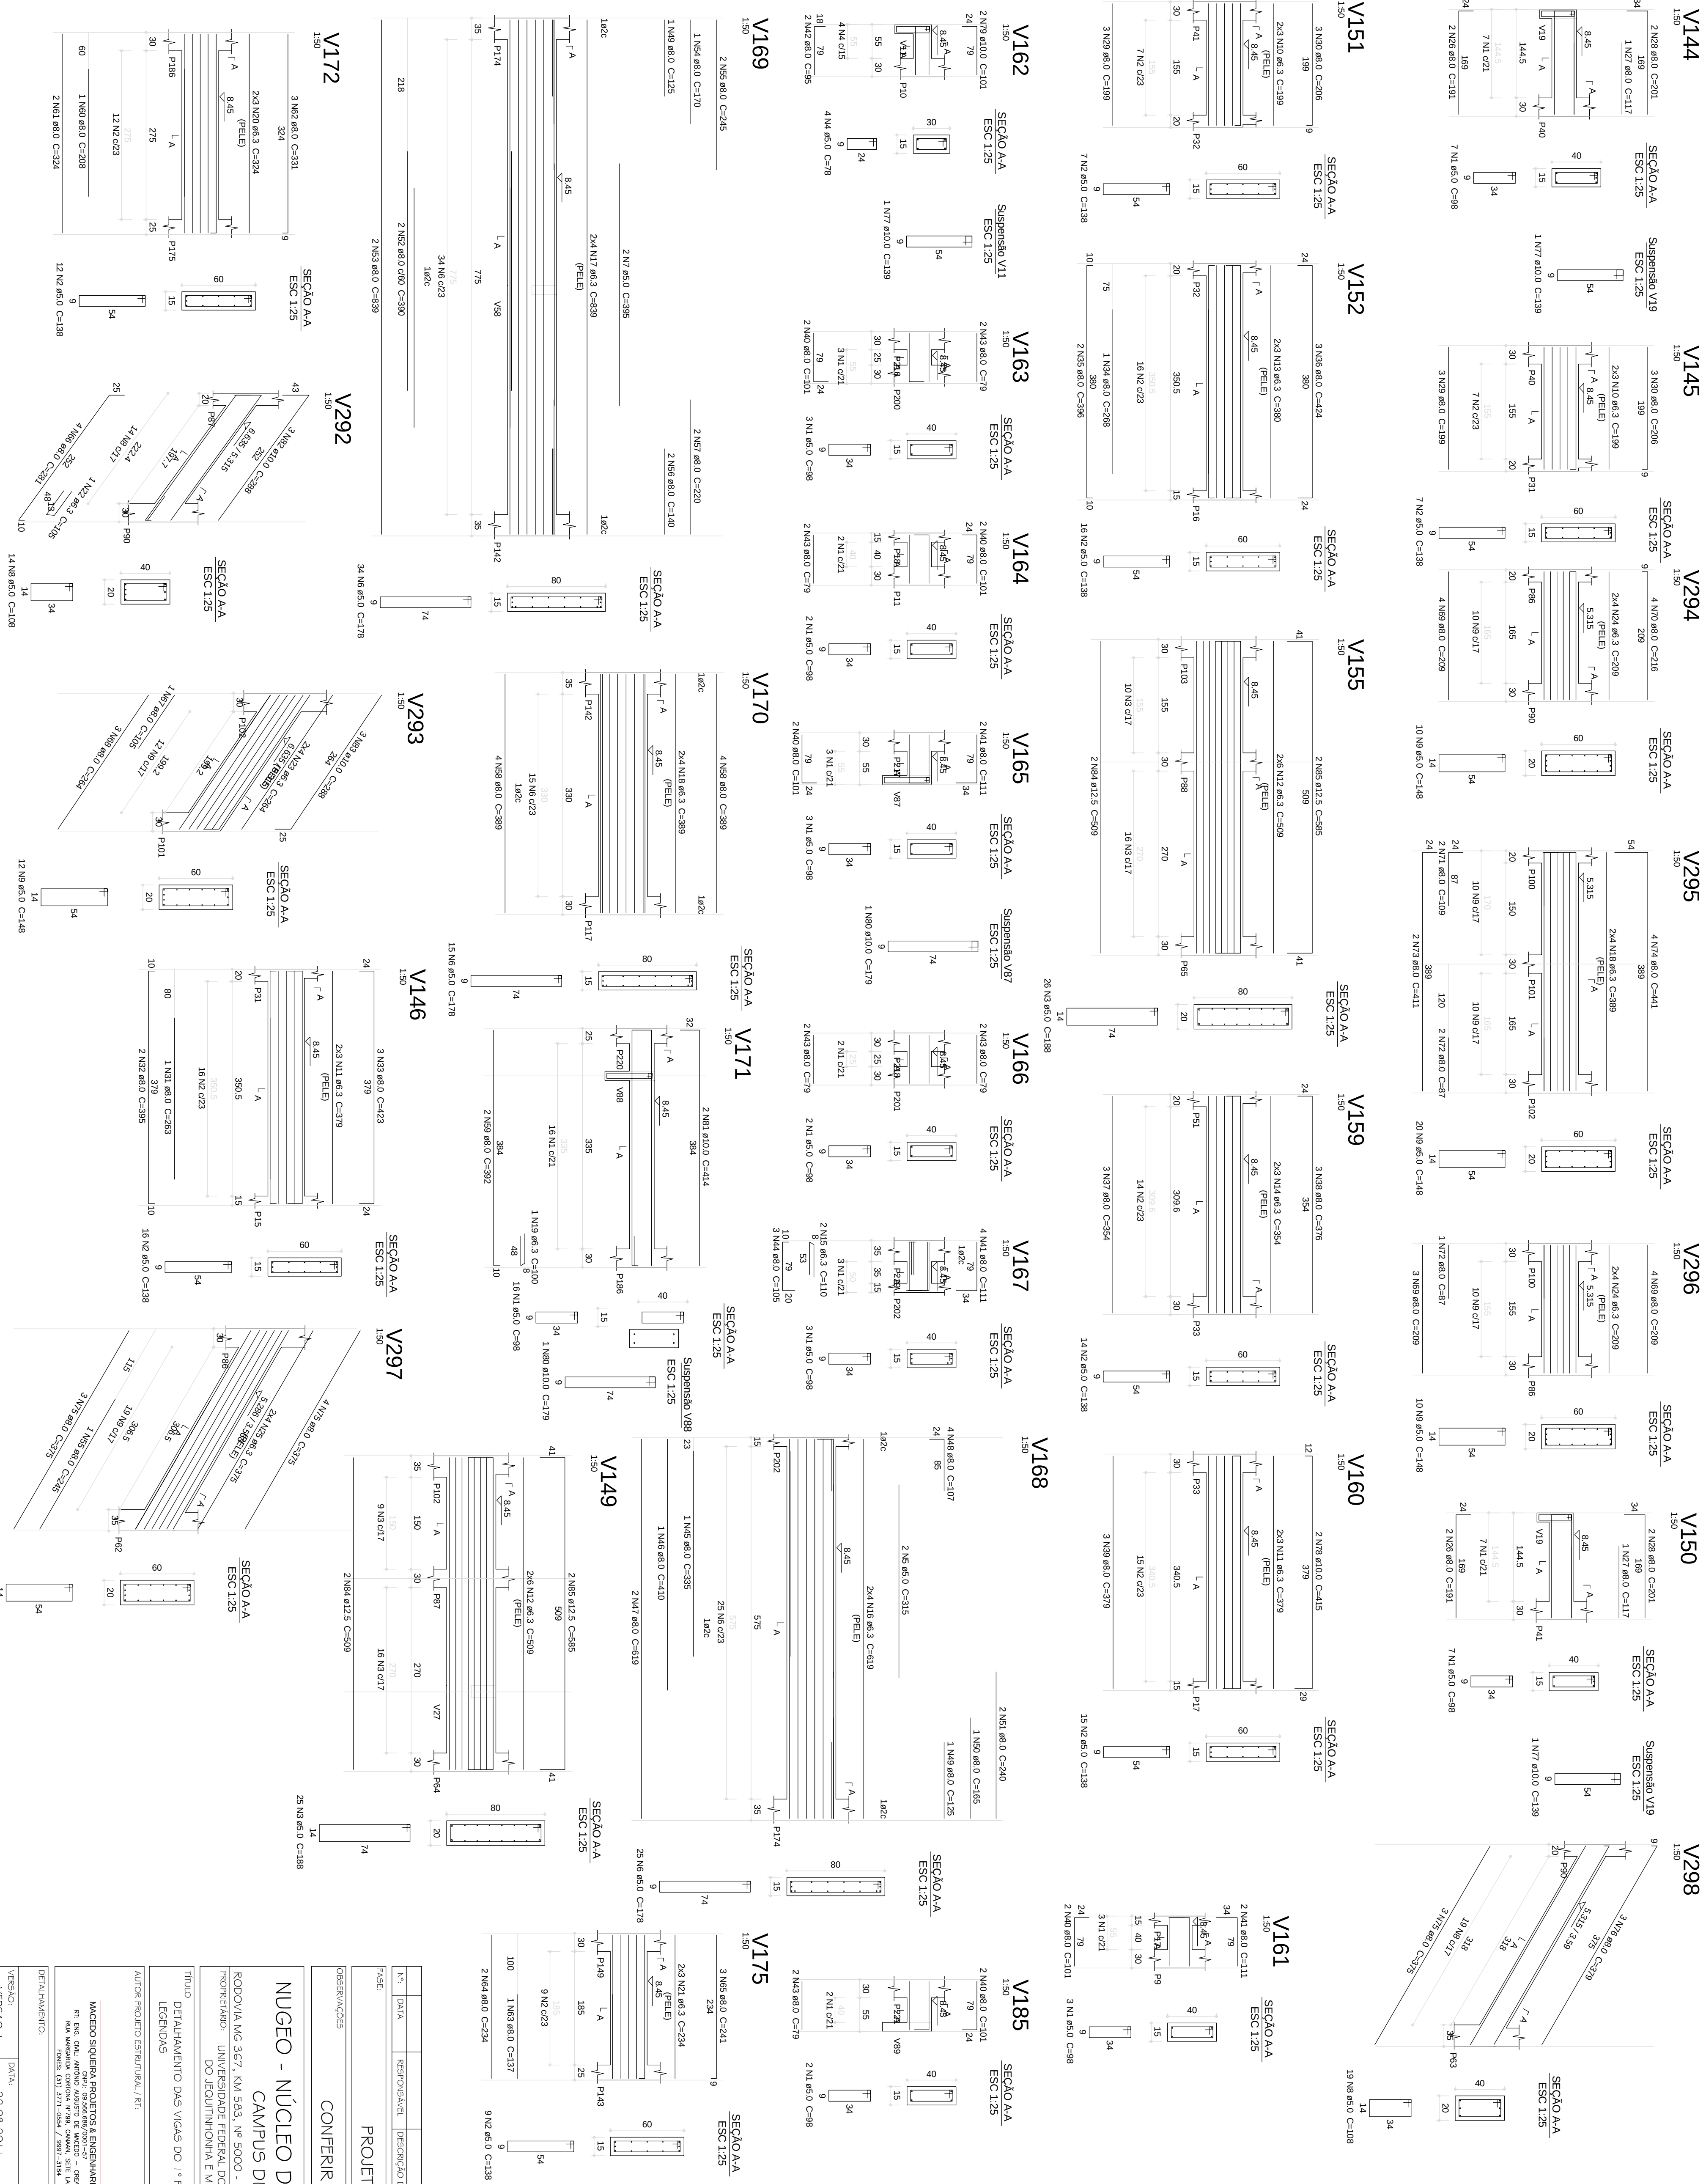

Resumo do aço			
