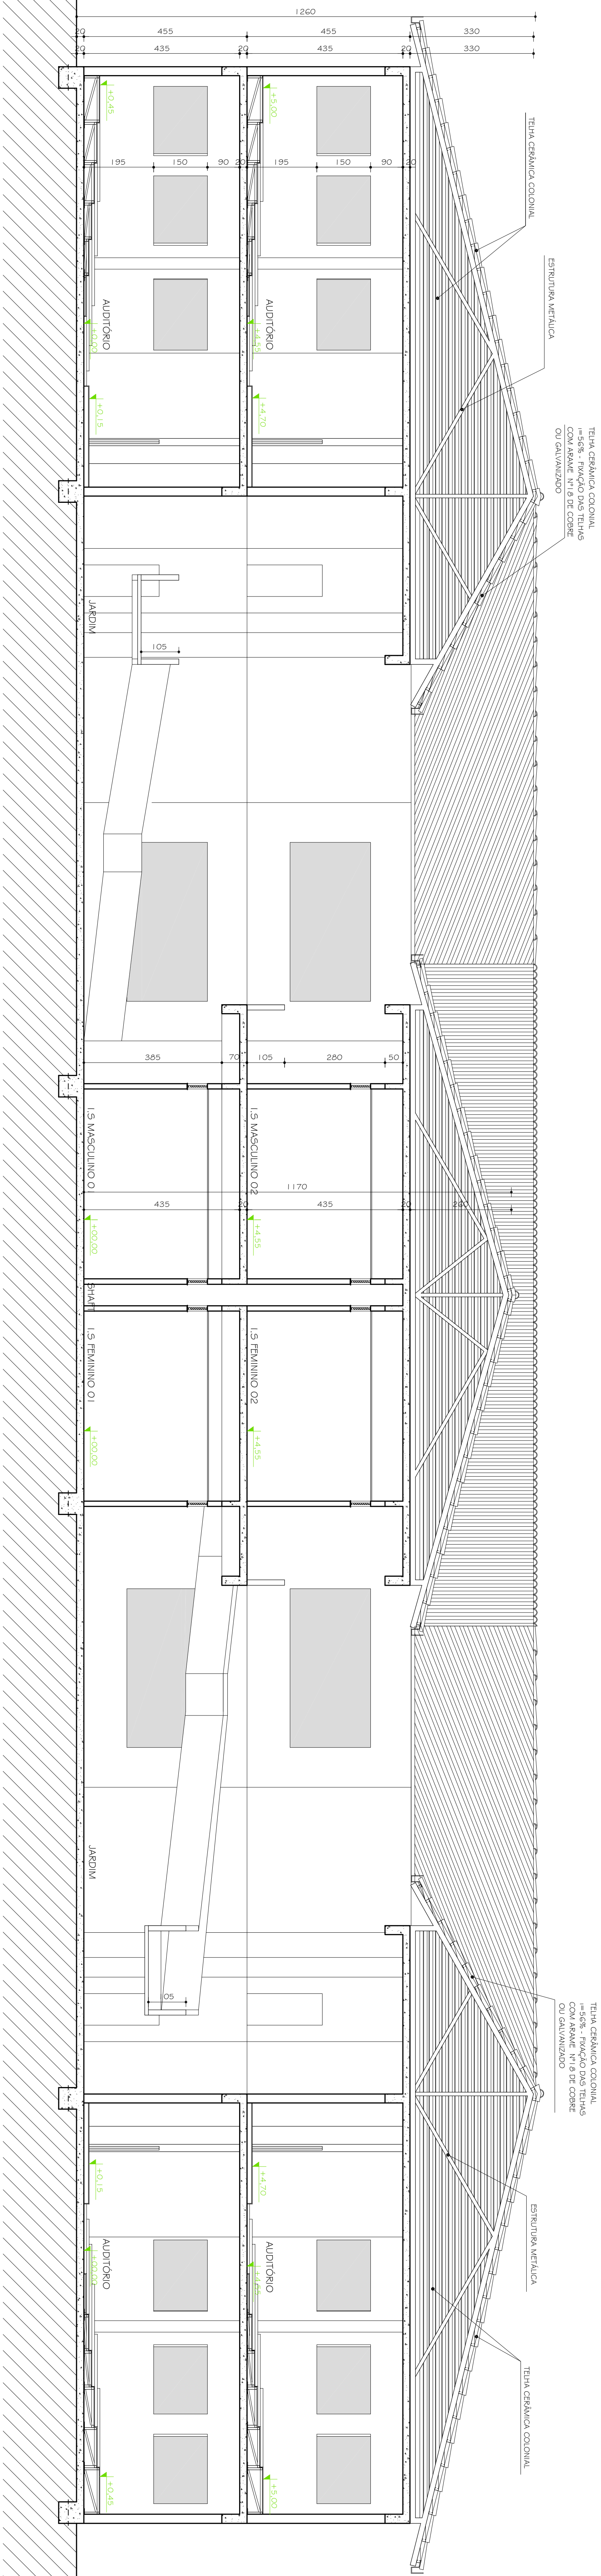
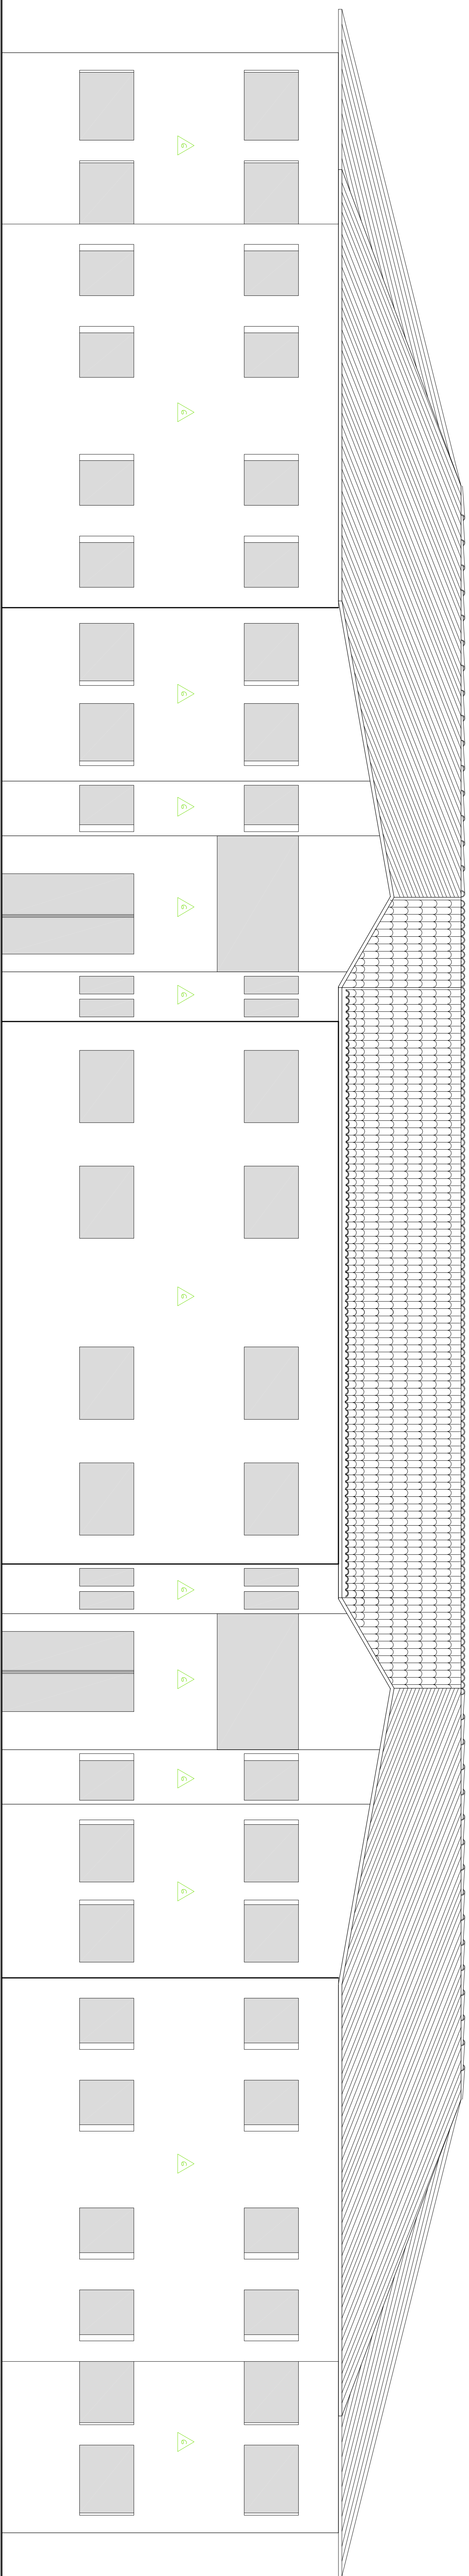


CORTE AA
E9C. 1:75

FACHADA A

Esc. 1:75

[illegible]