




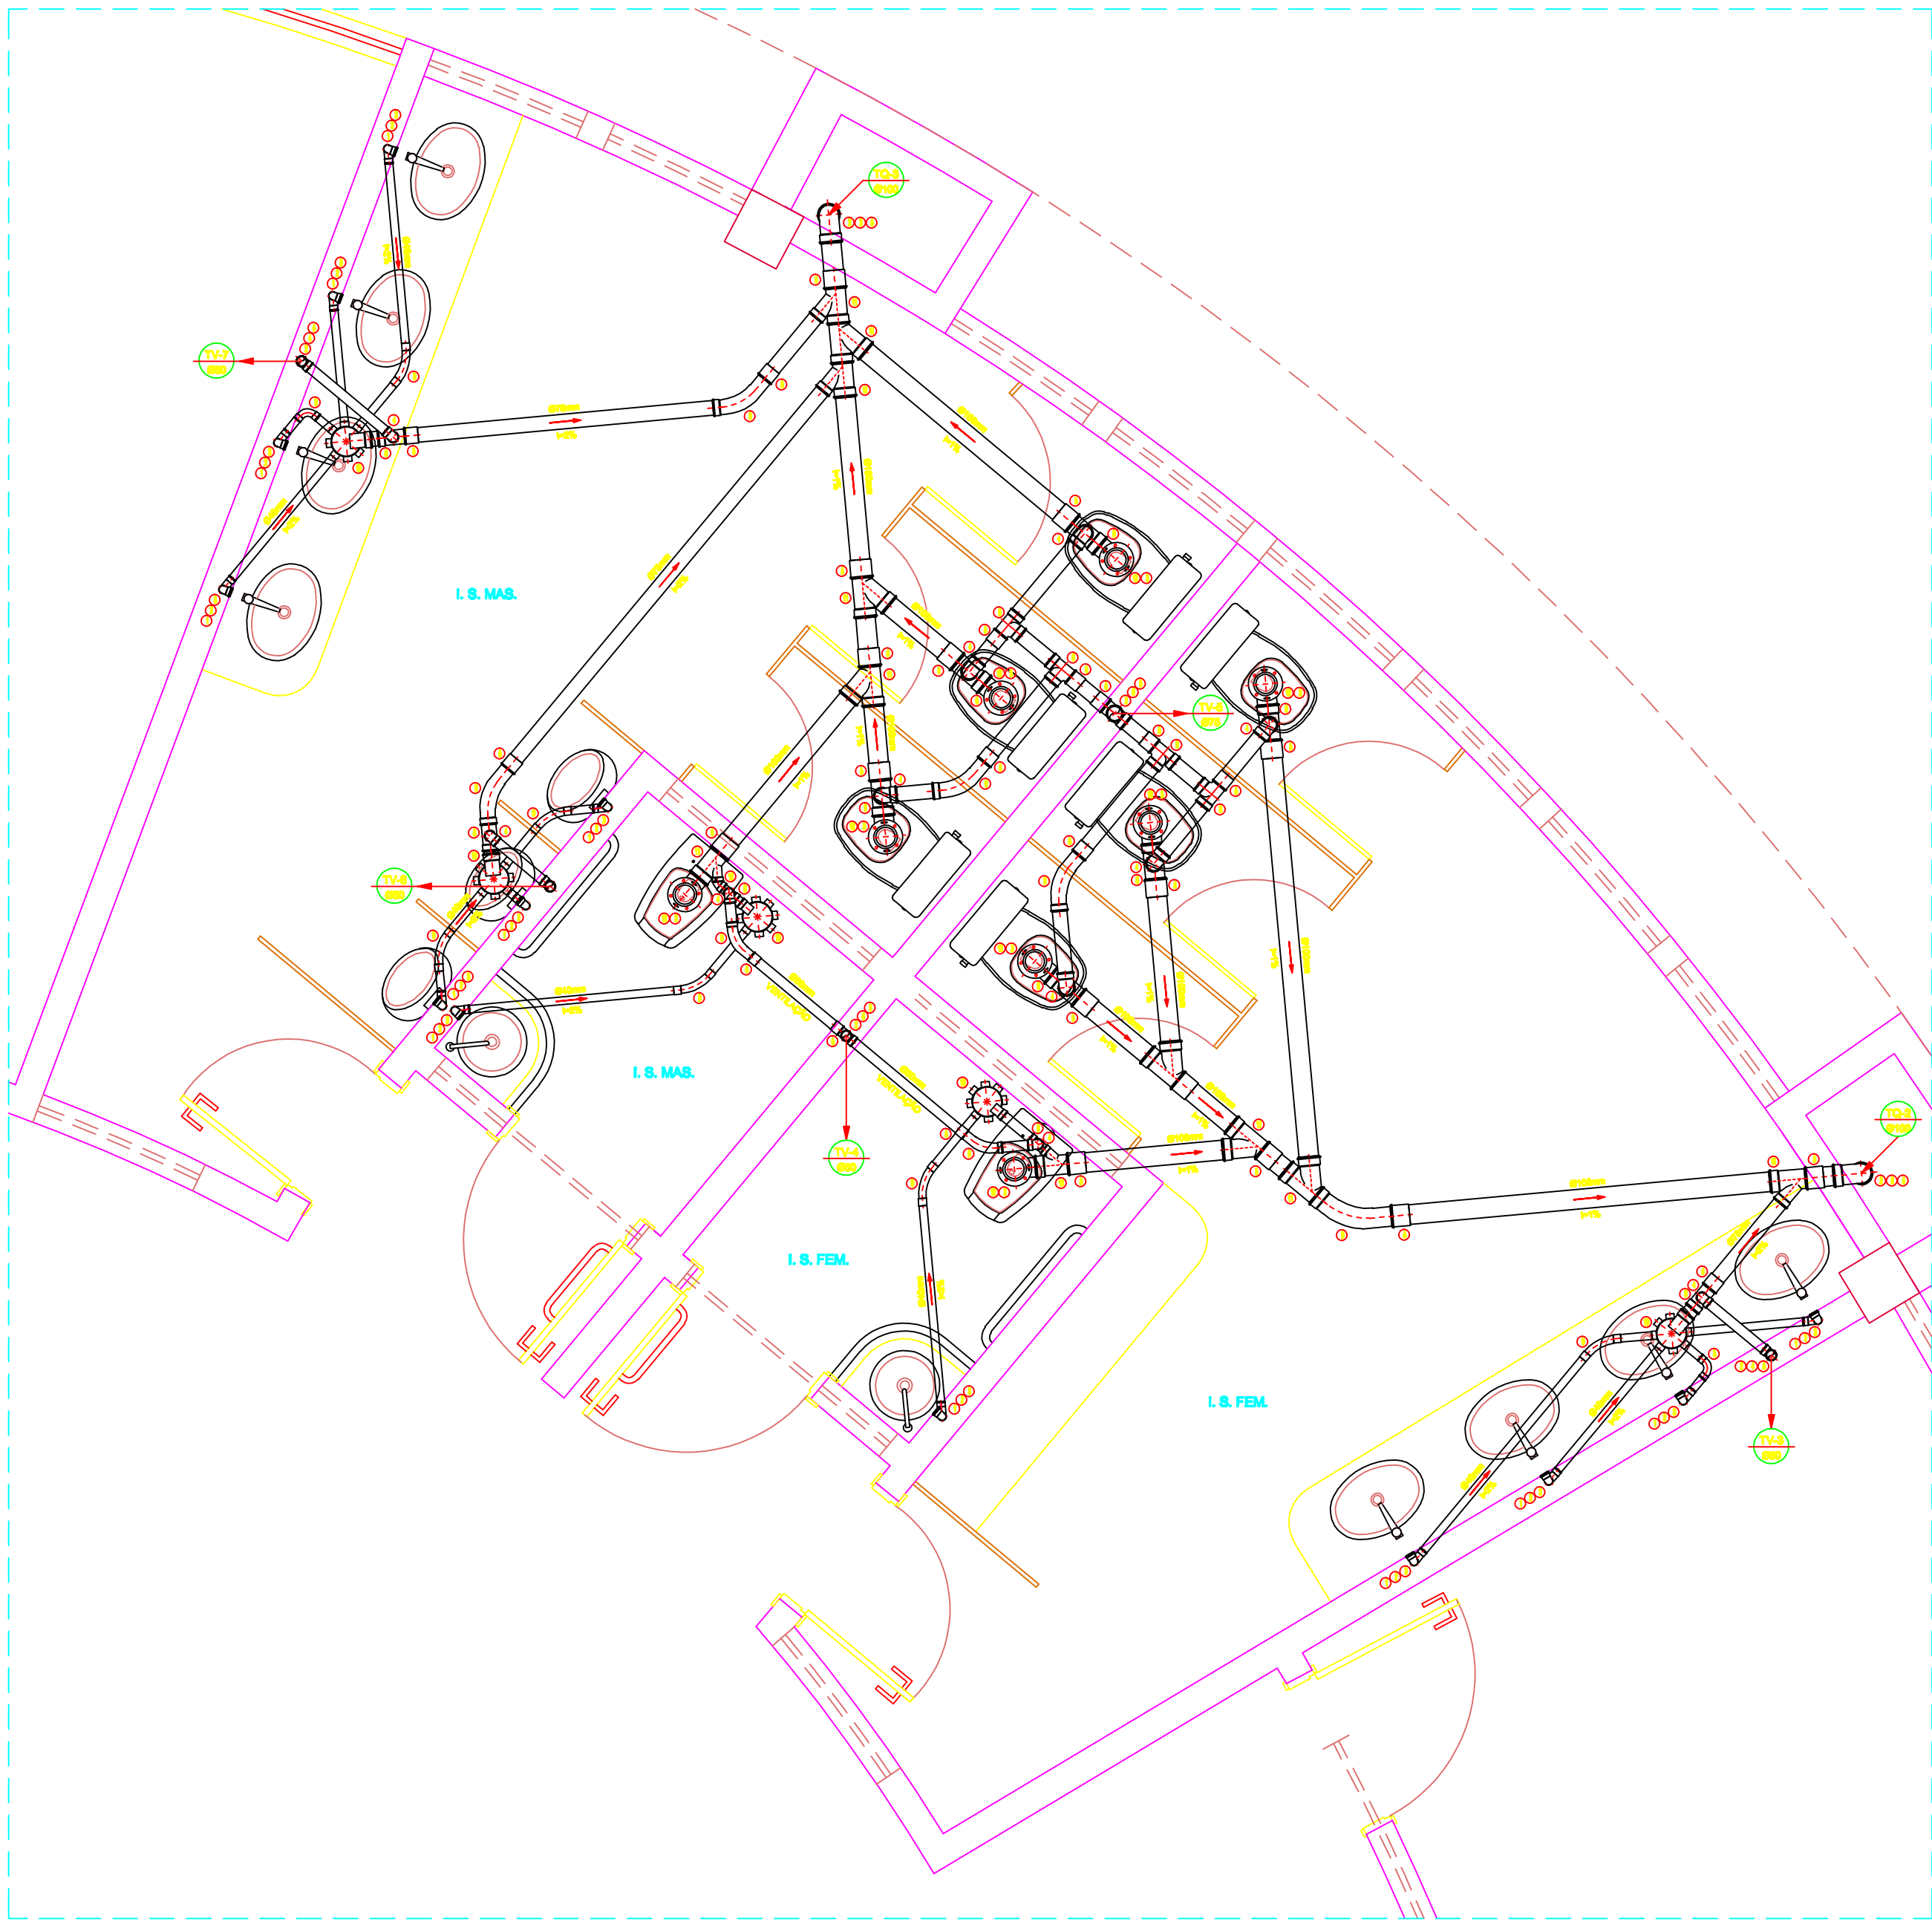


DETALHE 2
ESCALA: 1/20

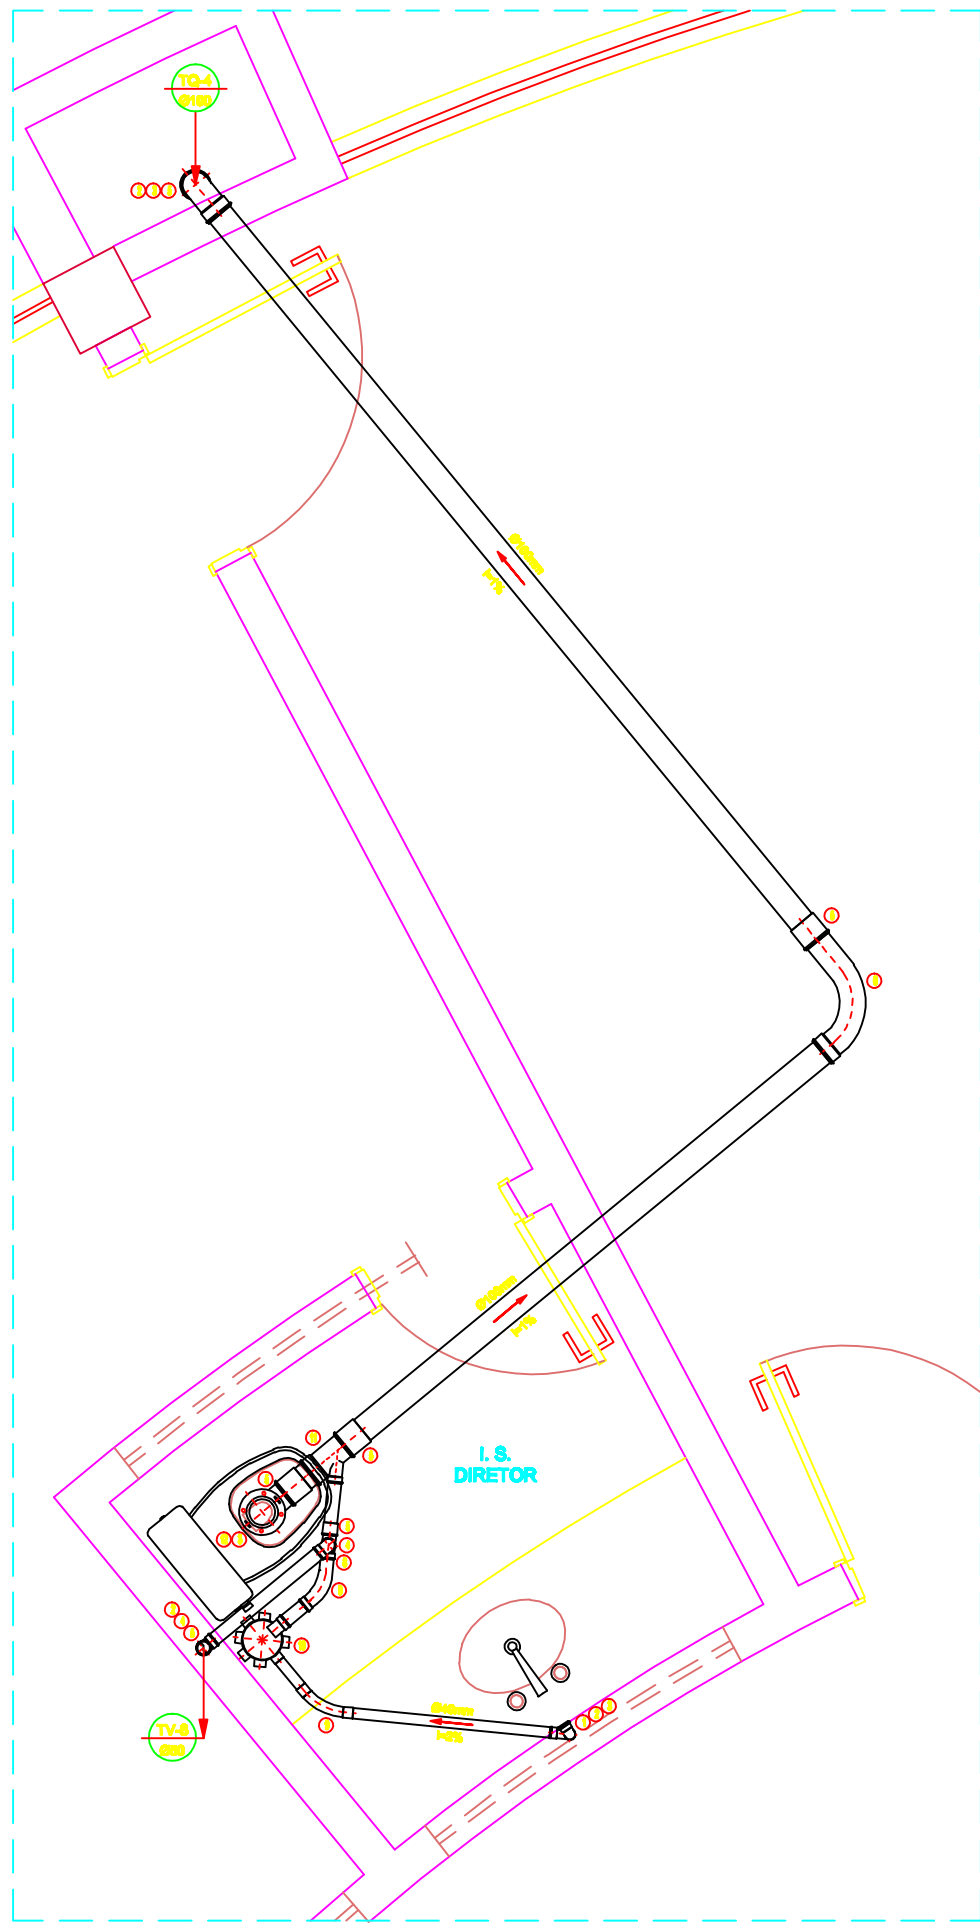


DETALHE 3
ESCALA: 1/20

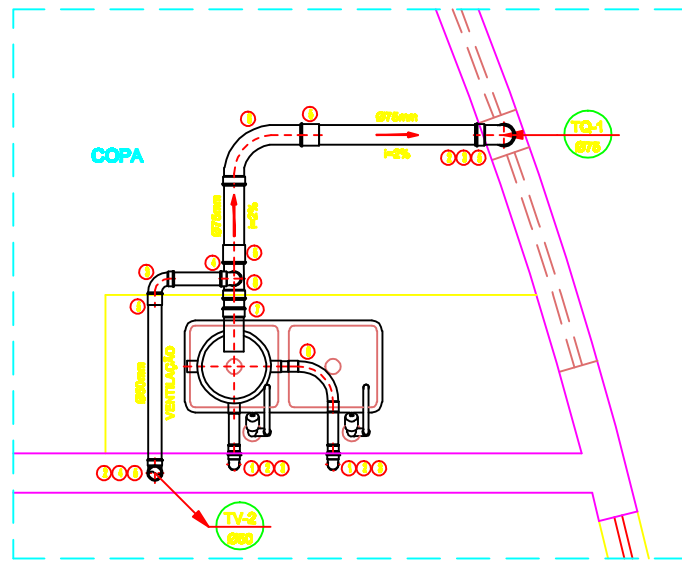

DETALHE 1
ESCALA: 1/20

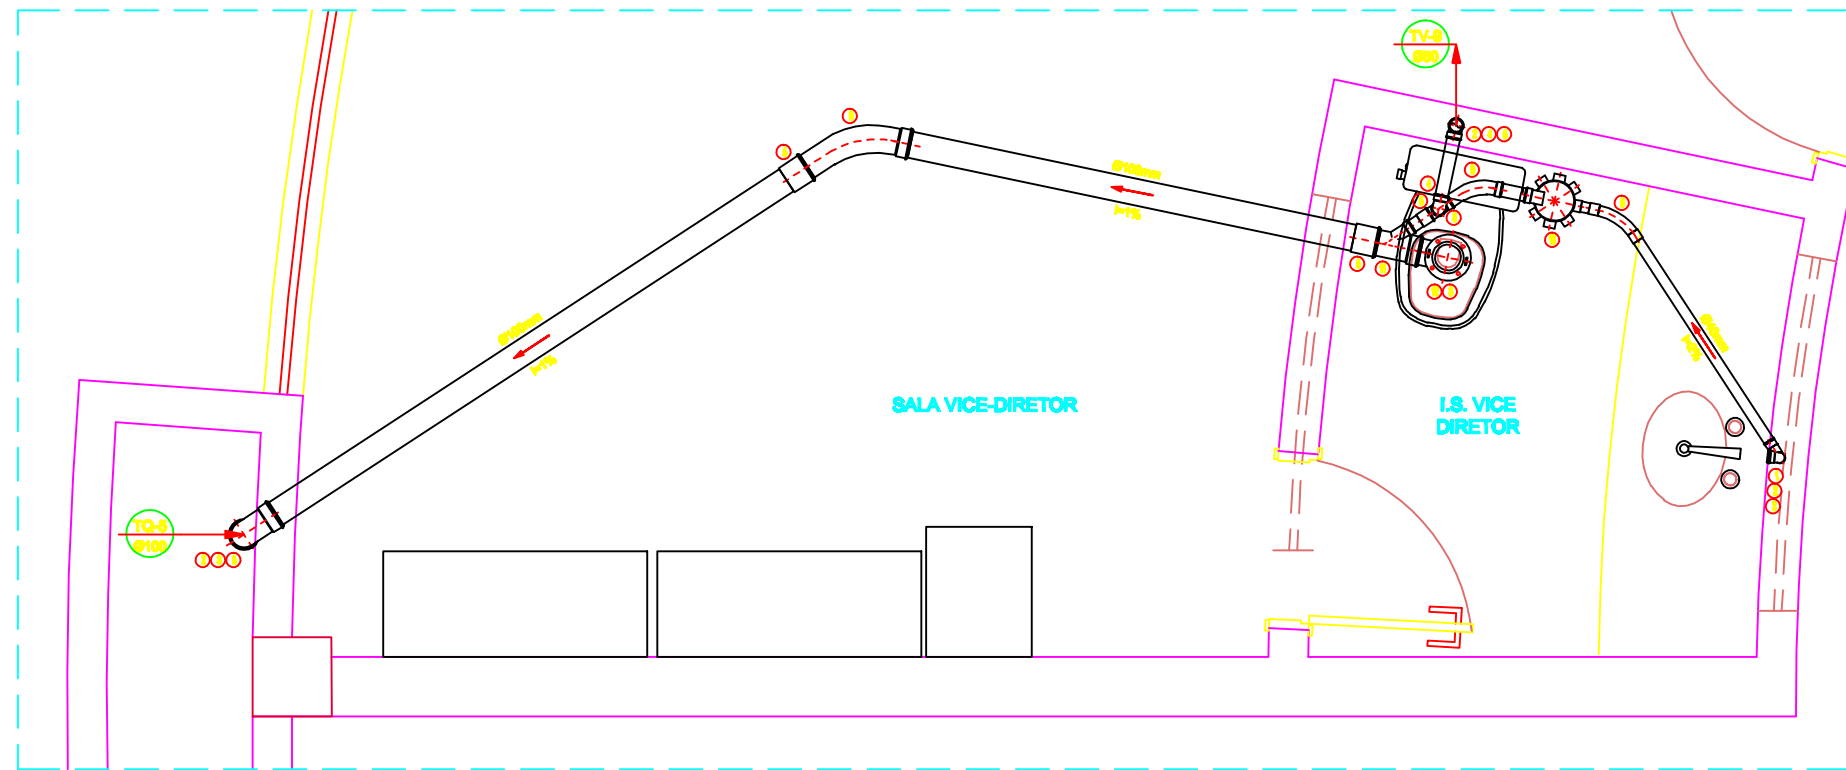

DETALHE 4
ESCALA: 1/20

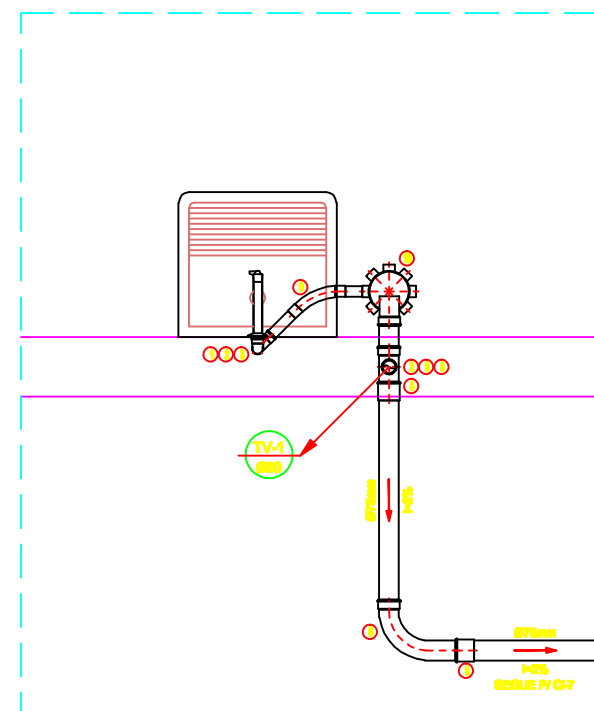

DETALHE 5
ESCALA: 1/20

- LEGENDA - ESGOTO - PVC
- 1 - TUBO DE 100mm Ø

SIMBOLOGIA

- CAIXA DE Queda
- CAIXA DE INSPEÇÃO
- TUBO DE VENTILAÇÃO - BOM
- TUBO DE Queda - BOM
- INDICA O SENTIDO DO FLUXO
- PL - POÇO LAMINAR
