

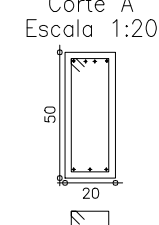
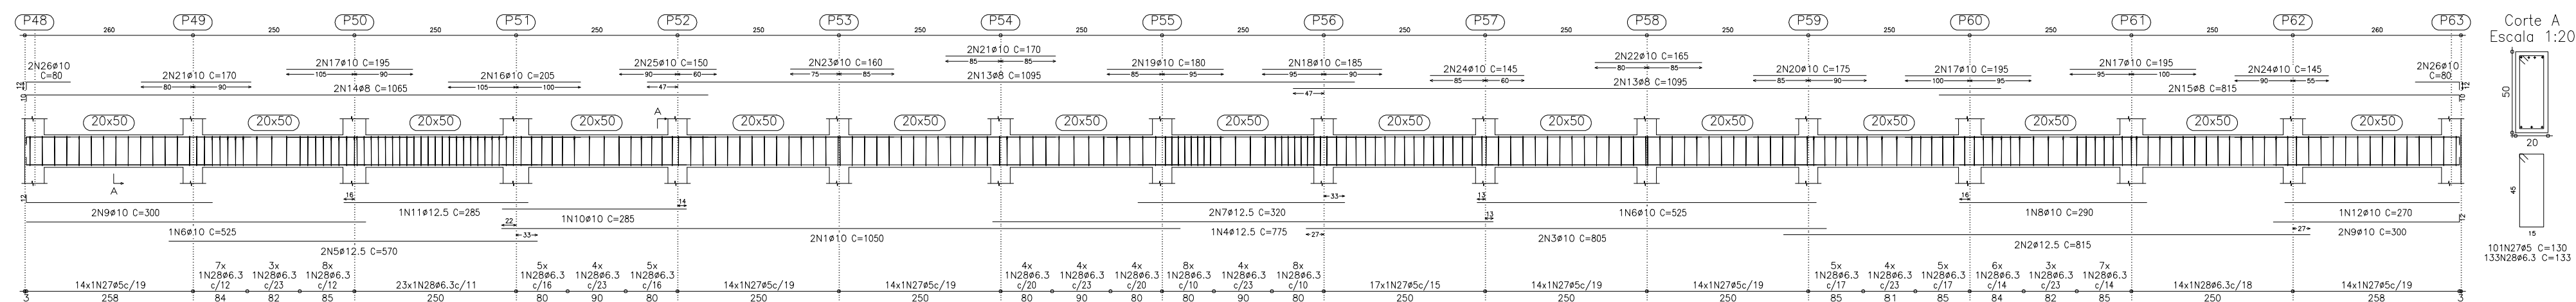


Primeira pis.
Desenho de vigas
Concreto: C25, com destav.
Aço: CA-50 + a CA-60-B
Escala vigas: 1:50
Escala seções: 1:20



V6
Escala 1:50

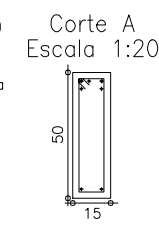



V7
Escala 1:50

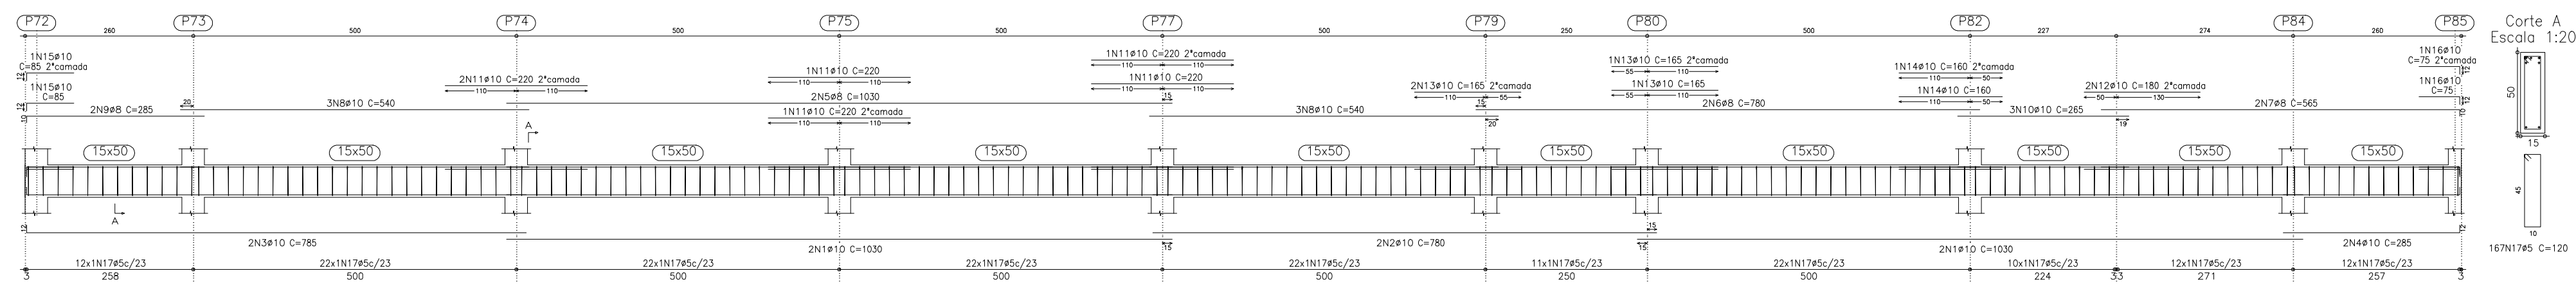



V2
Escala 1:50

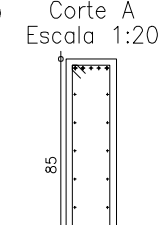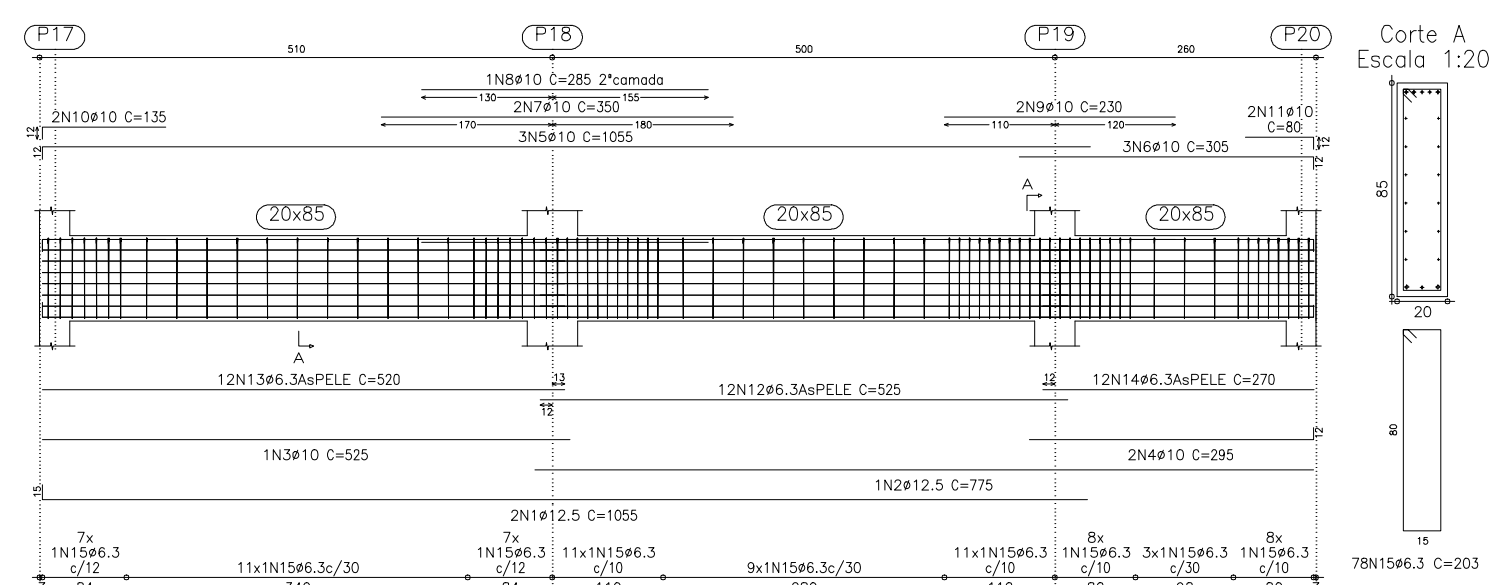



V 7
Escala 1:50

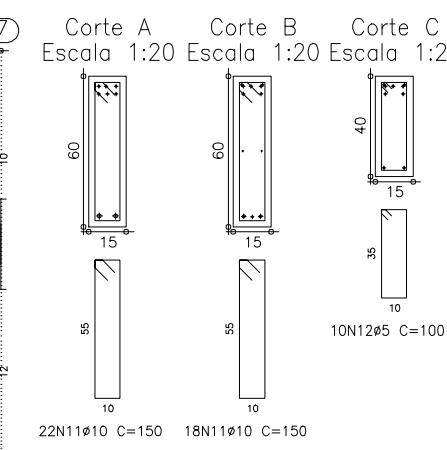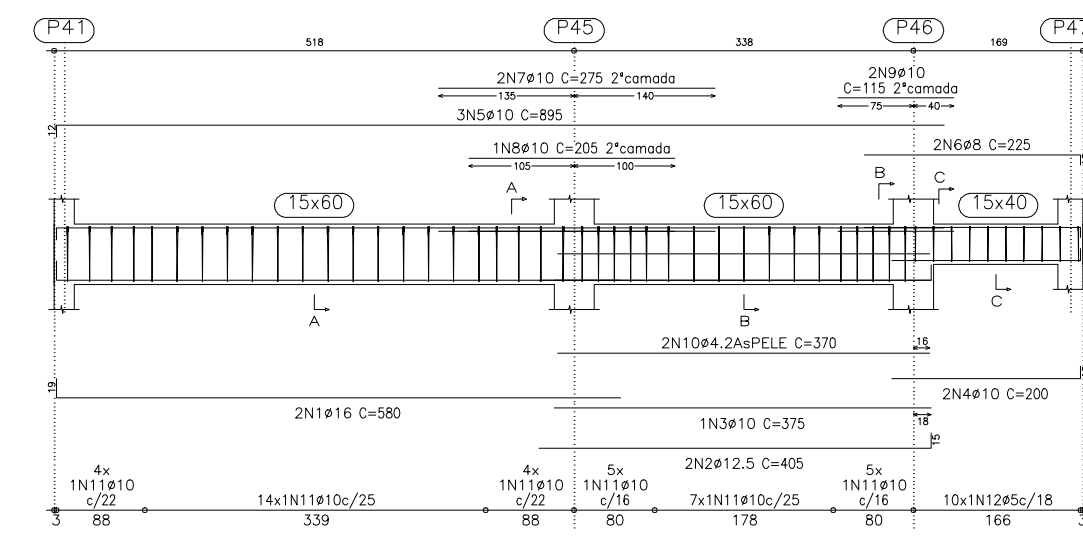



V8
Escala 1:50

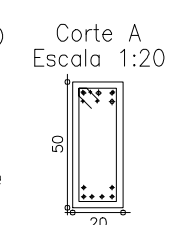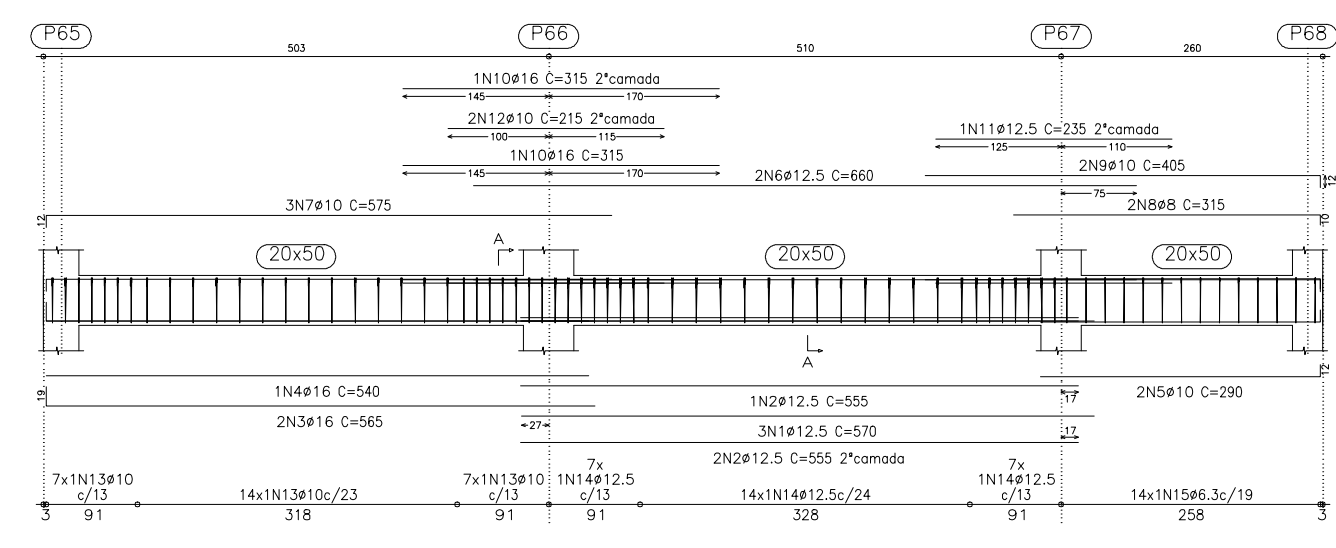



V 11
Escala 1:50

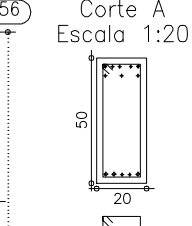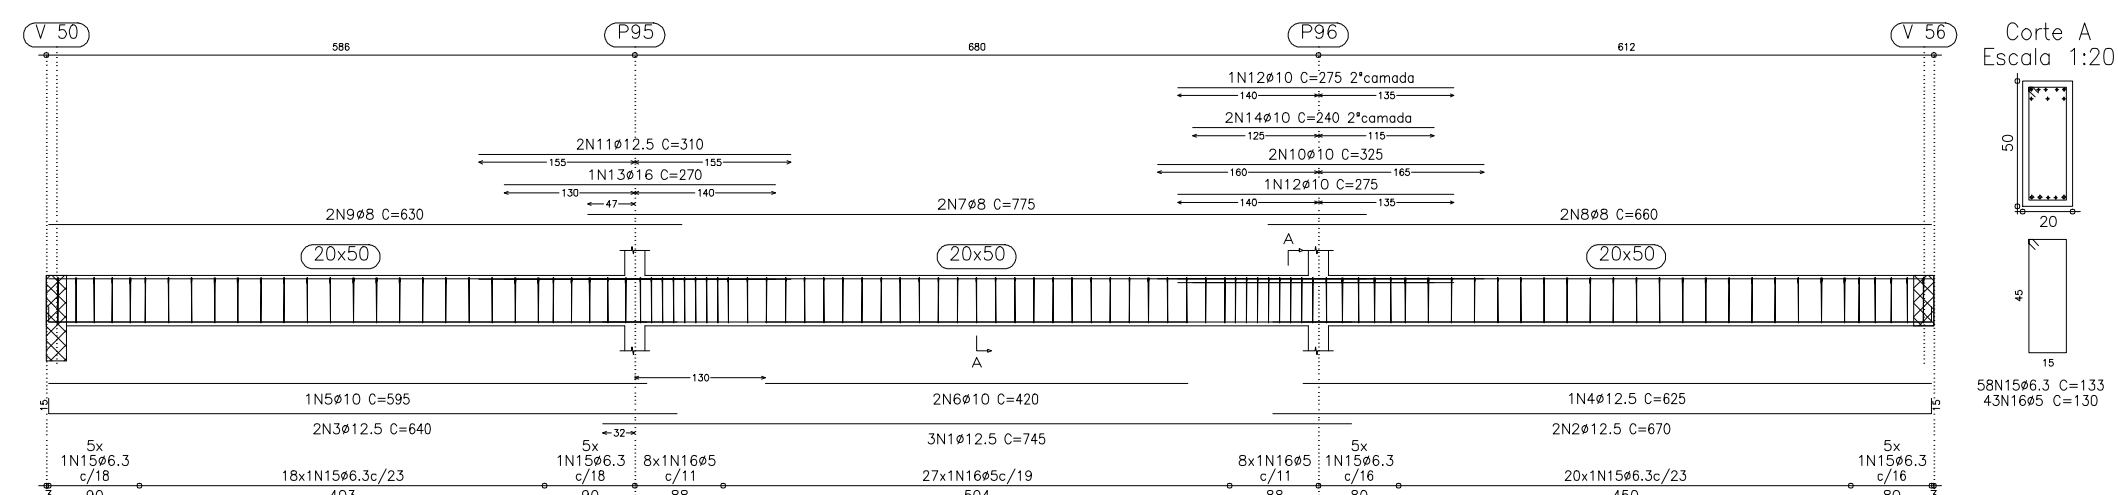



V 12
Escala 1:50

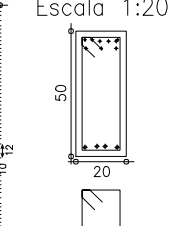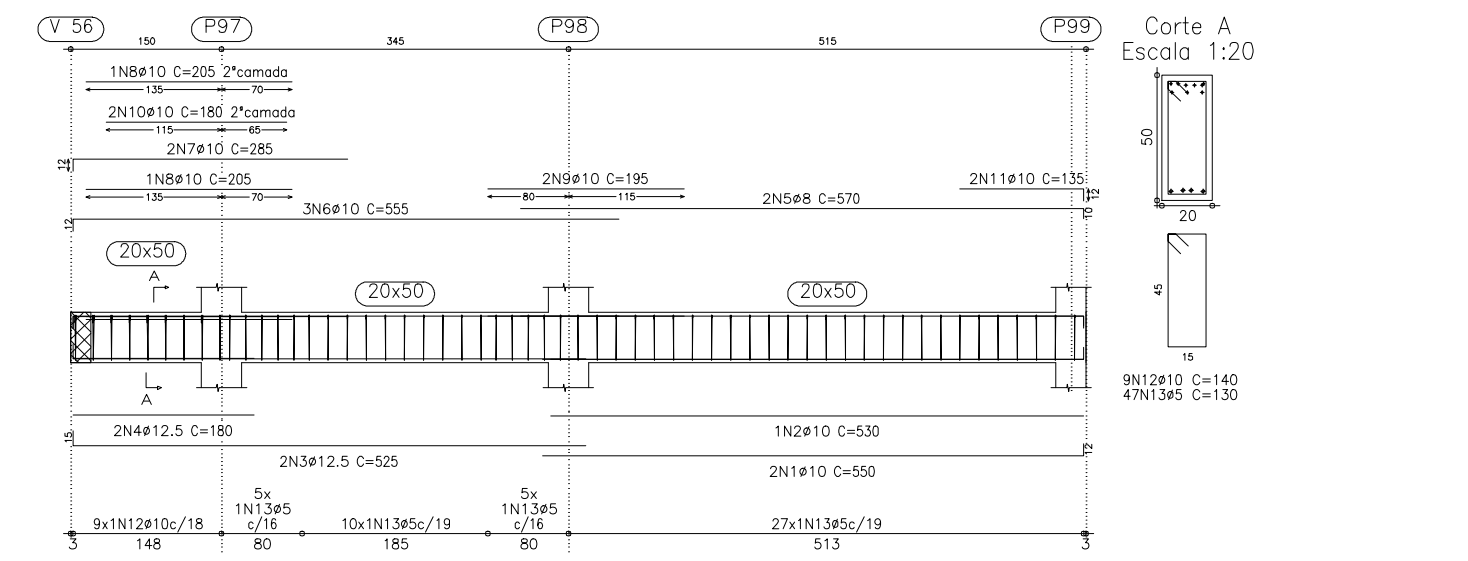



V 14
Escala 1:50

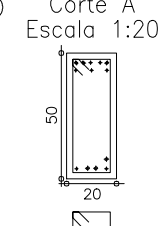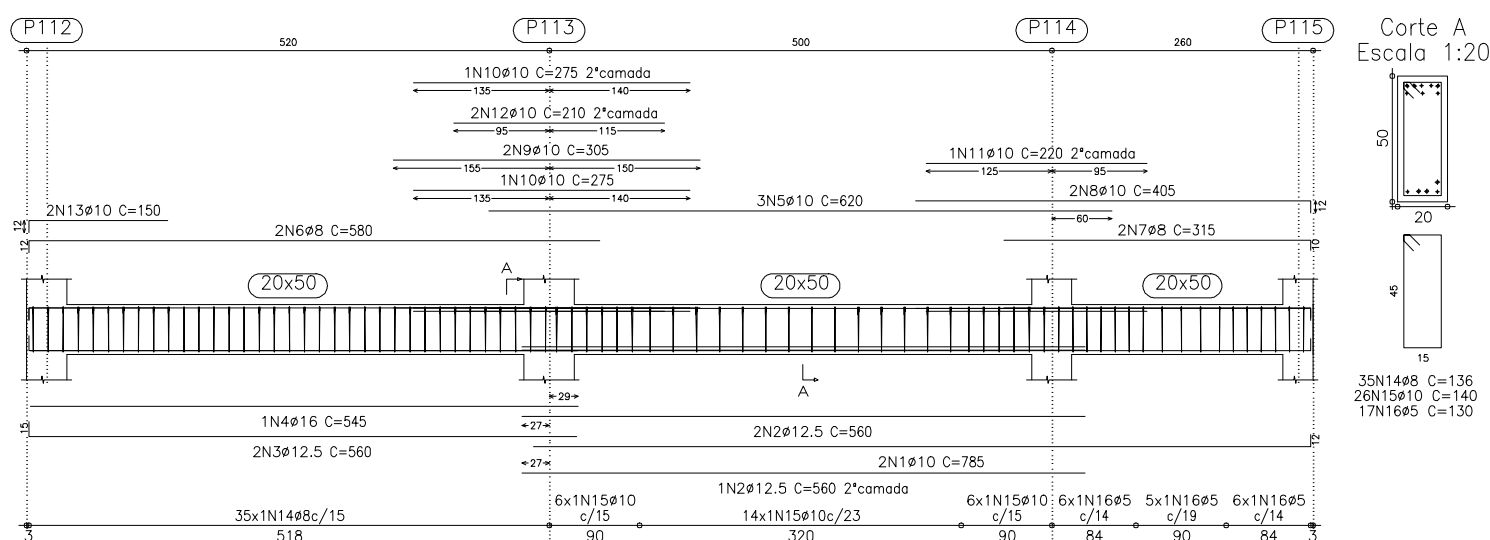



V 15
Escala 1:50

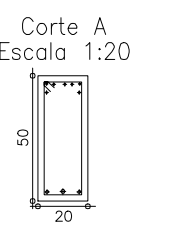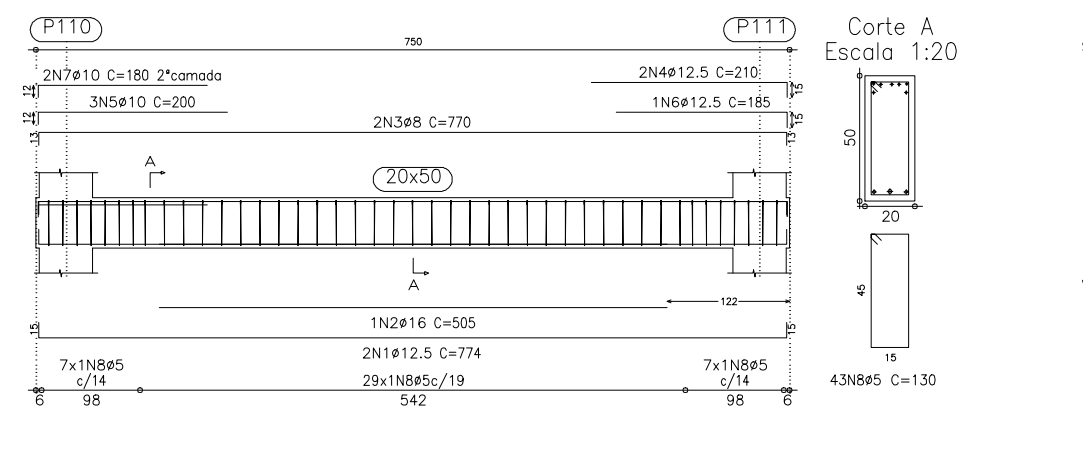

V 16
Escala 1:50

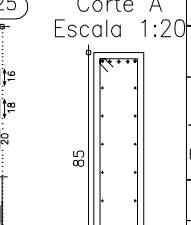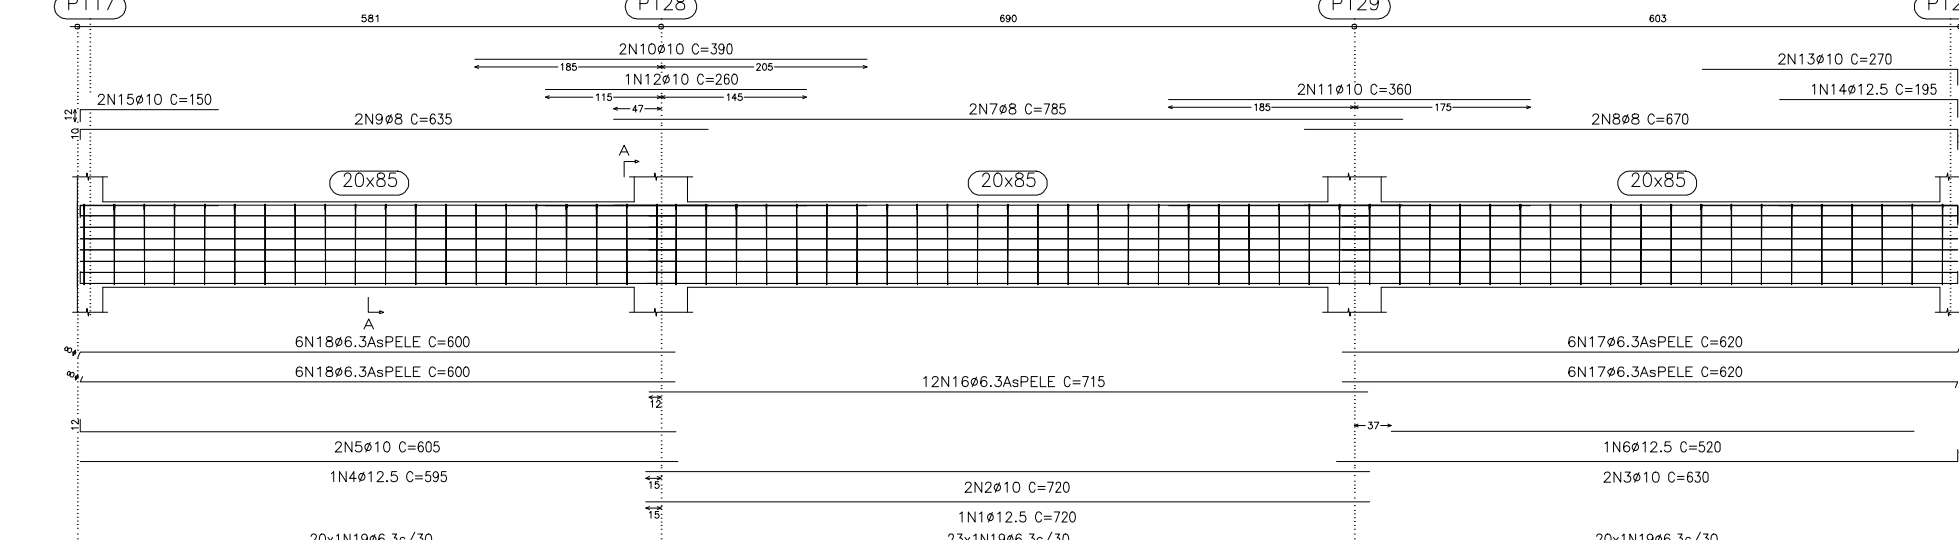

V 17
Escala 1:50

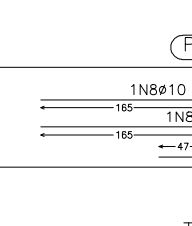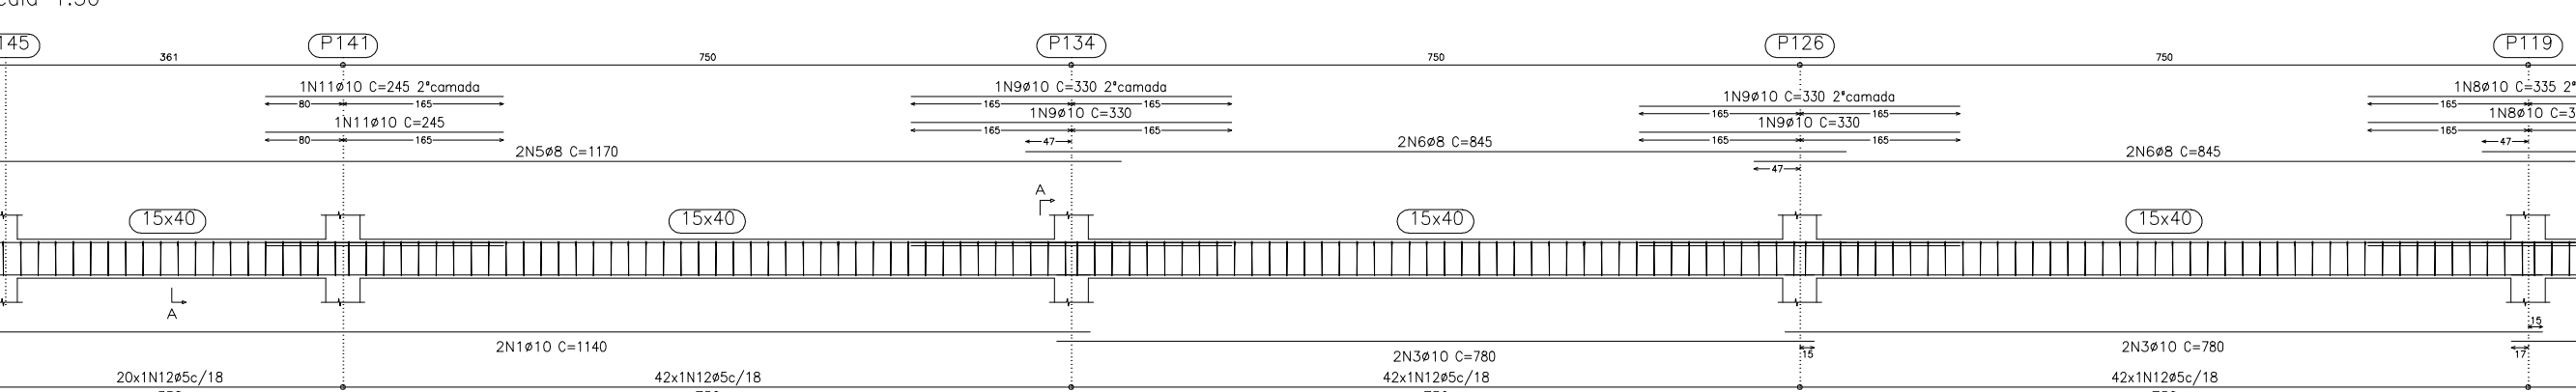

Elemento	Pos.	Diam.	Q.	Doç.	Retç.	Doç.	Comp.	Total	CA-50-A	CA-60-B					
