




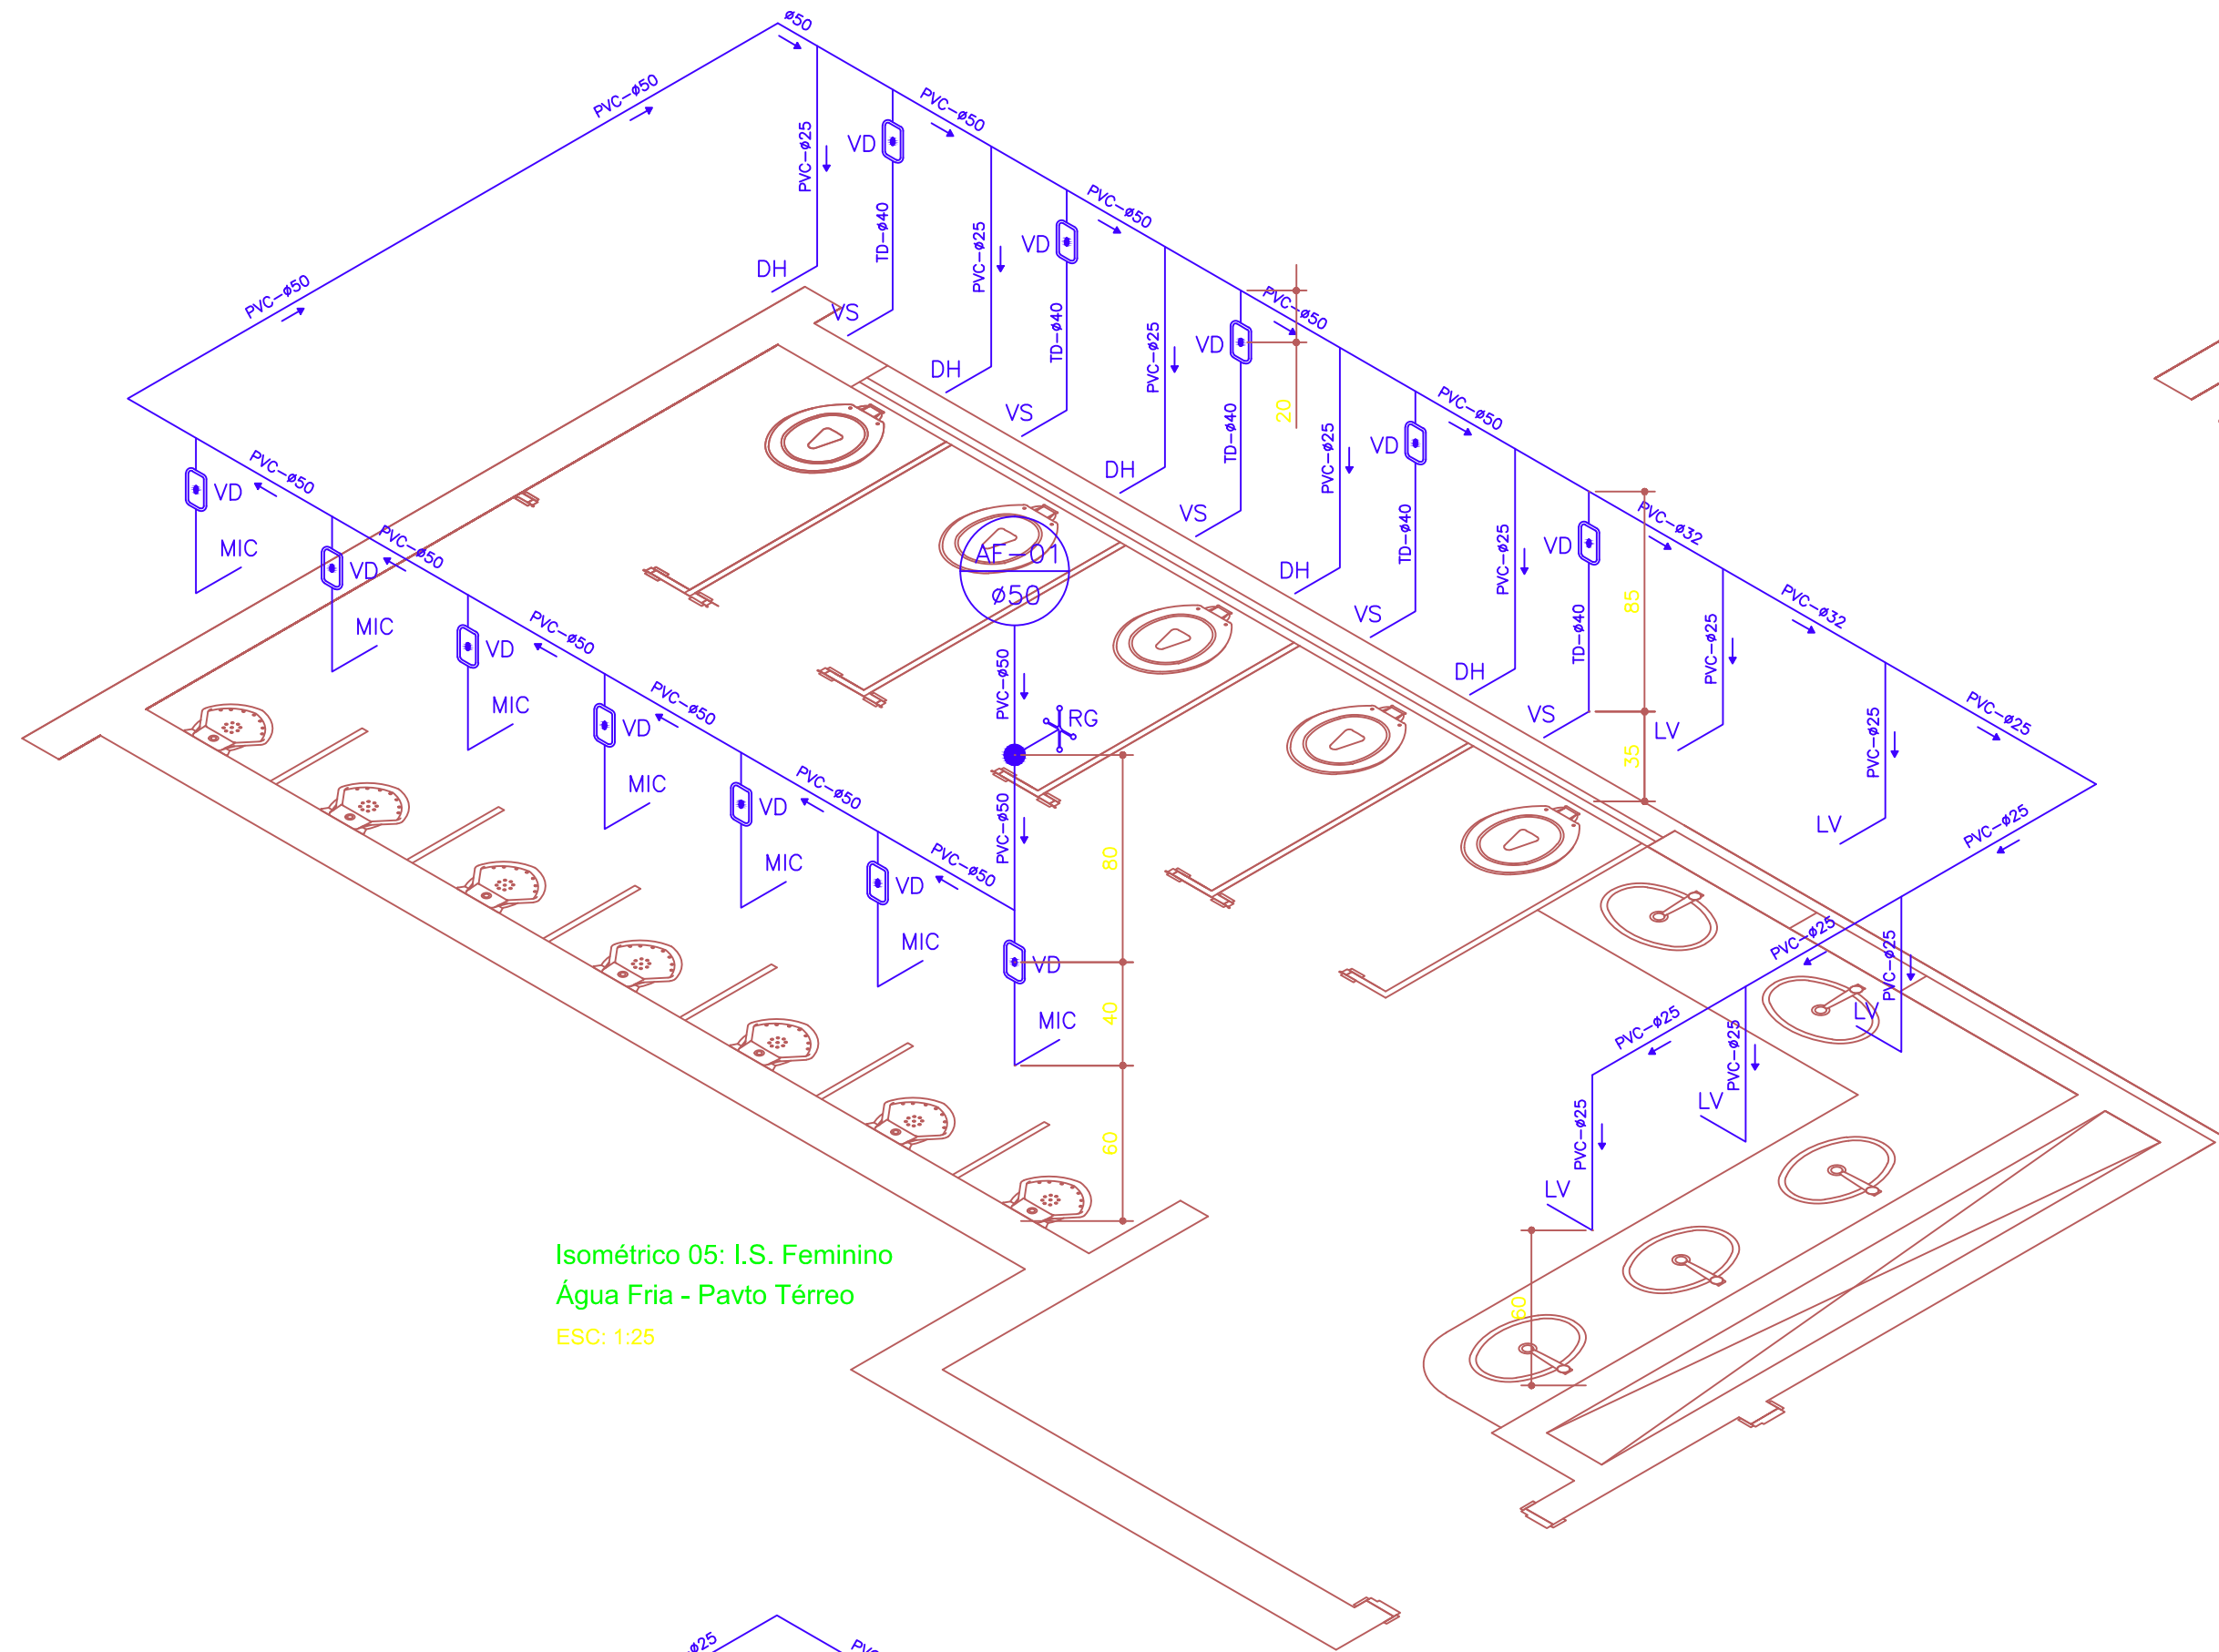


Isométrico 01: I.S. Masculino
Água Fria - Pavto Térreo
ESC: 1:25

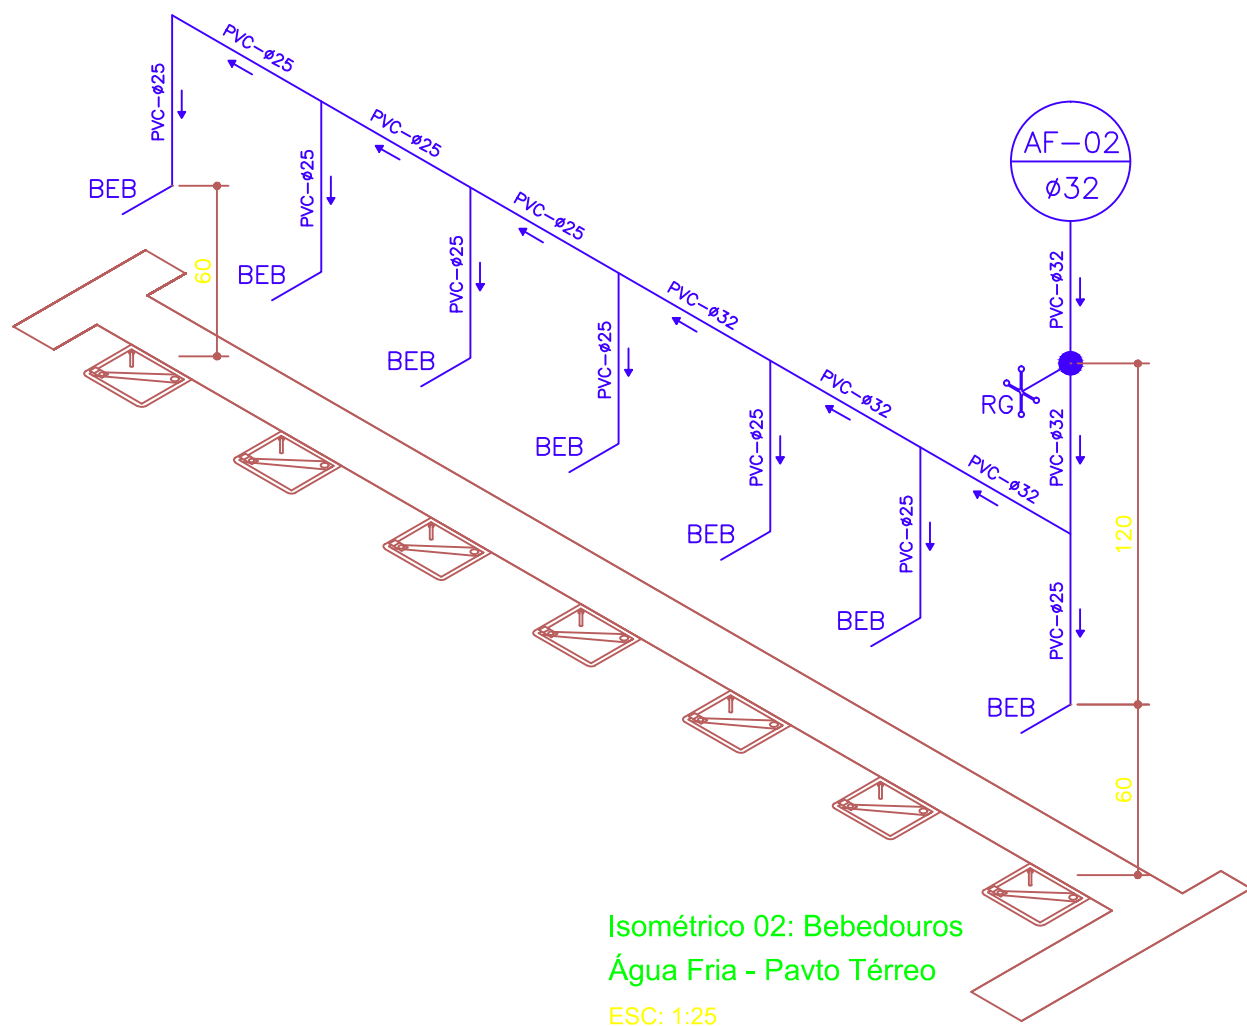


Isométrico 02: Bebedouros
Água Fria - Pavto Térreo
ESC: 1:25

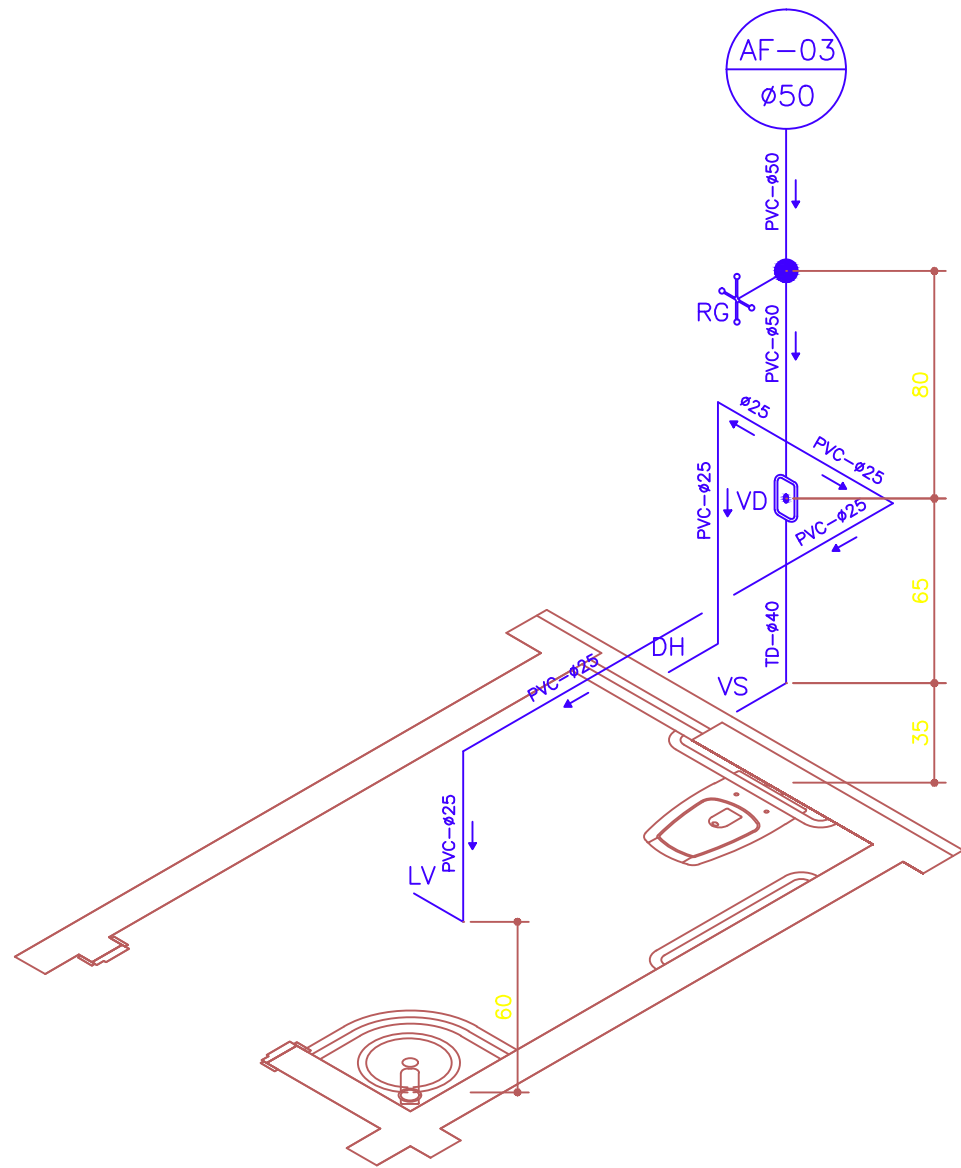

Isométrico 03: I.S. PNE Masculino
Água Fria - Pavto Térreo
ESC: 1:25

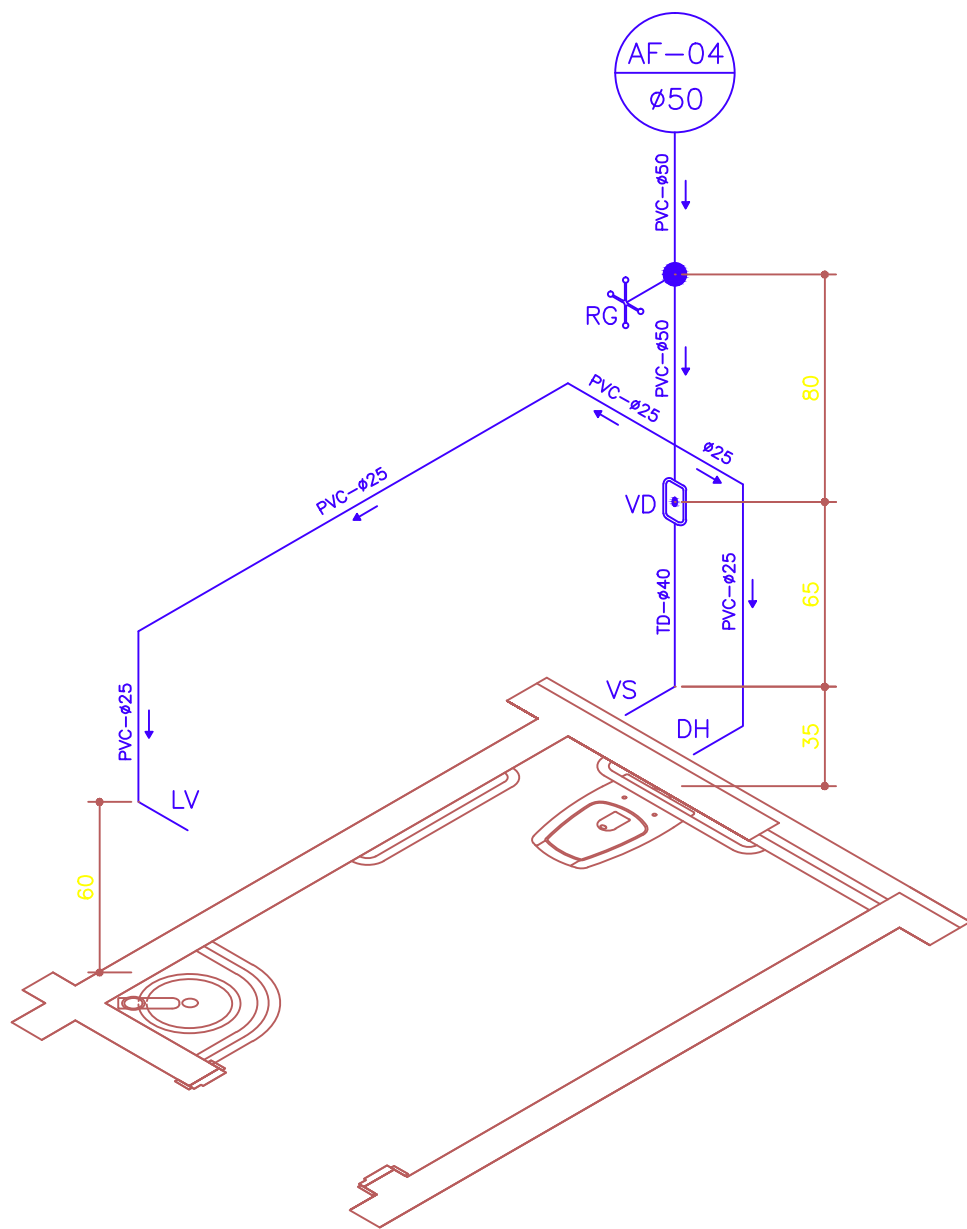

Isométrico 04: I.S. PNE Feminino
Água Fria - Pavto Térreo
ESC: 1:25

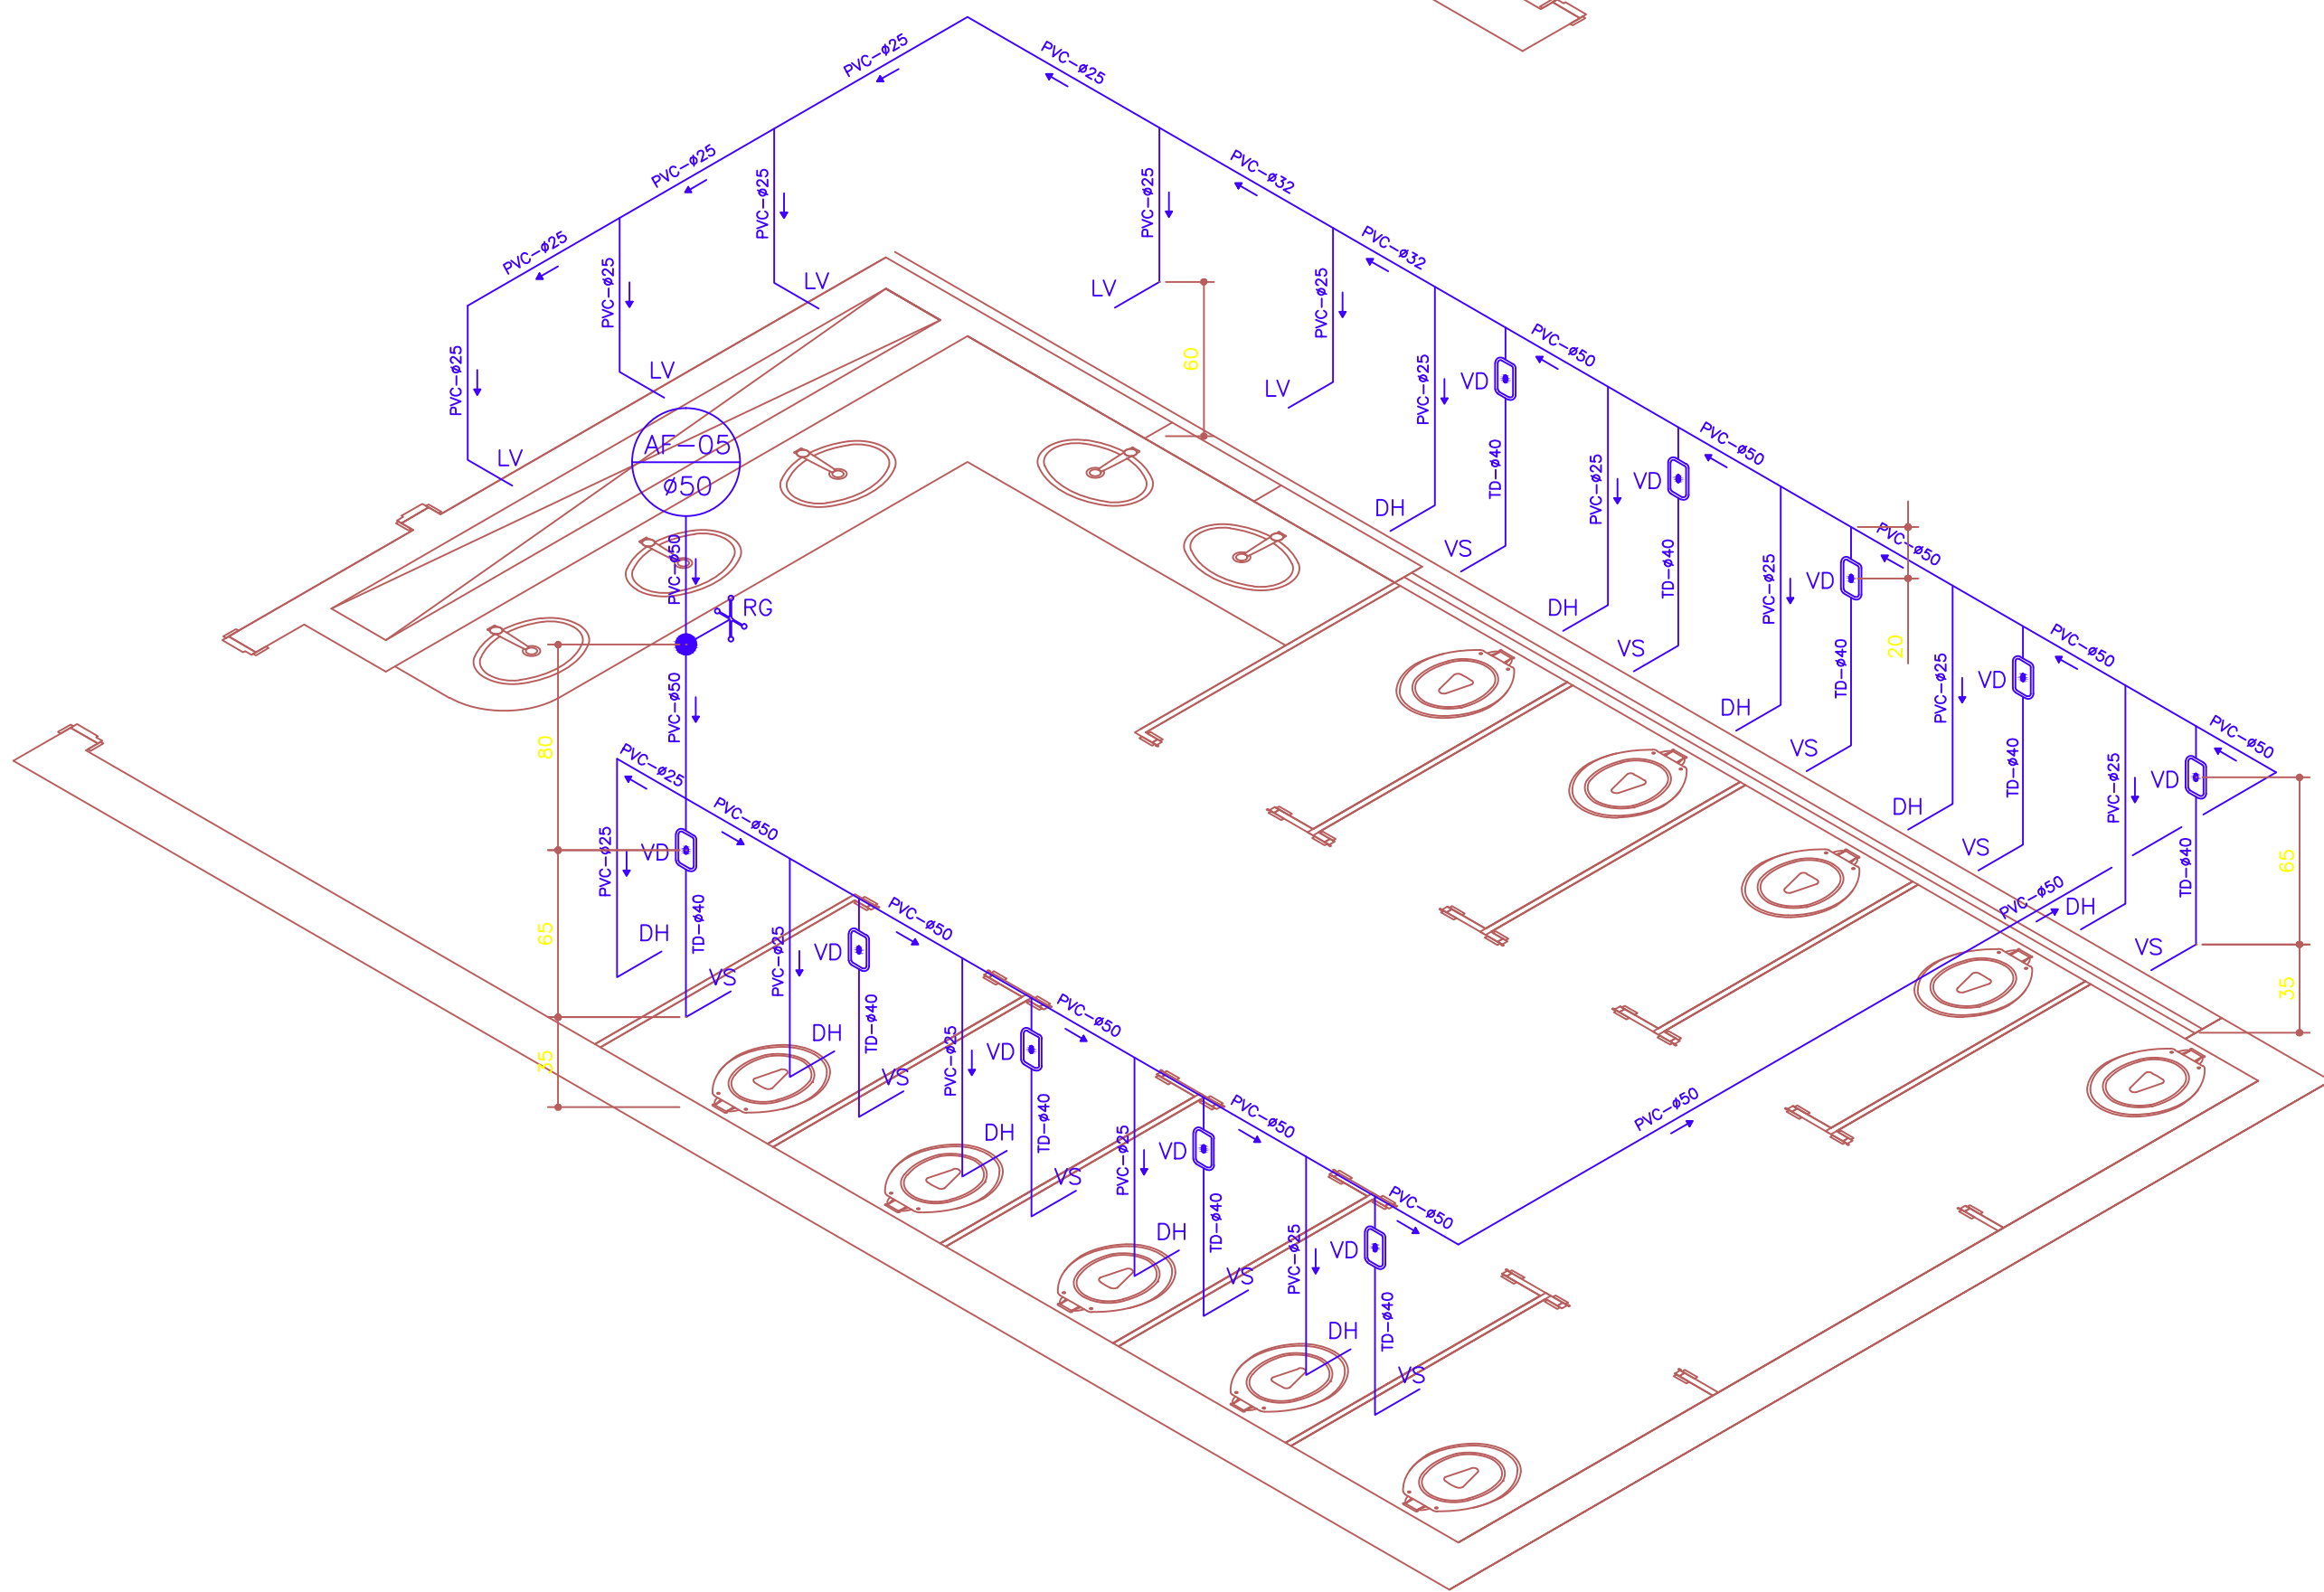

Isométrico 05: I.S. Feminino
Água Fria - Pavto Térreo
ESC: 1:25
