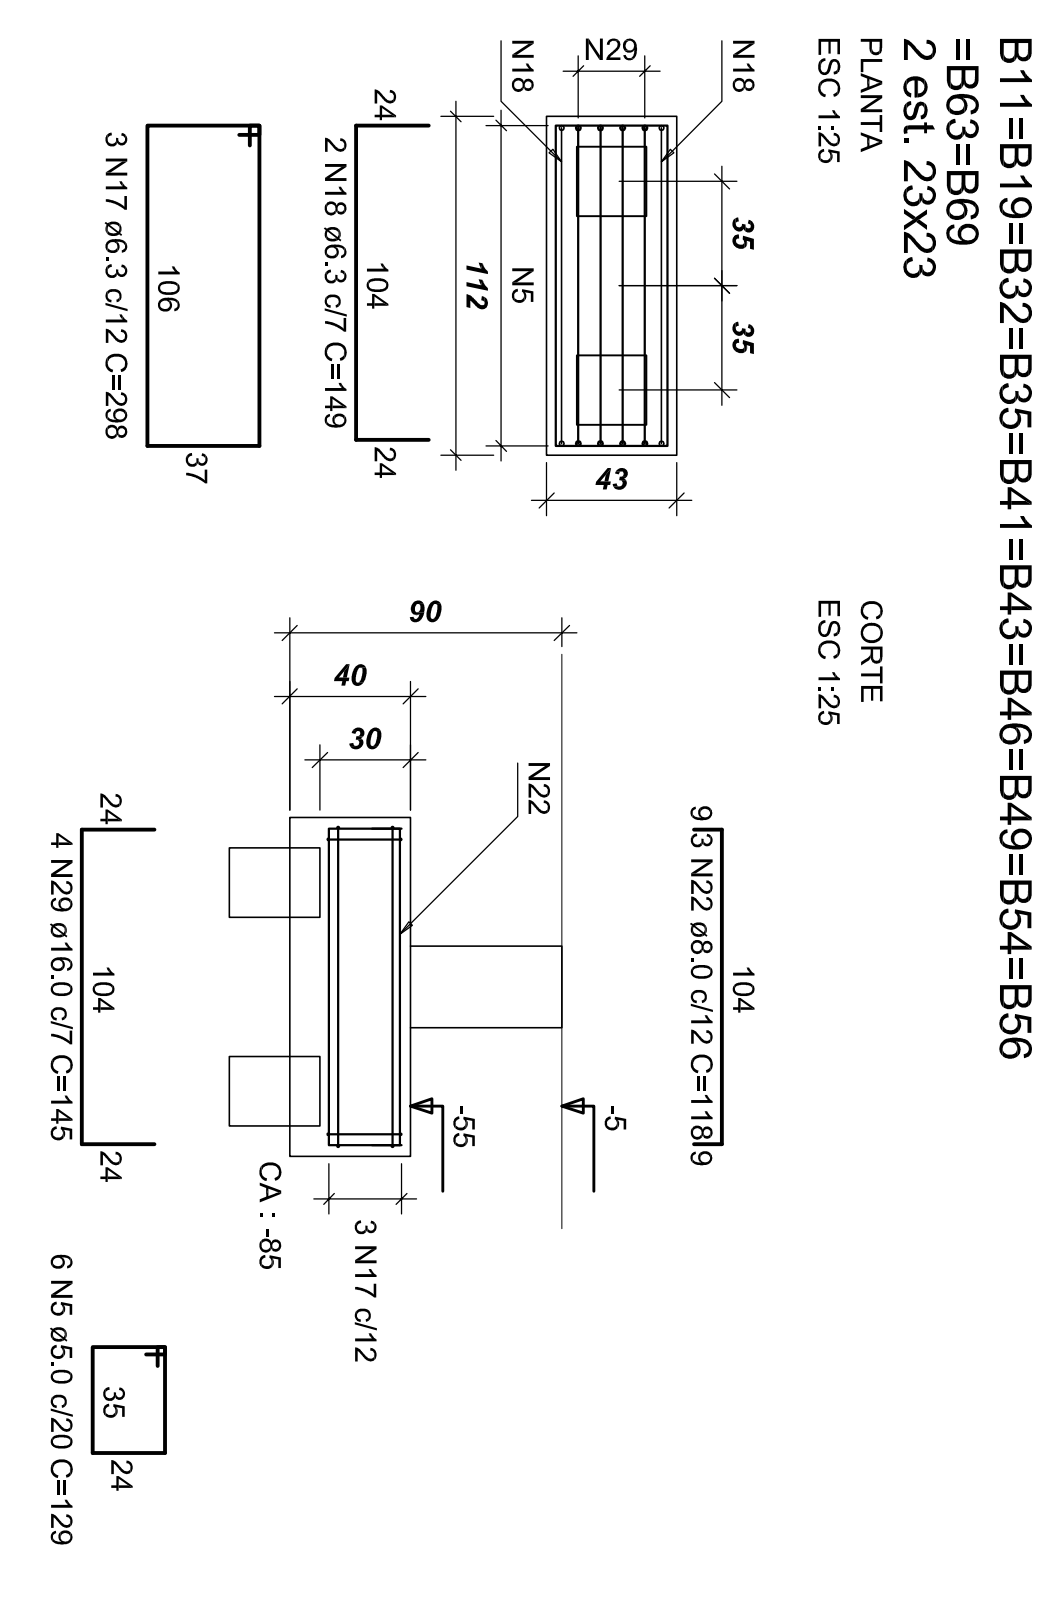
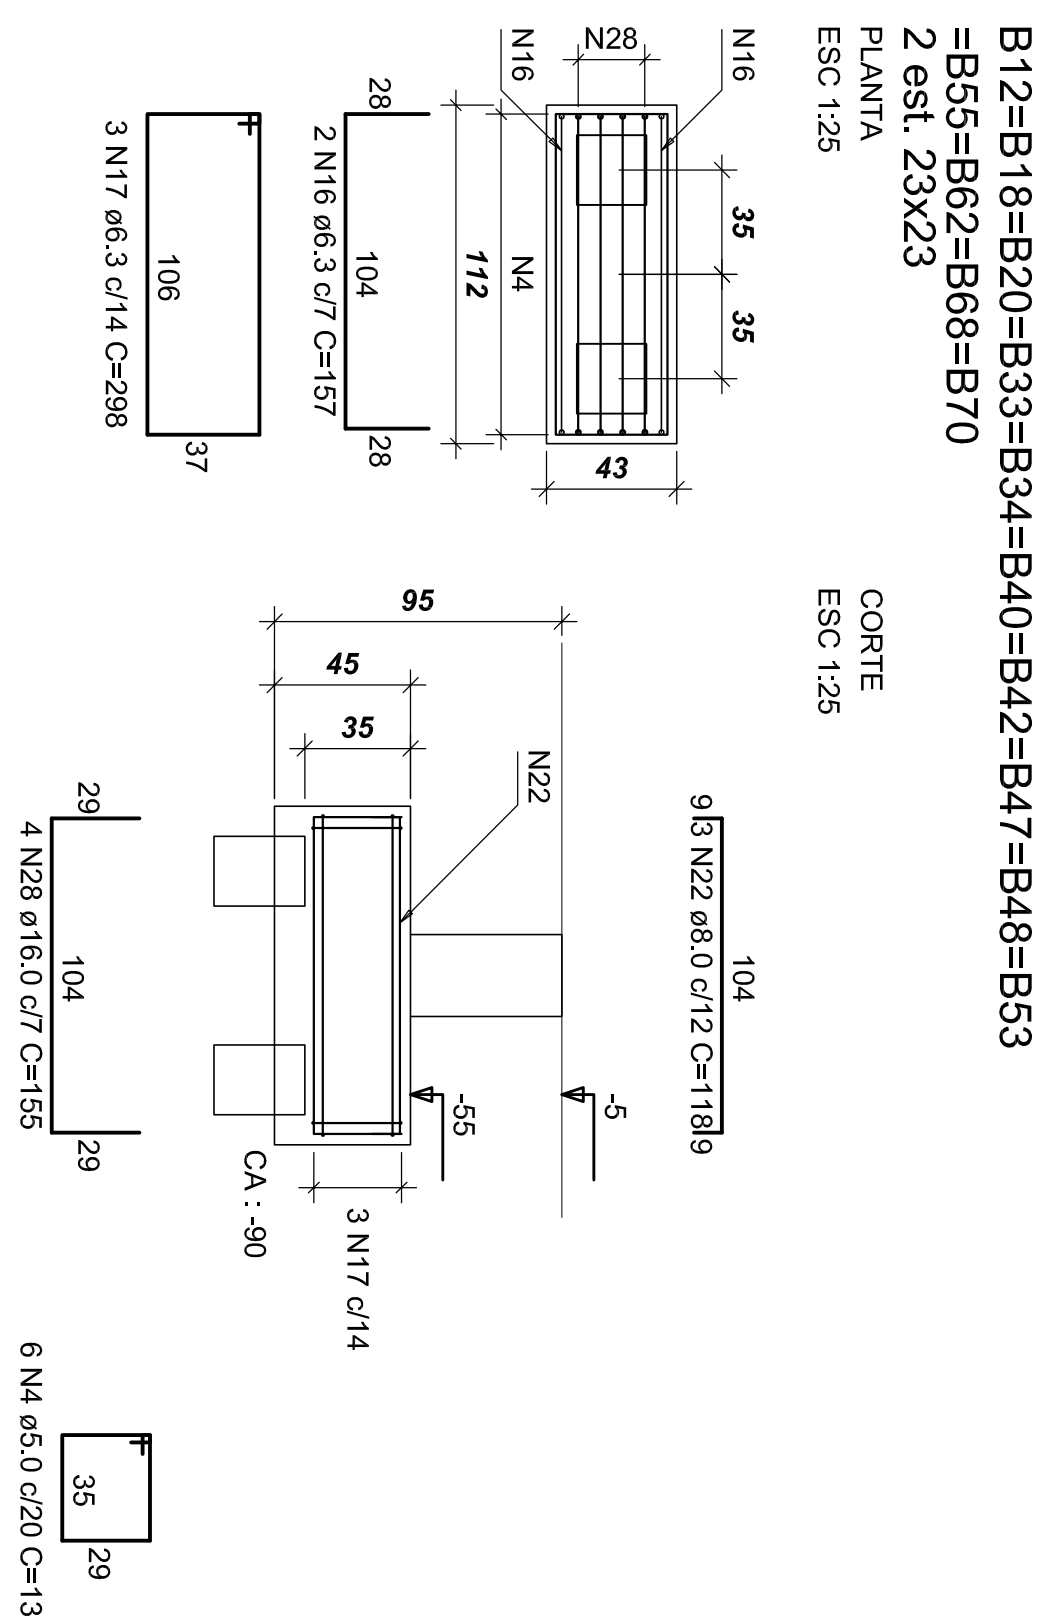
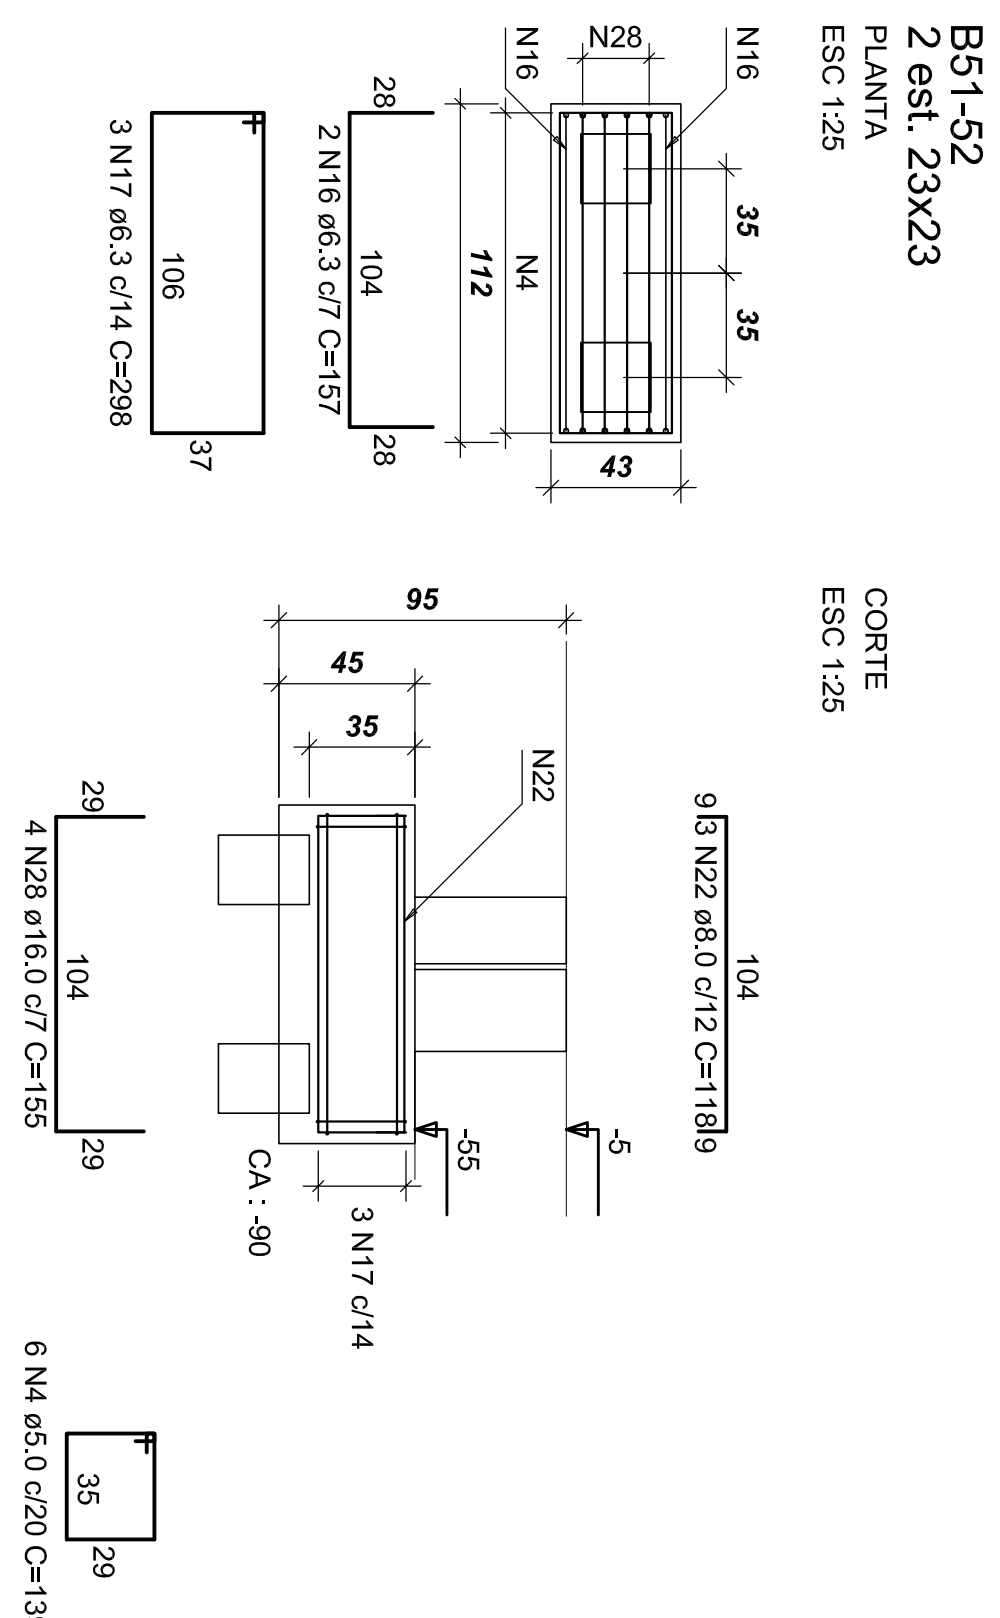
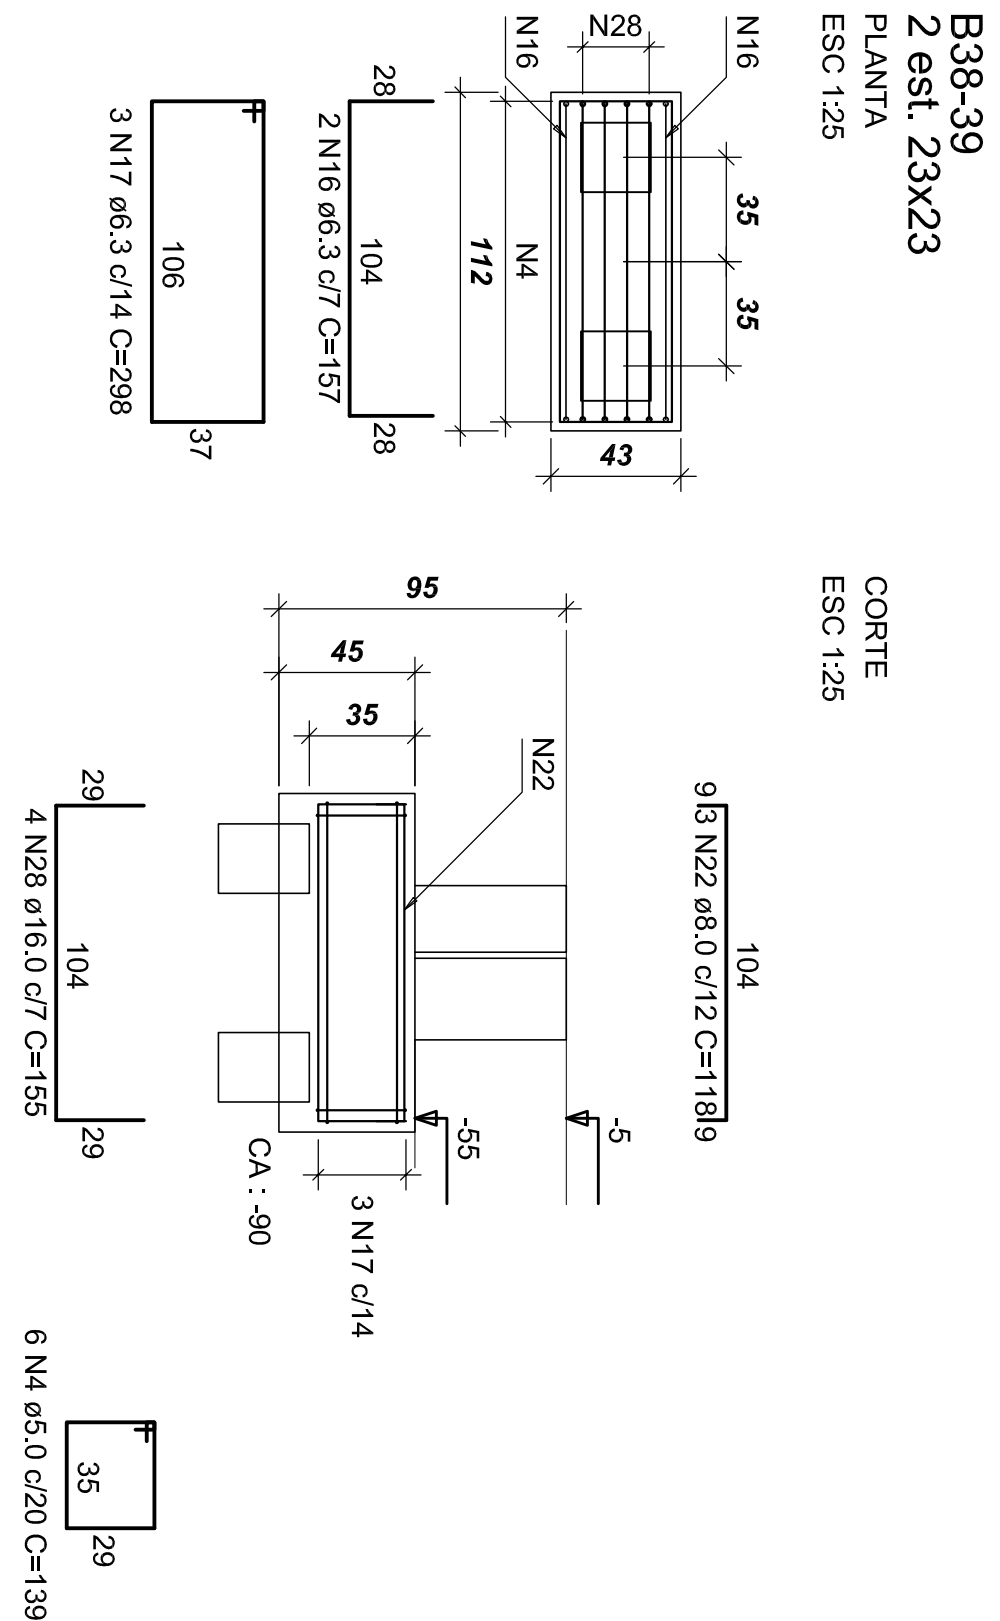


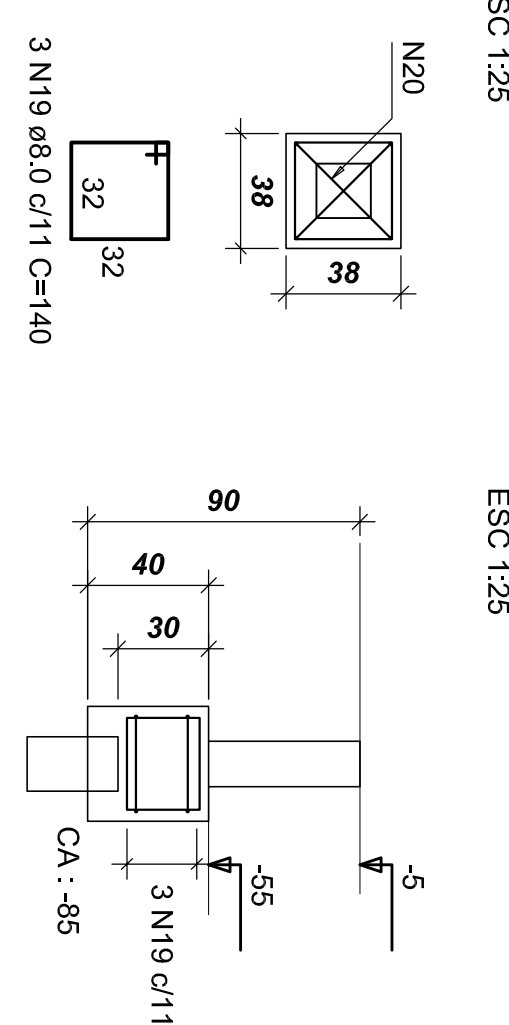
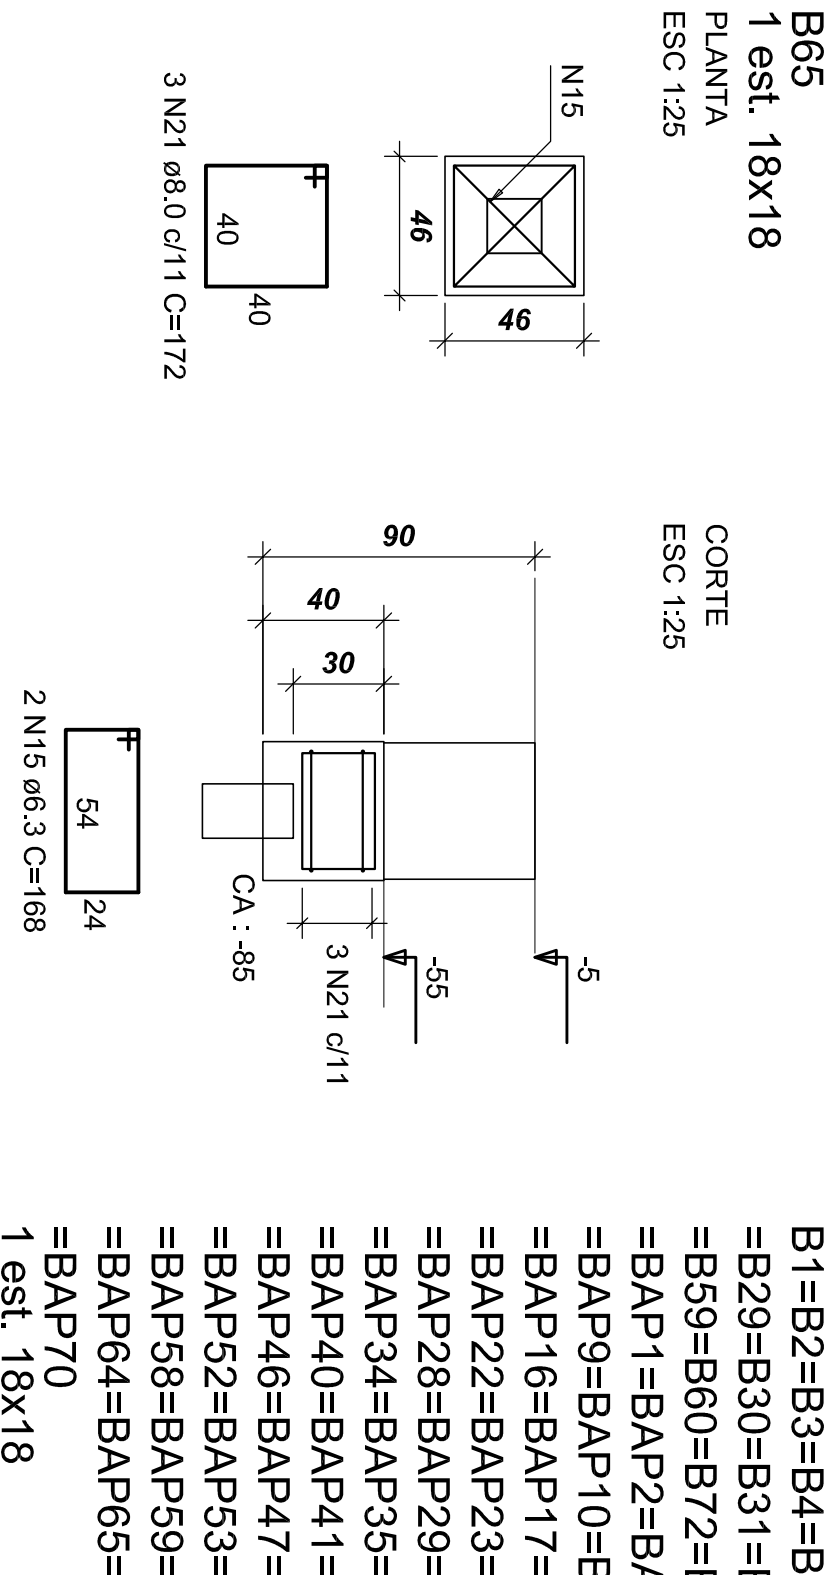
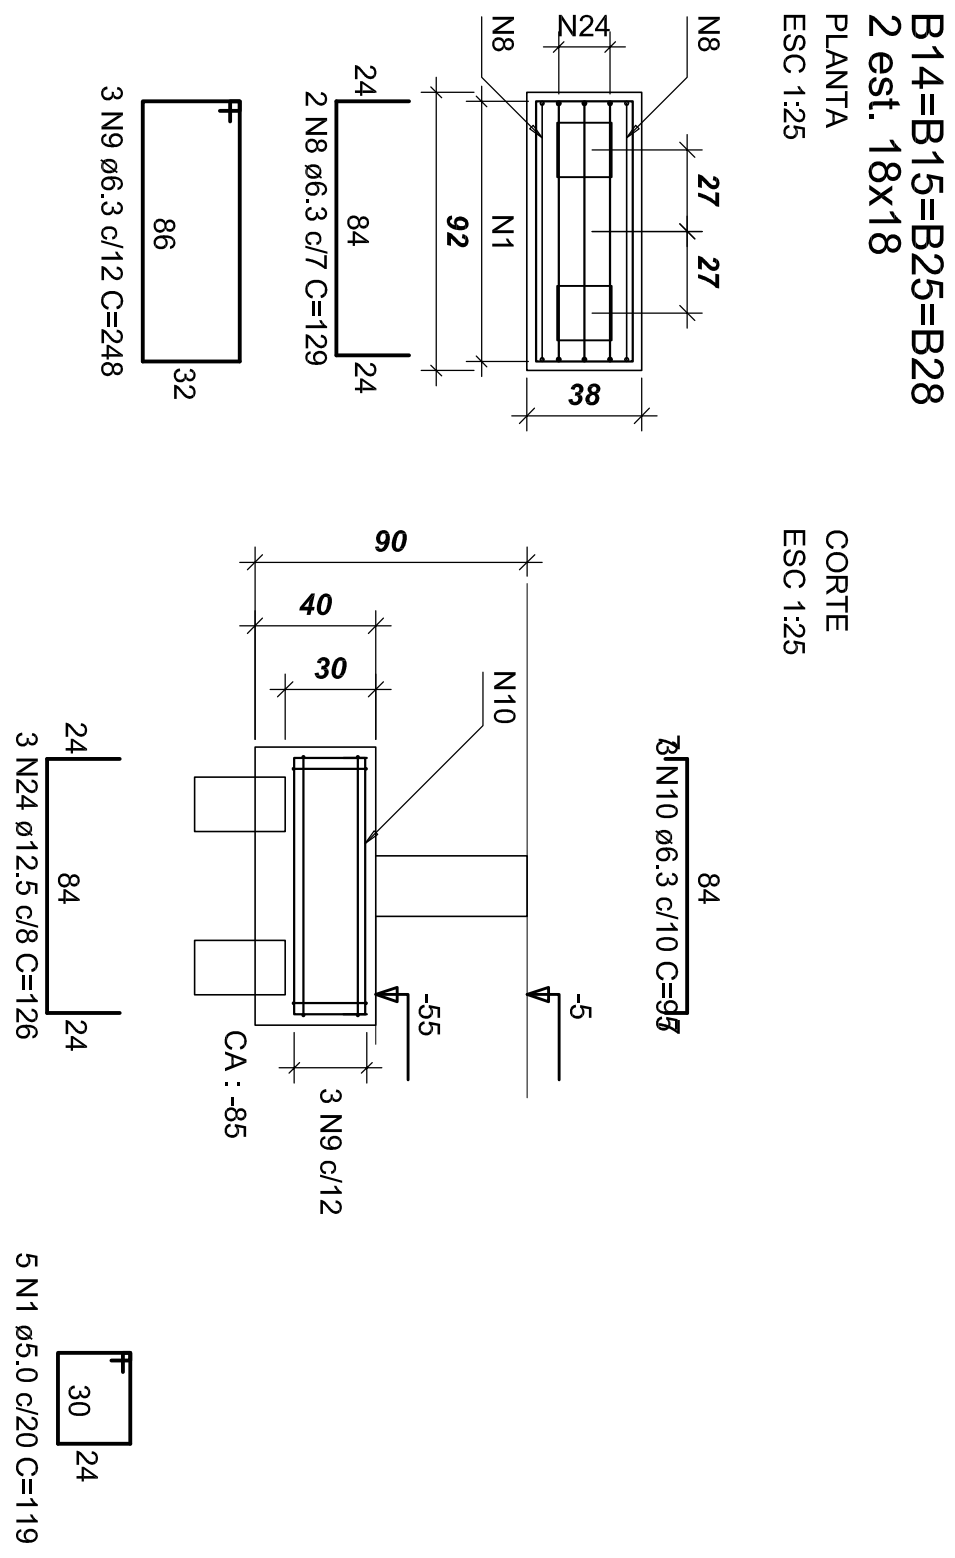
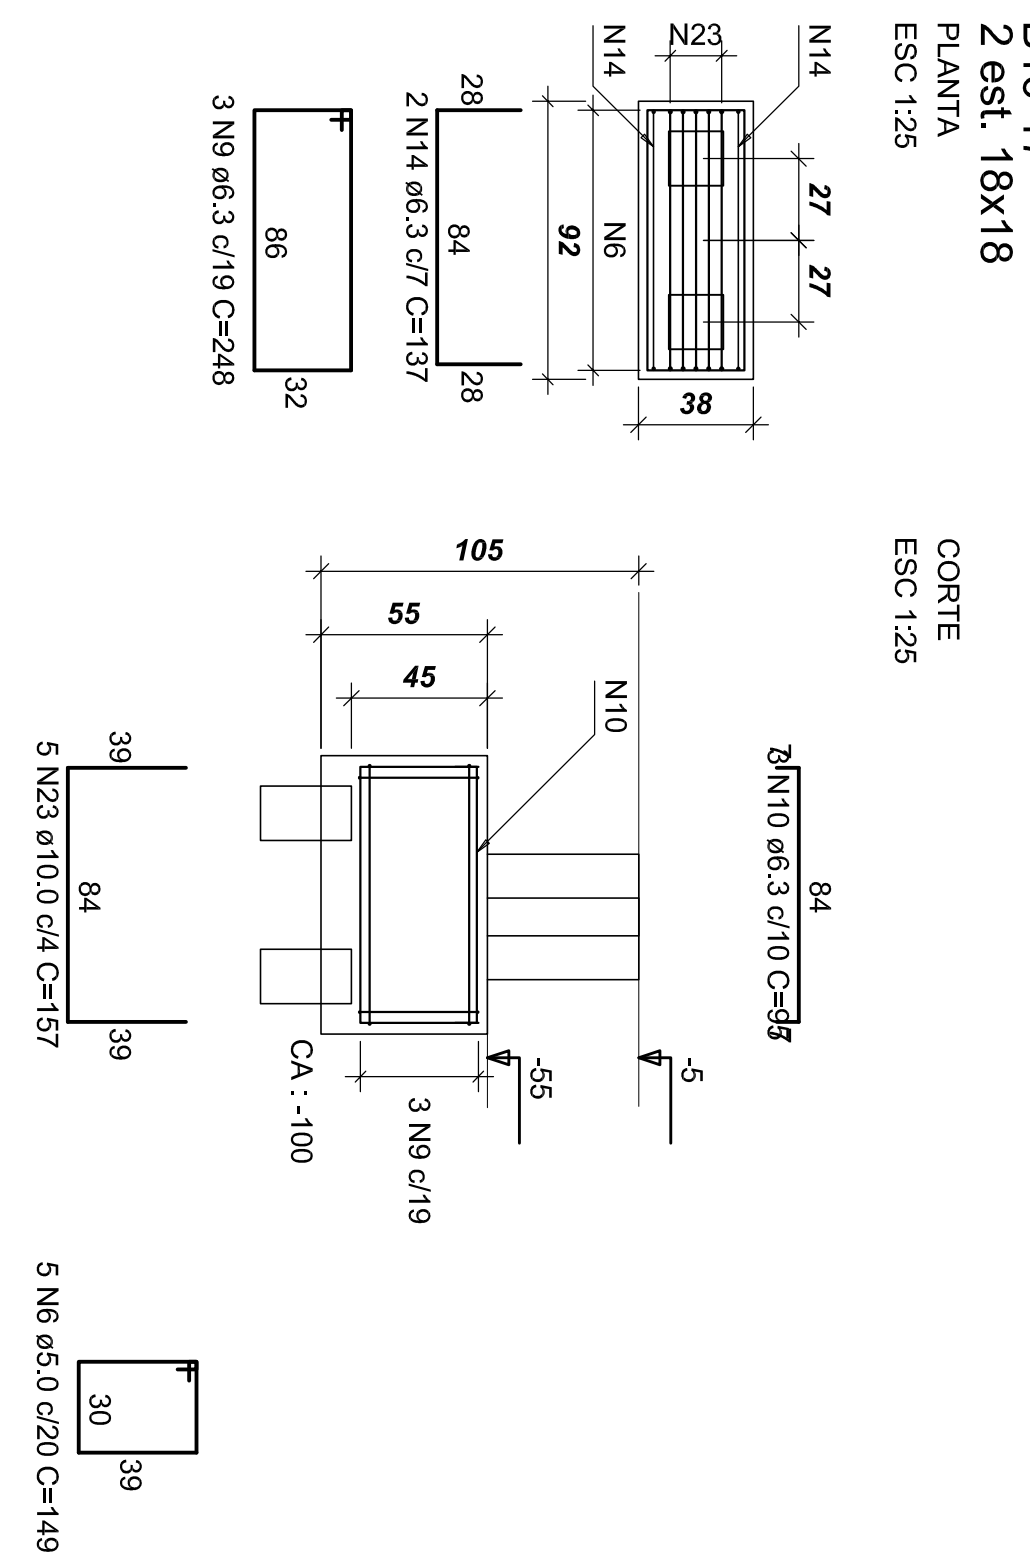
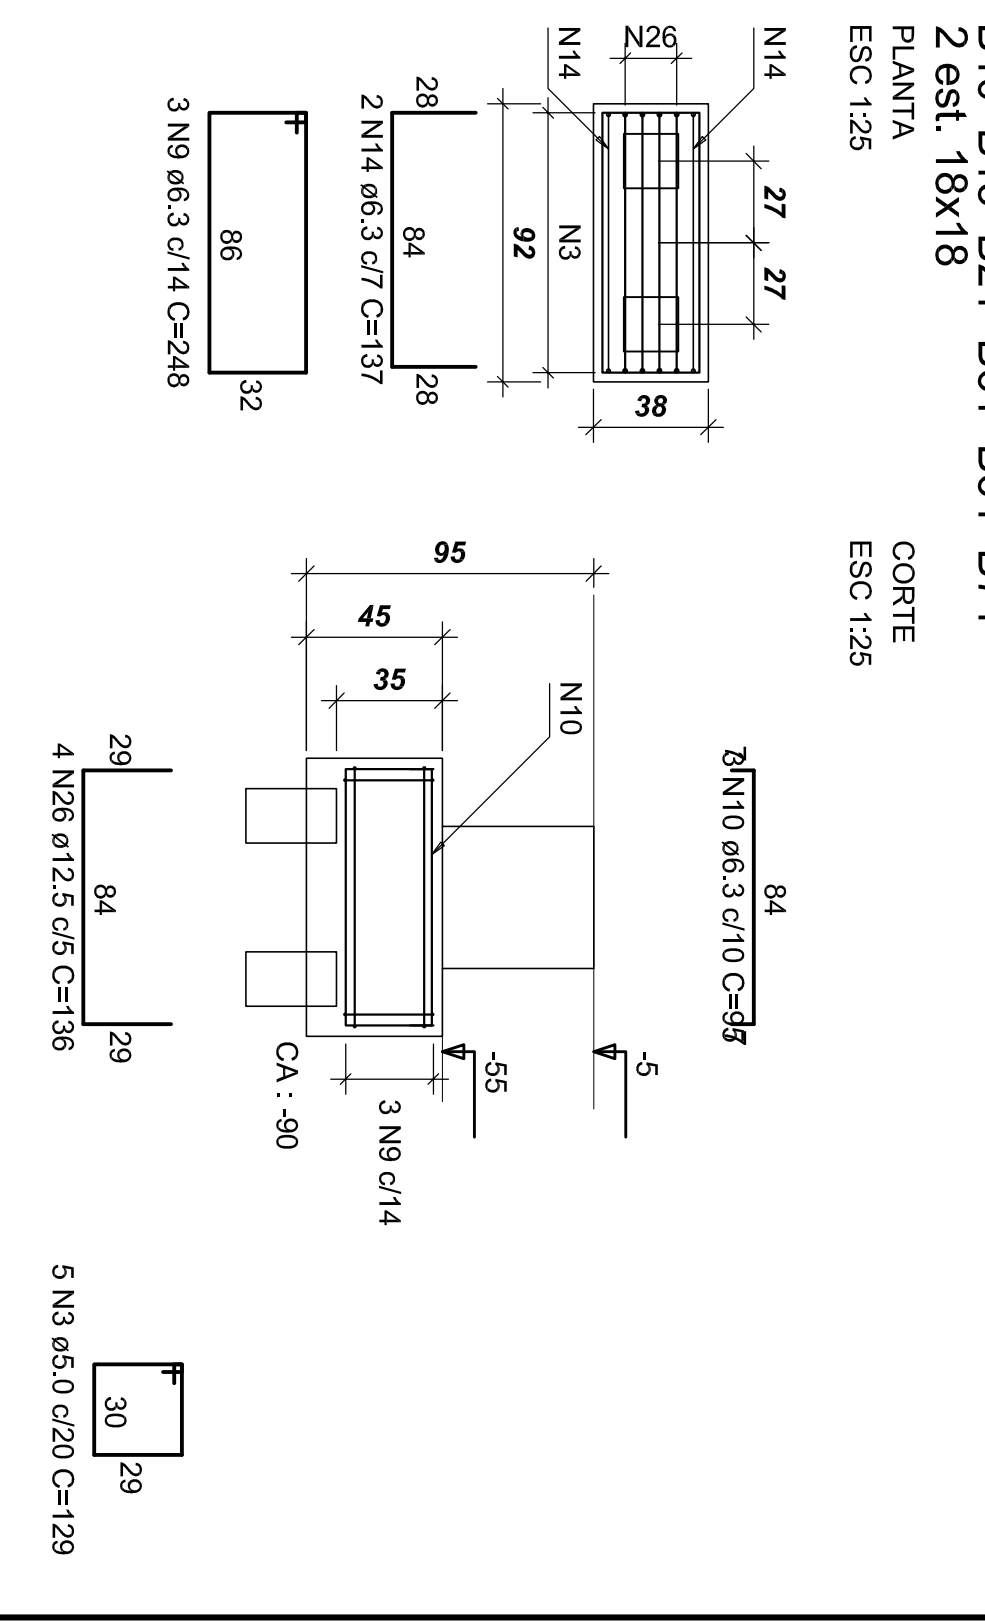
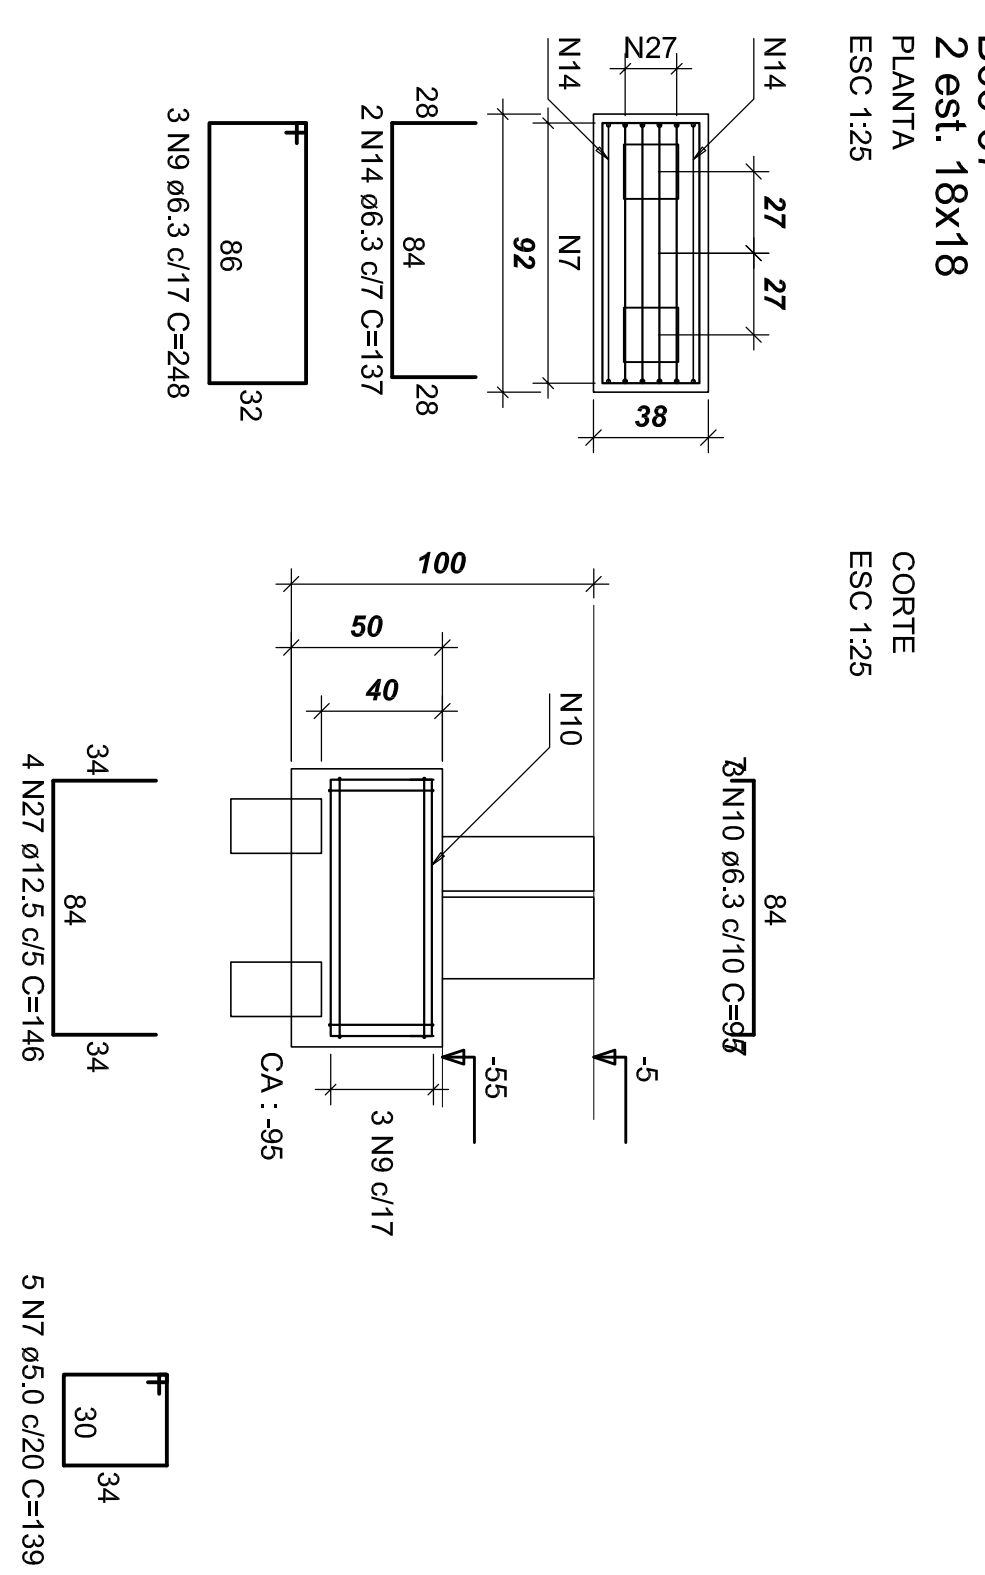
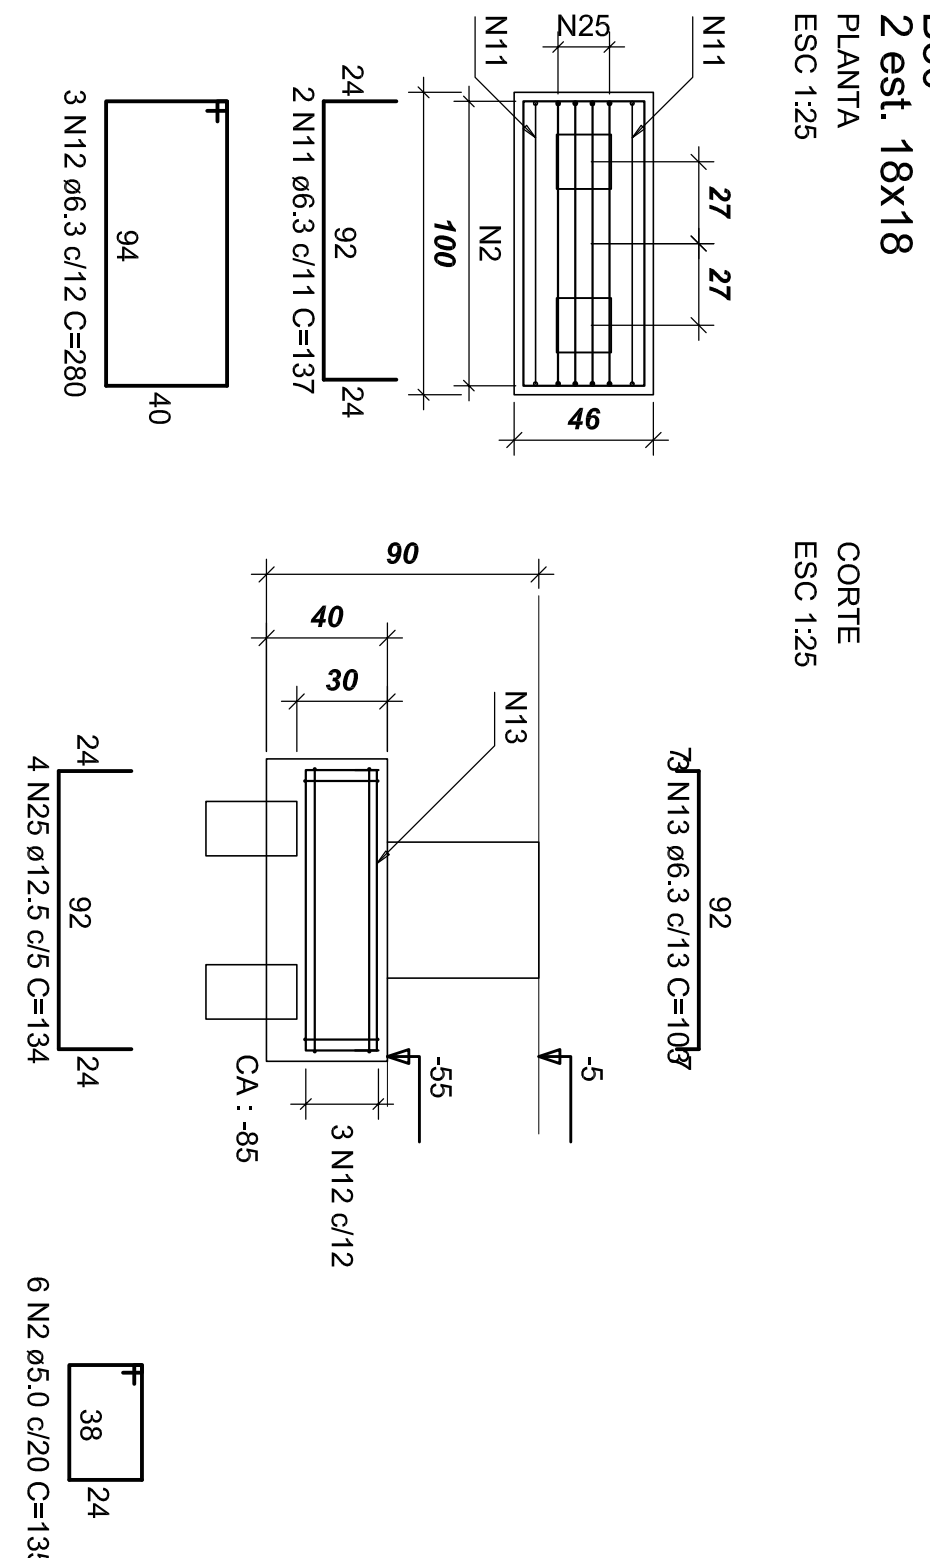


RELATÓRIO DO ACO									
ACO	N	DIM1	Q	UNIT	C.TOTAL				
					(cm)				

AÇO	DIAM	C.TOTAL (m)	PESO+0% (kg)
CASO	6.3	509.5	124.9
	8.0	810.5	320.3
	10.0	7.9	4.9
	12.5	59.1	57.0
CASO	16.0	168.4	266.1
	5.0	312.5	48.1
PESO TOTAL			

Vol. de concreto total (C-20) = 12.99 m³
Área de forma total = 113.81 m²

Área de forma total = 113.81 m²

[illegible]