



### V275 (var)

ESC 1:100

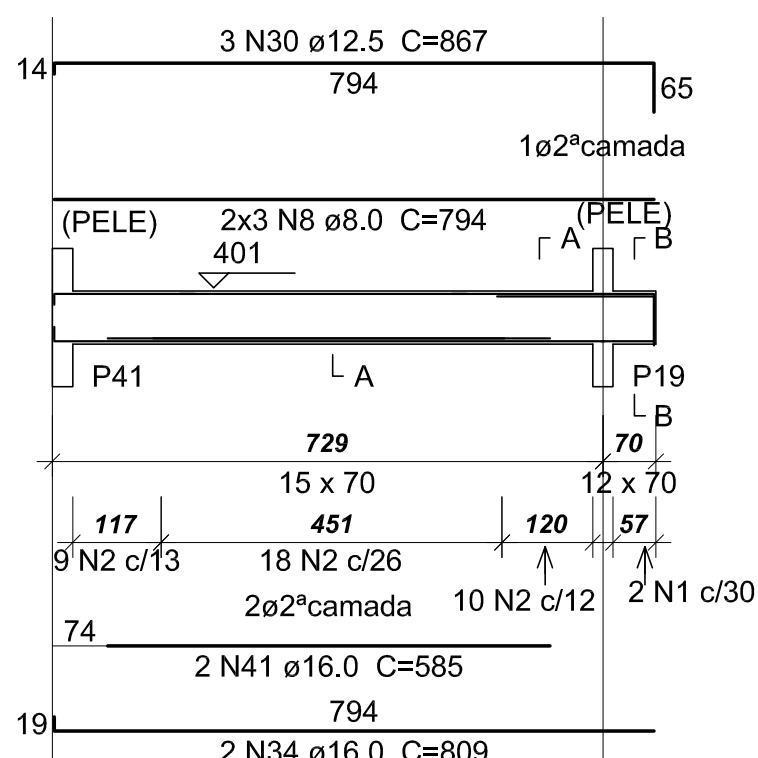


#### SEÇÃO A-A

ESC 1:25

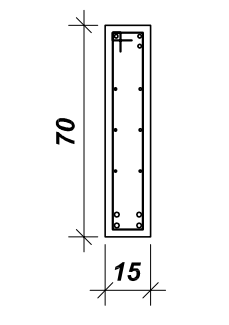

#### SEÇÃO B-B


ESC 1:25

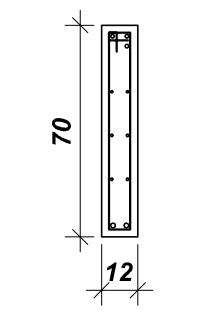

37 N2 ø5.0 C=162 2 N1 ø5.0 C=156


### V276 (var)

ESC 1:100

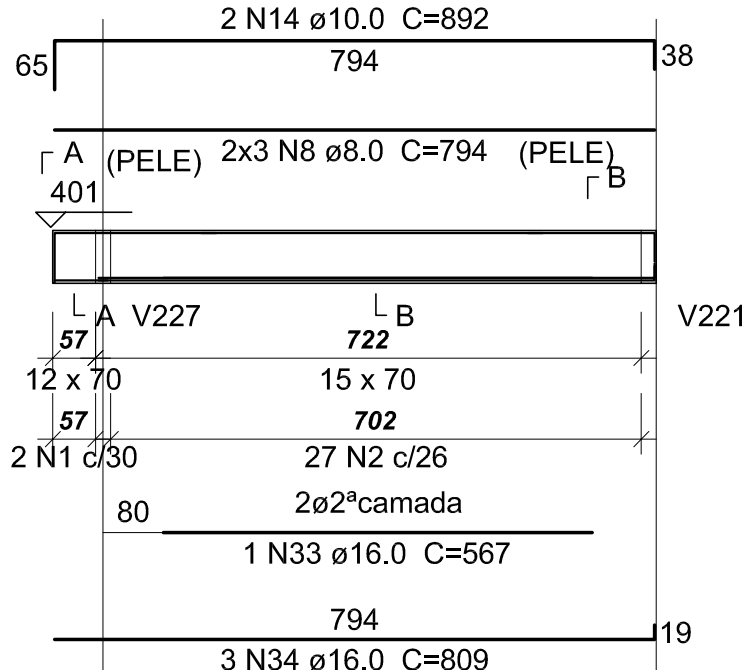


#### SEÇÃO A-A

ESC 1:25

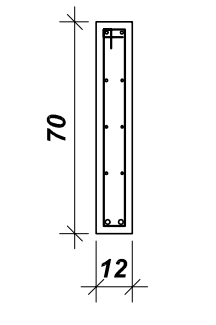

#### SEÇÃO B-B


ESC 1:25

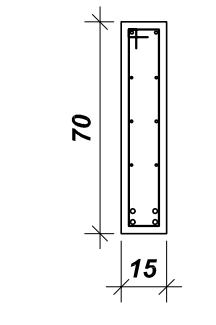

2 N1 ø5.0 C=156 27 N2 ø5.0 C=162


### V277 (var)

ESC 1:100

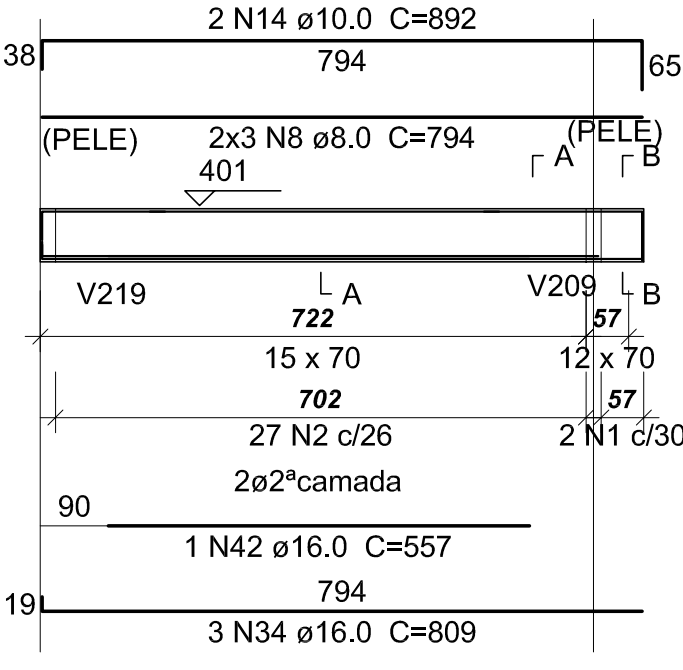


#### SEÇÃO A-A

ESC 1:25

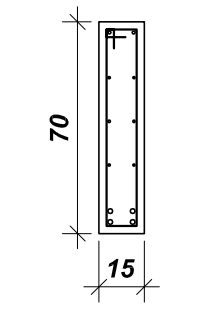

#### SEÇÃO B-B


ESC 1:25

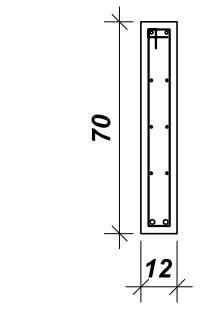

27 N2 ø5.0 C=162 2 N1 ø5.0 C=156


### V278 (var)

ESC 1:100

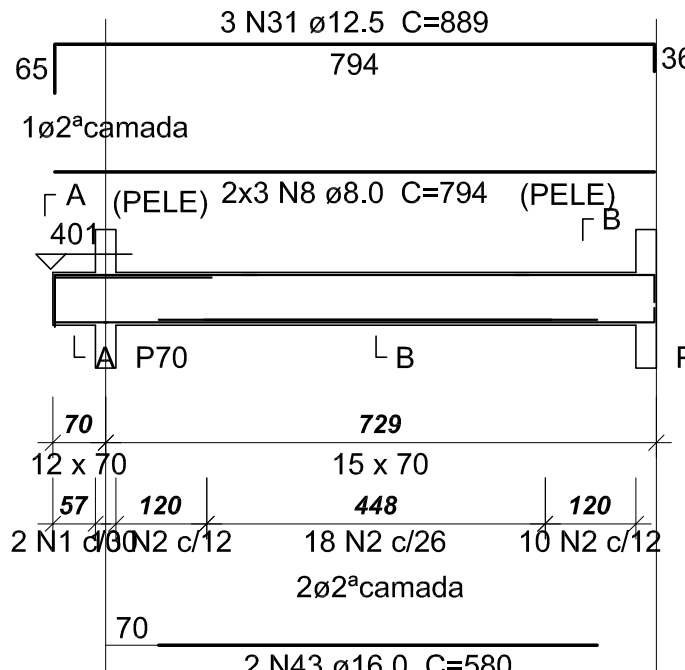


#### SEÇÃO A-A

ESC 1:25

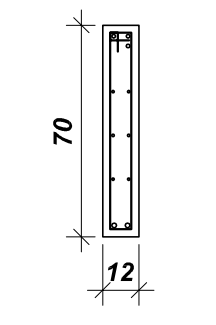

#### SEÇÃO B-B

ESC 1:25

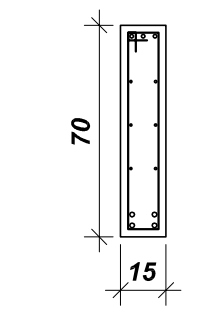

2 N1 ø5.0 C=156 38 N2 ø5.0 C=162

### Relação do aço

| AÇO  | N   | DIAM | Q   | UNIT (cm) | C.TOTAL (cm) |
|------|-----|------|-----|-----------|--------------|
| CA60 | 1   | 5.0  | 190 | 156       | 29640        |
|      | 2   | 5.0  | 221 | 162       | 35802        |
|      | 3   | 5.0  | 184 | 172       | 31648        |
|      | 4   | 5.0  | 36  | 82        | 2952         |
|      | 5   | 5.0  | 15  | 122       | 1830         |
| CA50 | 6   | 6.3  | 12  | 140       | 1680         |
|      | 7   | 6.3  | 12  | 149       | 1788         |
|      | 7A  | 6.3  | 468 | 72        | 33696        |
|      | 8   | 8.0  | 36  | 794       | 28584        |
|      | 9   | 8.0  | 6   | 1200      | 7200         |
|      | 10  | 8.0  | 6   | 853       | 5118         |
|      | 11  | 8.0  | 12  | 722       | 8664         |
|      | 12  | 8.0  | 6   | 737       | 4422         |
|      | 13  | 8.0  | 6   | 70        | 474          |
|      | 14  | 10.0 | 8   | 892       | 7136         |
|      | 15  | 10.0 | 4   | 170       | 680          |
|      | 16  | 10.0 | 4   | 230       | 920          |
|      | 17  | 10.0 | 6   | 741       | 4446         |
|      | 18  | 10.0 | 4   | 154       | 616          |
|      | 19  | 10.0 | 4   | 204       | 816          |
|      | 20  | 10.0 | 2   | 777       | 1554         |
|      | 21  | 10.0 | 2   | 795       | 1590         |
|      | 22  | 10.0 | 2   | 214       | 428          |
|      | 23  | 10.0 | 2   | 269       | 538          |
|      | 24  | 10.0 | 2   | 223       | 446          |
|      | 25  | 10.0 | 2   | 267       | 534          |
| 25A  | 8.0 | 156  | 75  | 11700     |              |
| 25B  | 8.0 | 156  | 162 | 25272     |              |
|      | 26  | 12.5 | 1   | 445       | 445          |
|      | 27  | 12.5 | 3   | 726       | 2178         |
|      | 28  | 12.5 | 2   | 575       | 1150         |
|      | 29  | 12.5 | 2   | 746       | 1492         |
|      | 30  | 12.5 | 3   | 867       | 2601         |
|      | 31  | 12.5 | 3   | 889       | 2667         |
|      | 32  | 12.5 | 2   | 888       | 1776         |
|      | 33  | 16.0 | 3   | 567       | 1701         |
|      | 34  | 16.0 | 18  | 809       | 14562        |
|      | 35  | 16.0 | 4   | 720       | 2880         |
|      | 36  | 16.0 | 2   | 1171      | 2342         |
|      | 37  | 16.0 | 2   | 881       | 1762         |
|      | 38  | 16.0 | 2   | 705       | 1410         |
|      | 39  | 16.0 | 2   | 1196      | 2392         |
|      | 40  | 16.0 | 2   | 1033      | 2066         |
|      | 41  | 16.0 | 4   | 585       | 2340         |
|      | 42  | 16.0 | 1   | 557       | 557          |
|      | 43  | 16.0 | 2   | 580       | 1160         |


### Resumo do aço

| AÇO        | DIAM   | C.TOTAL (m) | PESO (kg) |
|------------|--------|-------------|-----------|
| CA50       | 6.3    | 371.7       | 91.0      |
|            | 8.0    | 924.5       | 364.7     |
|            | 10.0   | 197.1       | 121.5     |
|            | 12.5   | 123.1       | 118.6     |
|            | 16.0   | 331.8       | 523.6     |
| CA60       | 5.0    | 1018.8      | 157.0     |
| PESO TOTAL |        |             |           |
| CA50       | 1219.4 |             |           |
| CA60       | 157.0  |             |           |

Vol. de concreto total (C-25) = 16.78 m³  
Área de forma total = 252.27 m²


### V280 (var)

ESC 1:100

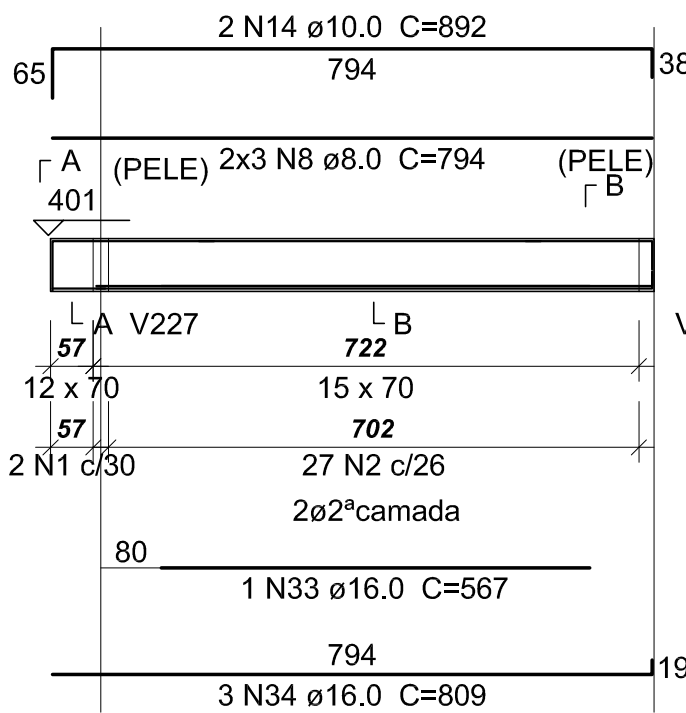


#### SEÇÃO A-A

ESC 1:25

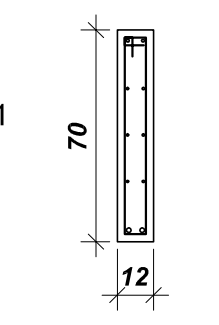

#### SEÇÃO B-B


ESC 1:25

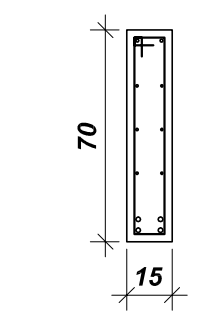

2 N1 ø5.0 C=156 27 N2 ø5.0 C=162


### V281 (var)

ESC 1:100

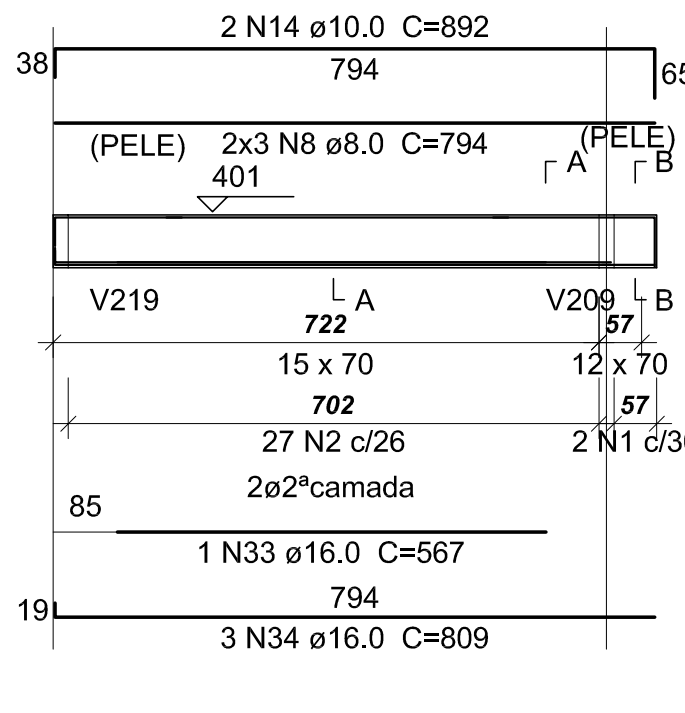


#### SEÇÃO A-A

ESC 1:25

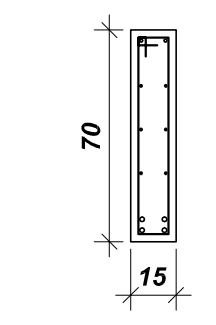

#### SEÇÃO B-B


ESC 1:25

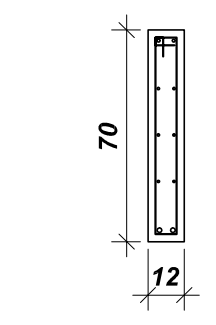

27 N2 ø5.0 C=162 2 N1 ø5.0 C=156


### V282 (12 x 70)

ESC 1:100

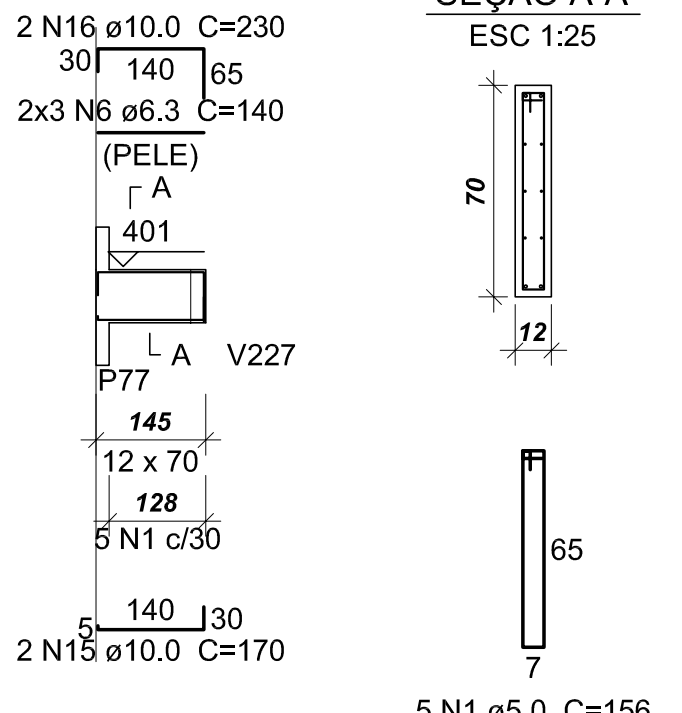


### V283 (12 x 70)

ESC 1:100

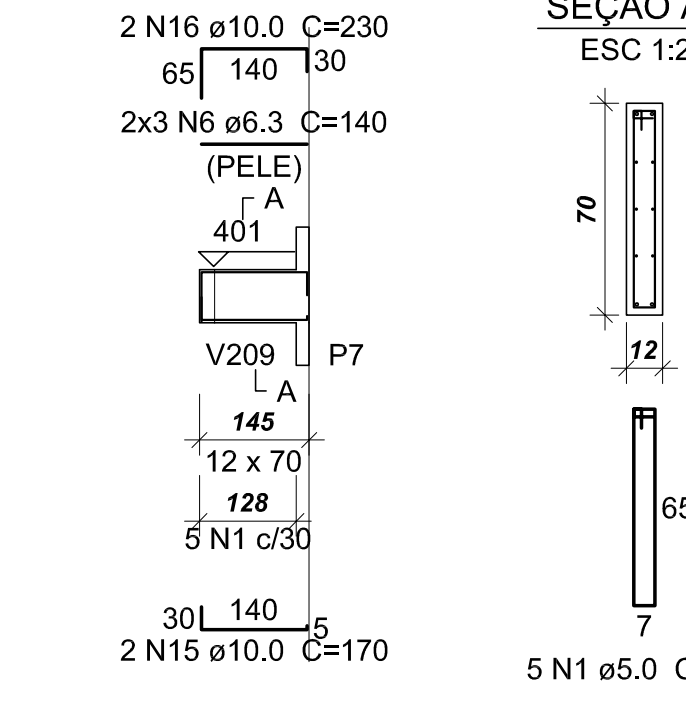

#### SEÇÃO A-A


ESC 1:25

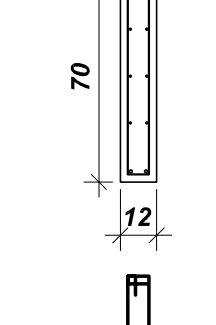

5 N1 ø5.0 C=156


### V284 (20 x 70)

ESC 1:100

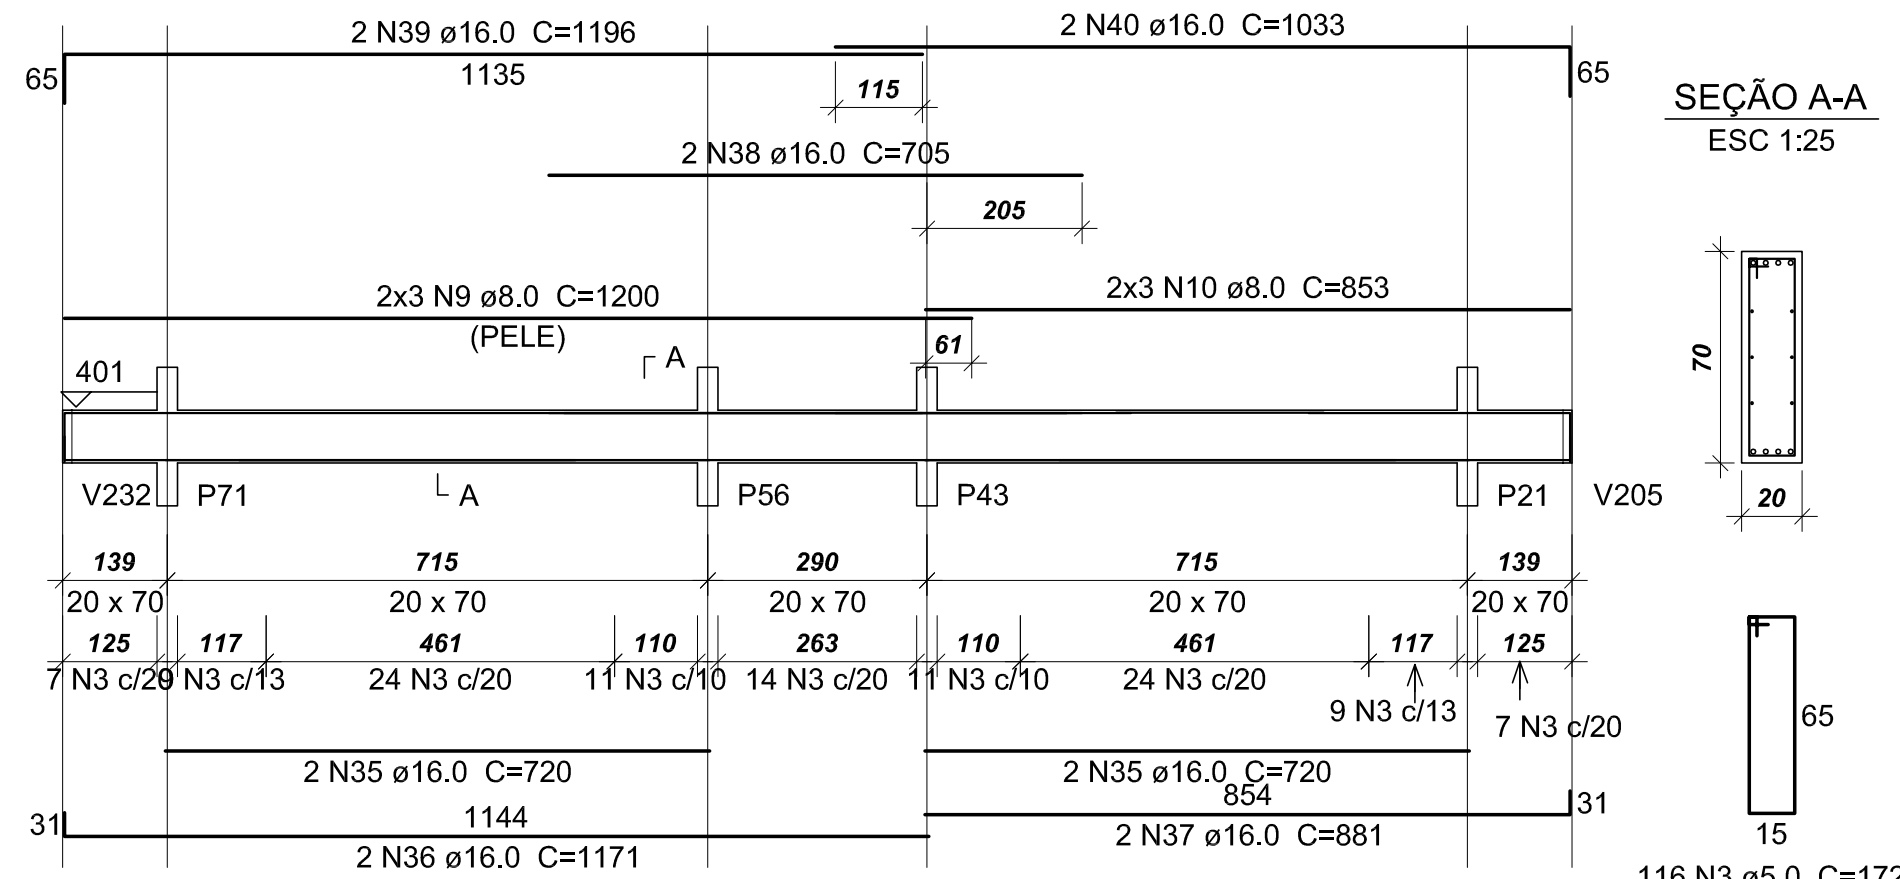

#### SEÇÃO A-A


ESC 1:25

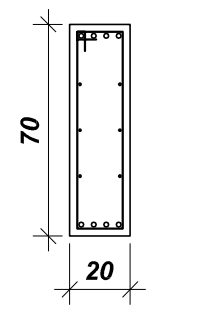

116 N3 ø5.0 C=172


### V287 (20 x 70)

ESC 1:100

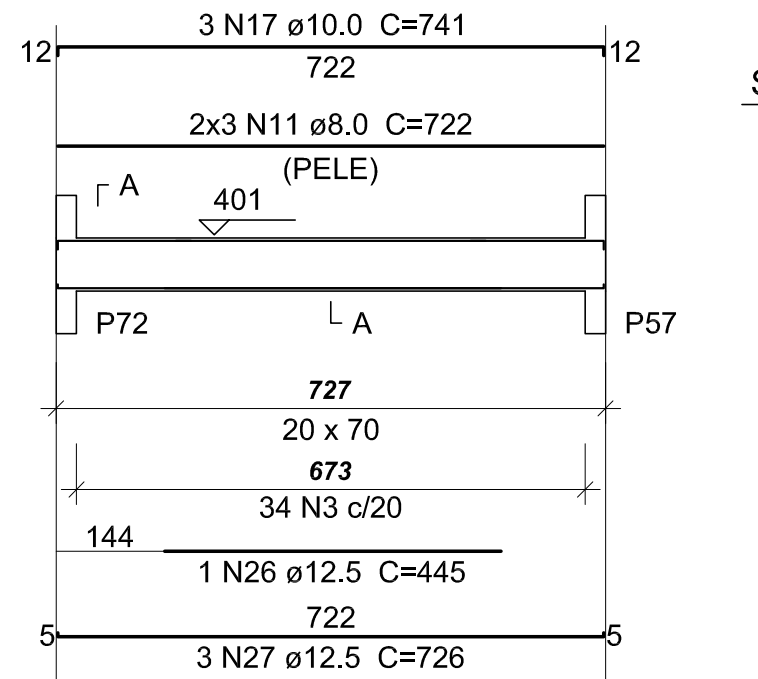

#### SEÇÃO A-A


ESC 1:25

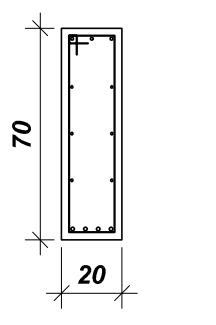

34 N3 ø5.0 C=172


### V288 (20 x 70)

ESC 1:100

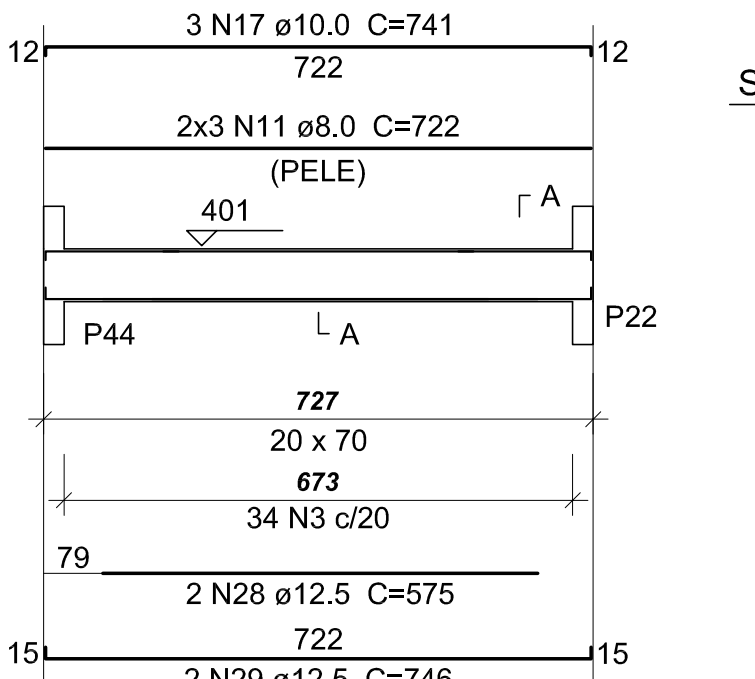

#### SEÇÃO A-A


ESC 1:25

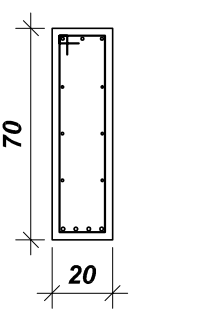

34 N3 ø5.0 C=172

### V289 (12 x 70)

ESC 1:100

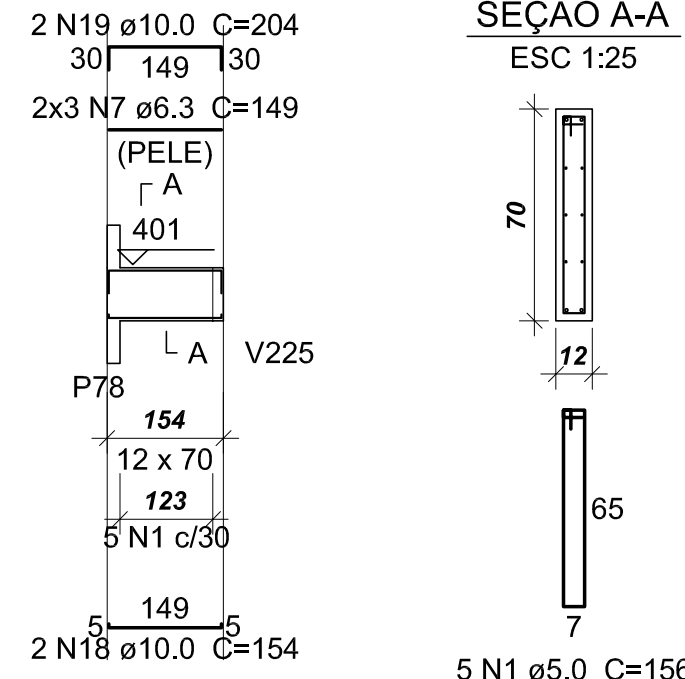

#### SEÇÃO A-A


ESC 1:25



5 N1 ø5.0 C=156

### V290 (12 x 70)

ESC 1:100

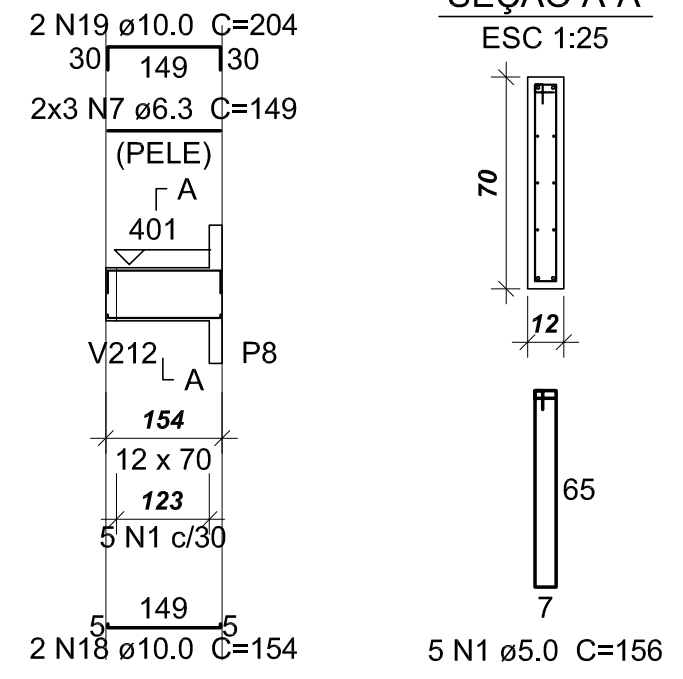

#### SEÇÃO A-A


ESC 1:25



5 N1 ø5.0 C=156


### V295 (15 x 30)

ESC 1:100

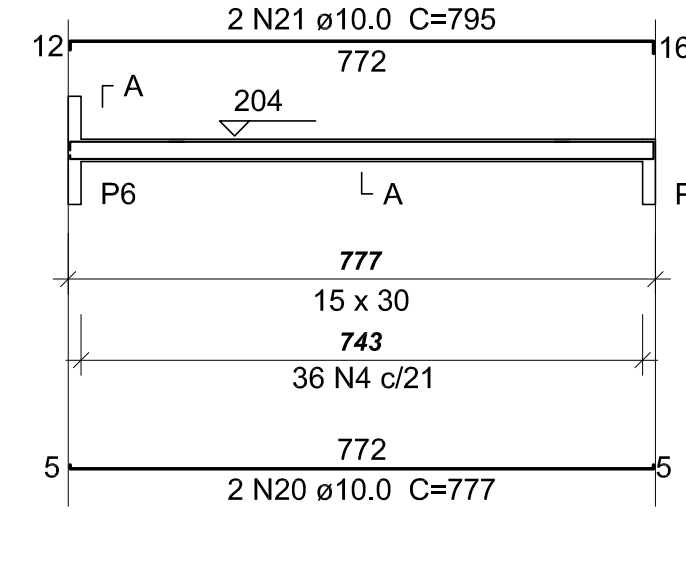

#### SEÇÃO A-A


ESC 1:25

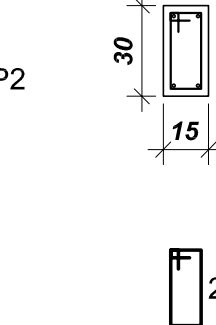

36 N4 ø5.0 C=82


### V296 (15 x 50)

ESC 1:100

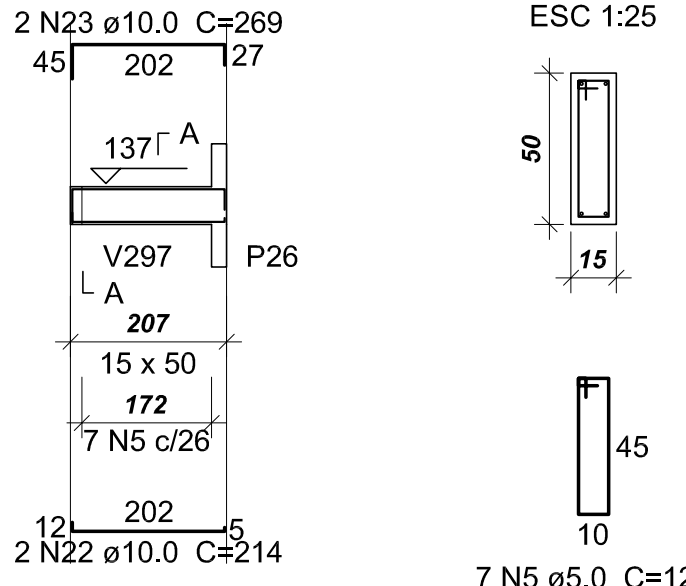

#### SEÇÃO A-A


ESC 1:25

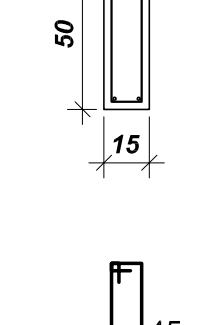

7 N5 ø5.0 C=122

### V297 (15 x 50)

ESC 1:100

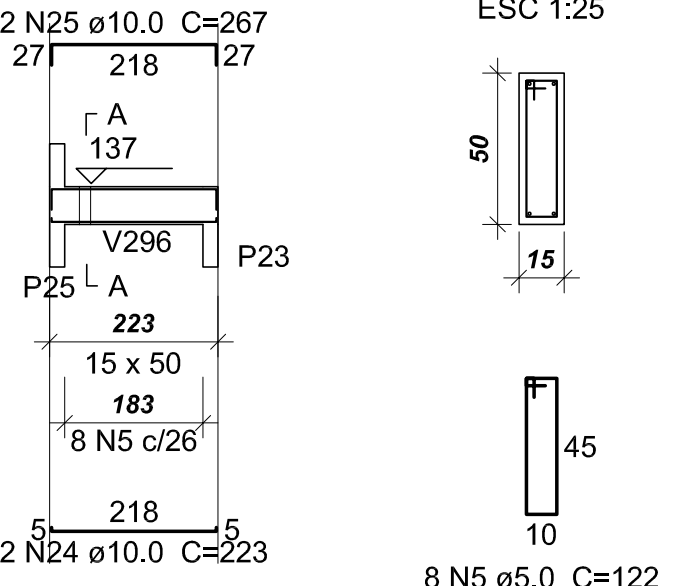

#### SEÇÃO A-A

ESC 1:25

