


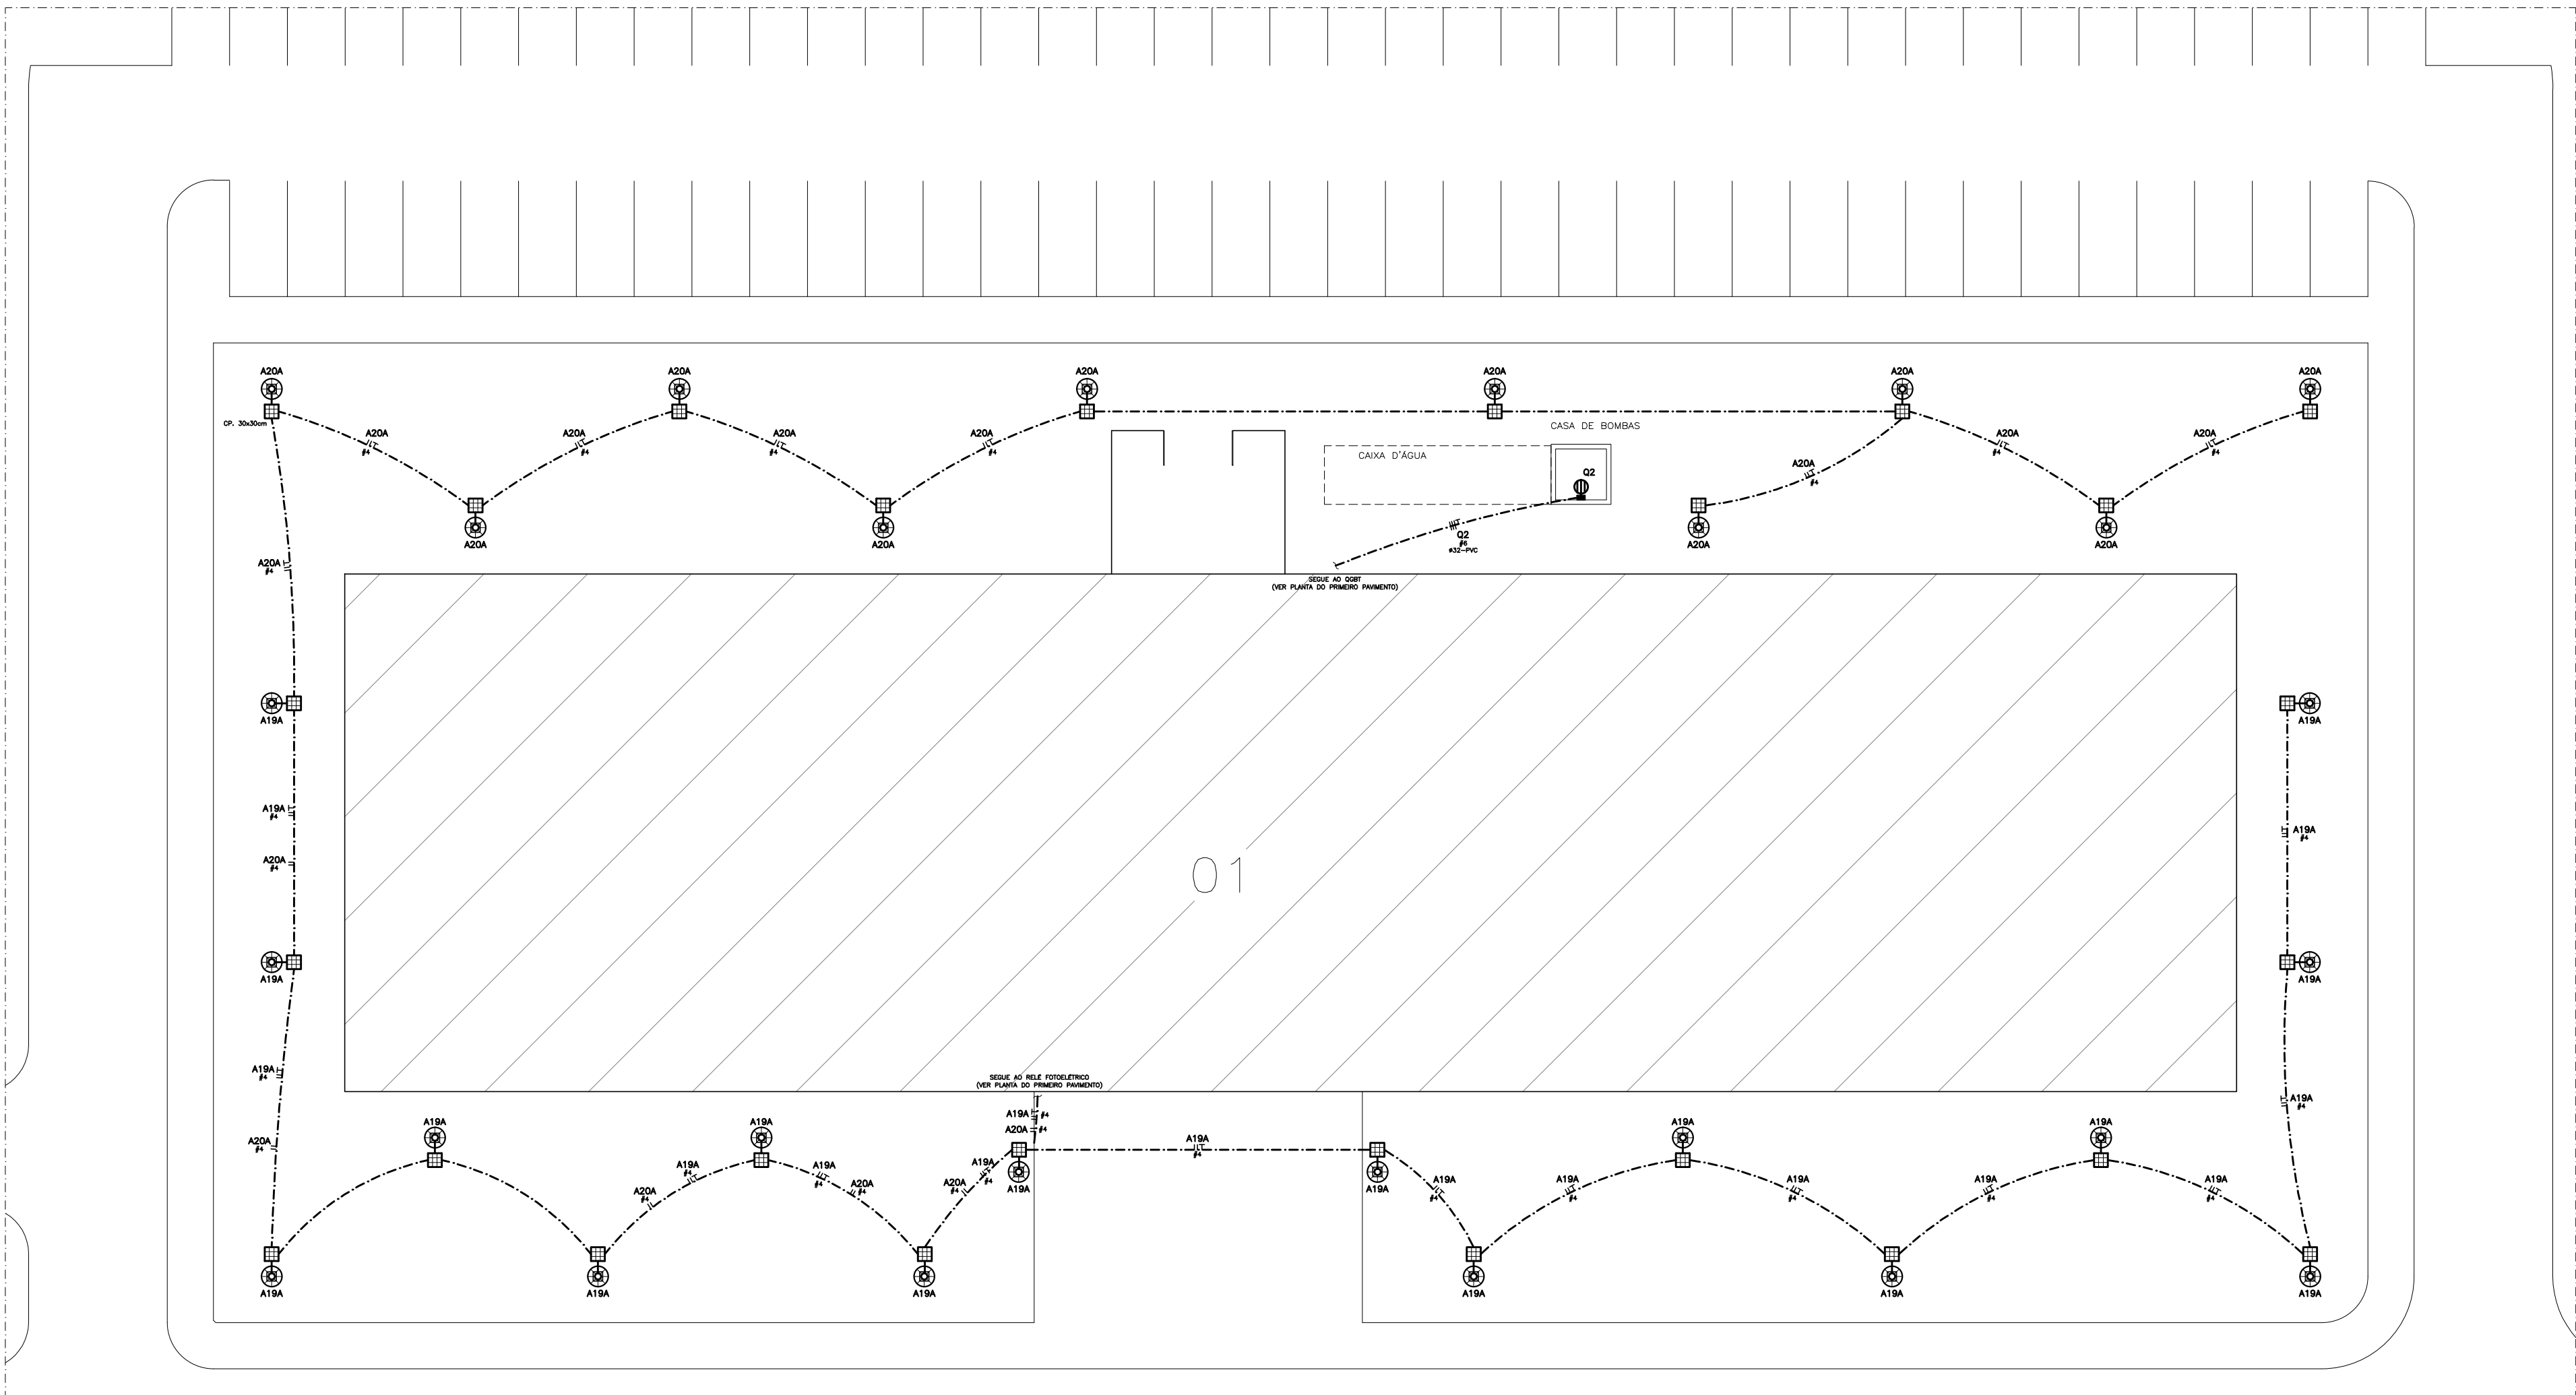

IMPLANTAÇÃO
ESCALA 1:150

