


FORMA DA COBERTURA
escala 1:100

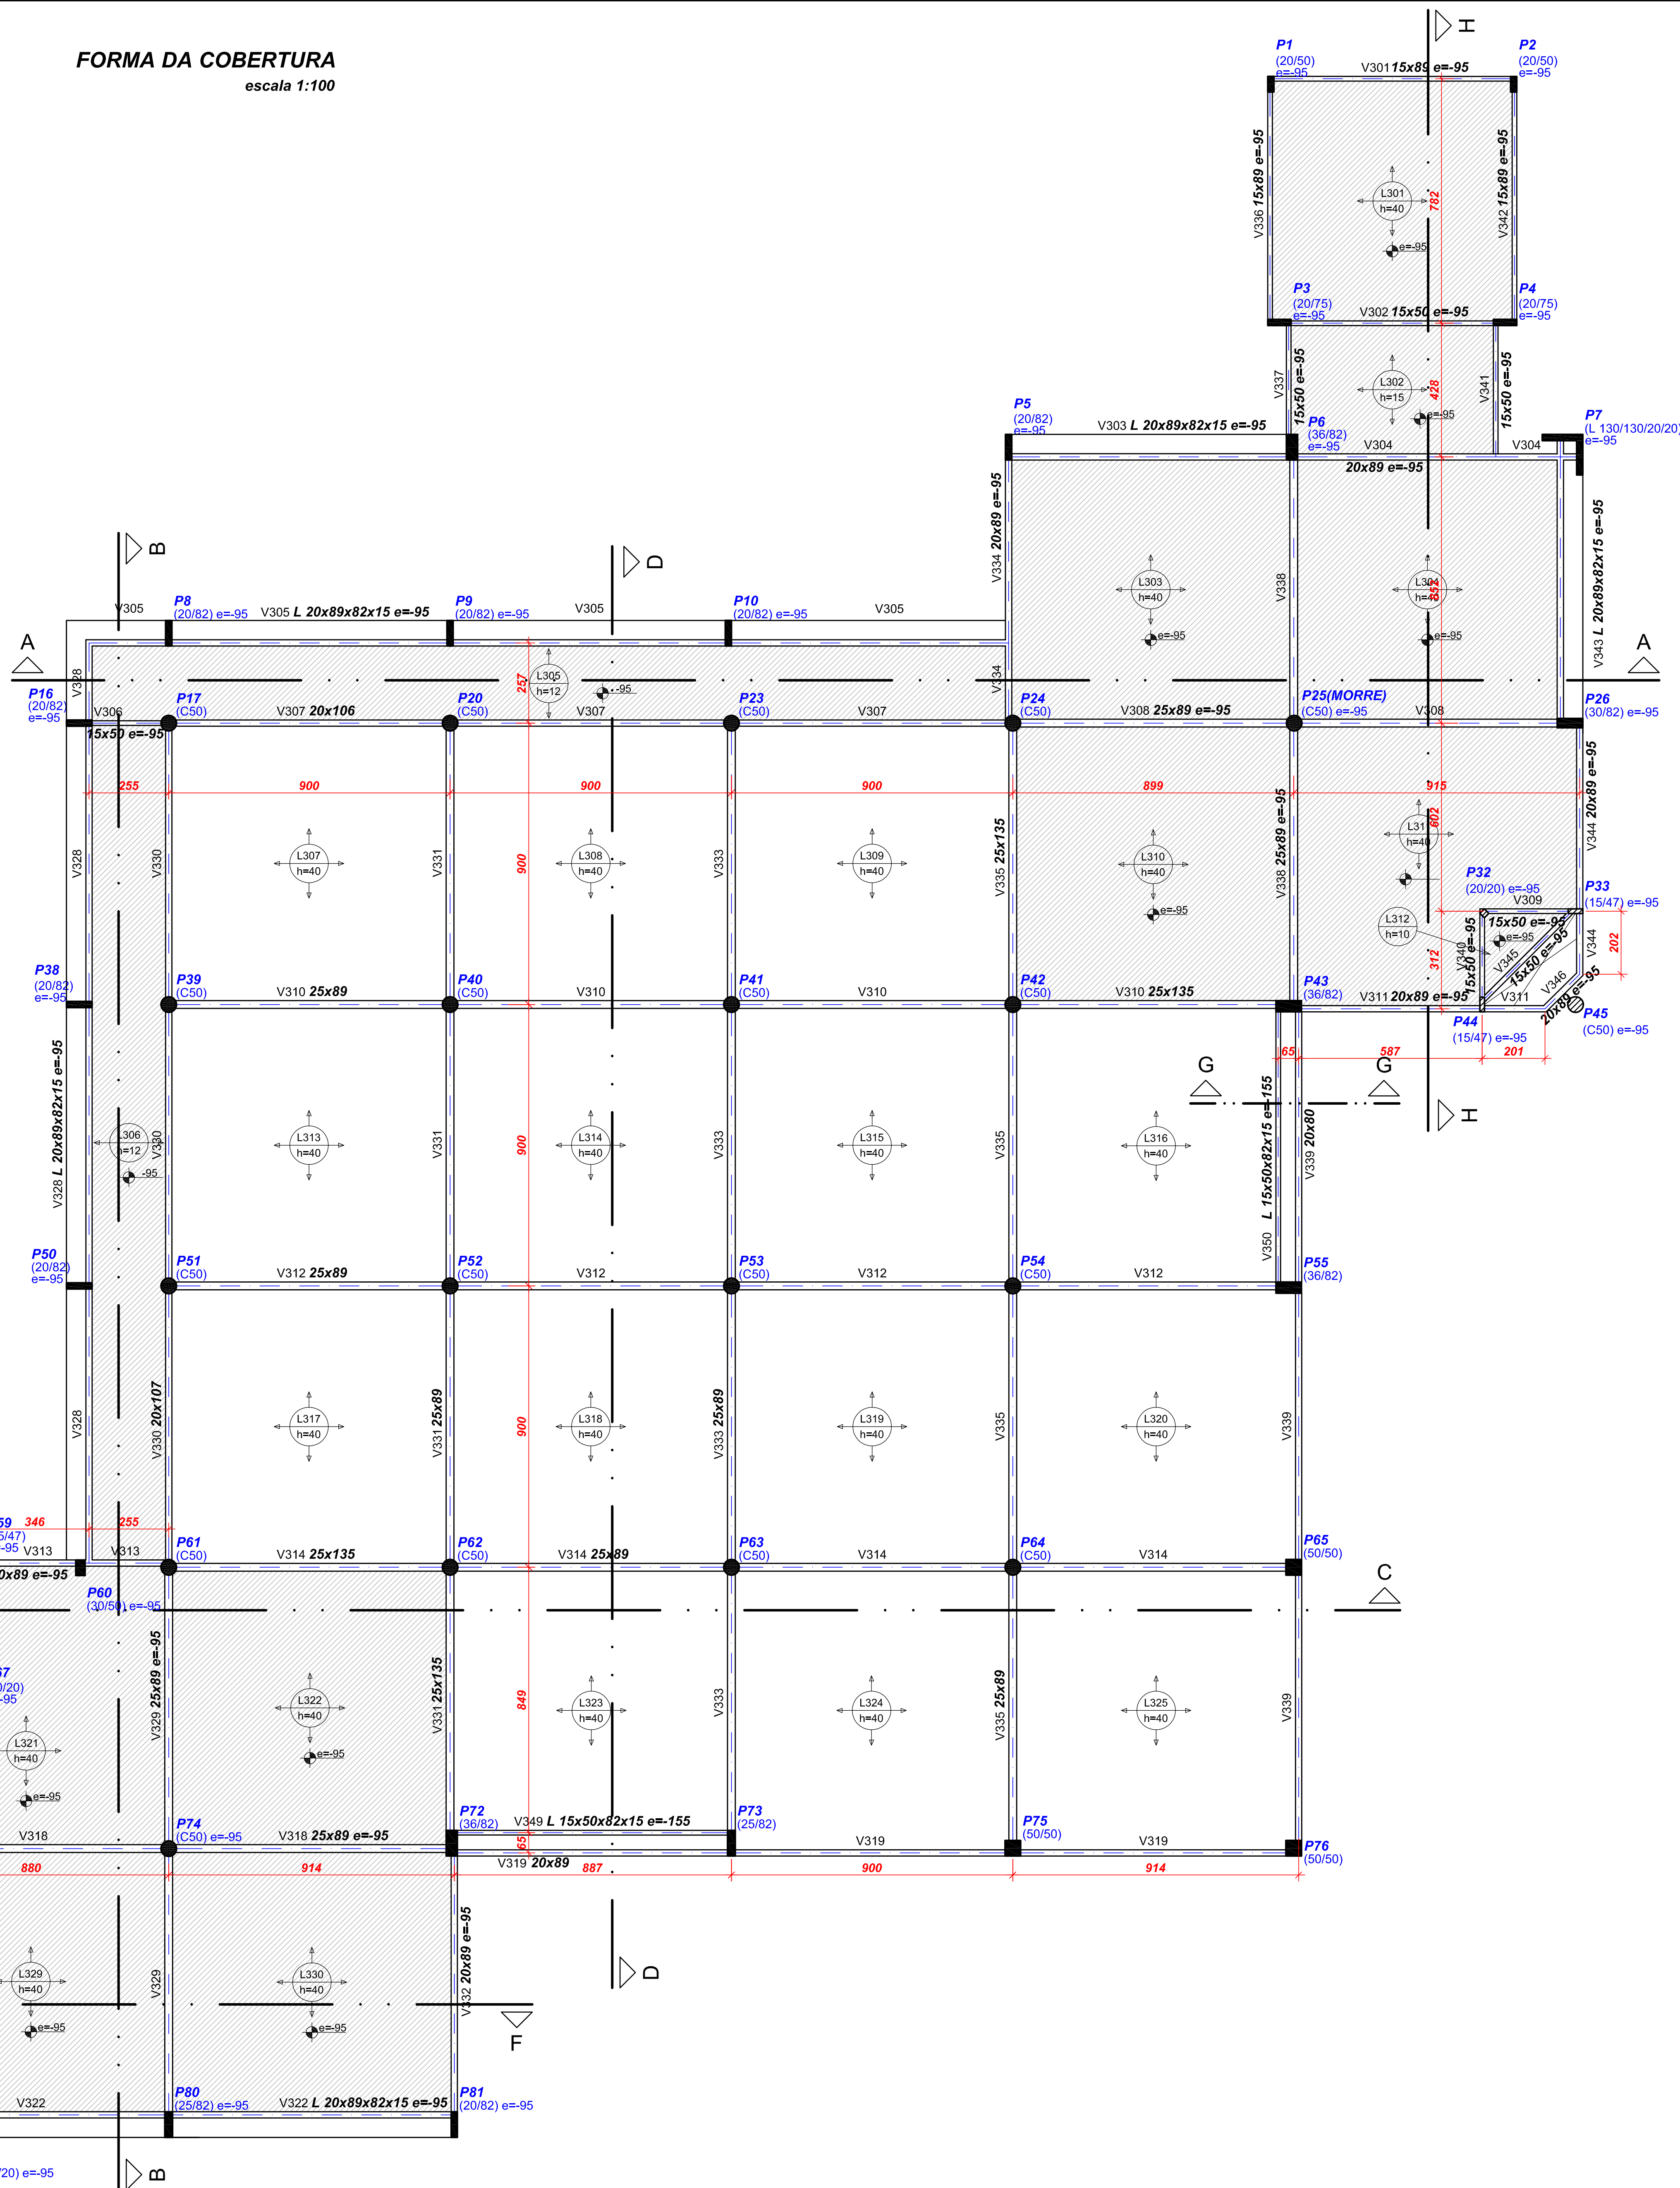

Lajes					
Nome	Tipo	Altura (cm)	Elevação (cm)	Nível (cm)	Sobrecarga (kgf/m²)
L301	Nervurada	40	-95	801	100
L302	Nervurada	15	-95	801	100
L303	Nervurada	40	-95	801	100
L304	Nervurada	40	-95	801	100
L305	Pré-moldada	12	-95	801	100
L306	Pré-moldada	12	-95	801	100
L307	Nervurada	40	0	896	100
L308	Nervurada	40	0	896	100
L309	Nervurada	40	0	896	100
L310	Nervurada	40	-95	801	100
L311	Nervurada	40	-95	801	100
L312	Maciça	10	-95	801	100
L313	Nervurada	40	0	896	100
L314	Nervurada	40	0	896	100
L315	Nervurada	40	0	896	100
L316	Nervurada	40	0	896	100
L317	Nervurada	40	0	896	100
L318	Nervurada	40	0	896	100
L319	Nervurada	40	0	896	100
L320	Nervurada	40	0	896	100
L321	Nervurada	40	-95	801	100
L322	Nervurada	40	-95	801	100
L323	Nervurada	40	0	896	100
L324	Nervurada	40	0	896	100
L325	Nervurada	40	0	896	100
L326	Maciça	10	-95	801	100
L327	Nervurada	40	-95	801	100
L328	Nervurada	15	-95	801	100
L329	Nervurada	40	-95	801	100
L330	Nervurada	40	-95	801	100

Área de lajes			
Tipo	Altura (cm)	Bloco de Enchimento	Área (m²)
Nervurada	15	B12/40/40	53.59
Nervurada	40	B35/80/80	1778.46
Pré-moldada	12	B9/125/30	131.83
Maciça	10	-	6.88

Blocos de enchimento				
Detalhe	Tipo	Nome	Dimensões (cm)	Quantidade
1	Cubetas ATEX (ou similar)	B35/80/80	35 80 50	2264
2	EPS Panel	B12/40/40	12 40 40	154
3	EPS Unidirecional	B9/125/30	9 30 30	300

CORTE G-G
escala 1:50

