
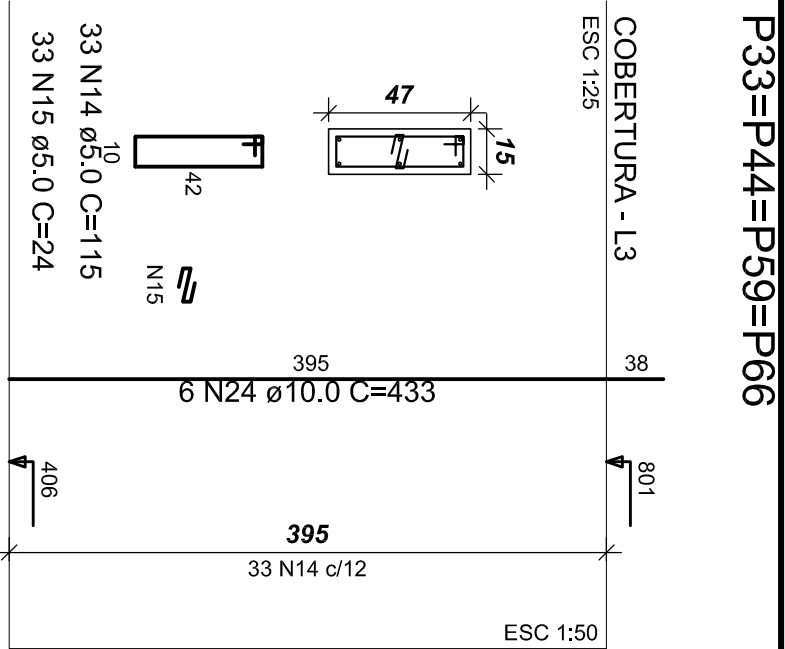
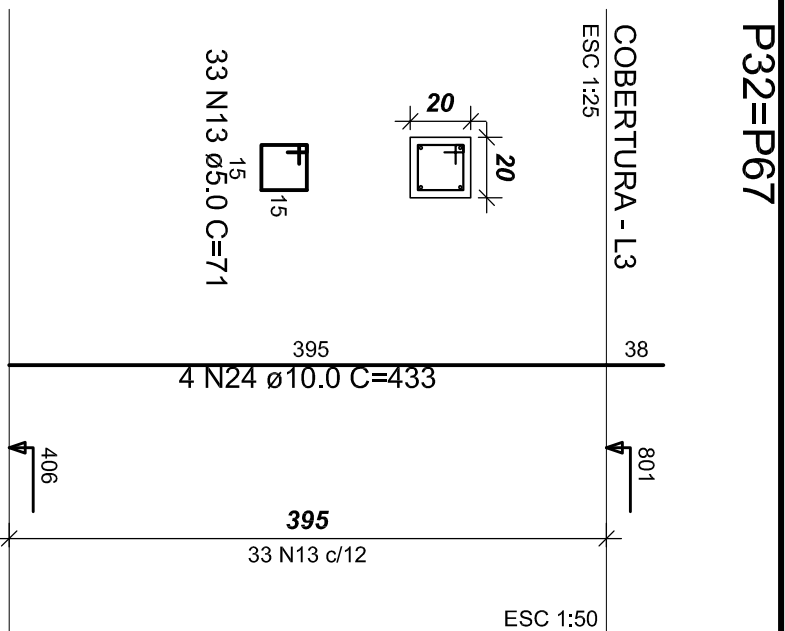
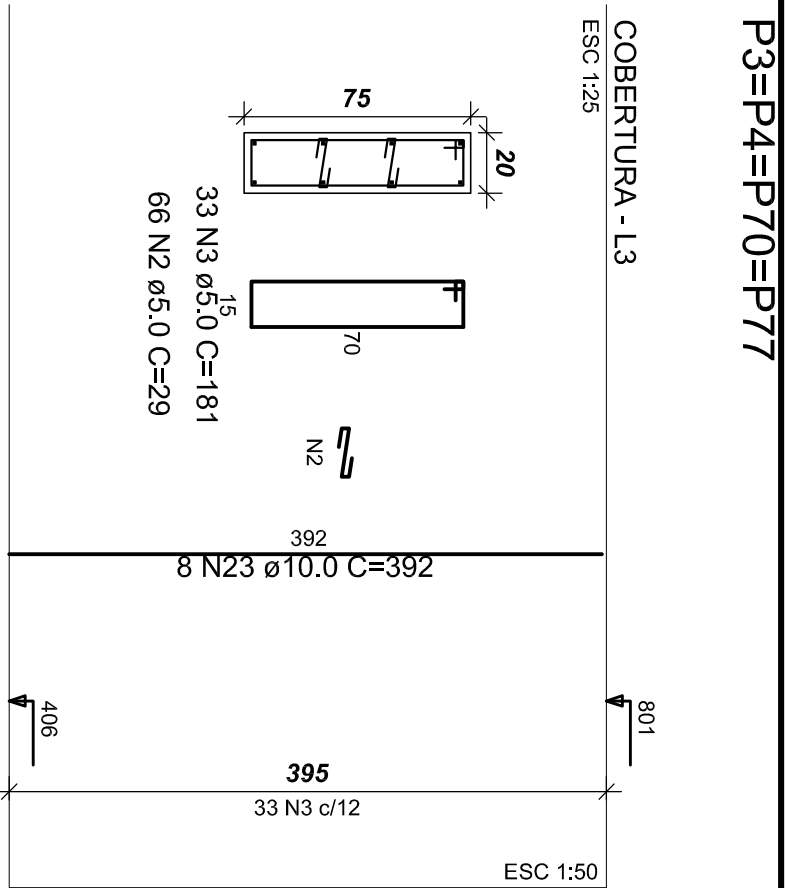
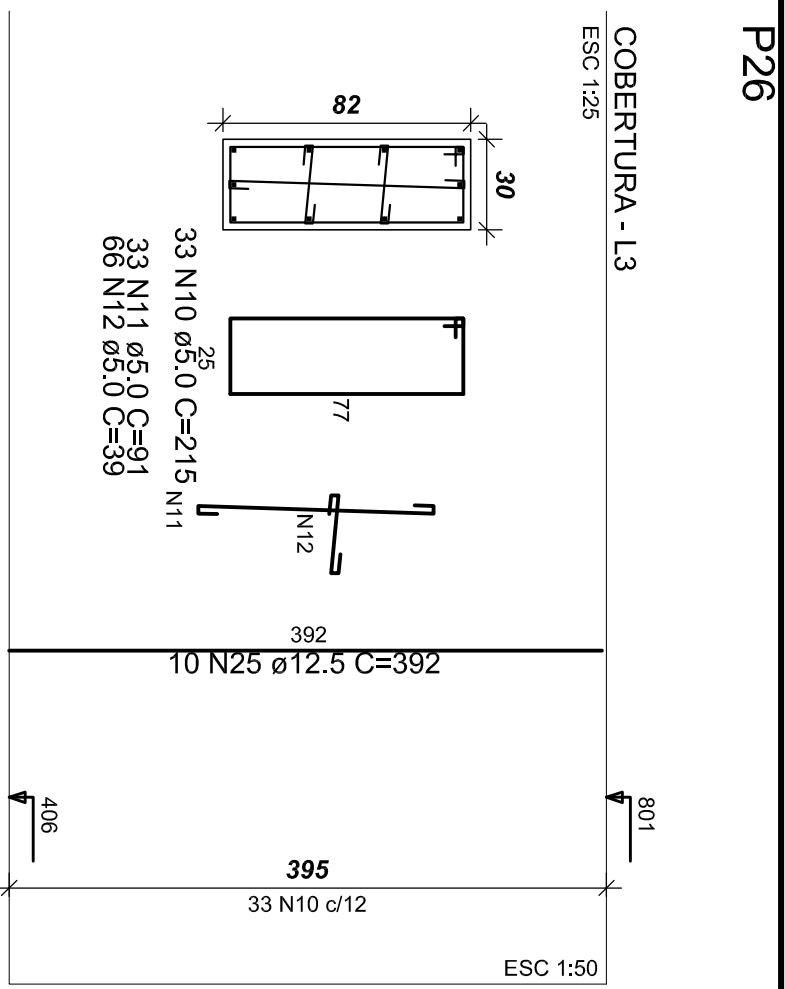
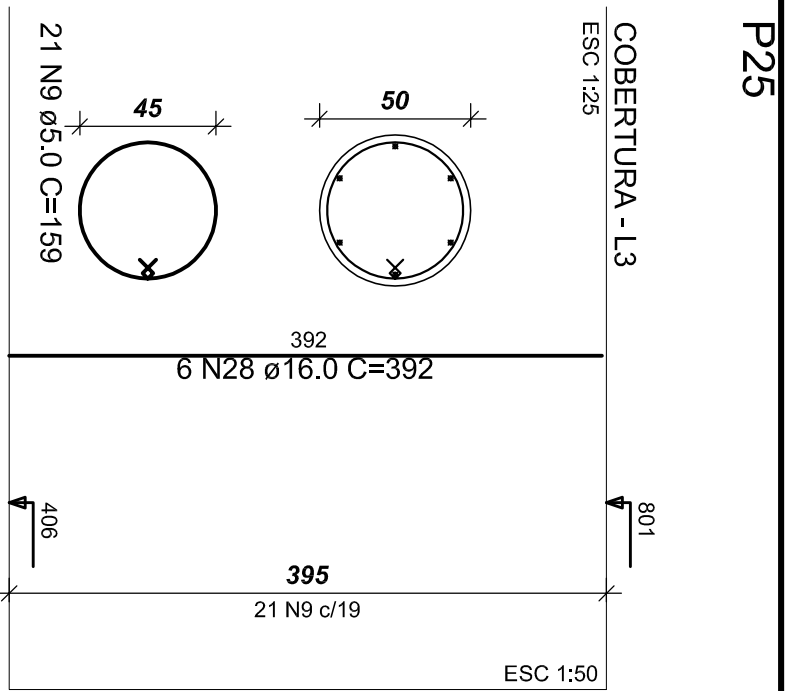
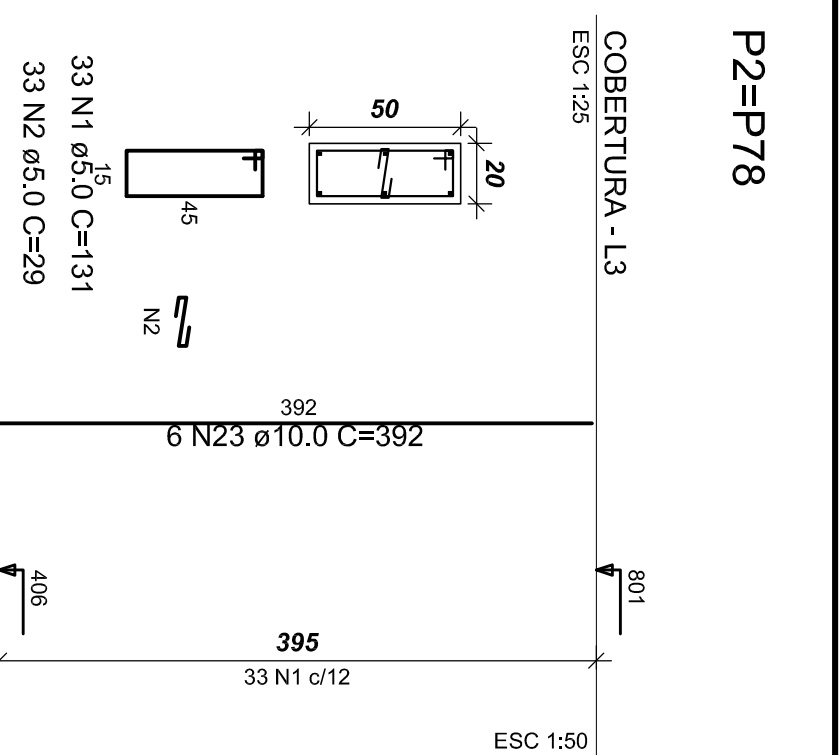
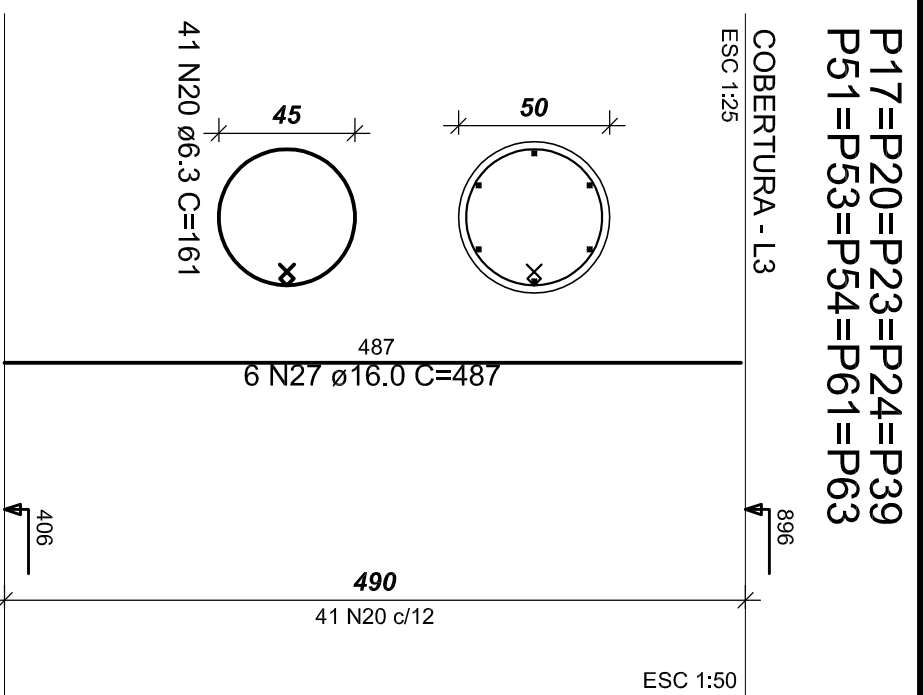


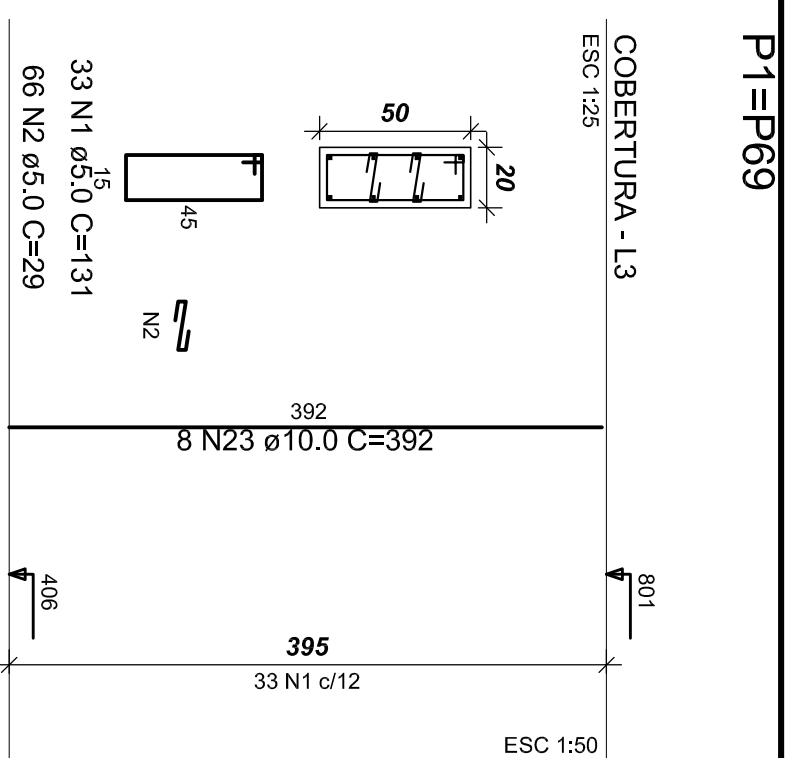

P40=P41=P42=P52=P62=P64












P43=P55=P72

P5=P8=P9=P10=P16=P38=P50

P6

P60

P65=P75=P76

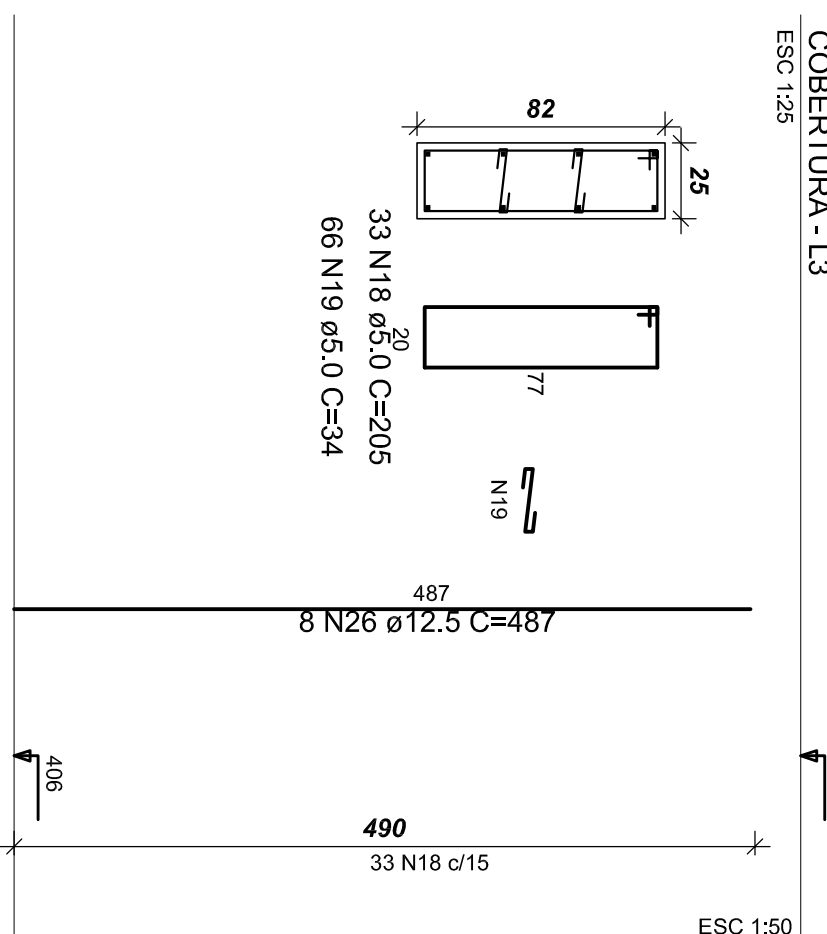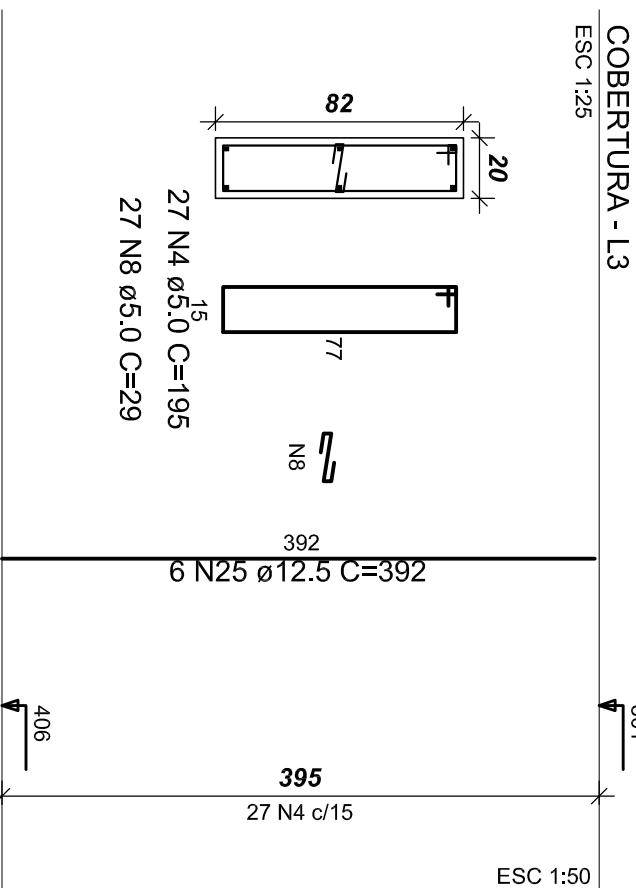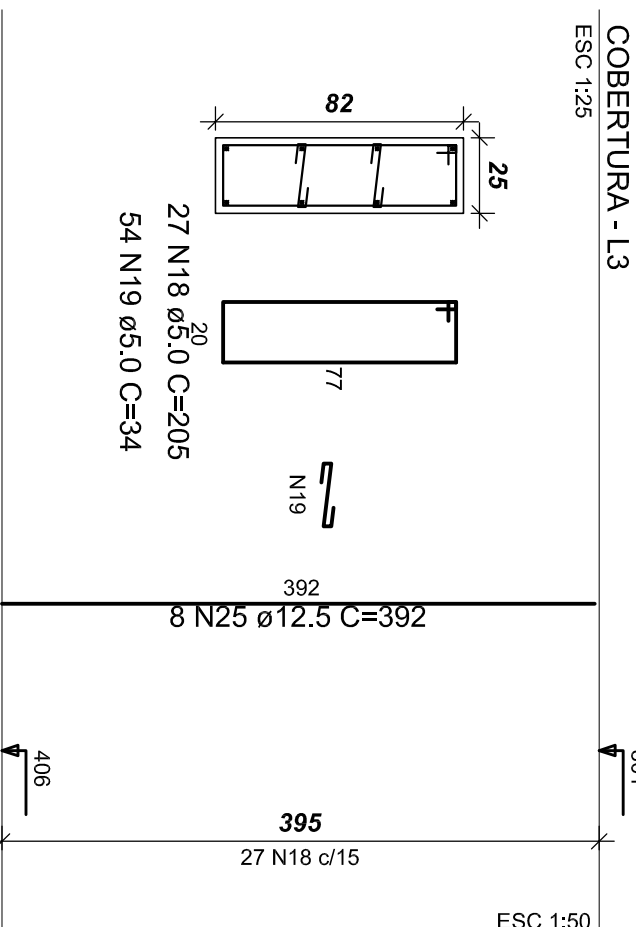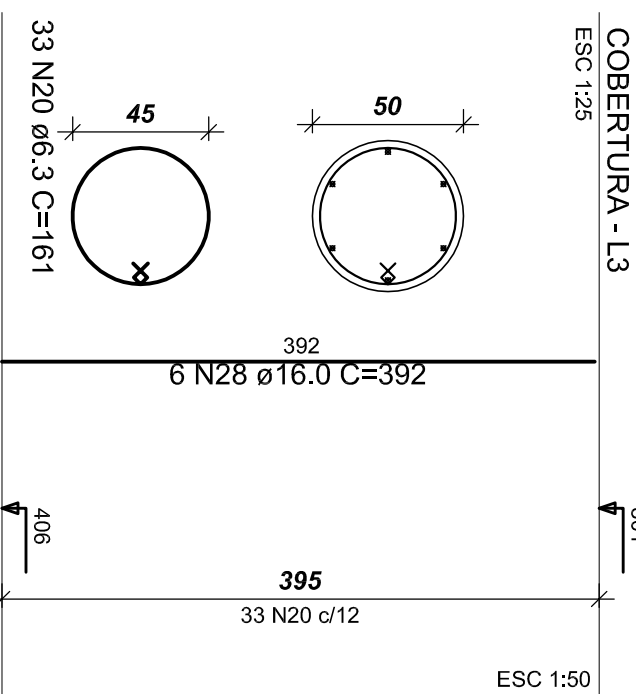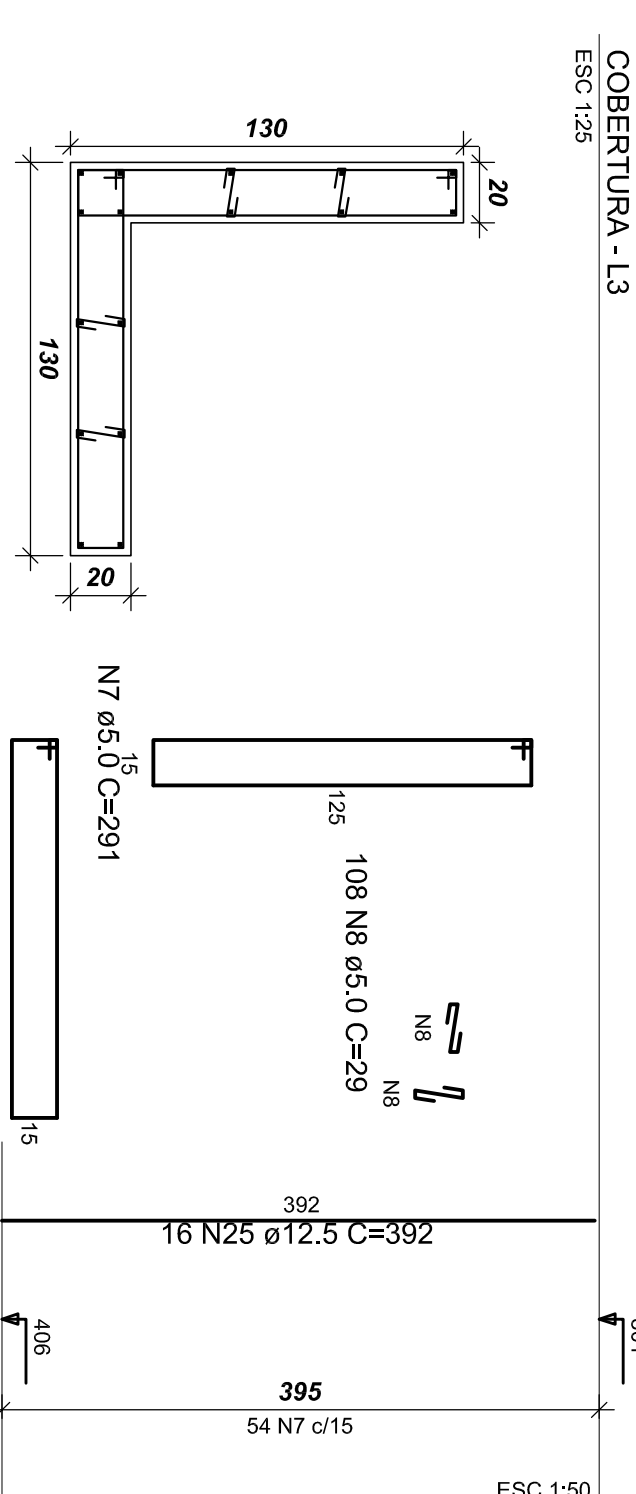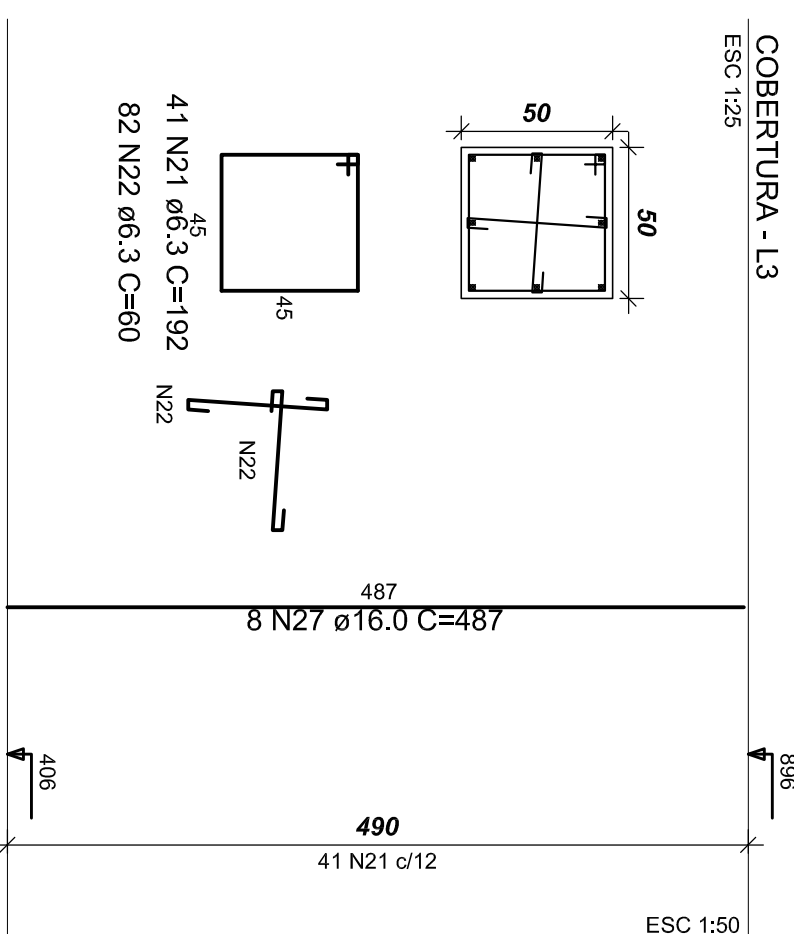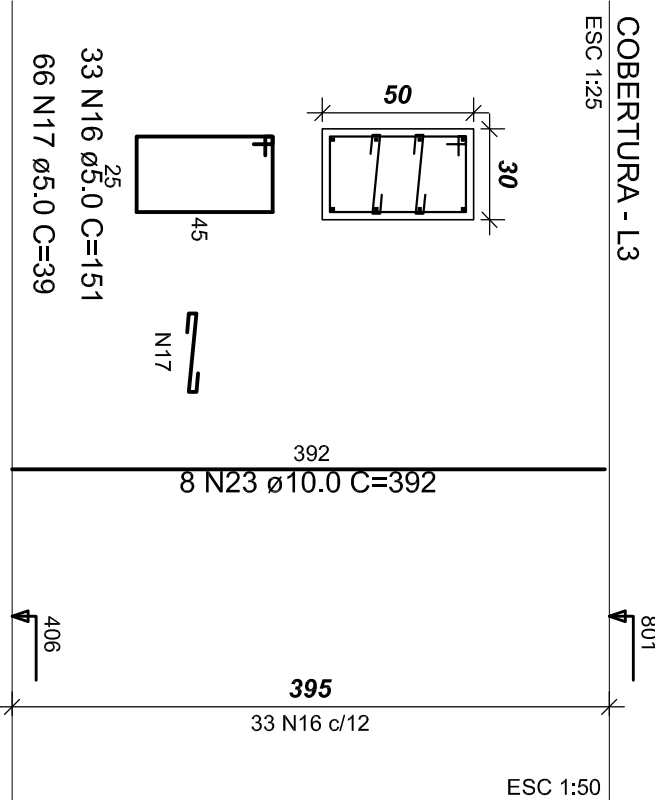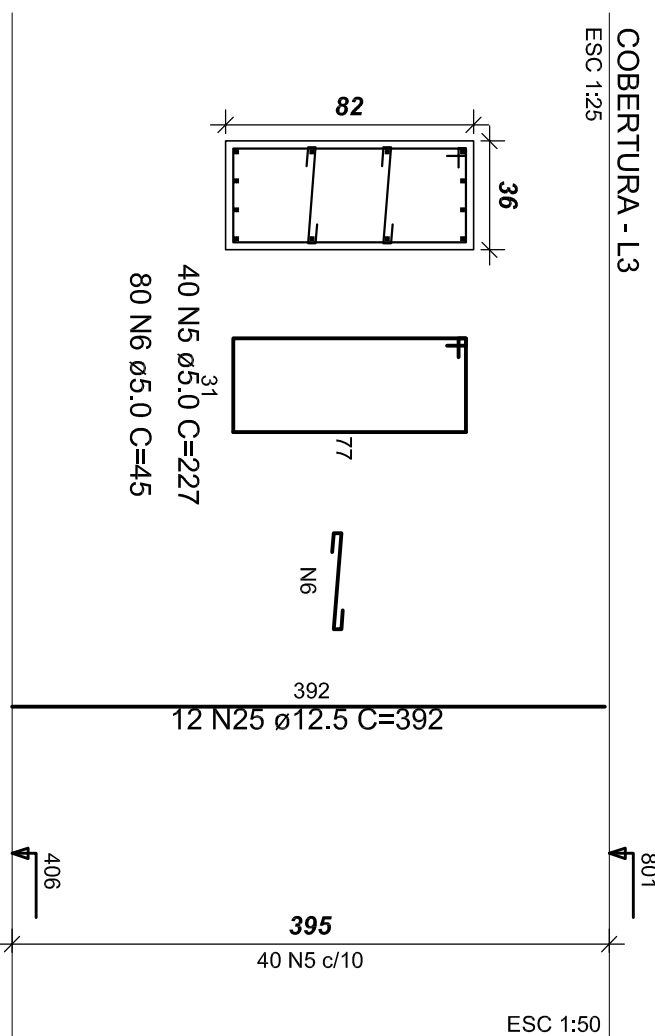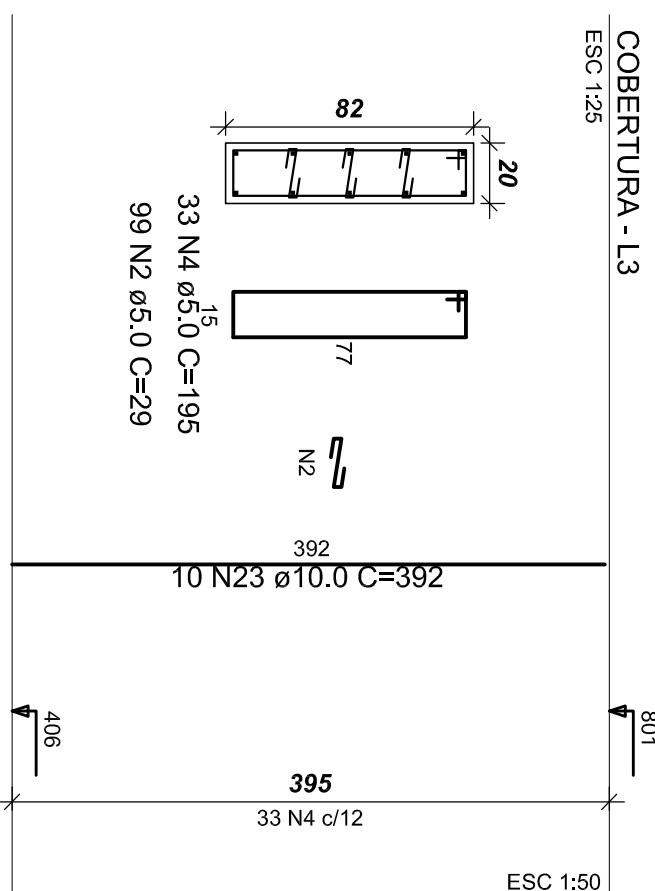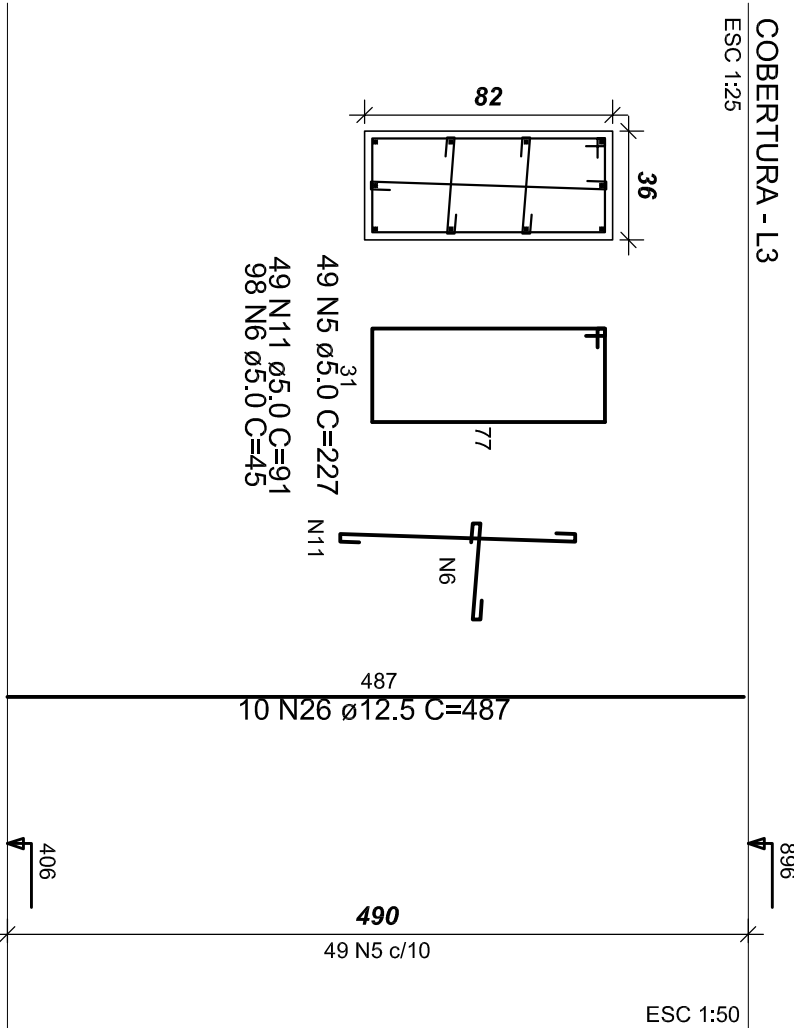
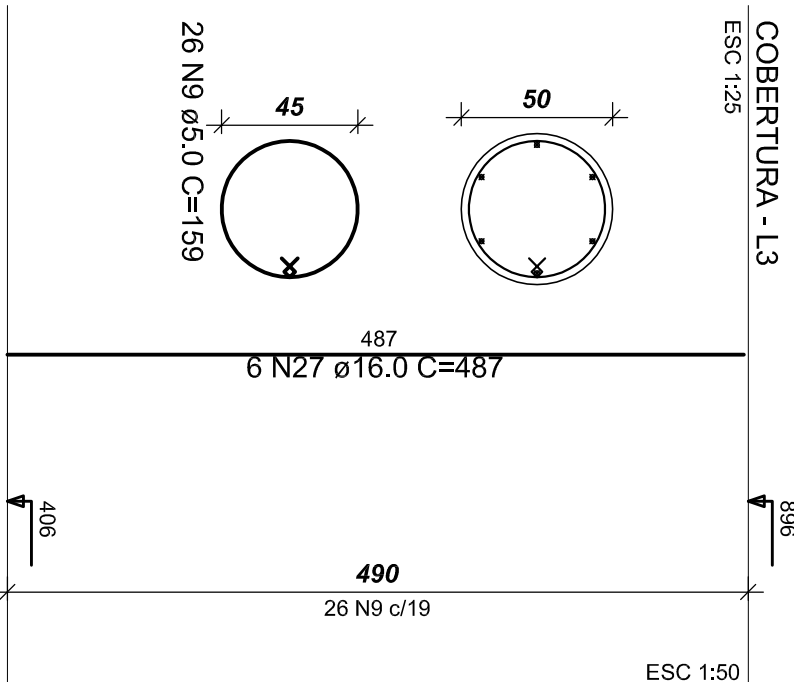


RESUMO DO AÇO

ACO	N	DM	Q	DM	C. TOTAL



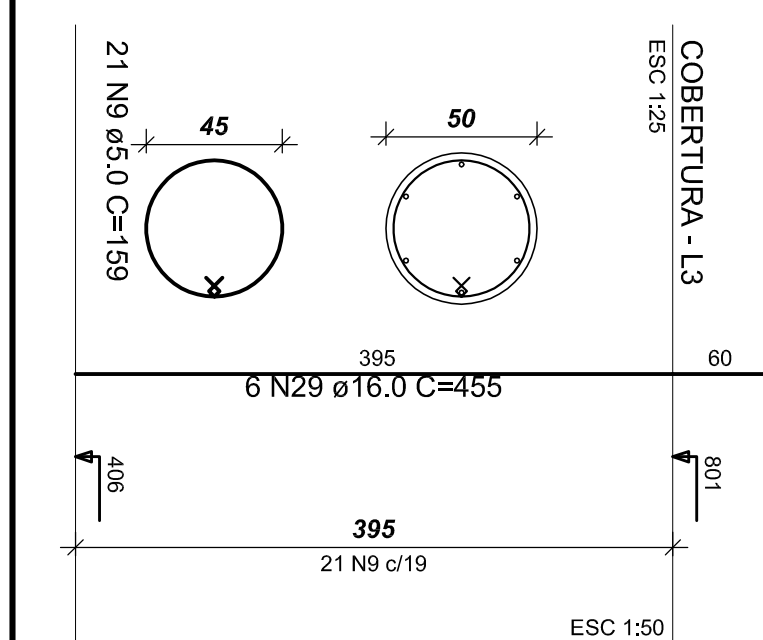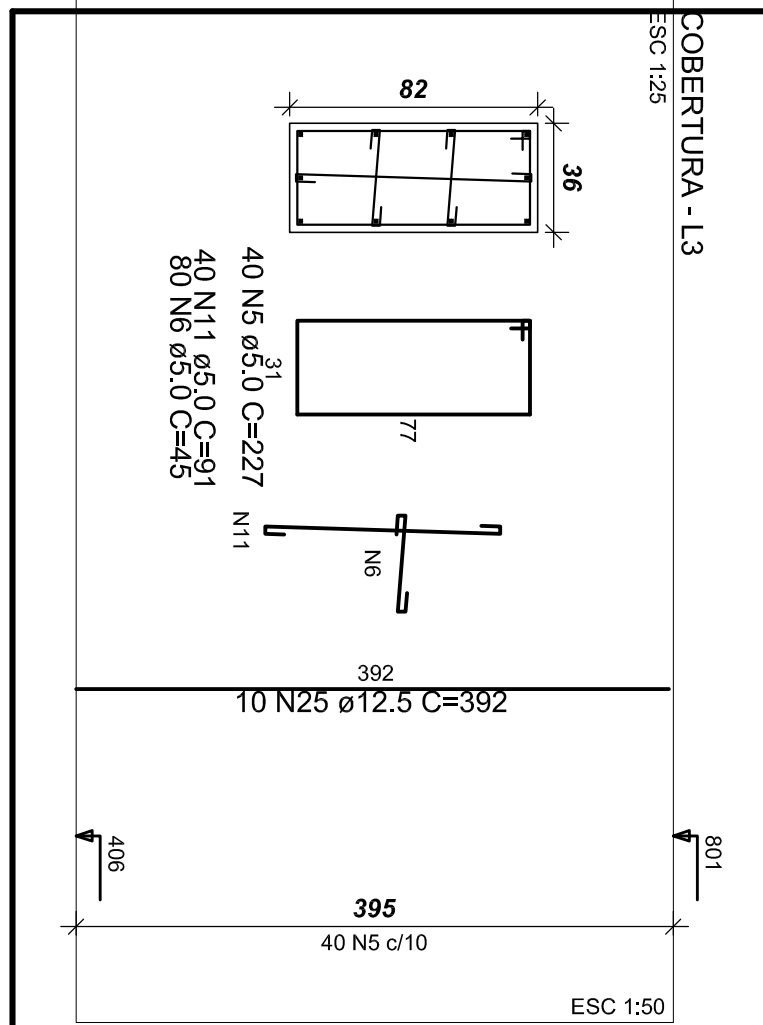

PROJETO ESTRUTURAL	
CONFERIR MEDIDAS NA OBRA	
BIBLIOTECA	
CAMPUS JANAUBA	
UNIVERSIDADE FEDERAL DOS VALES DO JEQUITINHONHA E MUCURI	
FERRAGEM DOS PILARES: QUE SUPORTAM A COBERTURA	
CARLOS HENRIQUE DE SOUZA GONCALVES	
ESCALA: INDICAÇÃO	
DATA: 28/06/2013	
AUTOR: 41.127.124-04	
DESENHO: 17/26	