


escala 1:100

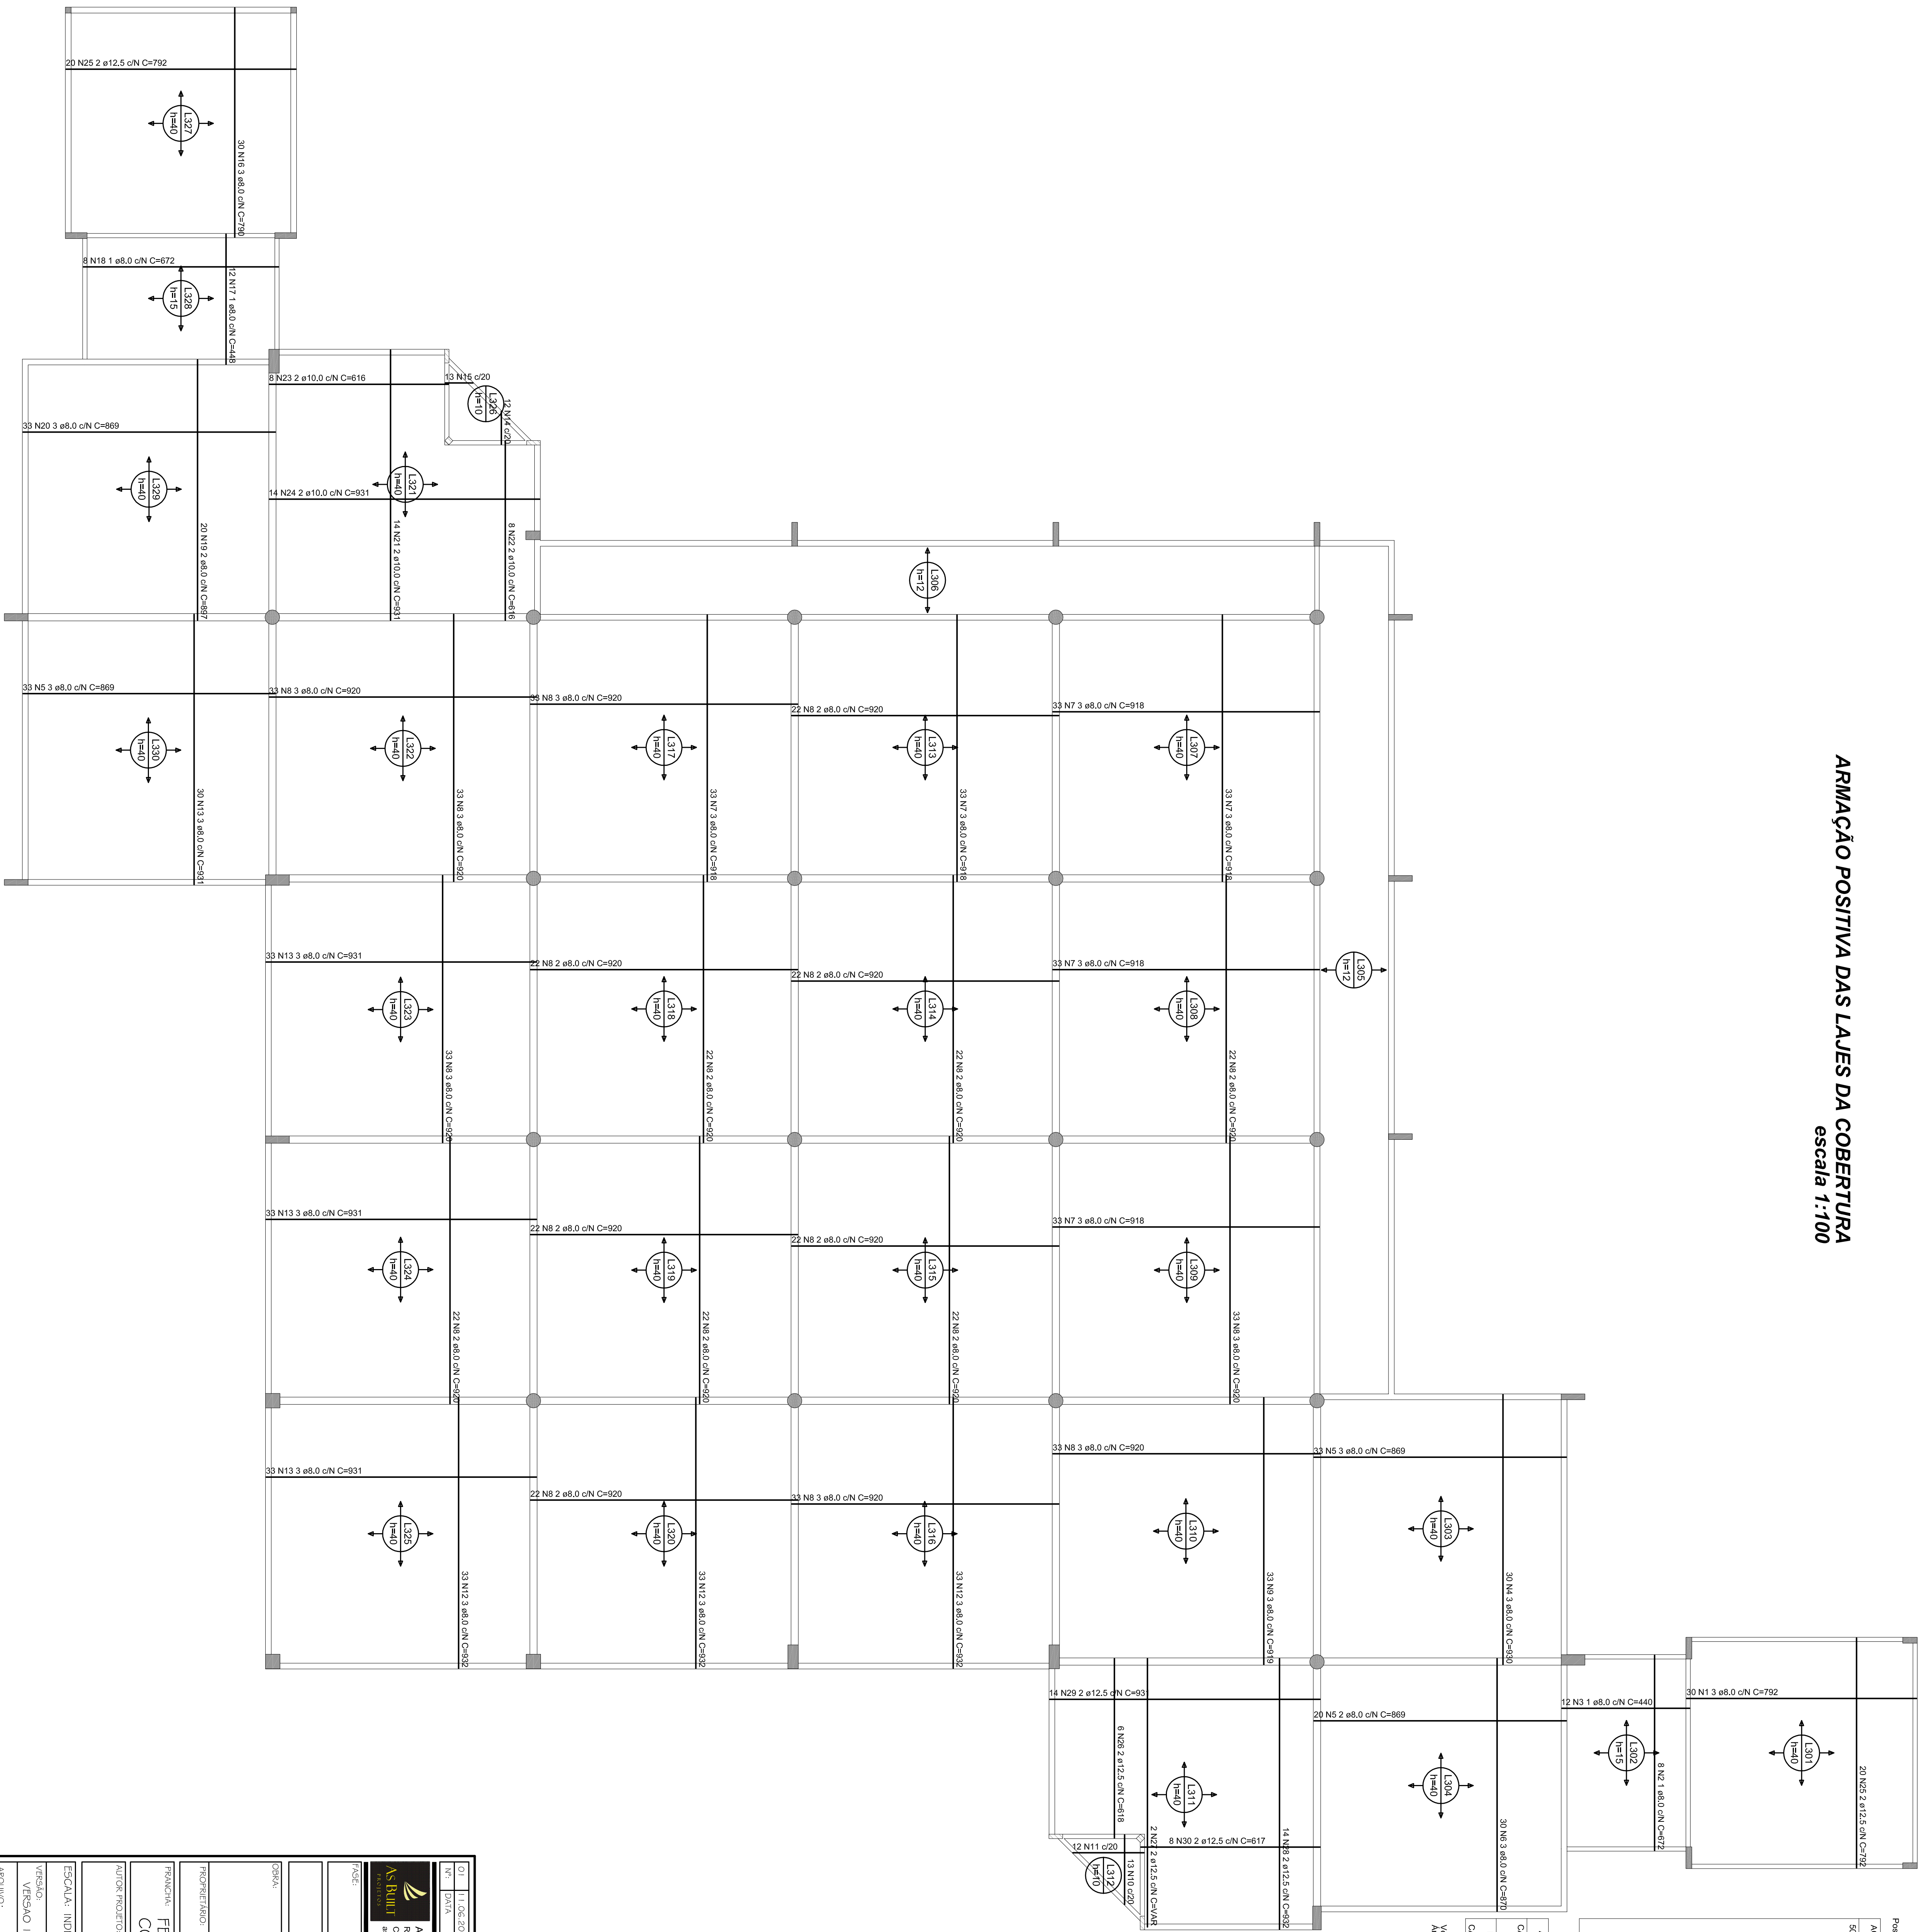

Pólas	RELATÓRIO DO AQO					
	AQO	N	DAM	Q	DAM	C.TOTAL
AÇO	DIM	C.TOTAL (m)	PESO*0% (kg)
CA50	8,0	11327,3	4476,1
	10,0	359,2	221,5
	12,5	682,6	657,9
PESO TOTAL			
CA50			5365,5

Vol. de concreto total (C-25) = 339,76 m³
Área de forma total = 60,49 m²


[illegible]