




V101
Escala 1:50

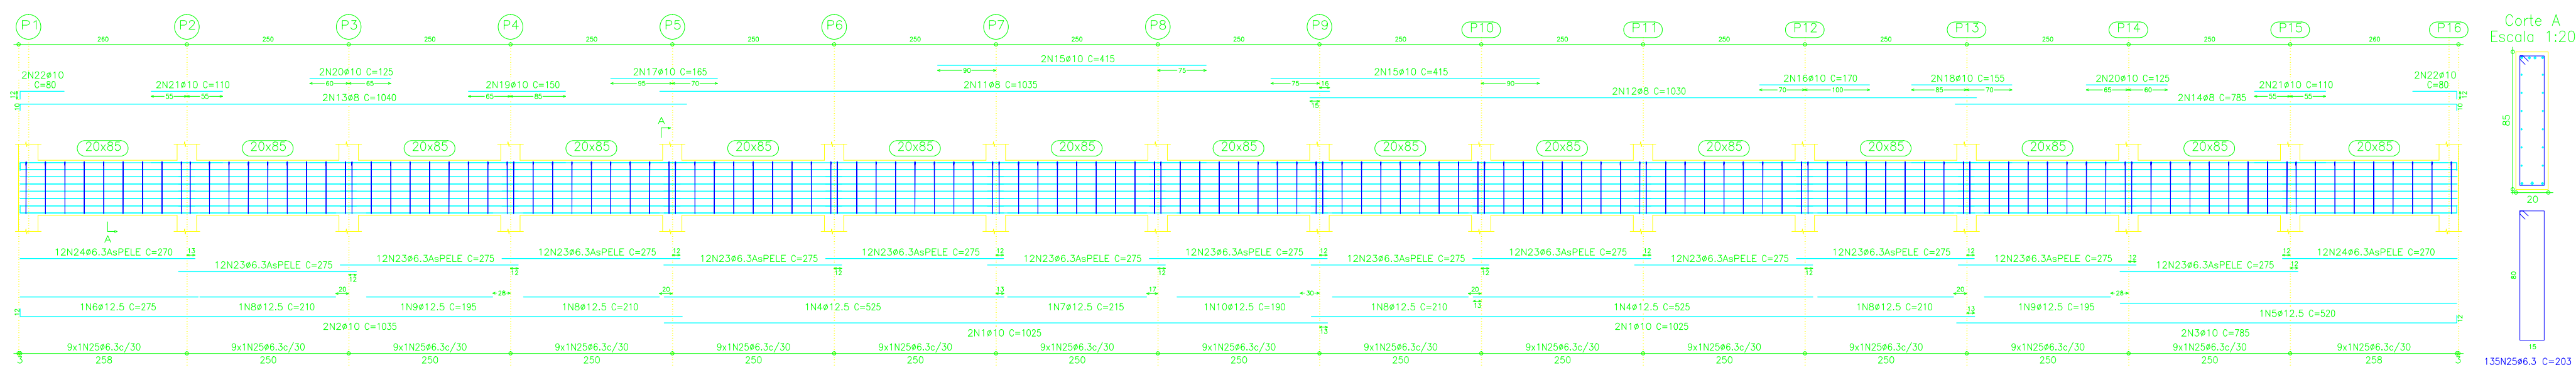


Corte A
Escala 1:20

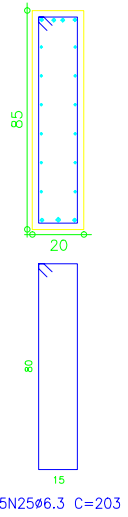

V103
Escala 1:50

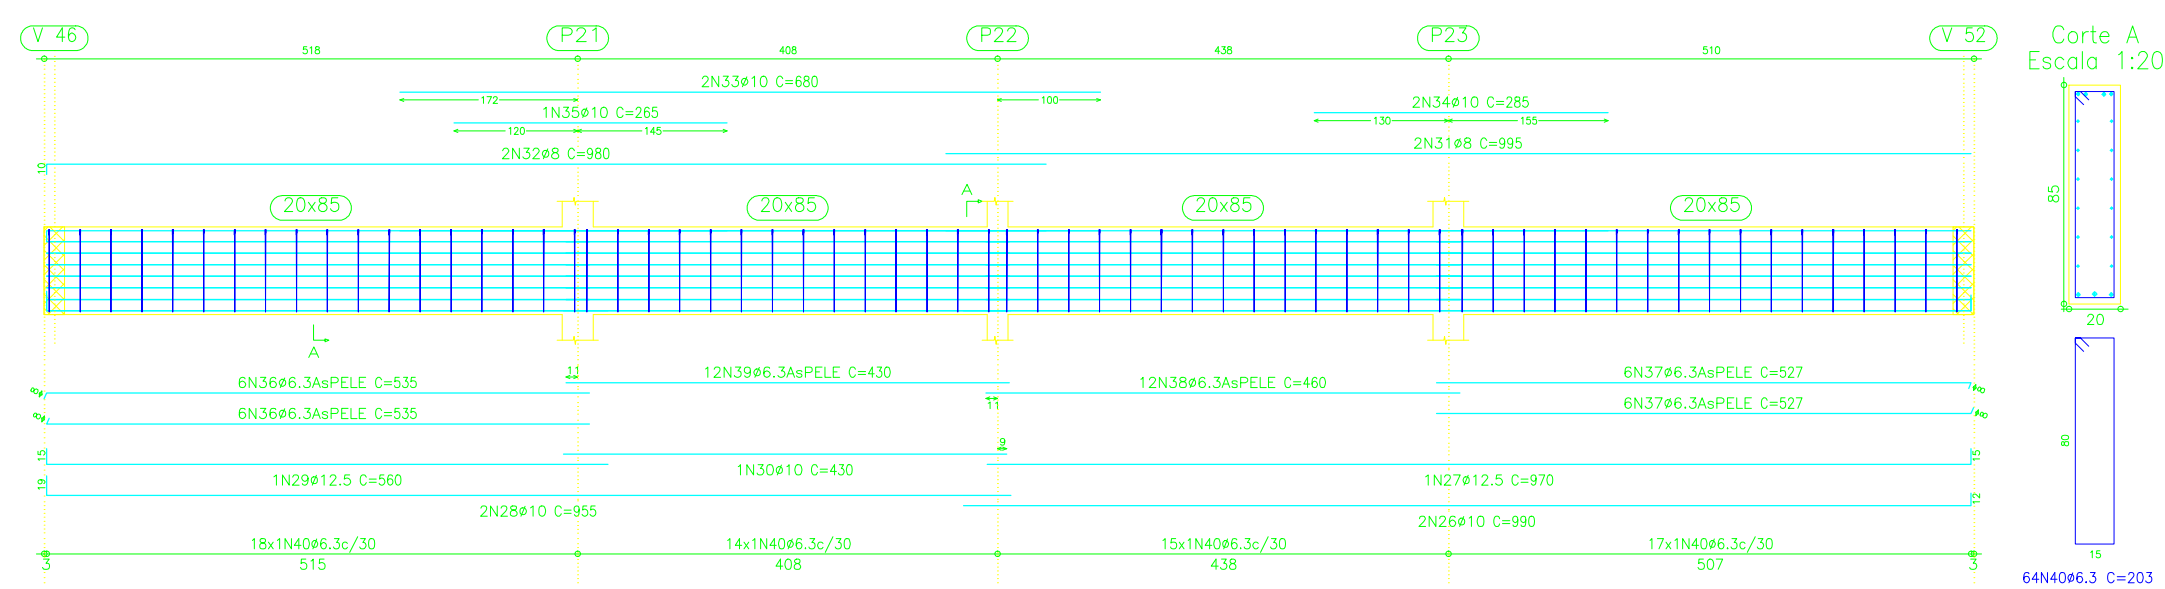


Corte A
Escala 1:20

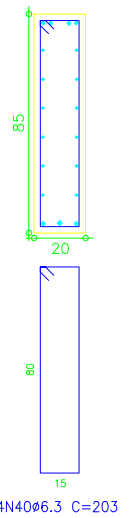


Primeiro piso
Sistema de vigas
Concreto: C-25, Condição:
Aço: CA-50-A e CA-60-B
Escala vigas: 1:50
Escala seções: 1:20

V105
Escala 1:50

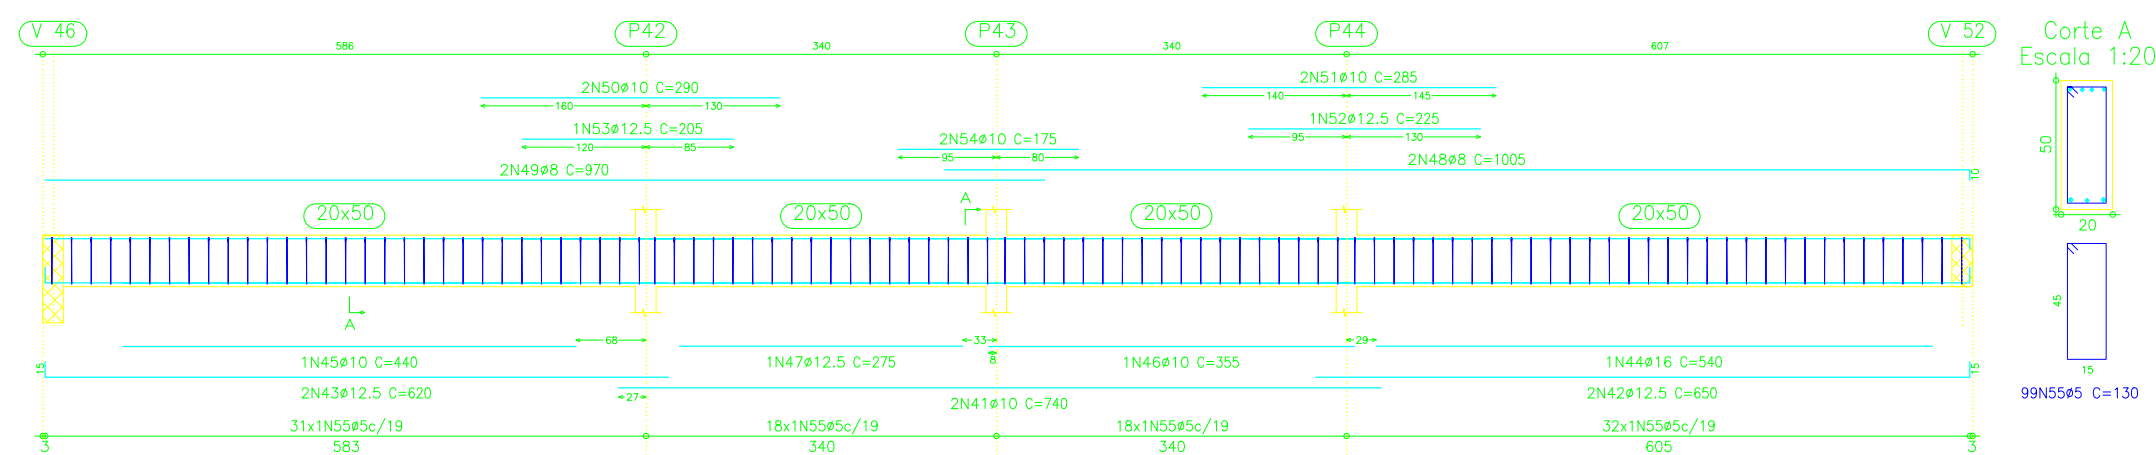


Corte A
Escala 1:20

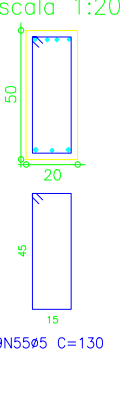


Resumo Aço	Comp. total	Peso+10%	Total
Primeiro piso	(m)	(kg)	
CA-50-A Ø6,3	6032,8	1641	
Ø8	1525,7	659	
Ø10	2687,9	1857	
Ø12,5	1000,4	1080	
Ø16	224,4	387	
Ø20	39,5	107	
Ø25	8,6	37	5768
CA-60-B Ø5	2438,3	421	421
Total			6189

Vol. de concreto total (C-25) = 87,60 m³
Área de forma total = 643,46 m²


V104
Escala 1:50

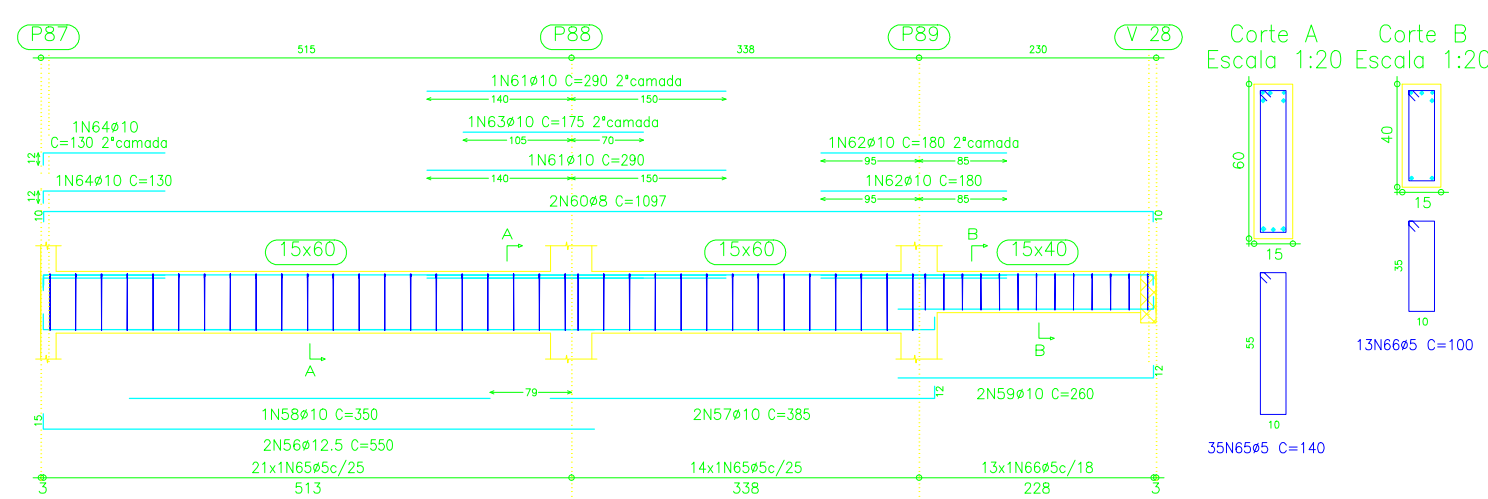


Corte A
Escala 1:20

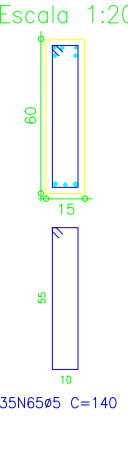


V172
Escala 1:50

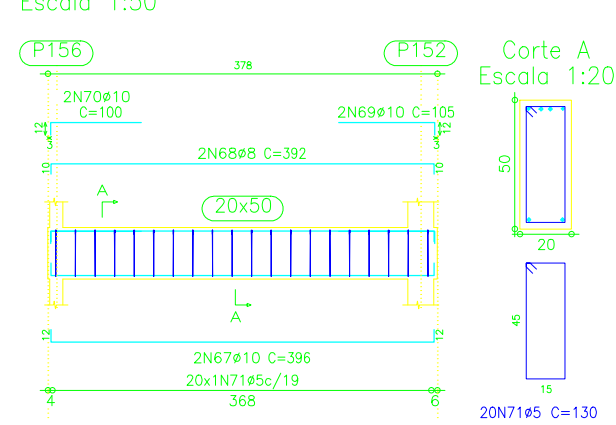


Corte A
Escala 1:20

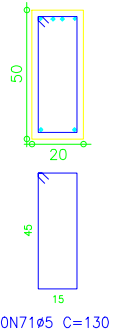


V106
Escala 1:50

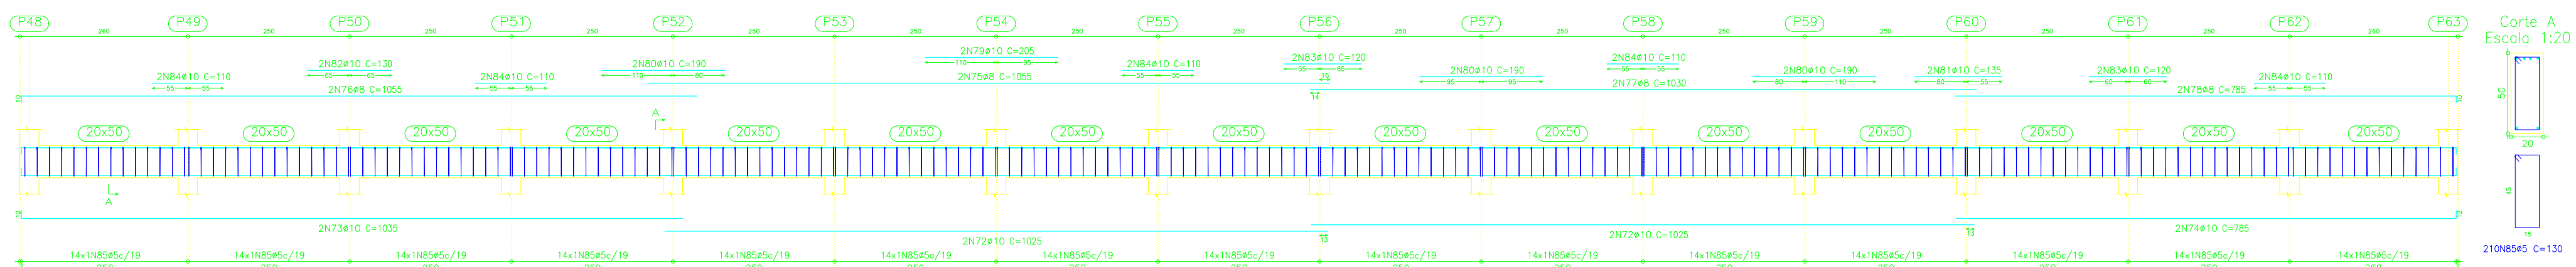


Corte A
Escala 1:20

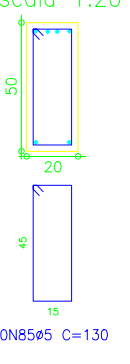

V110
Escala 1:50

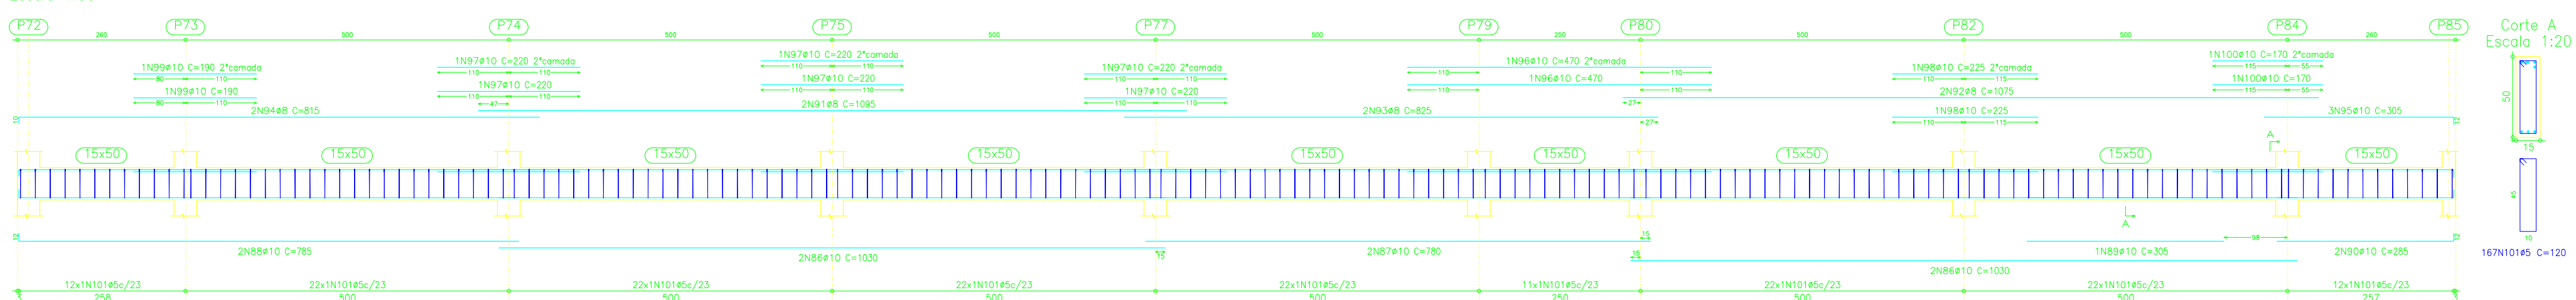

Corte A
Escala 1:20

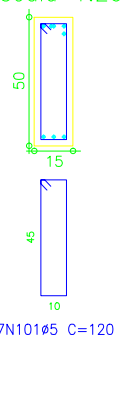

