

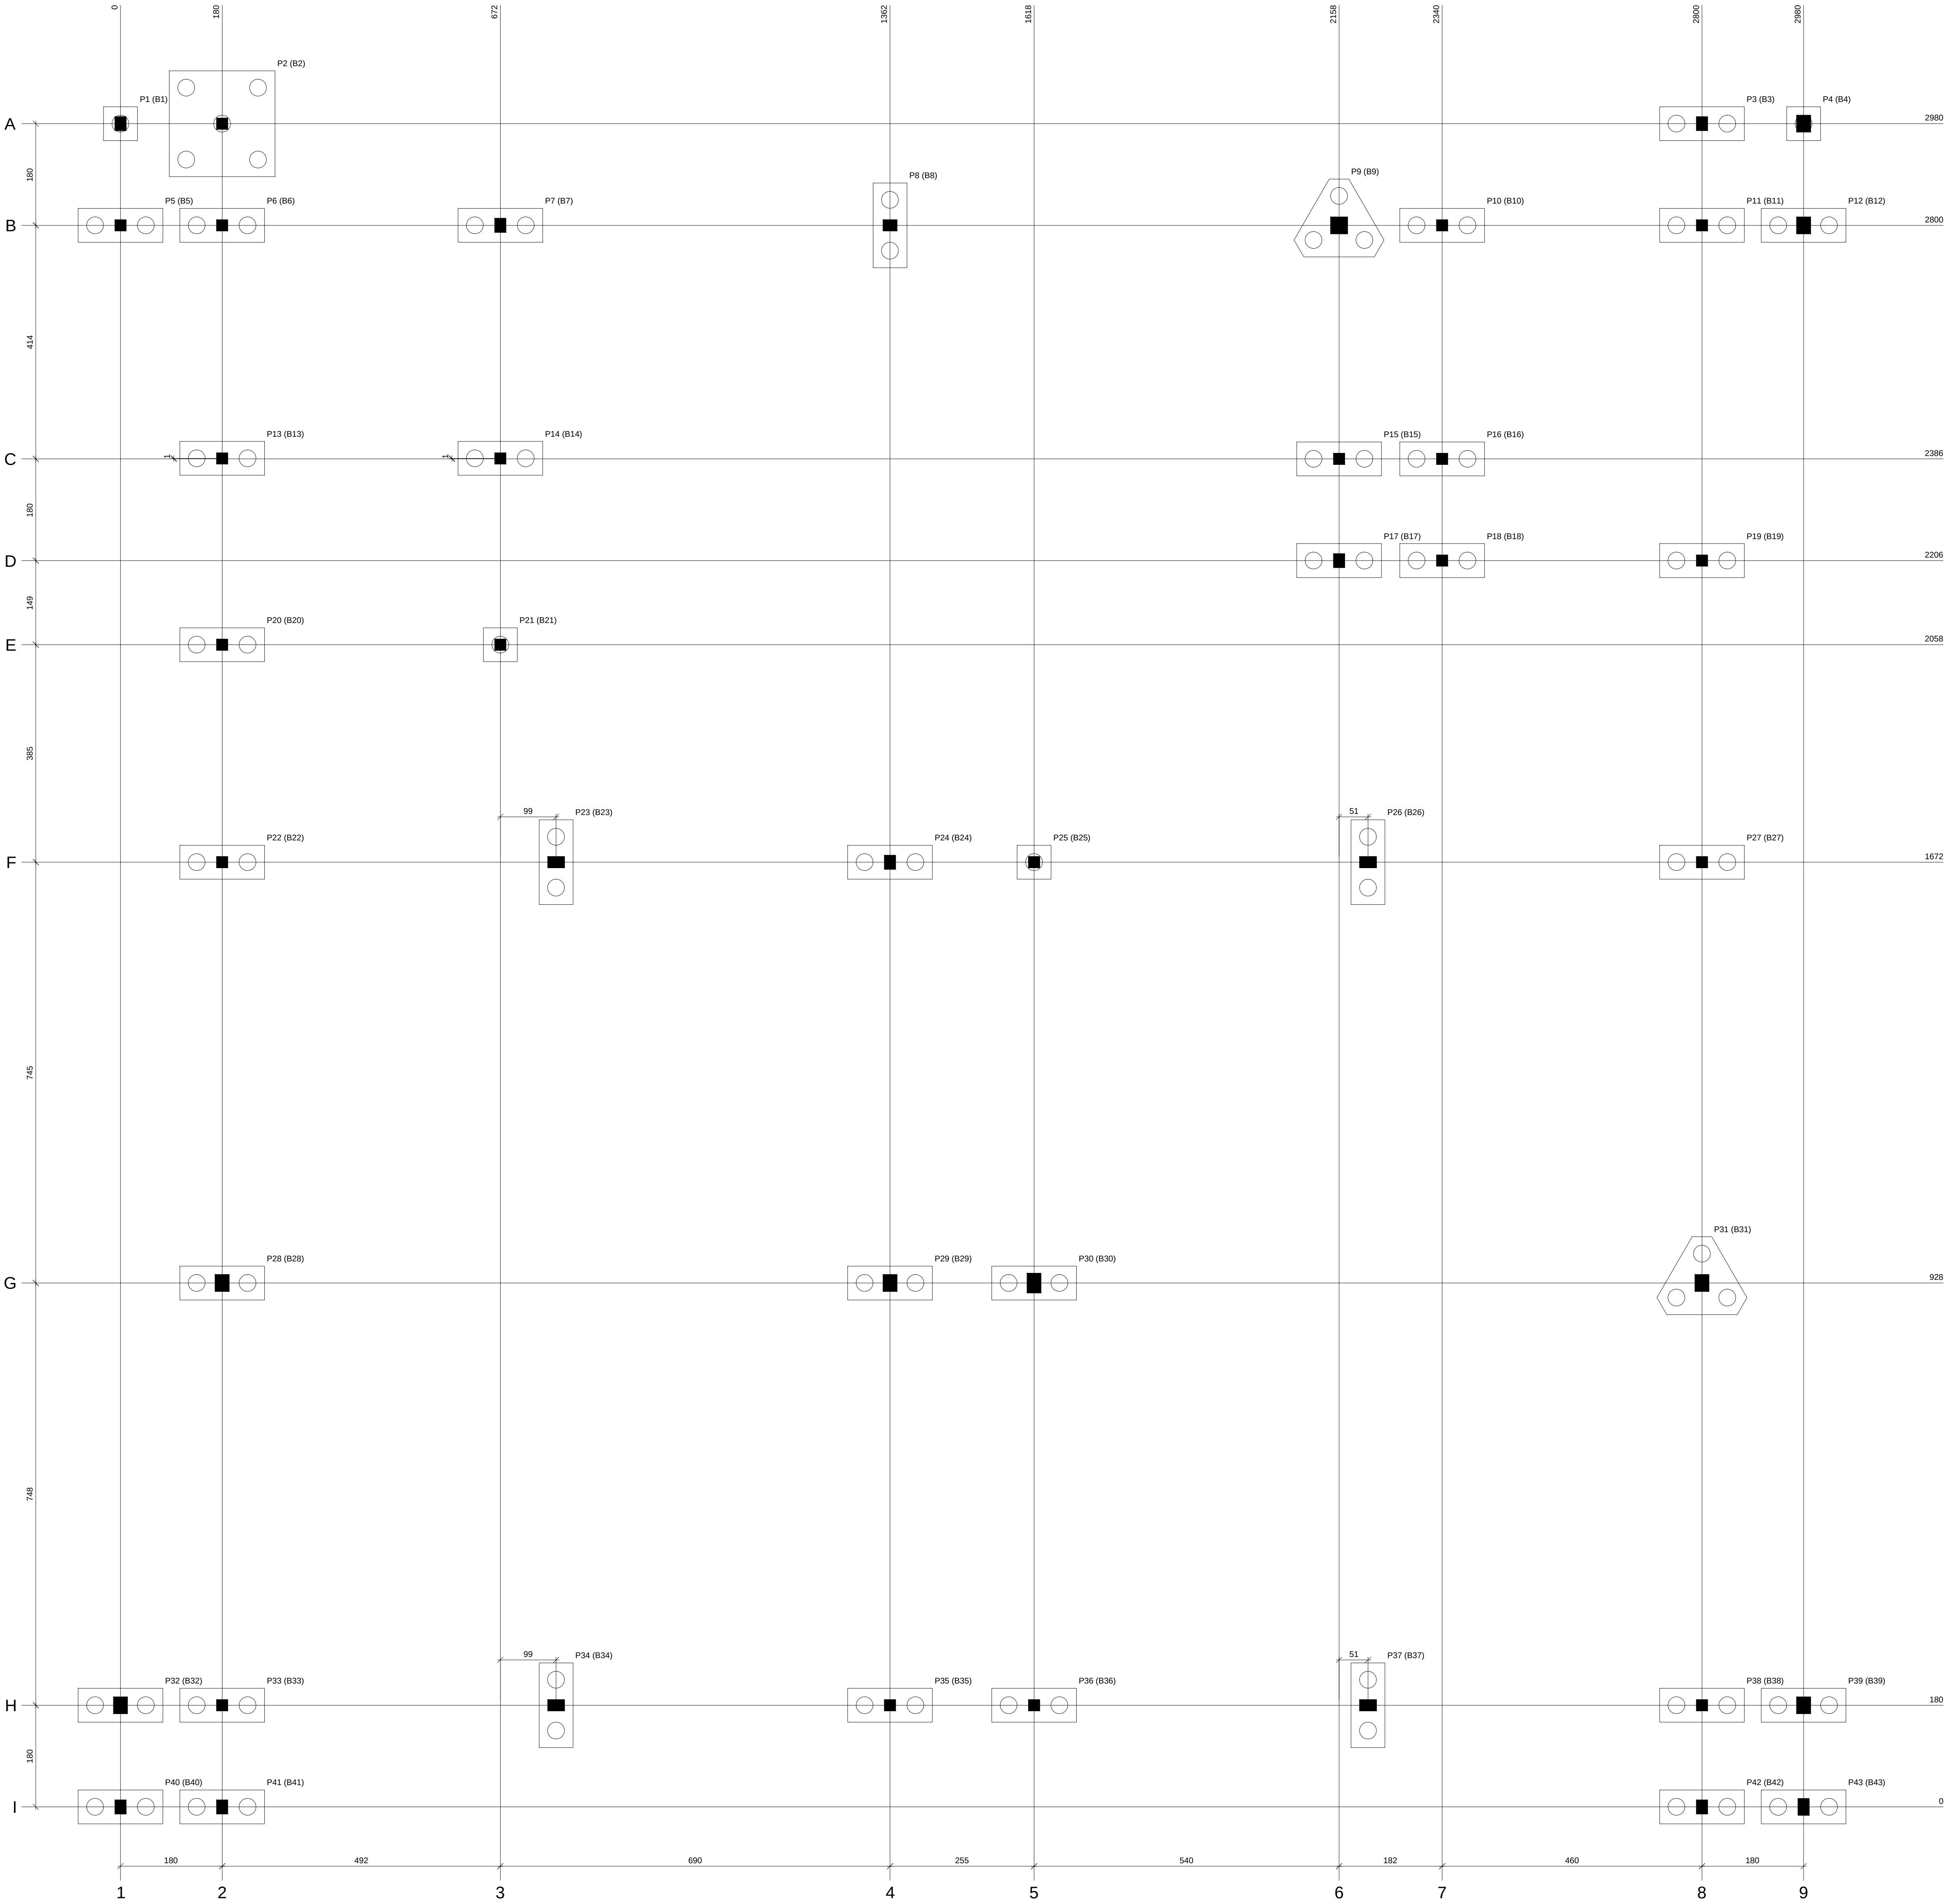
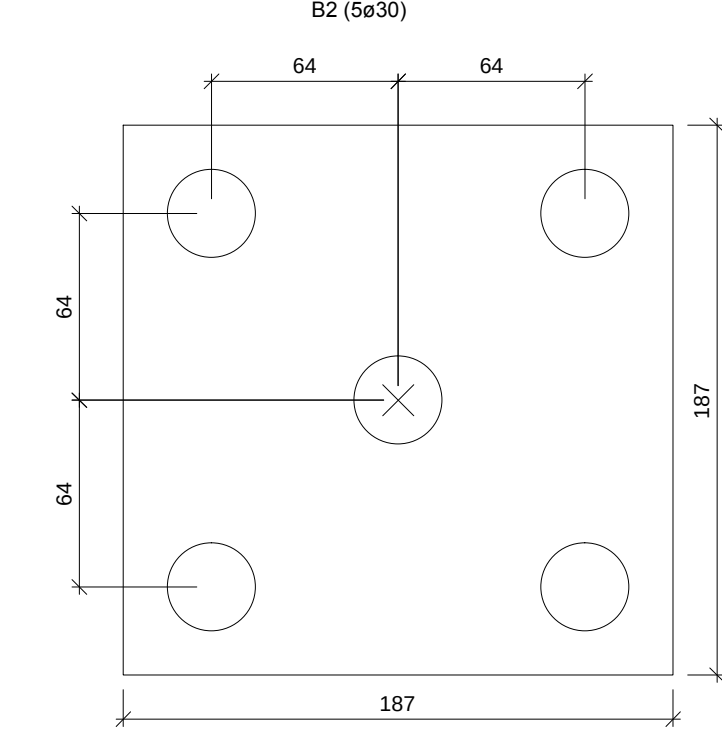


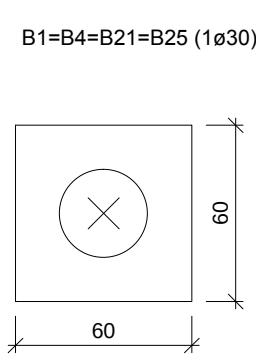

Planta de localização
escala 1:50

Pilar										Fundação						Bloco	
Nome	Seção	X (cm)	Y (cm)	Carga Max. (N)	Carga Min. (N)	Mx (kgf.m)	My (kgf.m)	Fx (N)	Fy (N)	Nome	Lado E (cm)	Lado N (cm)	H0 / ha (cm)	h1 / hb (cm)	Base tub. (cm)		
P1	20x25	0	2980	5,5	0,0	400	400	0,5	0,5	B1	60	60	0	55			
P2	20x20	180	2980	2,3	-3,0	400	400	0,5	0,5	B2	187	187	0	100			
P3	20x25	2800	2980	9,8	3,9	500	400	0,5	0,6	B3	150	60	0	55			
P4	25x30	2980	2980	5,4	0,1	400	400	0,5	0,5	B4	60	60	0	55			
P5	20x20	0	2800	12,3	5,2	400	400	0,5	0,5	B5	150	60	0	55			
P6	20x20	180	2800	21,3	14,9	400	400	0,6	0,5	B6	150	60	0	55			
P7	20x25	672	2800	31,1	22,1	600	500	0,7	0,7	B7	150	60	0	55			
P8	20x25	1362	2800	65,2	46,6	400	600	1,0	0,5	B8	150	60	0	55			
P9	30x30	2158	2800	34,2	22,5	1700	1600	2,3	1,9	B9	159	138	0	60			
P10	20x20	2340	2800	18,6	5,9	700	500	0,6	0,6	B10	150	60	0	55			
P11	20x20	2800	2800	17,8	14,6	500	400	0,5	0,7	B11	150	60	0	55			
P12	25x30	2980	2800	10,7	4,8	400	400	0,5	0,5	B12	150	60	0	55			
P13	20x20	180	2388	13,1	8,8	400	500	0,6	0,6	B13	150	60	0	55			
P14	20x20	672	2388	36,5	25,0	400	400	0,5	0,5	B14	150	60	0	55			
P15	20x20	2158	2388	31,3	19,1	500	600	0,7	0,7	B15	150	60	0	55			
P16	20x20	2340	2388	15,7	9,0	500	600	0,7	0,6	B16	150	60	0	55			
P17	20x25	2158	2206	56,0	38,1	500	700	0,9	0,7	B17	150	60	0	55			
P18	20x20	2340	2206	13,1	7,8	500	700	1,0	0,6	B18	150	60	0	55			
P19	20x20	2800	2206	27,0	20,3	400	800	0,9	0,5	B19	150	60	0	55			
P20	20x20	180	2098	10,2	6,6	400	500	0,6	0,5	B20	150	60	0	55			
P21	20x20	672	2098	40,0	27,4	300	400	0,5	0,4	B21	60	60	0	55			
P22	20x20	180	1872	45,4	31,5	400	500	0,6	0,6	B22	150	60	0	55			
P23	20x30	771	1872	68,2	48,2	400	900	1,5	0,5	B23	150	60	0	55			
P24	20x25	1362	1872	72,3	51,0	500	400	0,6	0,7	B24	150	60	0	55			
P25	20x20	1618	1872	43,5	29,9	400	400	0,5	0,5	B25	60	60	0	55			
P26	20x30	2209	1872	72,3	51,2	400	900	1,5	0,5	B26	150	60	0	55			
P27	20x20	2800	1872	38,7	27,8	500	400	0,5	0,6	B27	150	60	0	55			
P28	25x30	180	928	70,0	50,0	700	1500	2,5	0,8	B28	150	60	0	55			
P29	25x30	1362	928	71,1	50,1	700	1400	2,7	0,9	B29	150	60	0	55			
P30	25x35	1618	928	82,9	58,4	500	1300	2,2	0,7	B30	150	60	0	55			
P31	25x30	2800	928	72,7	52,0	700	1300	2,2	0,9	B31	150	138	0	60			
P32	25x30	0	180	9,8	3,1	400	400	0,6	0,5	B32	150	60	0	55			
P33	20x30	180	180	22,3	17,0	500	500	0,6	0,7	B33	150	60	0	55			
P34	20x30	771	180	54,4	38,1	400	900	1,6	0,5	B34	150	60	0	55			
P35	20x20	1362	180	30,1	21,2	400	400	0,6	0,6	B35	150	60	0	55			
P36	20x20	1618	180	29,6	20,2	400	500	0,6	0,6	B36	150	60	0	55			
P37	20x30	2209	180	54,2	38,1	400	1000	1,7	0,5	B37	150	60	0	55			
P38	20x20	2800	180	22,4	16,9	500	500	0,6	0,7	B38	150	60	0	55			
P39	25x30	2980	180	8,6	3,9	400	400	0,5	0,5	B39	150	60	0	55			
P40	20x25	0	0	6,1	0,5	400	400	0,5	0,5	B40	150	60	0	55			
P41	20x25	180	0	8,1	1,2	400	400	0,5	0,6	B41	150	60	0	55			
P42	20x25	2800	0	8,8	1,7	500	400	0,5	0,6	B42	150	60	0	55			
P43	20x30	2980	0	5,7	0,1	400	-60	0,5	0,5	B43	150	60	0	55			

Estacas	
De (cm)	Quantidade
30	87

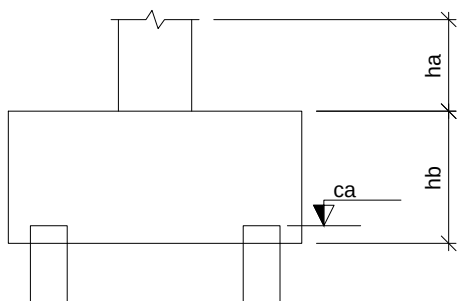

B3-B5-B6-B7-B8-B10-B11-B12-B13-B14-B19-B20-B22
B23-B24-B25-B26-B27-B28-B29-B30-B31-B32-B33-B34-B35-B36
B37-B38-B39-B1286-B1287