


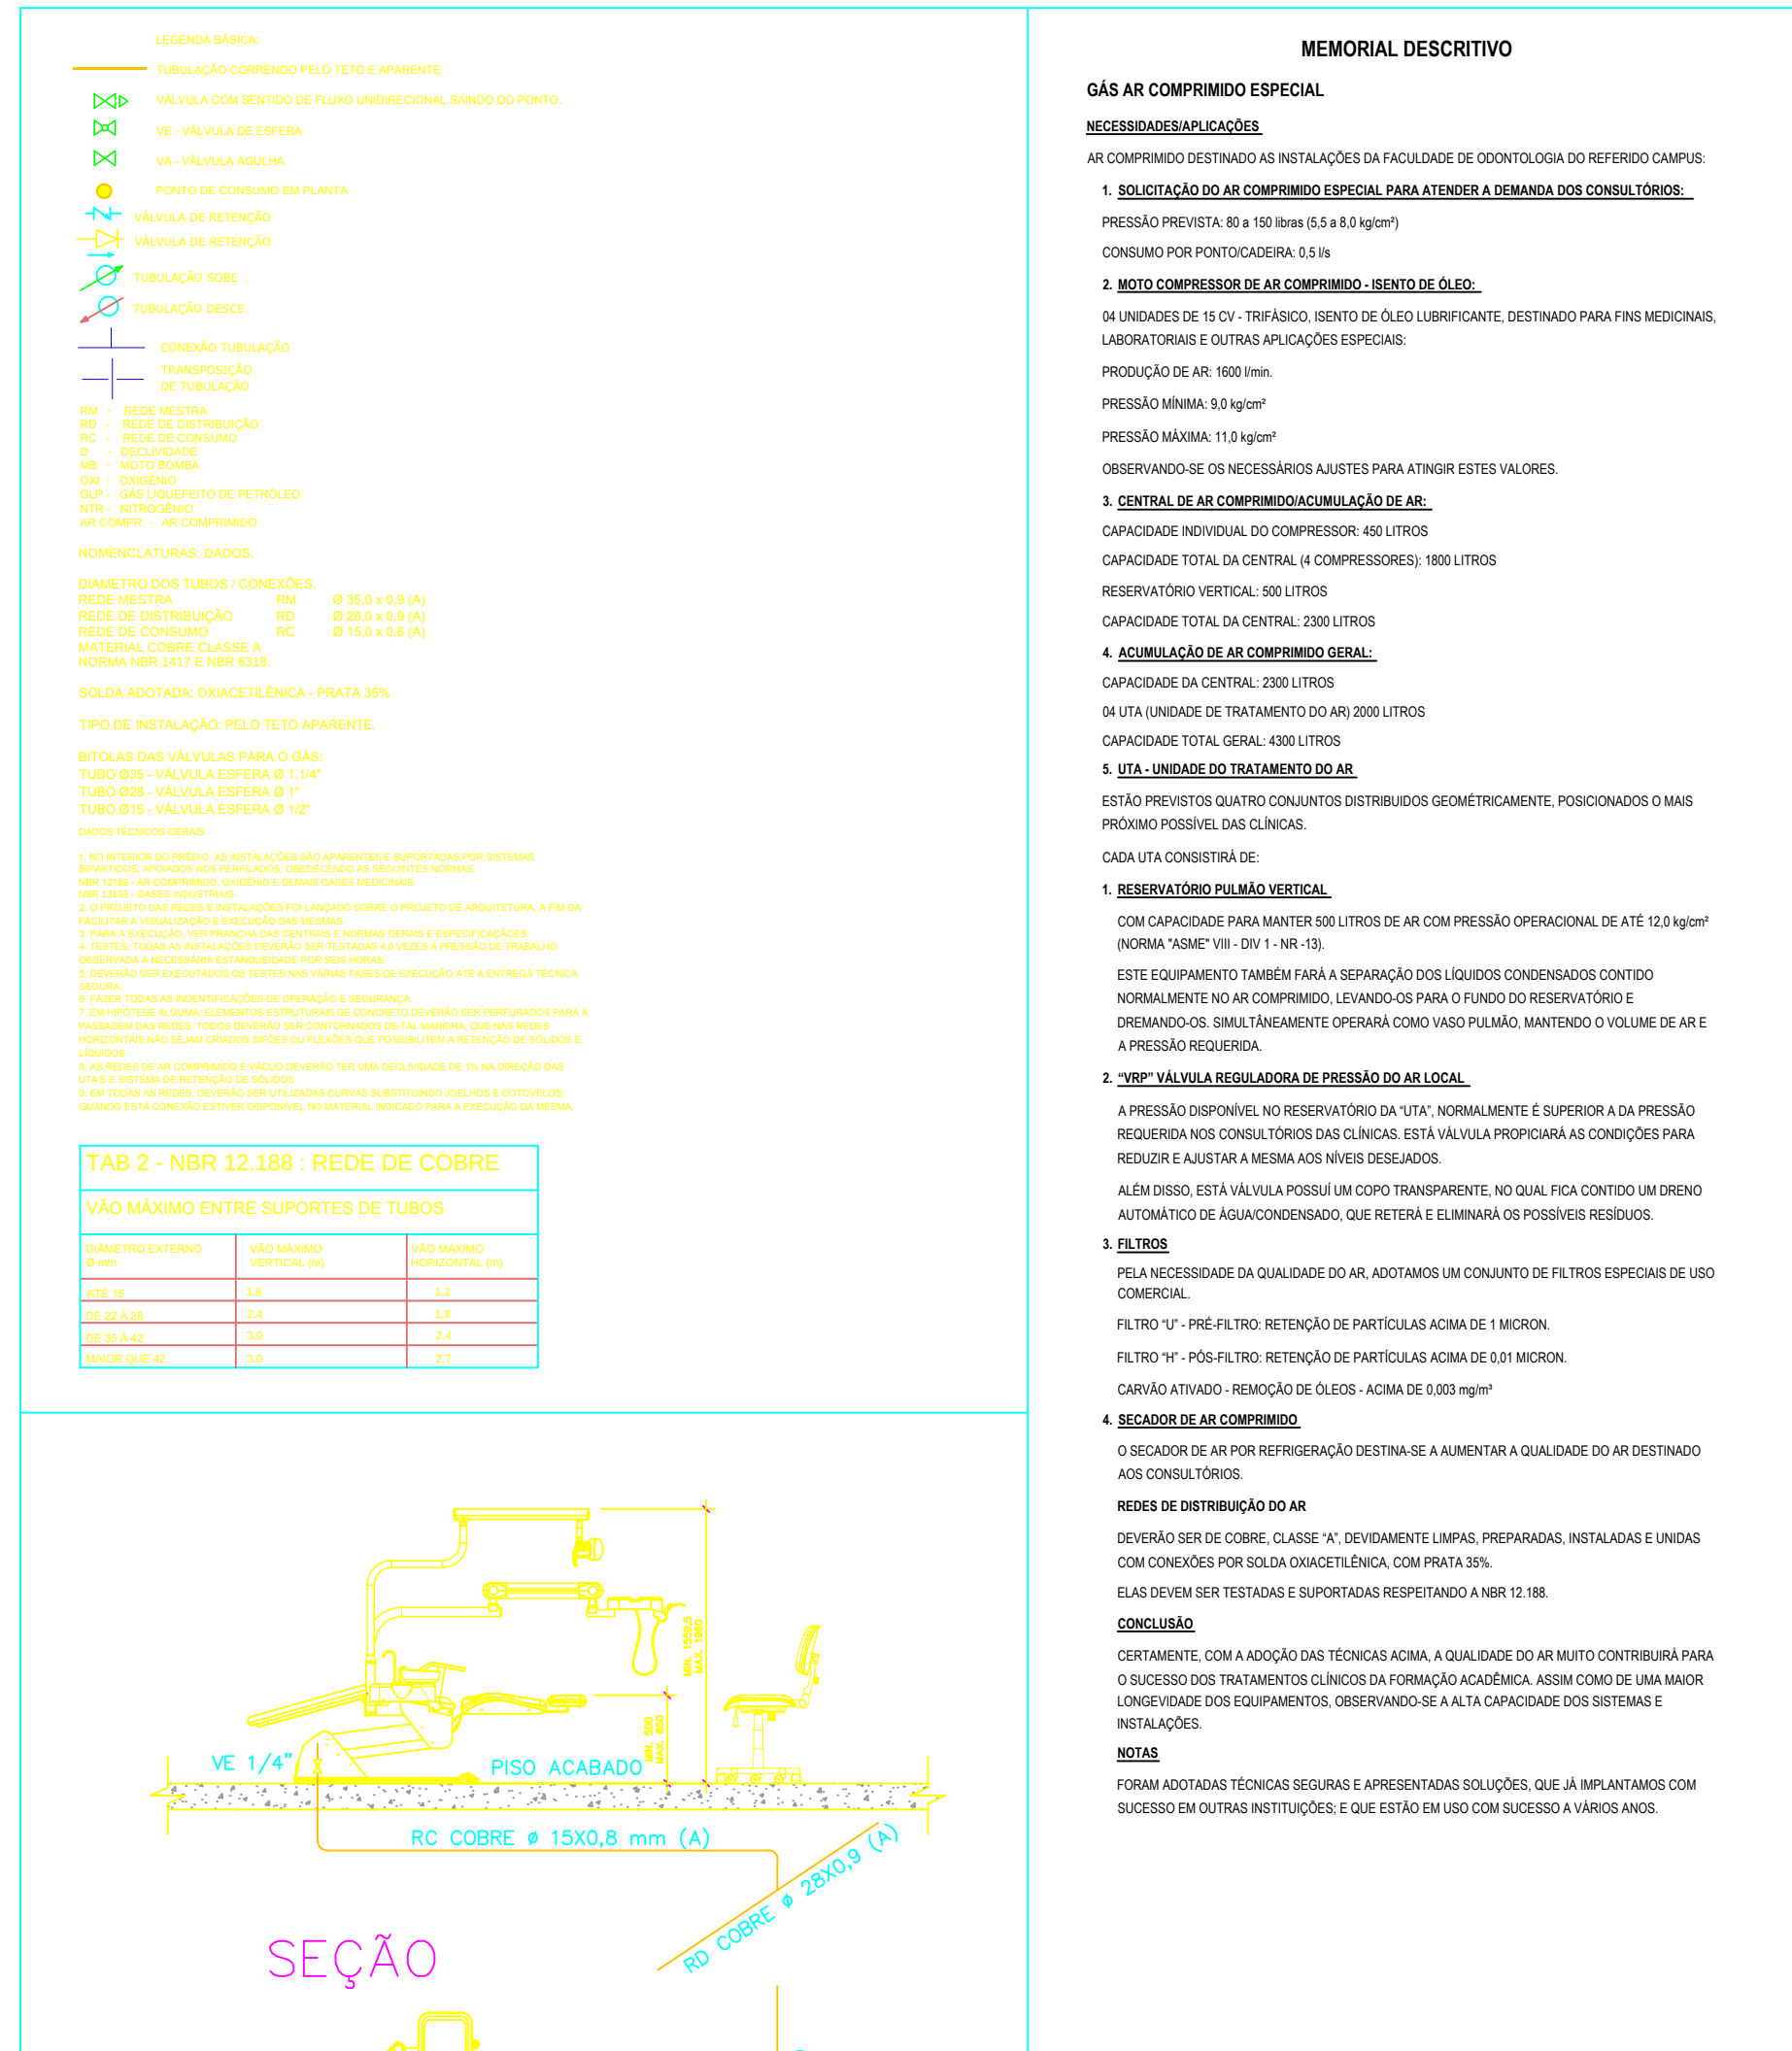

TAB 2 - NBR 12.188 : REDE DE COBRE		
VÃO MÁXIMO ENTRE SUPORTES DE TUBOS		
DIÂMETRO EXTERNO Ø mm	VÃO MÁXIMO VERTICAL (m)	VÃO MÁXIMO HORIZONTAL (m)
ATE 16	1,8	1,2
DE 20 À 28	2,4	1,8
DE 30 À 42	3,0	2,4
MAIOR QUE 42	3,0	2,7

[illegible]