


escala 1:75

escala 1:75

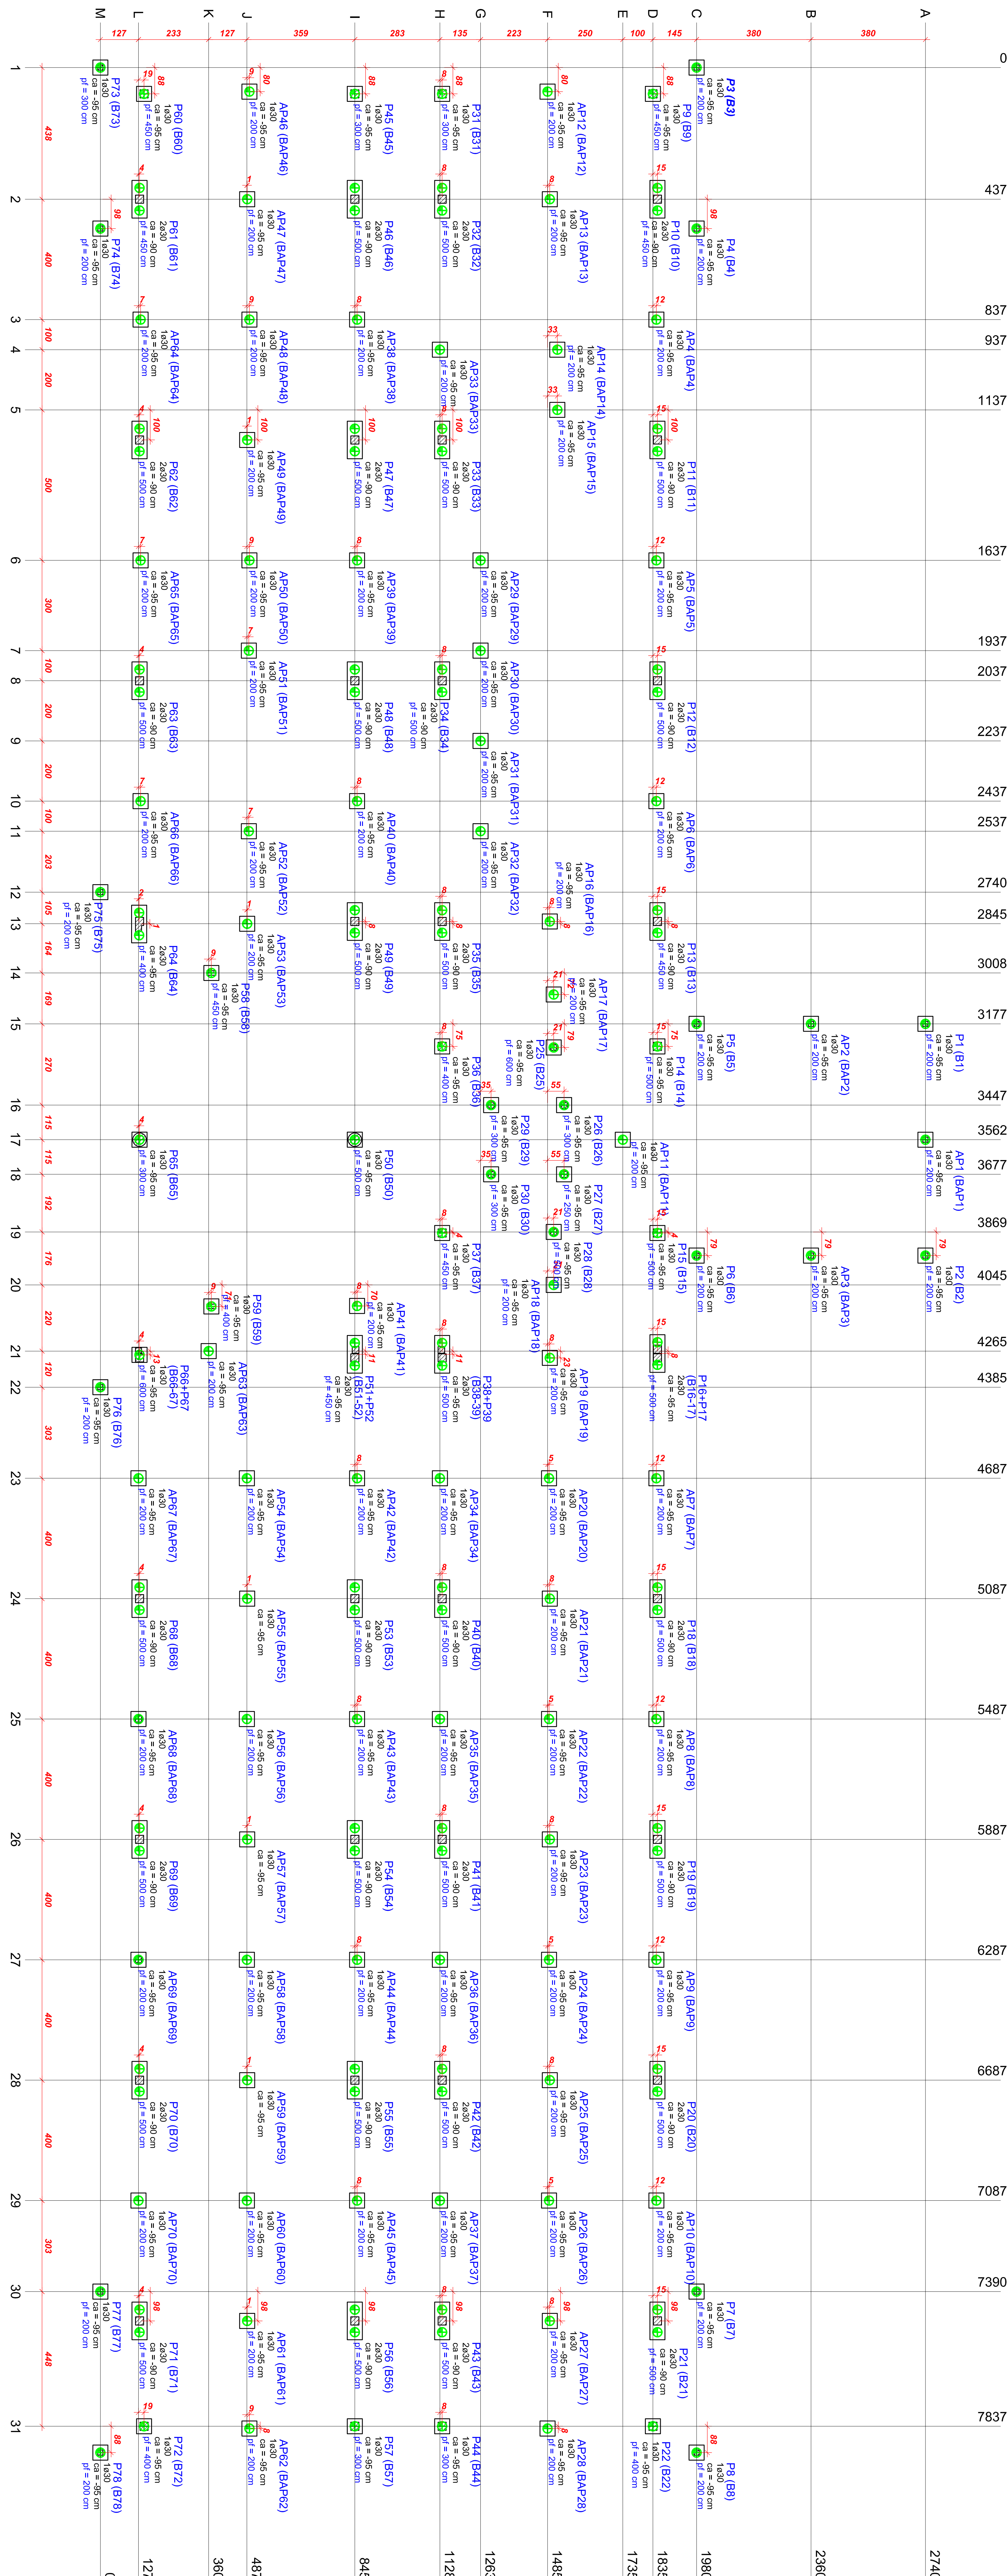




