


ACO	N	DIAM	Q	UNID	C.TOTAL
CA60	1	5,0	171	108	18468
	2	5,0	397	100	39700
	3	5,0	16	96	1536
	4	10,0	2	633	1266
	5	10,0	2	787	1574
	6	10,0	2	797	1594
CA80	7	10,0	2	551	1102
	8	10,0	1	158	158
	9	10,0	1	478	478
	10	10,0	1	251	251
	11	10,0	2	1200	2400
	12	10,0	2	222	444
	13	10,0	4	112	448
	14	10,0	2	122	244
	15	10,0	2	122	244
	16	10,0	1	241	241
	17	10,0	2	674	1348
	18	10,0	2	266	532
	19	10,0	2	571	1142
	20	10,0	2	551	1102
	22	10,0	2	329	658
	23	10,0	2	371	742
	24	10,0	2	541	1082
	25	10,0	2	571	1142
CA100	26	10,0	2	613	1226
	27	10,0	2	618	1236
	28	10,0	4	354	1416
	29	10,0	4	384	1536
	30	10,0	2	1270	2540
	31	10,0	2	635	1270
	32	10,0	2	620	1240
	33	10,0	1	318	318
	34	10,0	2	572	1144
	35	10,0	2	572	1144
	36	10,0	6	565	3390
	37	10,0	2	595	1190
	38	10,0	2	593	1186
	39	10,0	4	377	1508
	40	10,0	2	866	1732
	41	10,0	2	866	1732
	42	10,0	2	620	1240
CA125	43	10,0	1	256	256
	44	10,0	1	182	182
	45	10,0	3	1182	3546
	46	10,0	3	376	1128
	47	12,5	1	280	280
	48	12,5	2	335	670
	49	12,5	2	349	698
	50	12,5	2	1149	2298
	51	12,5	2	401	802
	52	12,5	2	345	690
CA150	53	12,5	2	623	1246
	54	12,5	4	531	2124
	55	12,5	4	531	2124
	56	12,5	1	512	512
	57	12,5	1	173	173
	58	12,5	2	591	1182

Resumo do aço


ACO	DIAM	C.TOTAL	PESO
CA60	10,0	114	109,7
CA80	12,5	111	109,8
CA100	5,0	597,1	56,9
CA125			
CA150	412,5		
CA80	85,9		

Val de concreto total (C=25) = 7,38 m³
Área de forma total = 115,42 m²


VB41 (12 x 40)

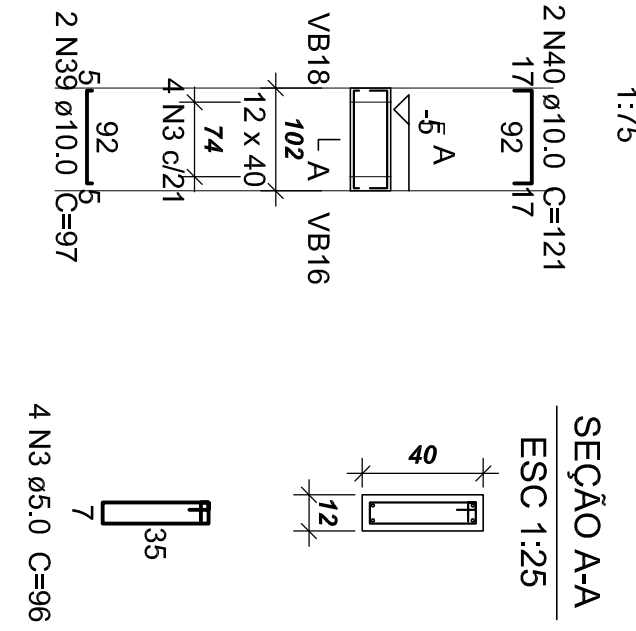


VB39 (14 x 40)

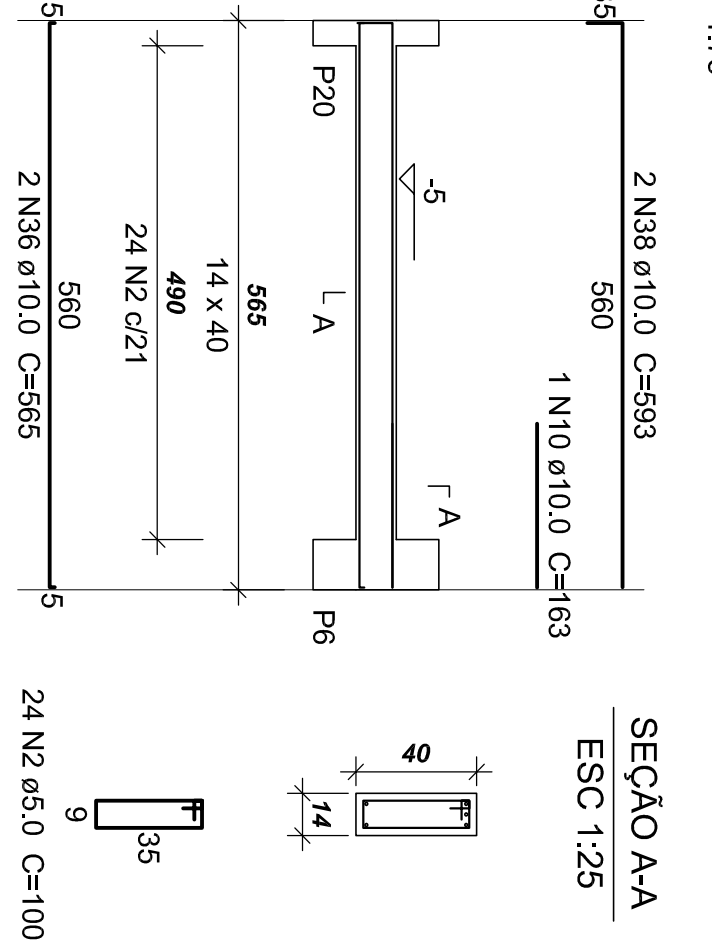


VB38 (14 x 40)

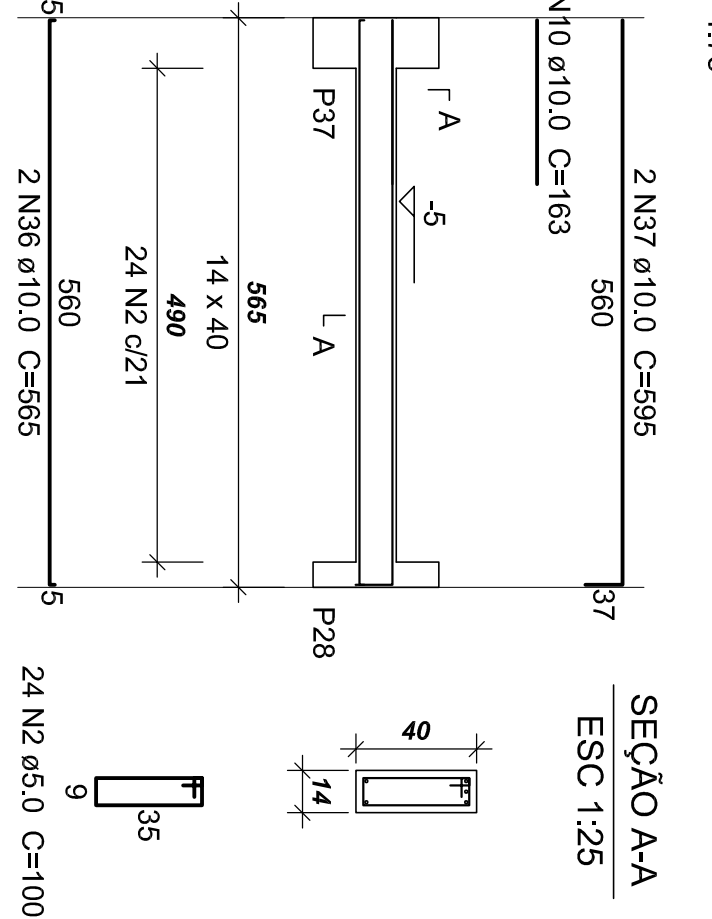


VB37 (14 x 40)

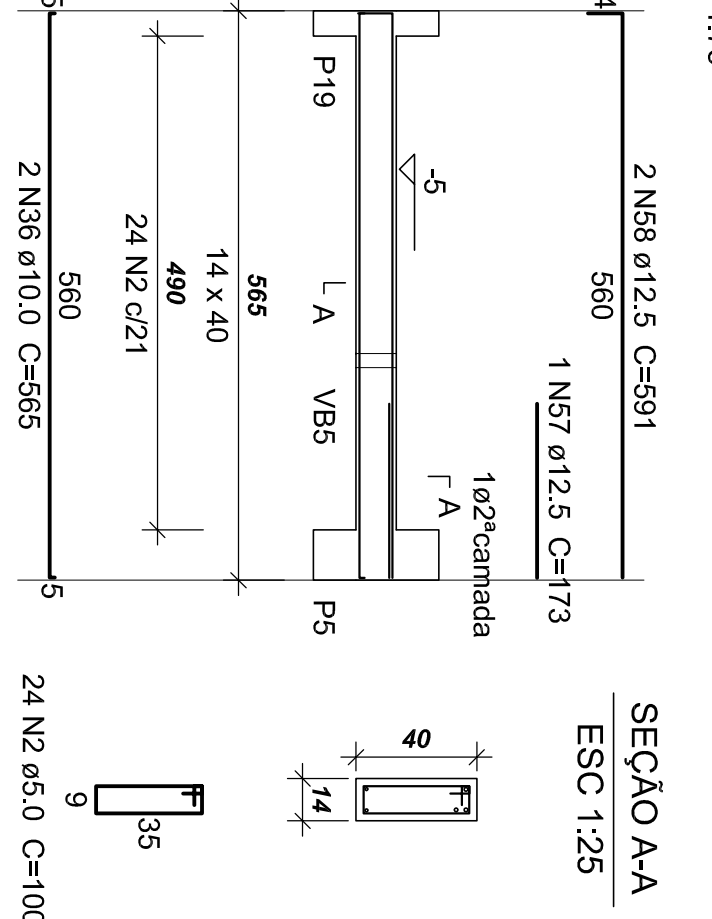


VB36 (14 x 40)

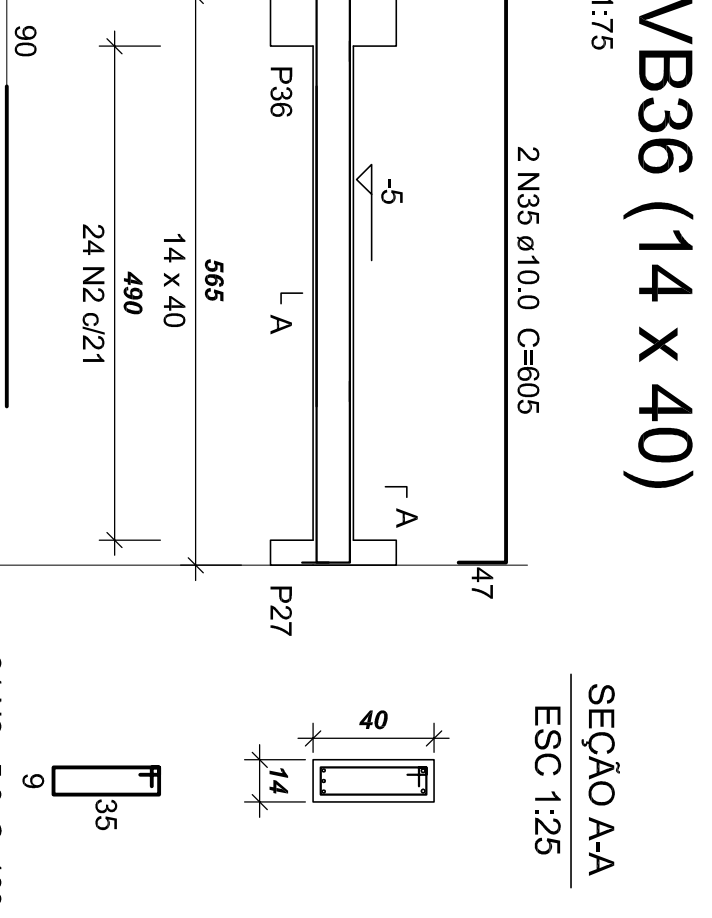


VB35 (14 x 40)

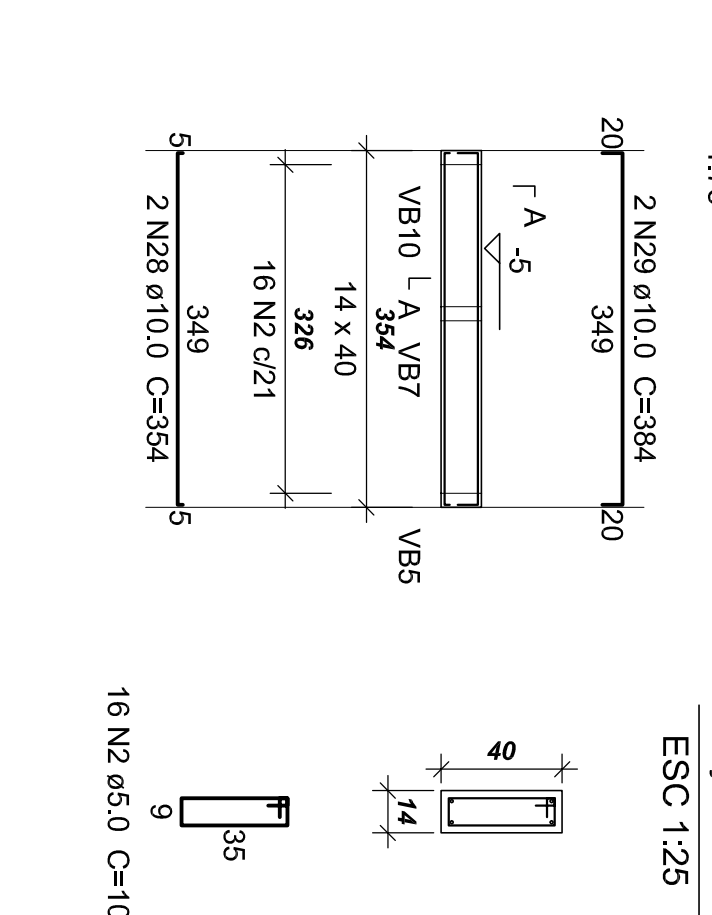


VB34 (14 x 40)

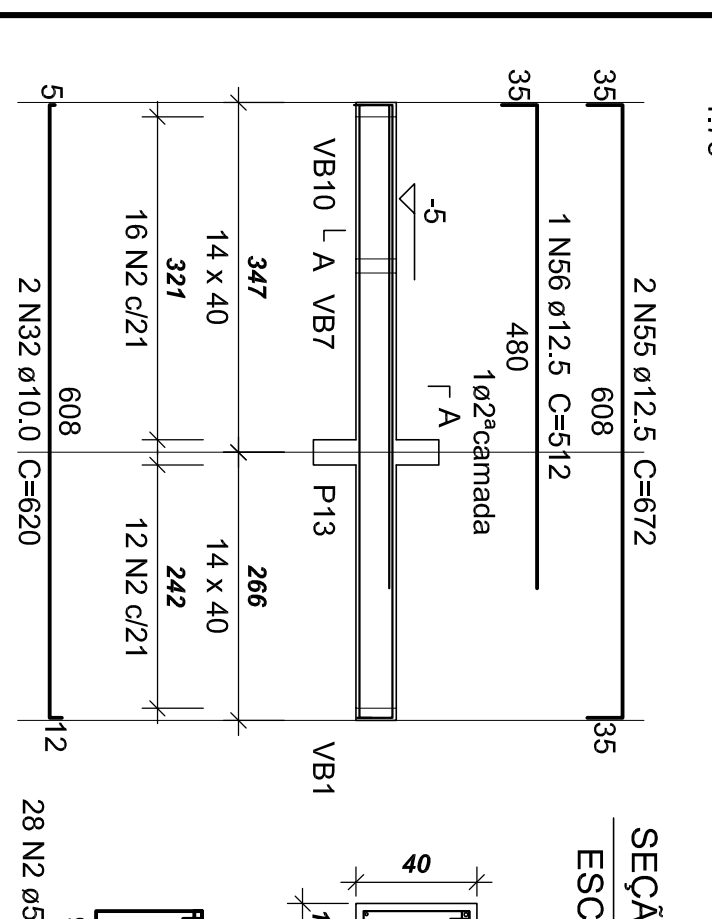


VB26 (14 x 40)

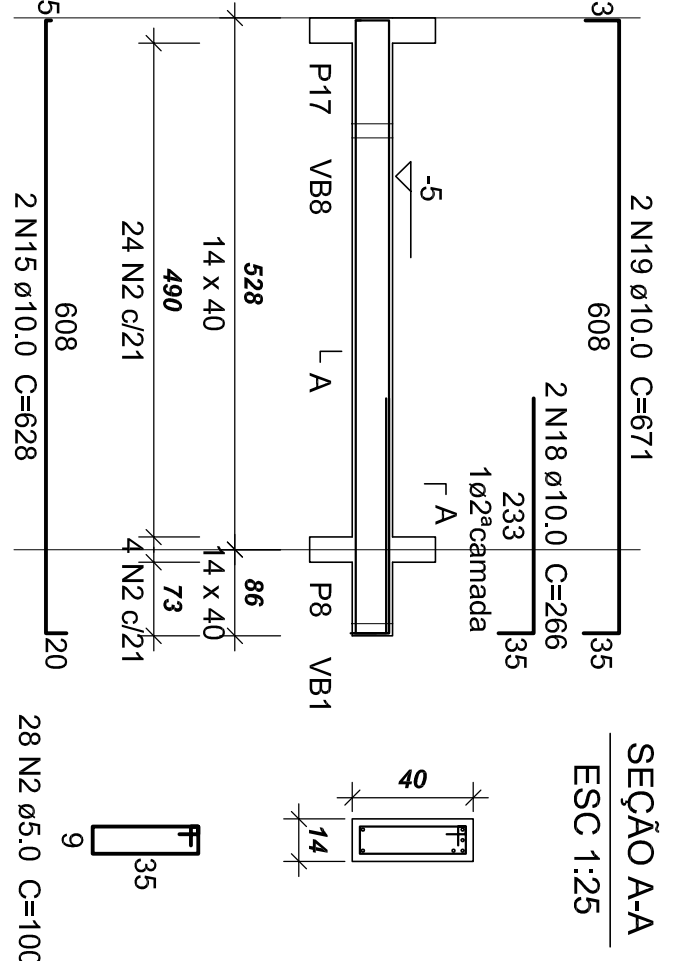


VB25 (14 x 40)

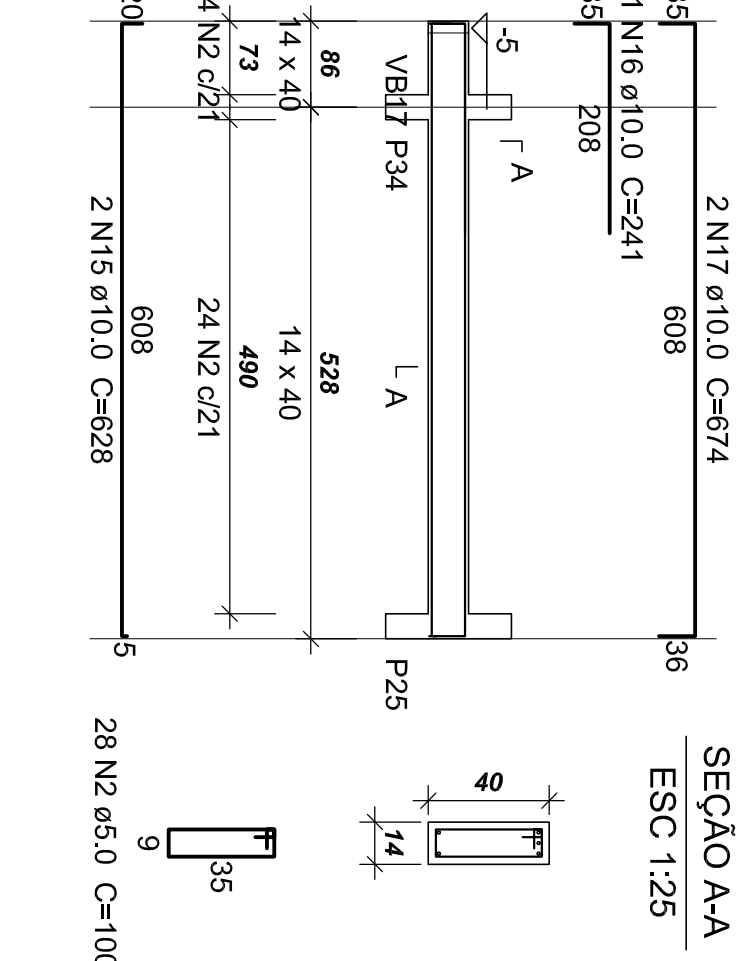


VB22 (14 x 40)

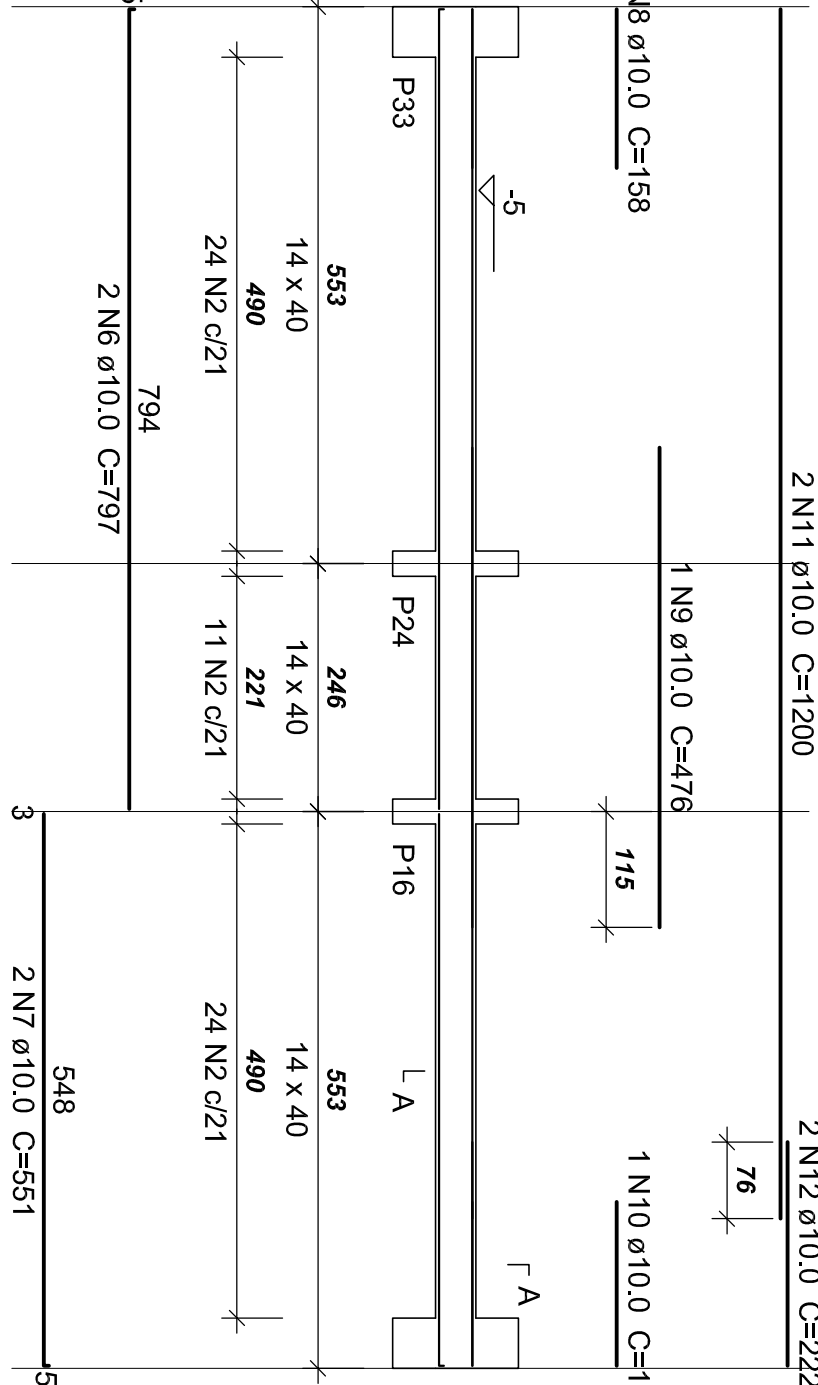


VB21 (18 x 40)

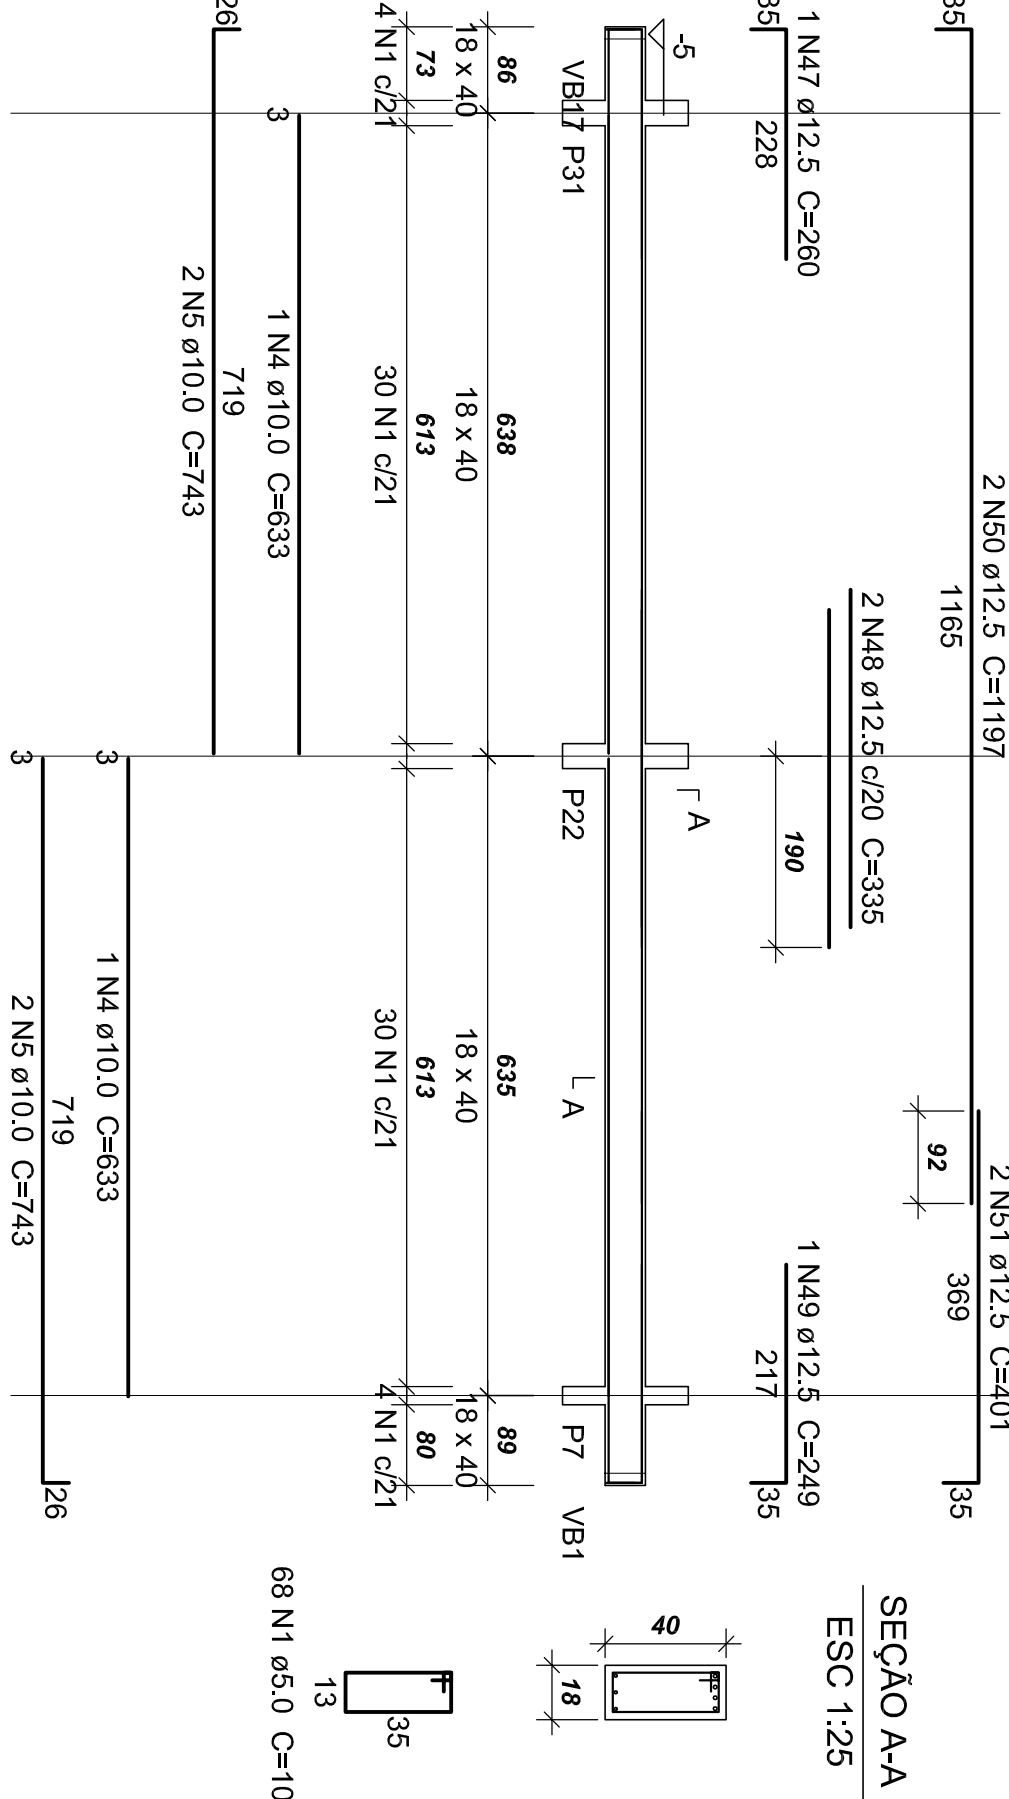


VB33 (14 x 40)

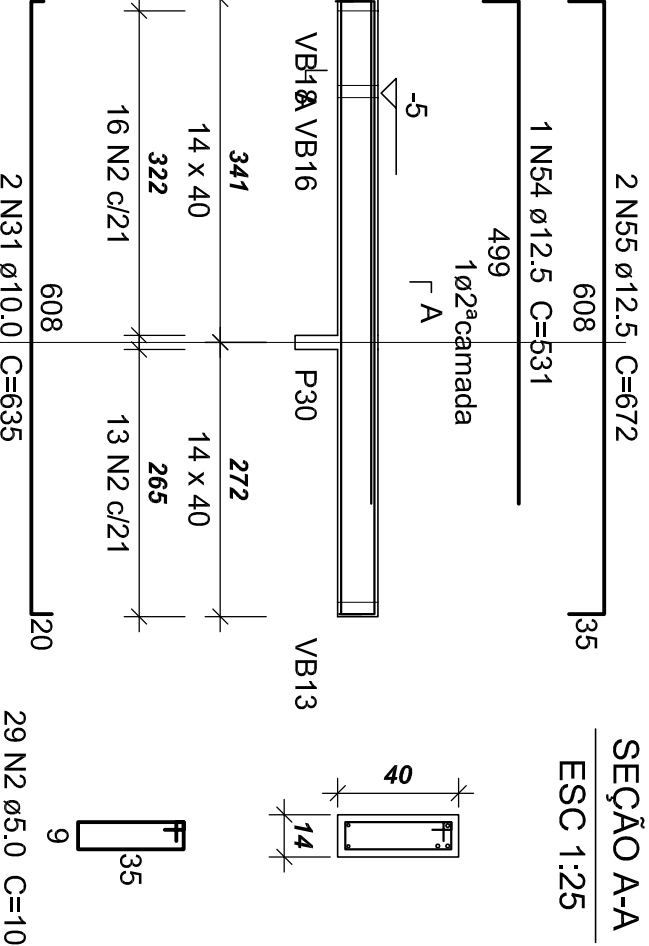


VB31 (14 x 40)

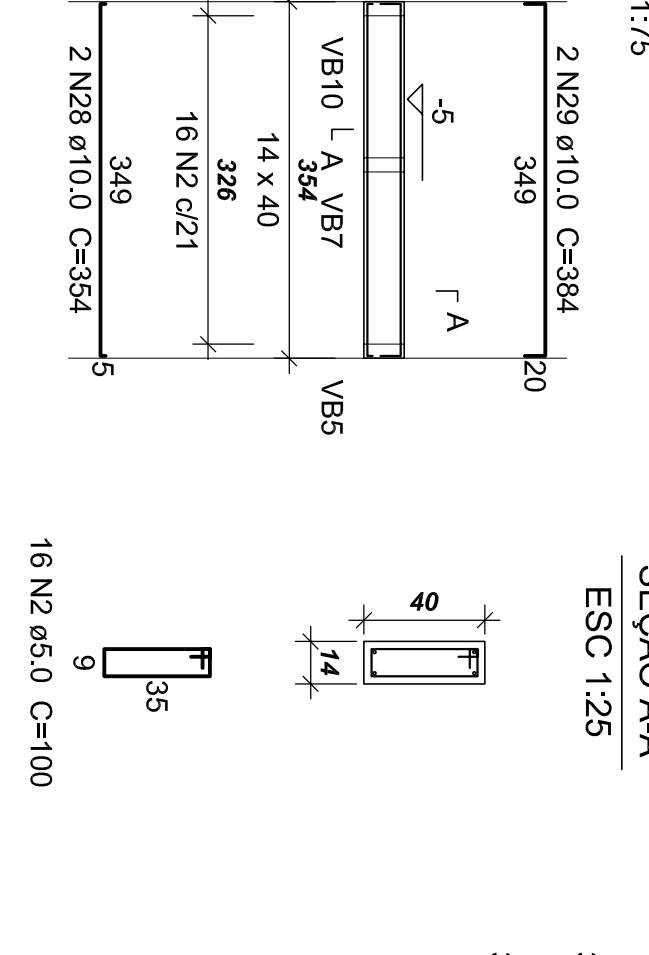

VB30 (14 x 40)

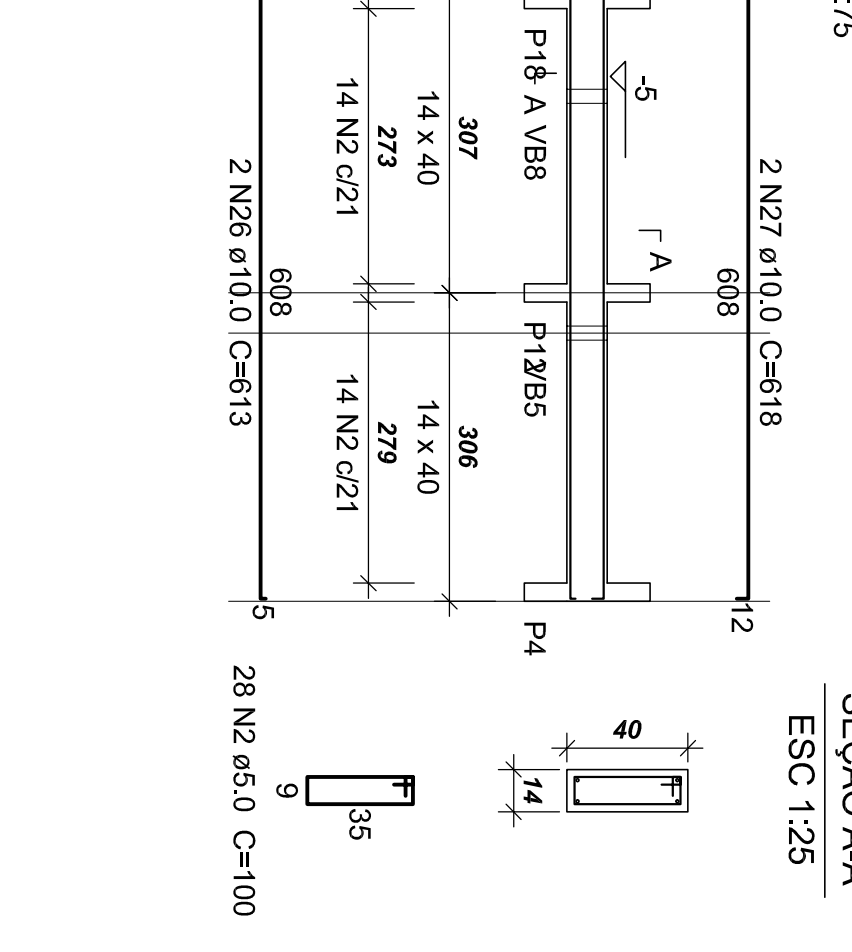


VB29 (14 x 40)

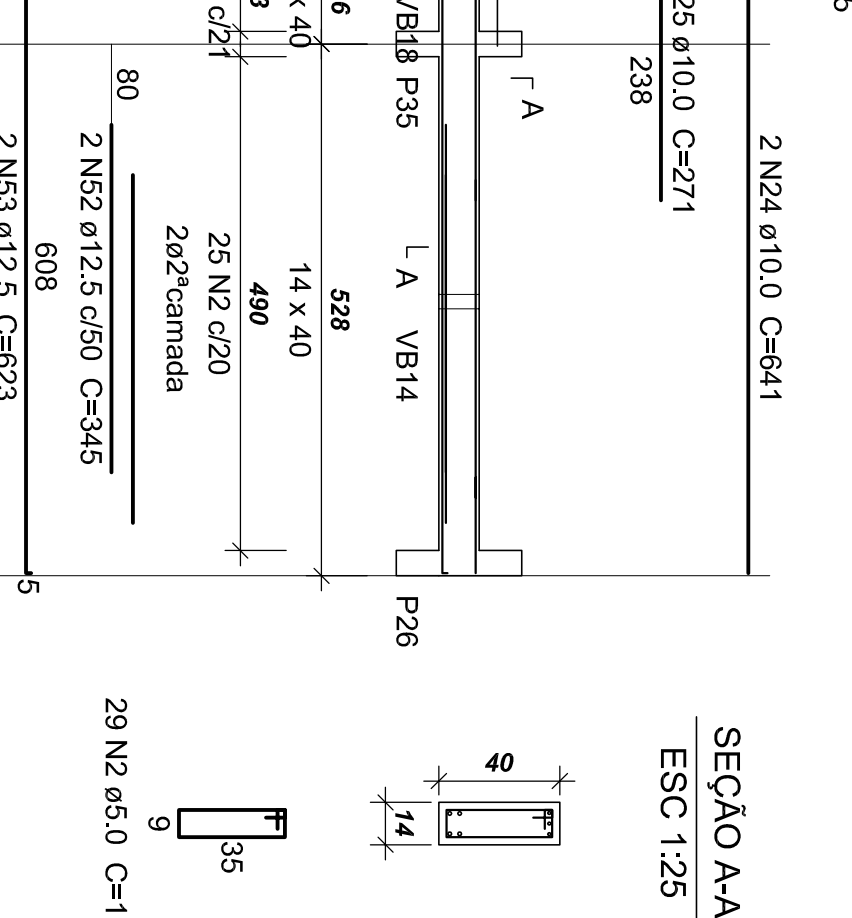

VB28 (18 x 40)

VB27 (18 x 40)

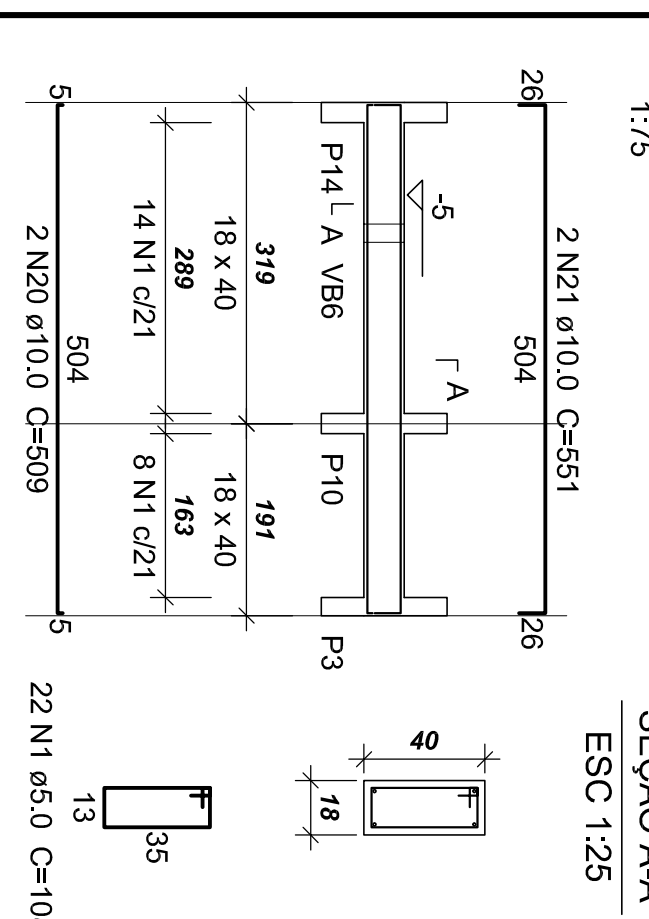

Armação Positiva das Lajes do Primeiro Pavimento

escala 1:100

