



V301 (12 x 75)

1:75

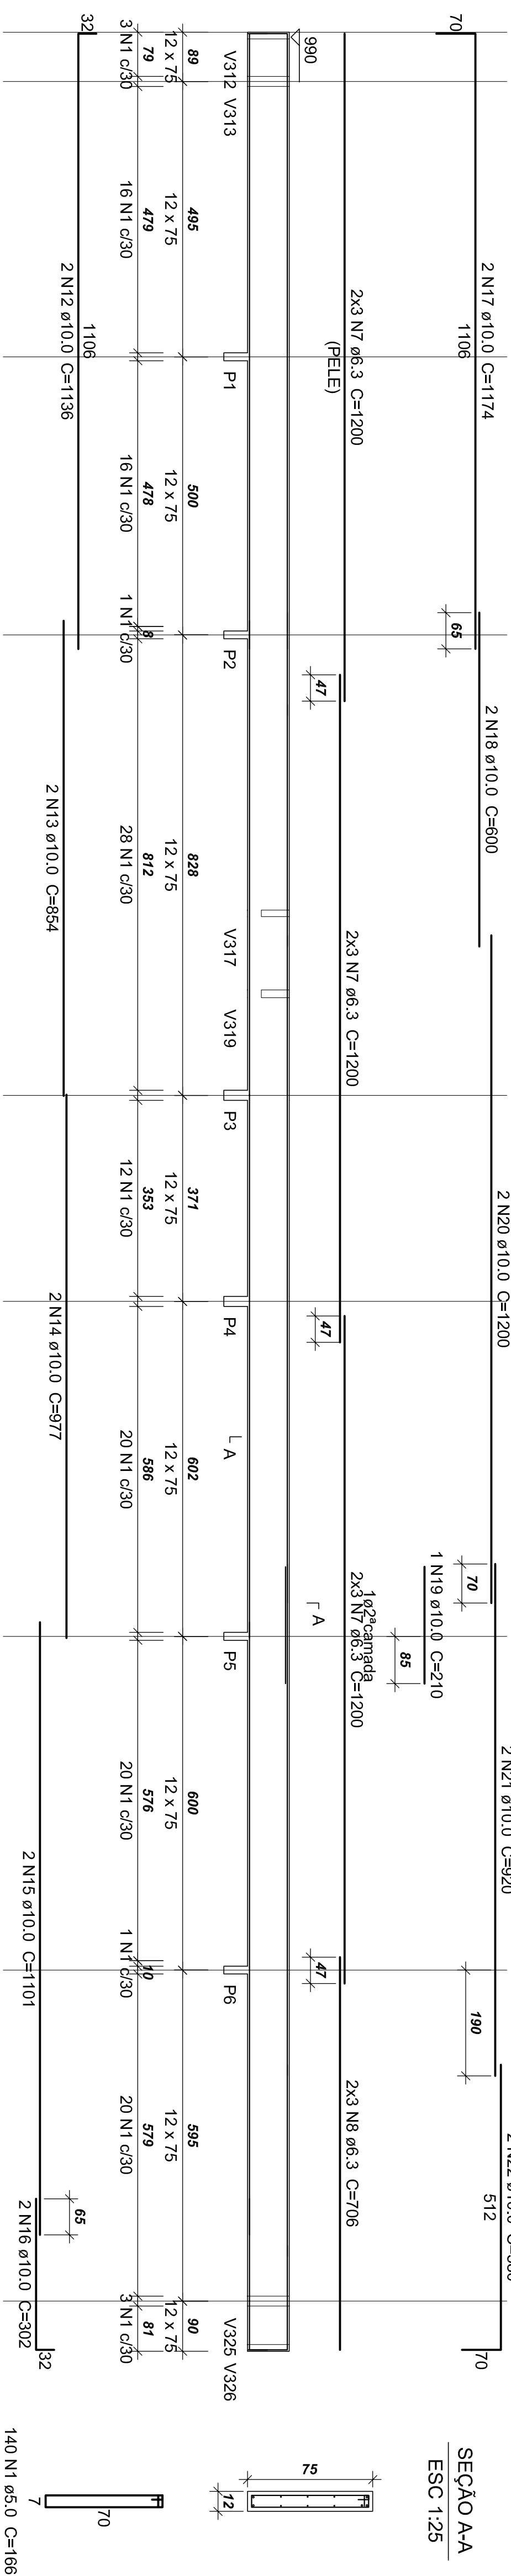


V302 (14 x 75)

1:75

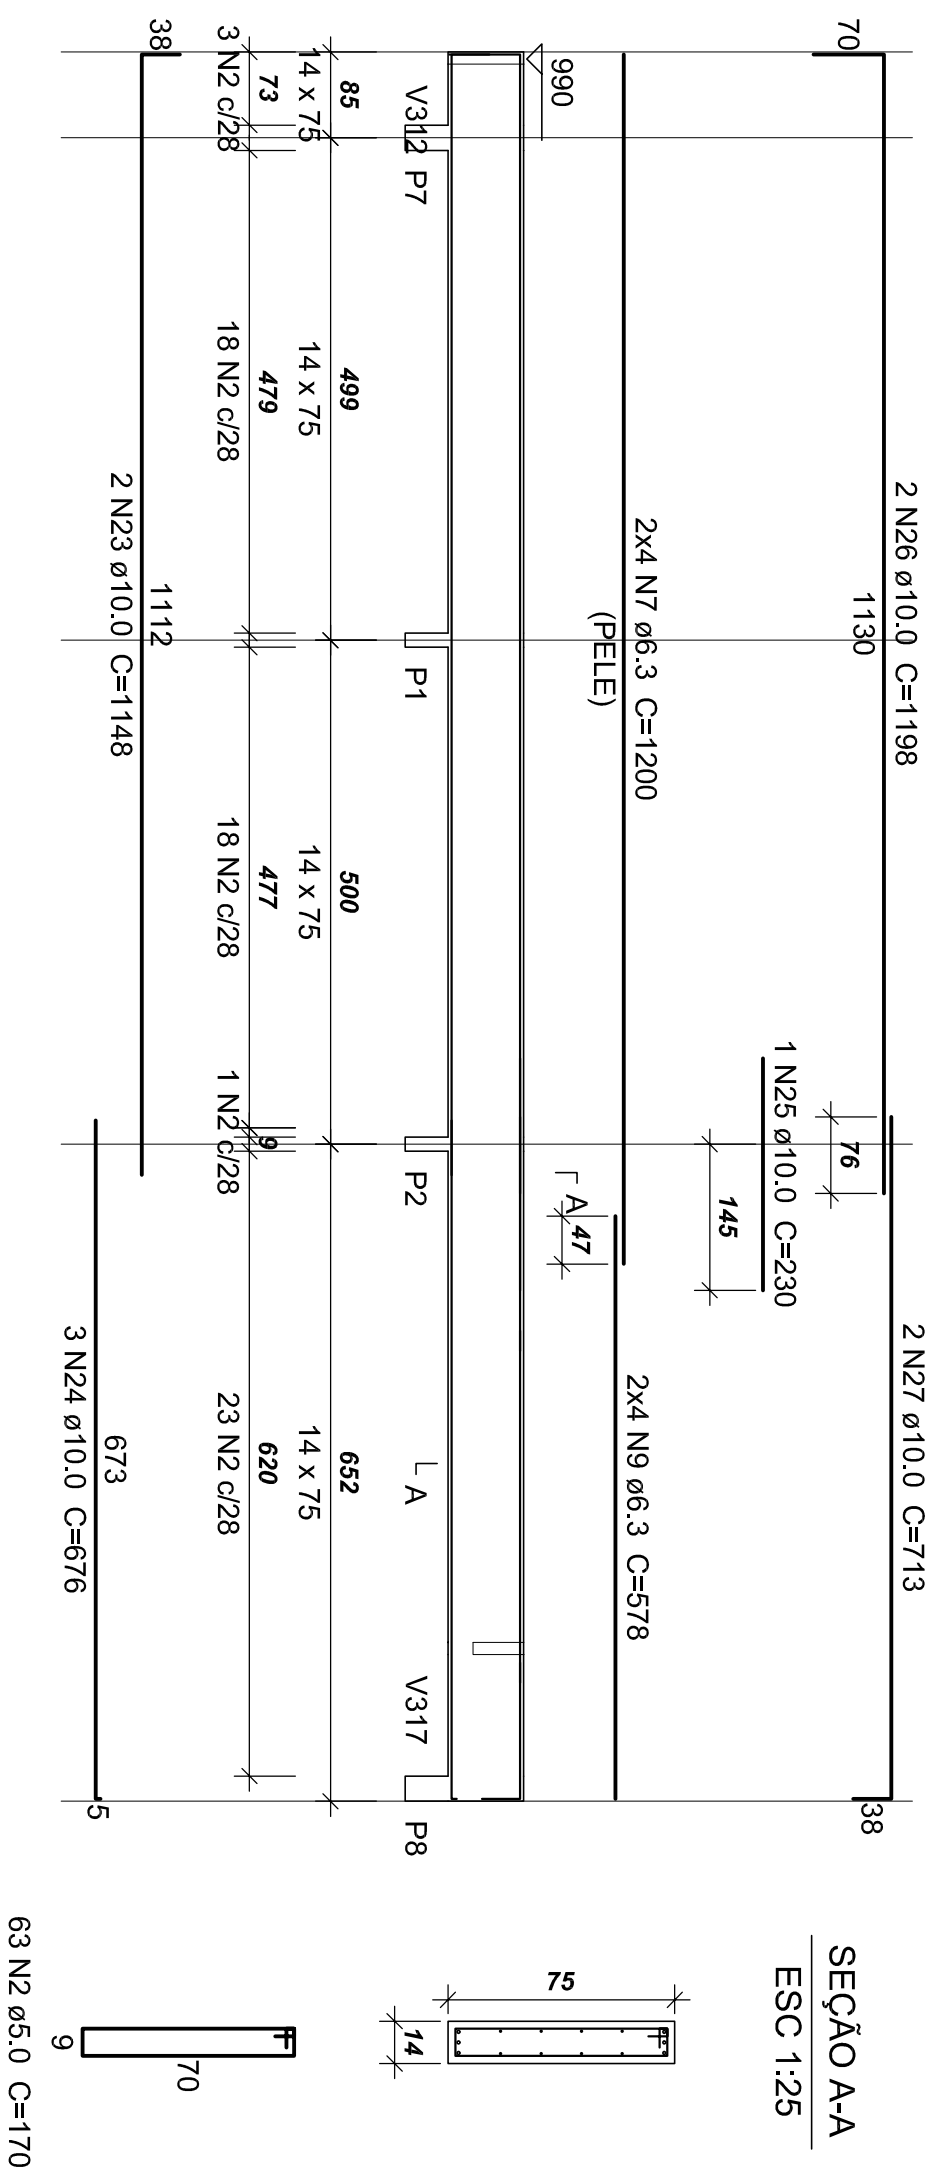


V303 (14 x 75)

1:7

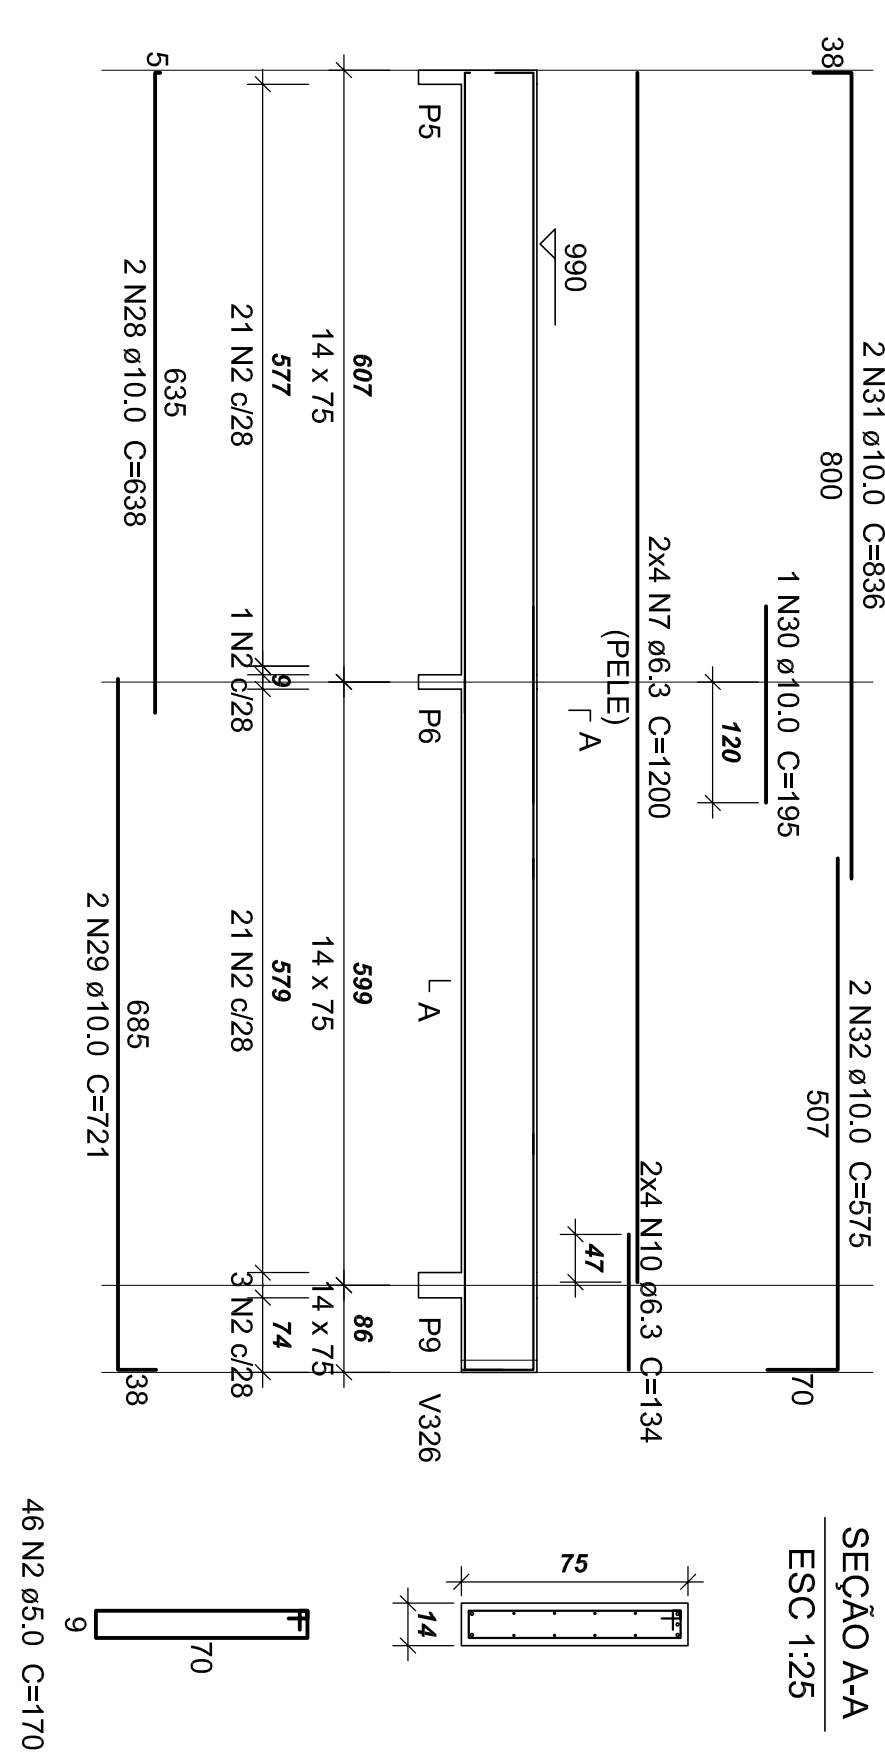


V304 (18 x 50)

1:75

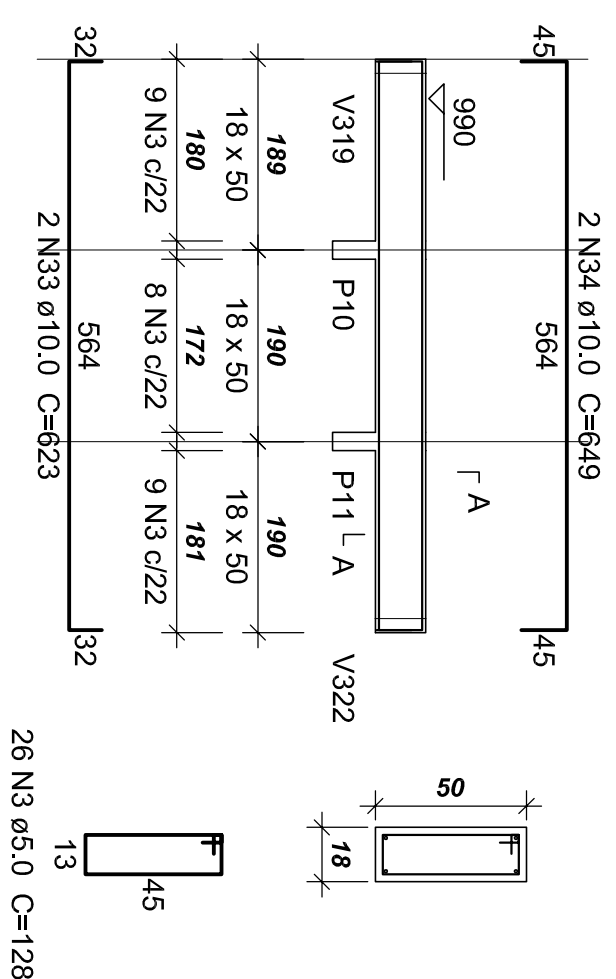


V305 (14 x 50)

1:75

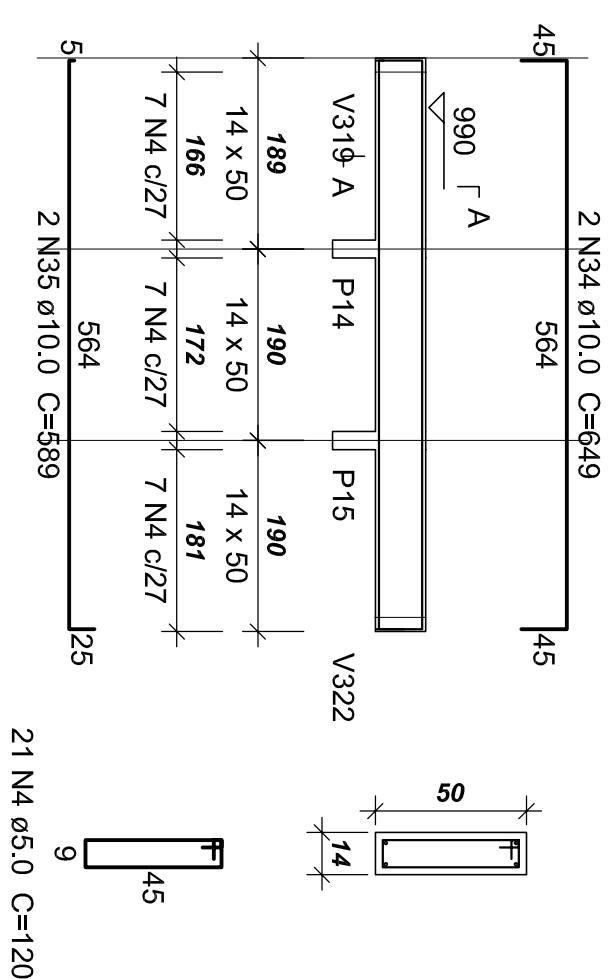


V306 (14 x 50)

1:74

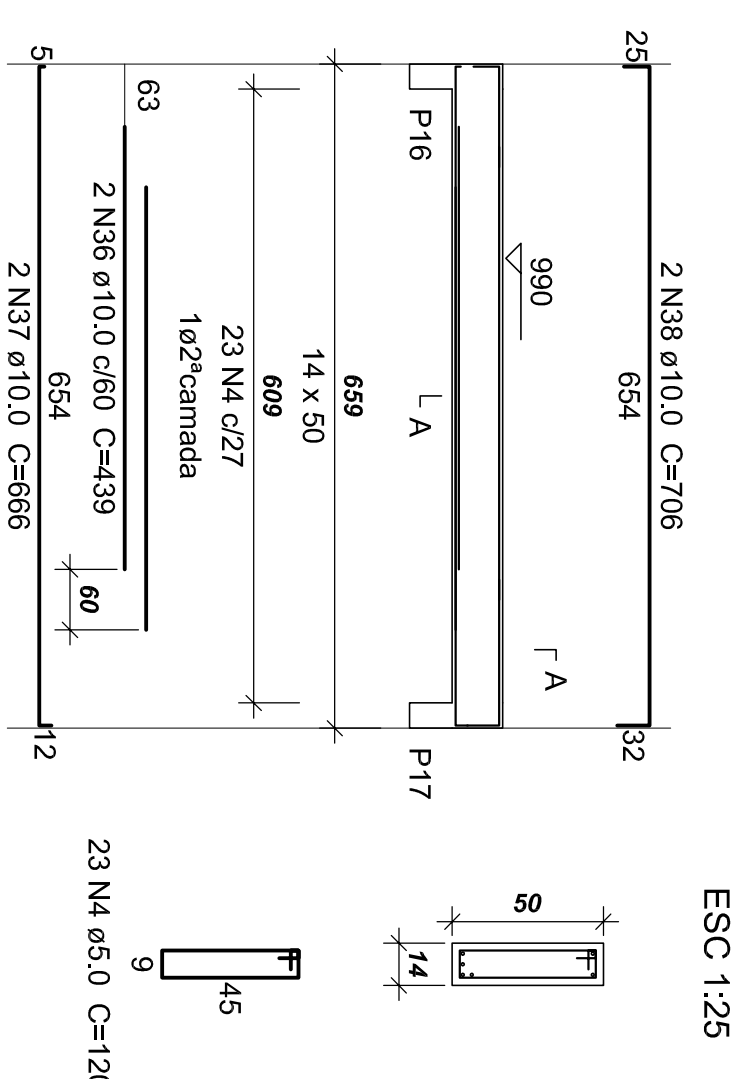


V308 (14 x 50)

1:75

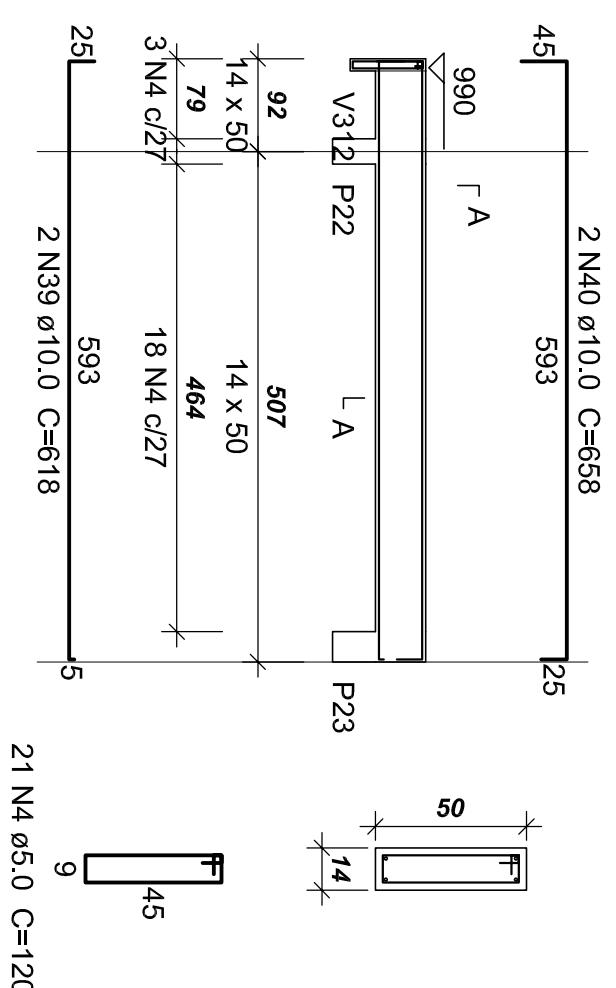


V316 (12 x 40)

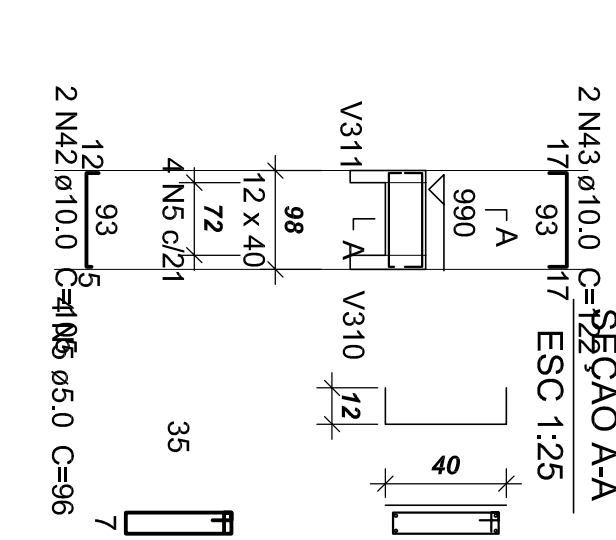


V307 (14 x 50)

1:75

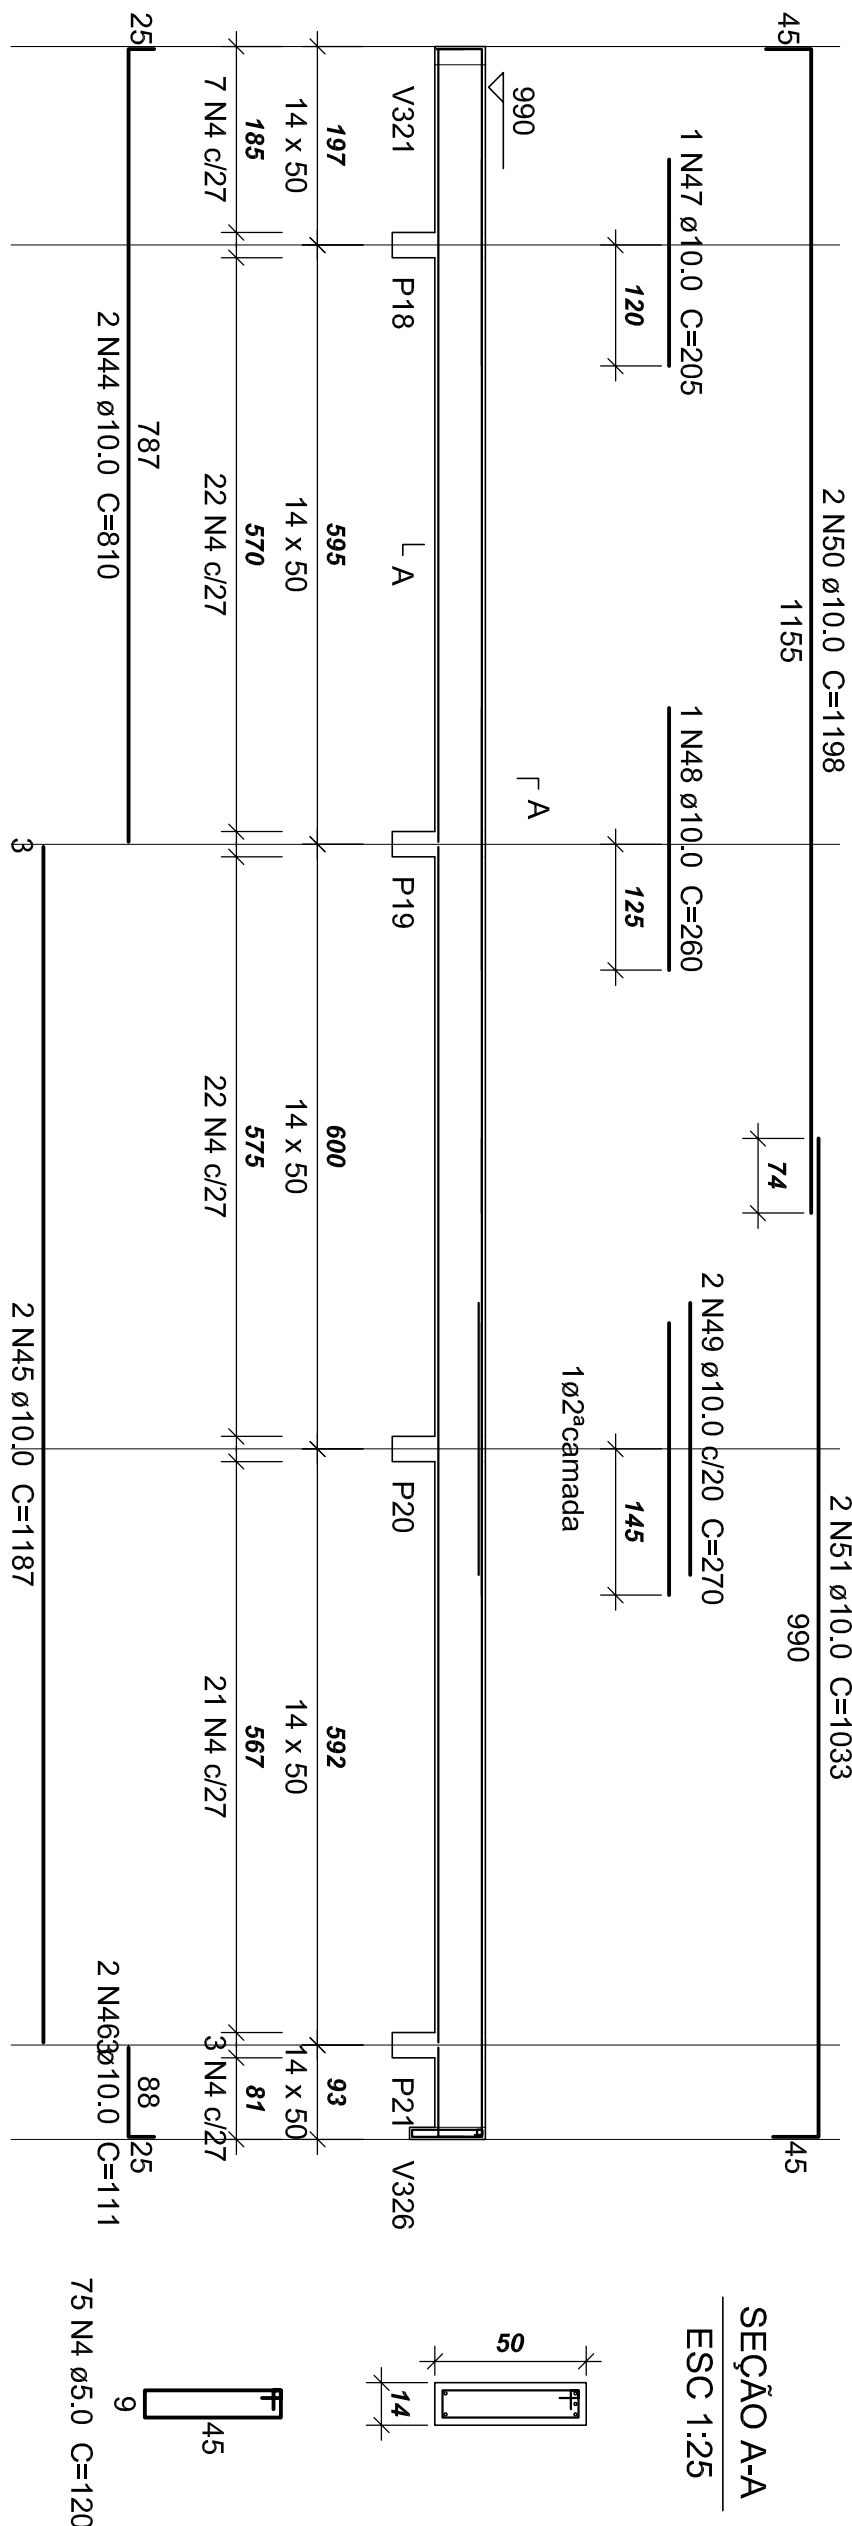


V309 (14 x 50)

1:7

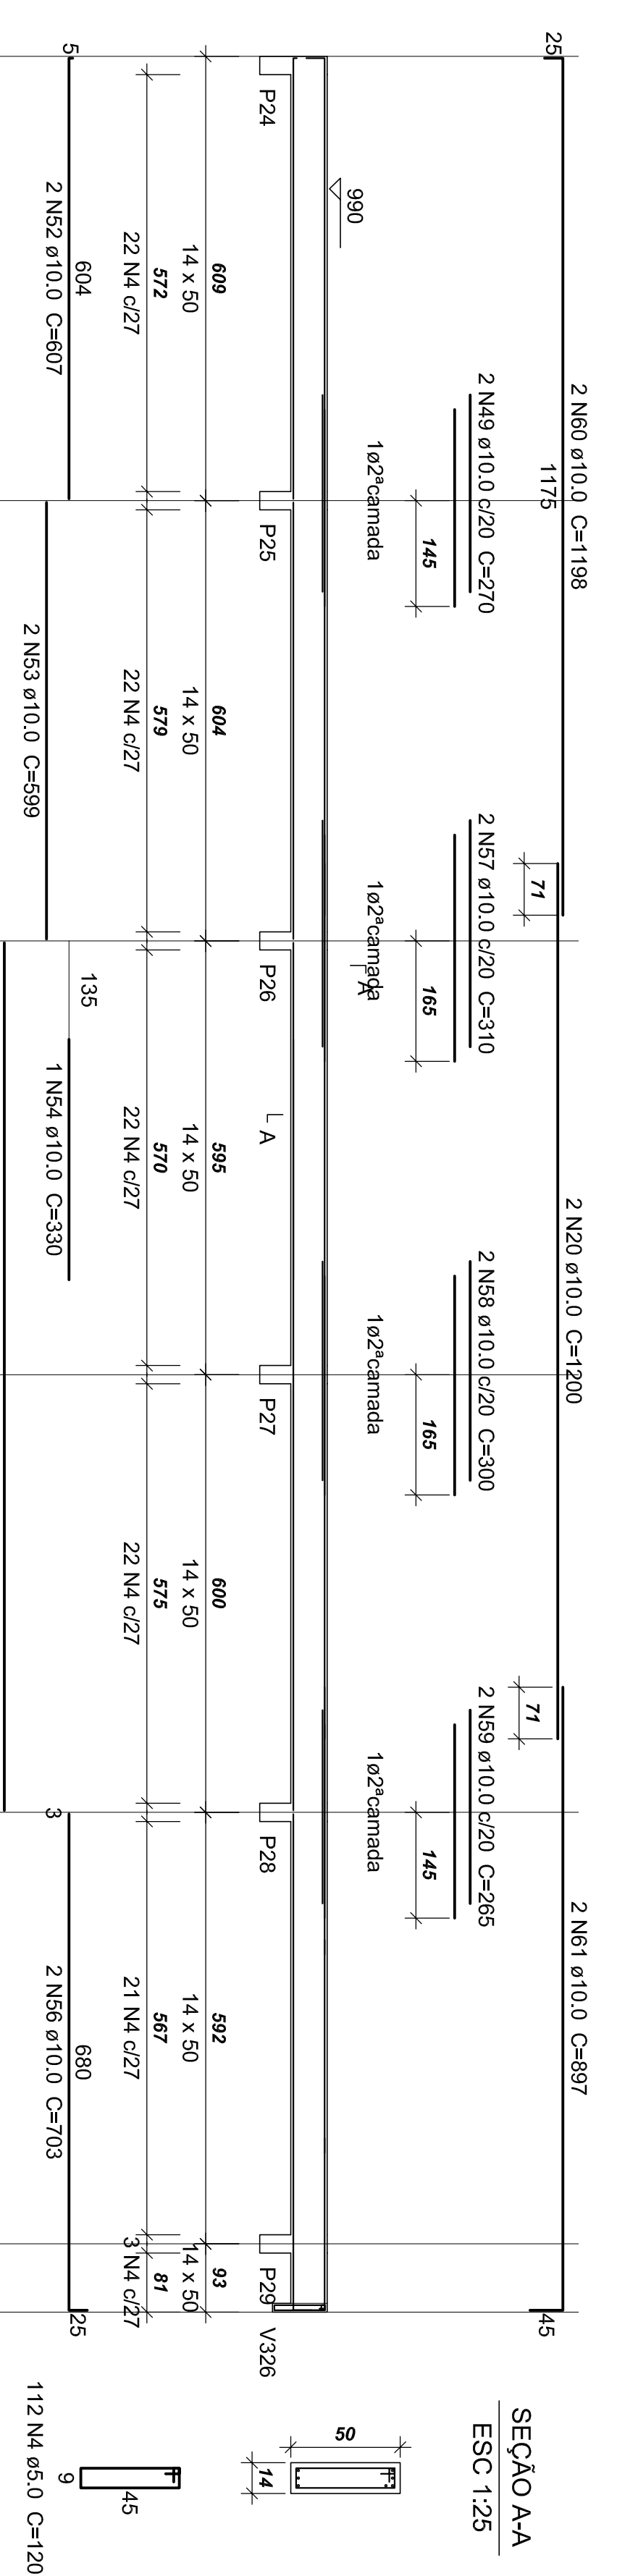


V310 (14 x 75)

1:75

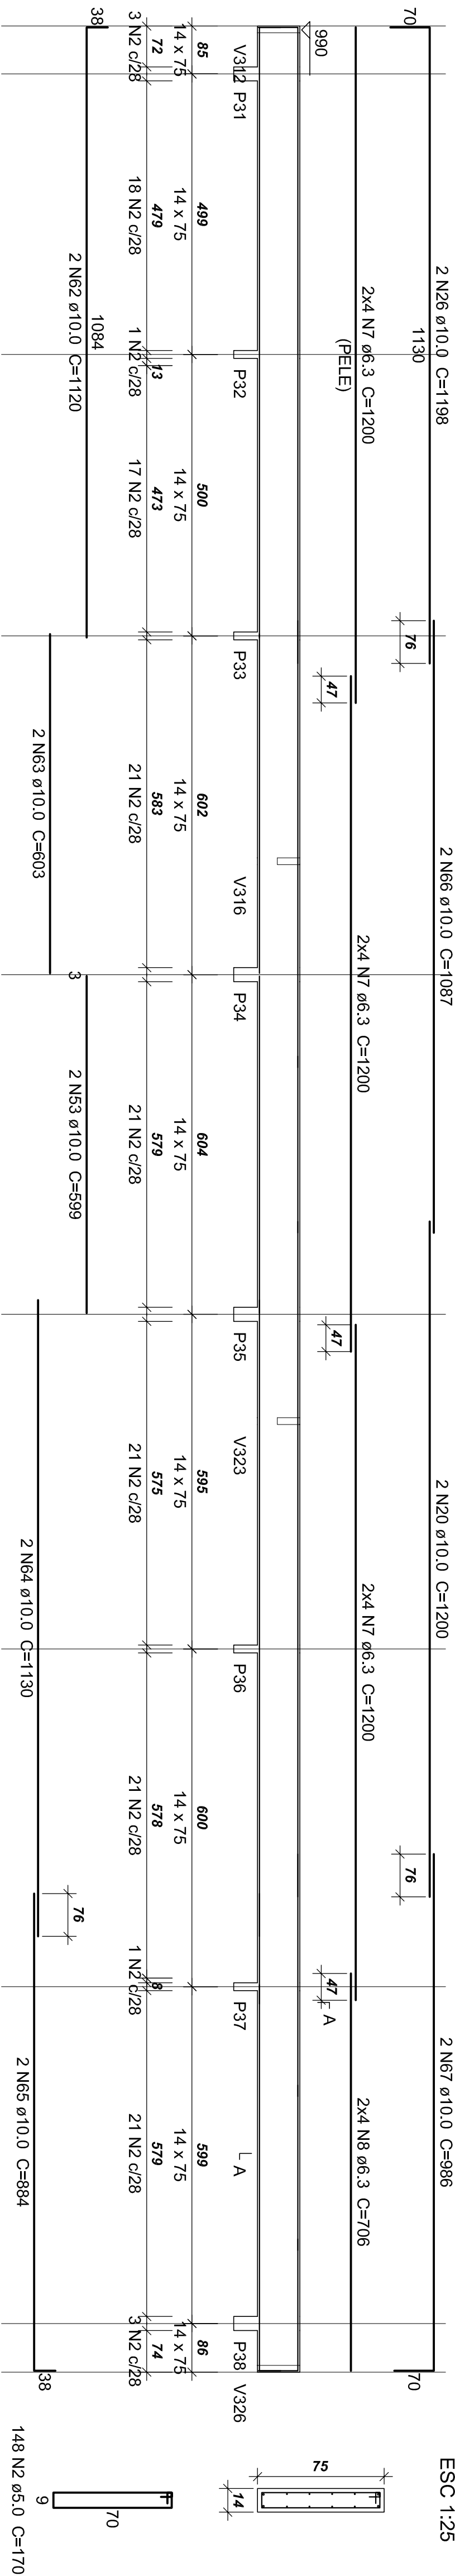


V312 (12 x 75)

1:75

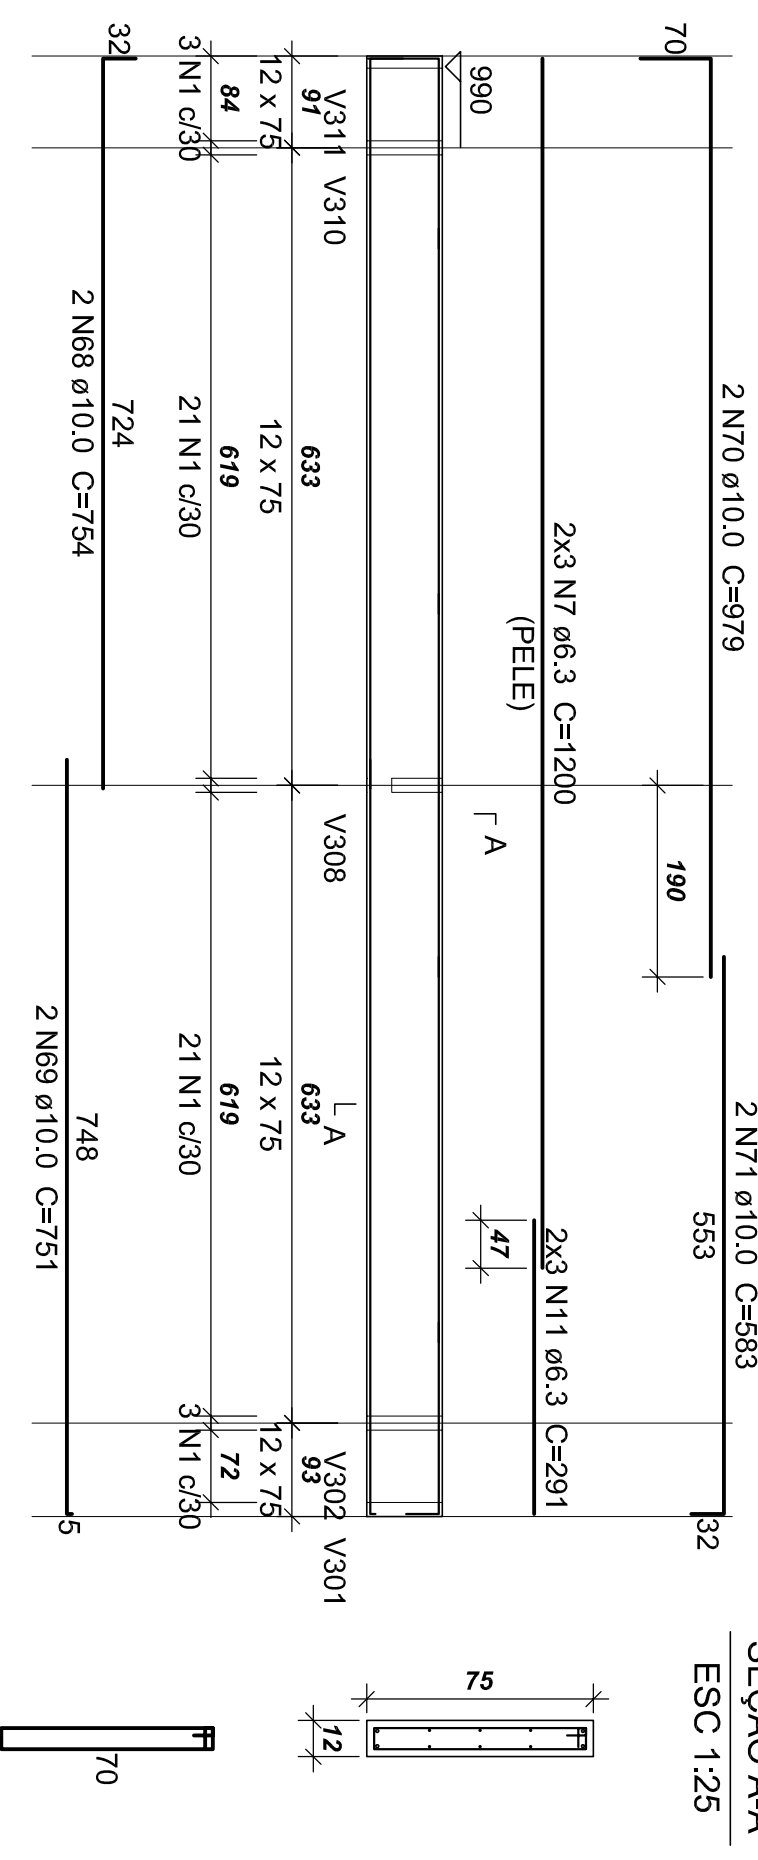

V317 (12 x 50)

1:75

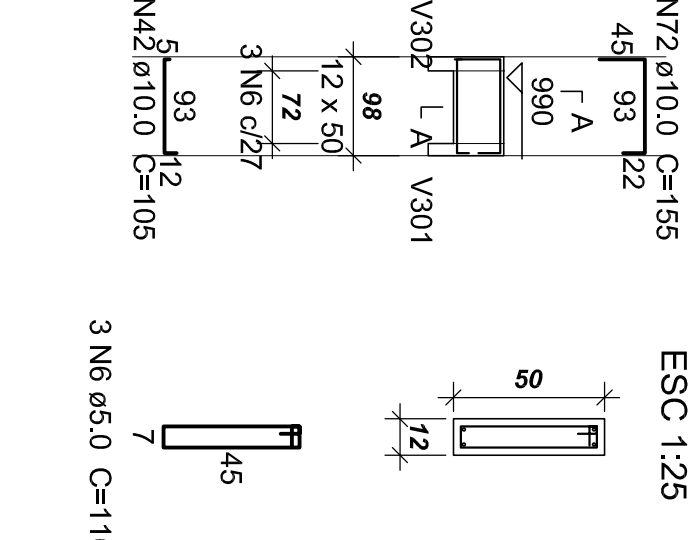


Resumo do aço			
AÇO	DIAM	C.TOTAL (m)	PESO (kg)
CA50	6,3	941,3	230,3
	10,0	935,2	576,6
CA60	5,0	1092	168,3
PESO TOTAL			
CA50	806,9		
CA60	168,3		

Vol. de concreto total (C-25) = 18.13 m³
Área de forma total = 297.47 m²

[illegible]