

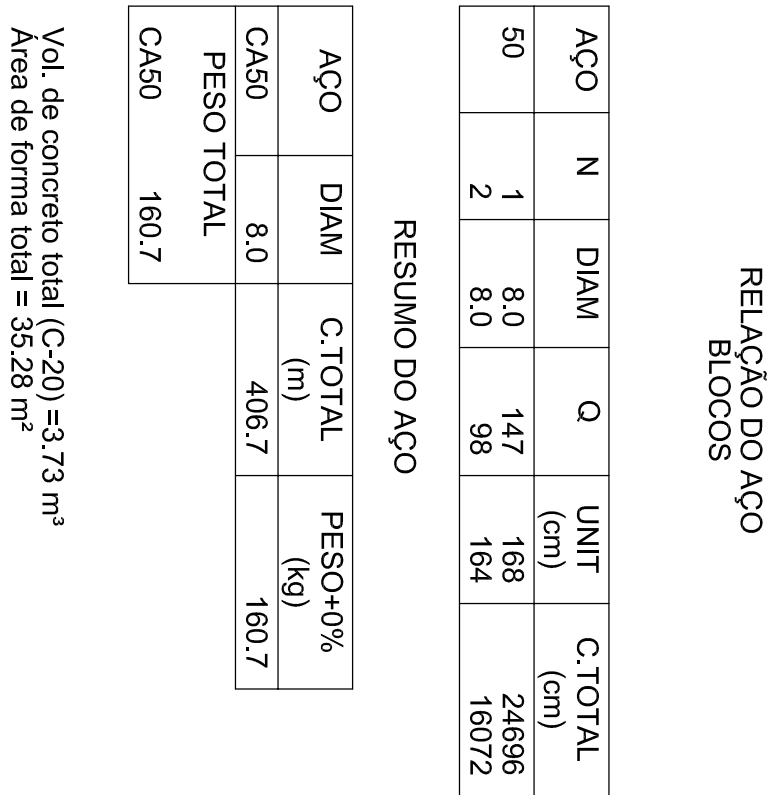
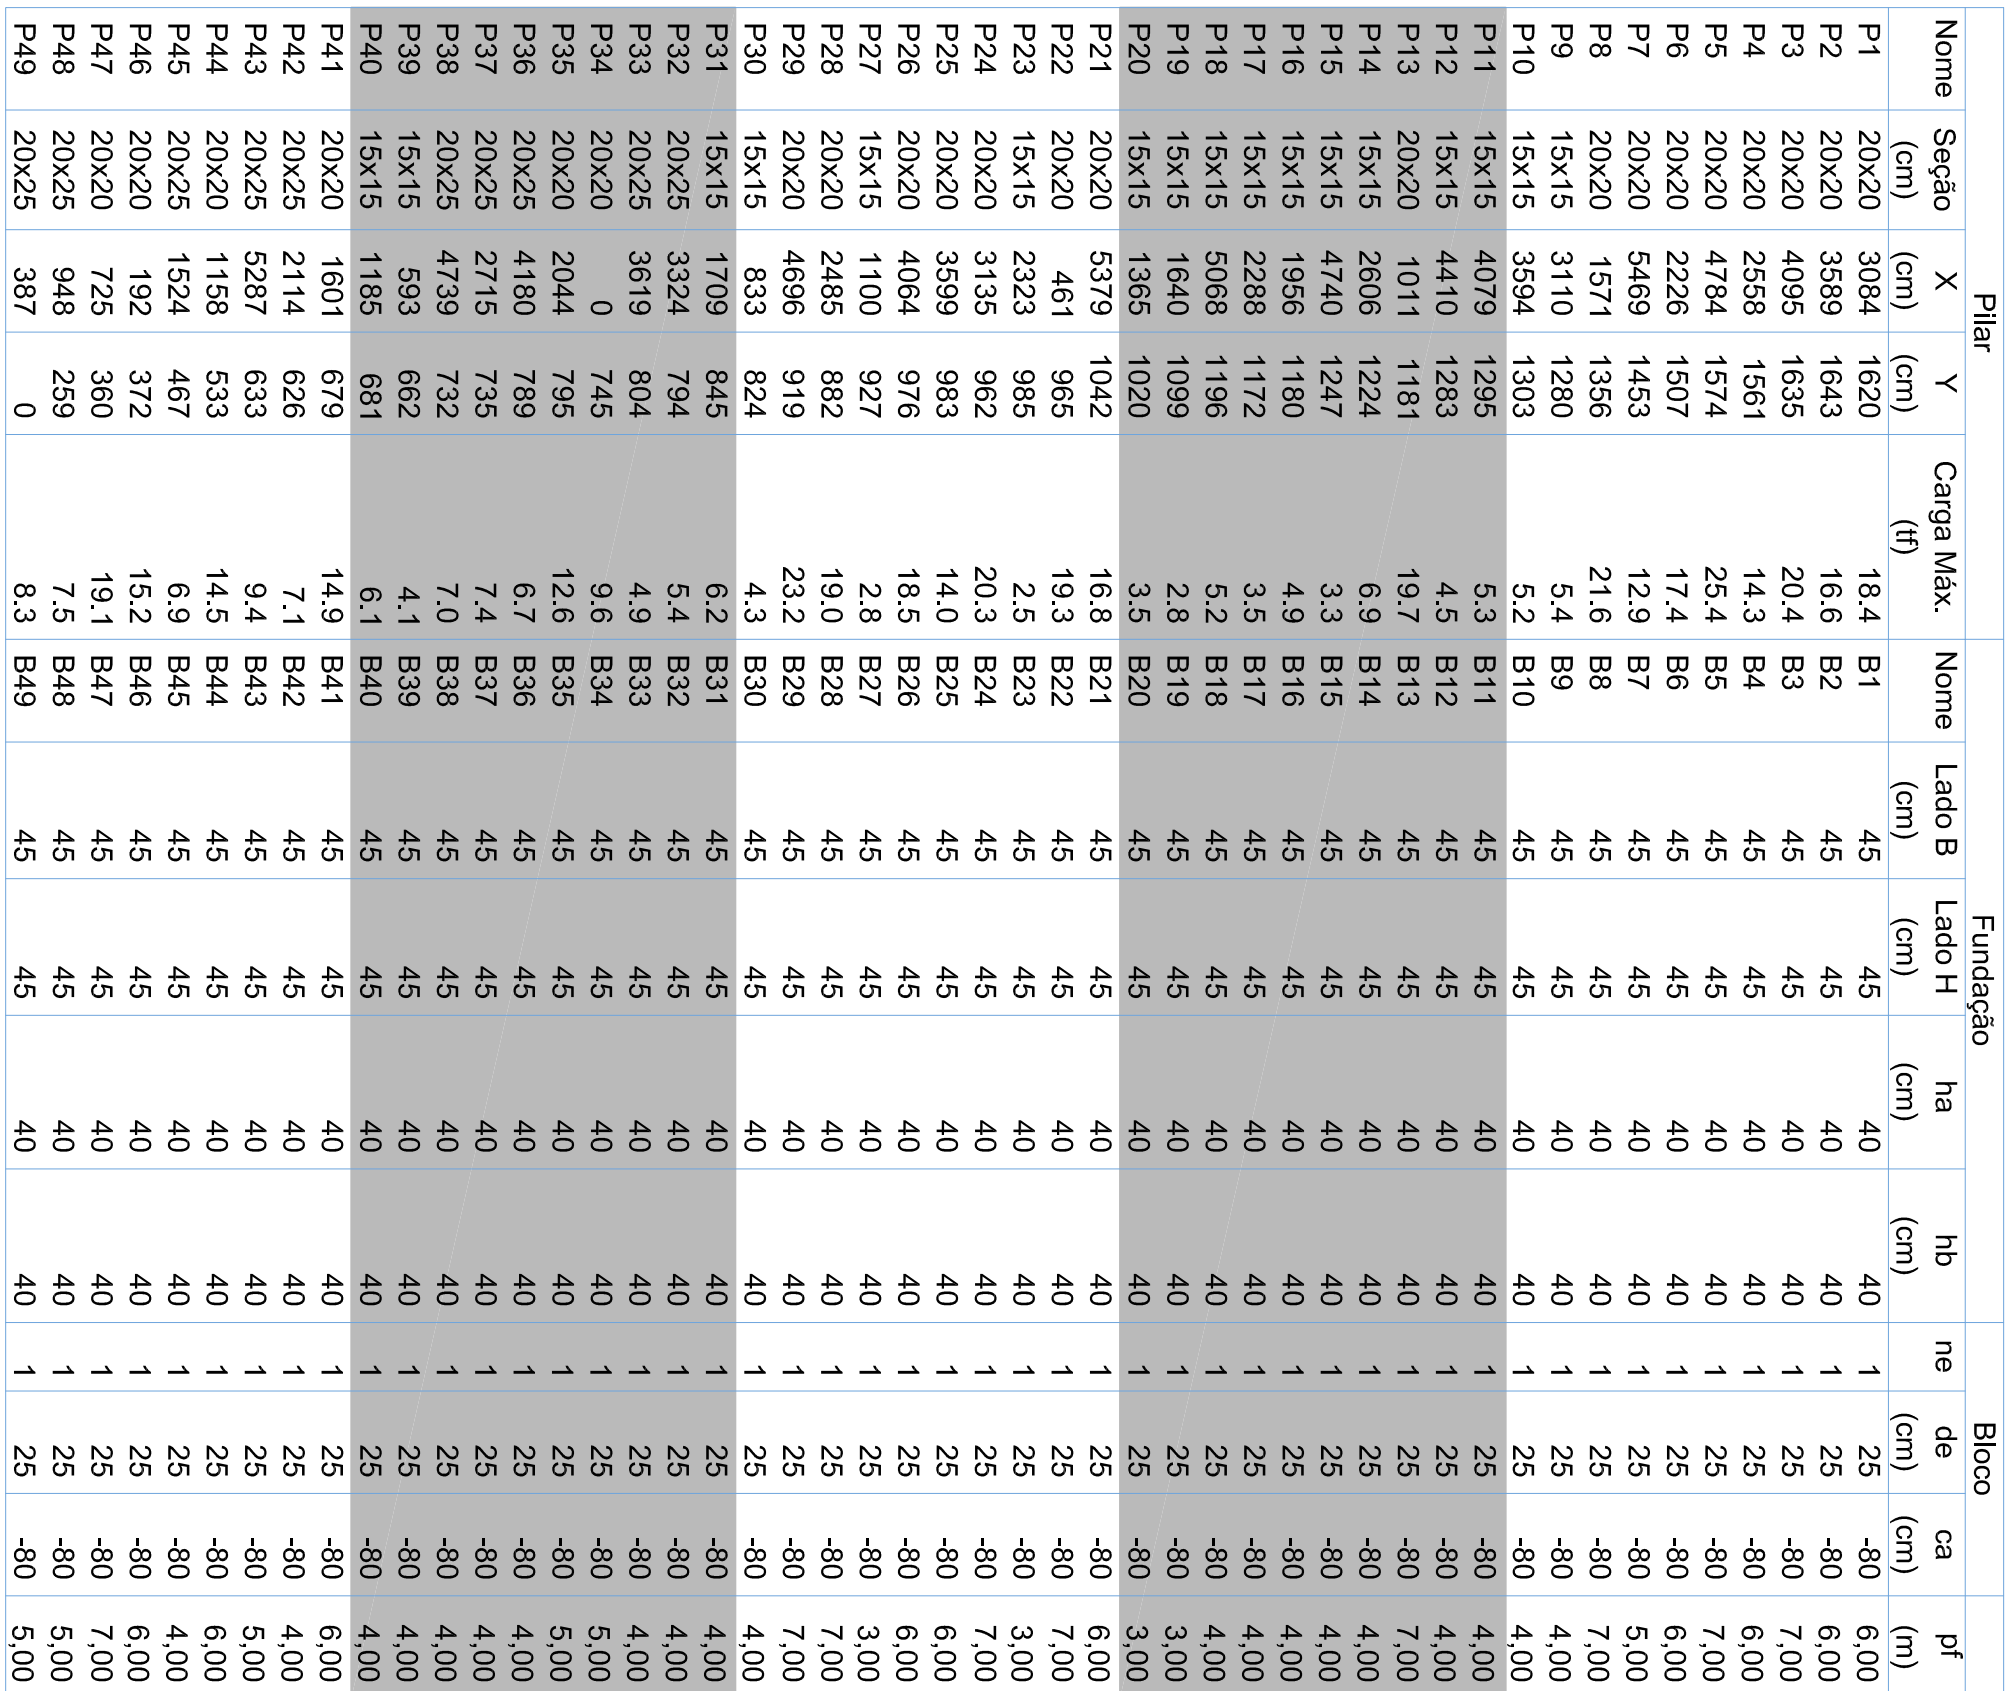


Escala 1:7:

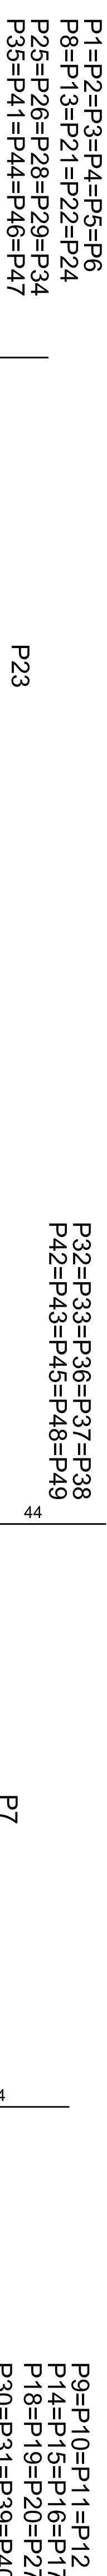

**DETALHE GENÉRICO DE ARMADURA
DAS ESTACAS**

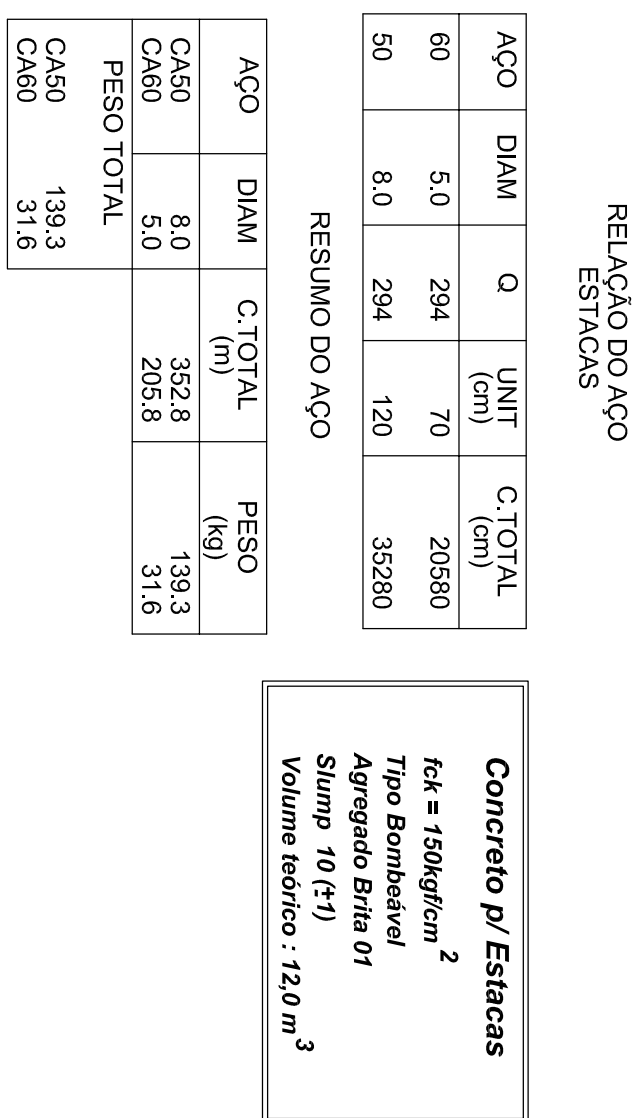

RESUMO DO AÇO

Vol. de concreto total (C-20) = 1.23 m

Vol. de concreto total (C-20) = 1.23 m³
Área de forma total = 25.76 m²

Vigas Baldrame


01	19.08.2013	PROJETO ESTRUTURAL
NR:	DATA	RESPONSÁVEL
		DISCUSSÃO DA REVISÃO

[illegible]